




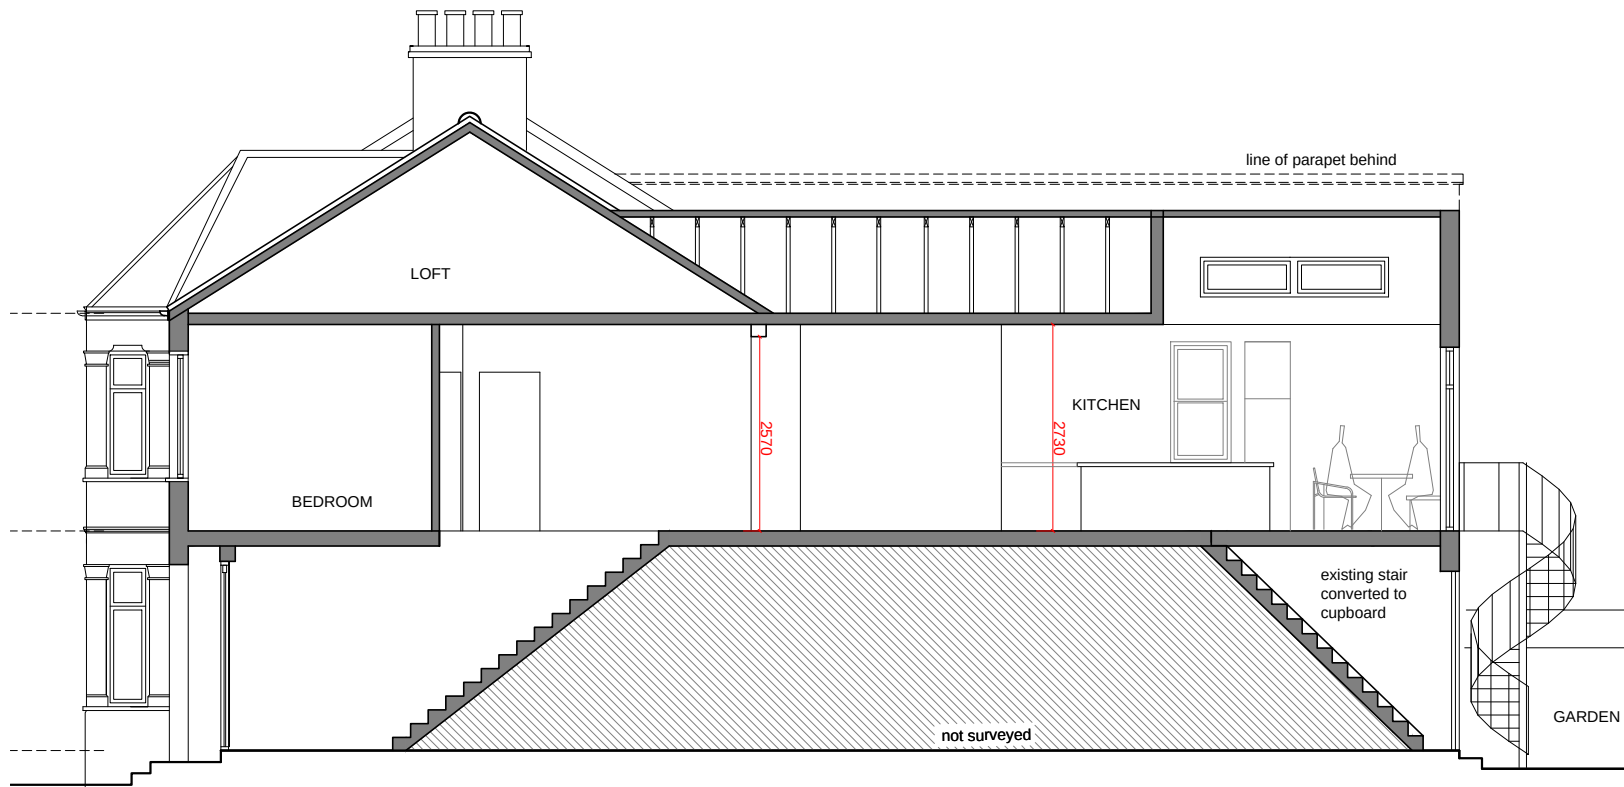

SECTION AA

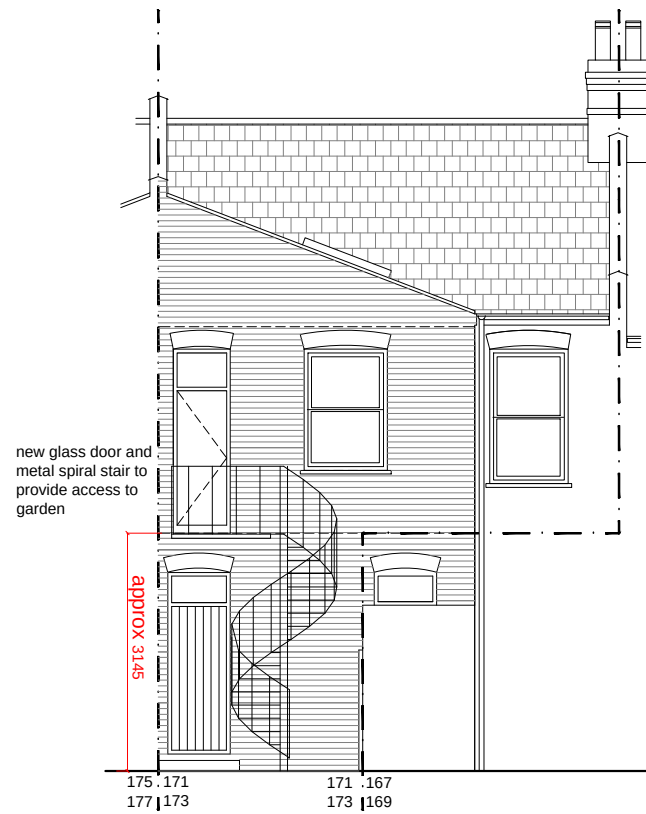

REAR ELEVATION

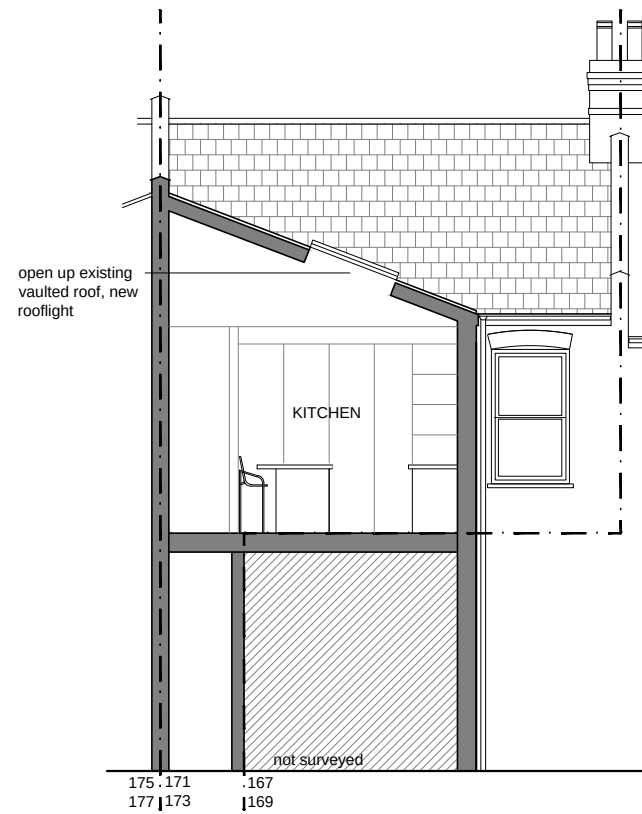

SECTION BB




revision

date

PLANNING

173 Albert Road

As proposed

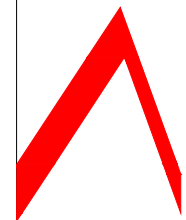

ana alonso architect
Dipl Arch ARB
T1 07754888138
E1 anatruan@yahoo.com
facebook.com/ana.alonso.architect

ana alonso architect | muswell hill

Scale	1:100@A3	Job No	Dwg No	Rev
Date	Feb 23	2023/121	AP(00)05	.
Drawn	AAT			
Checked	AAT	© COPYRIGHT This drawing is the copyright of Ana Alonso.		