




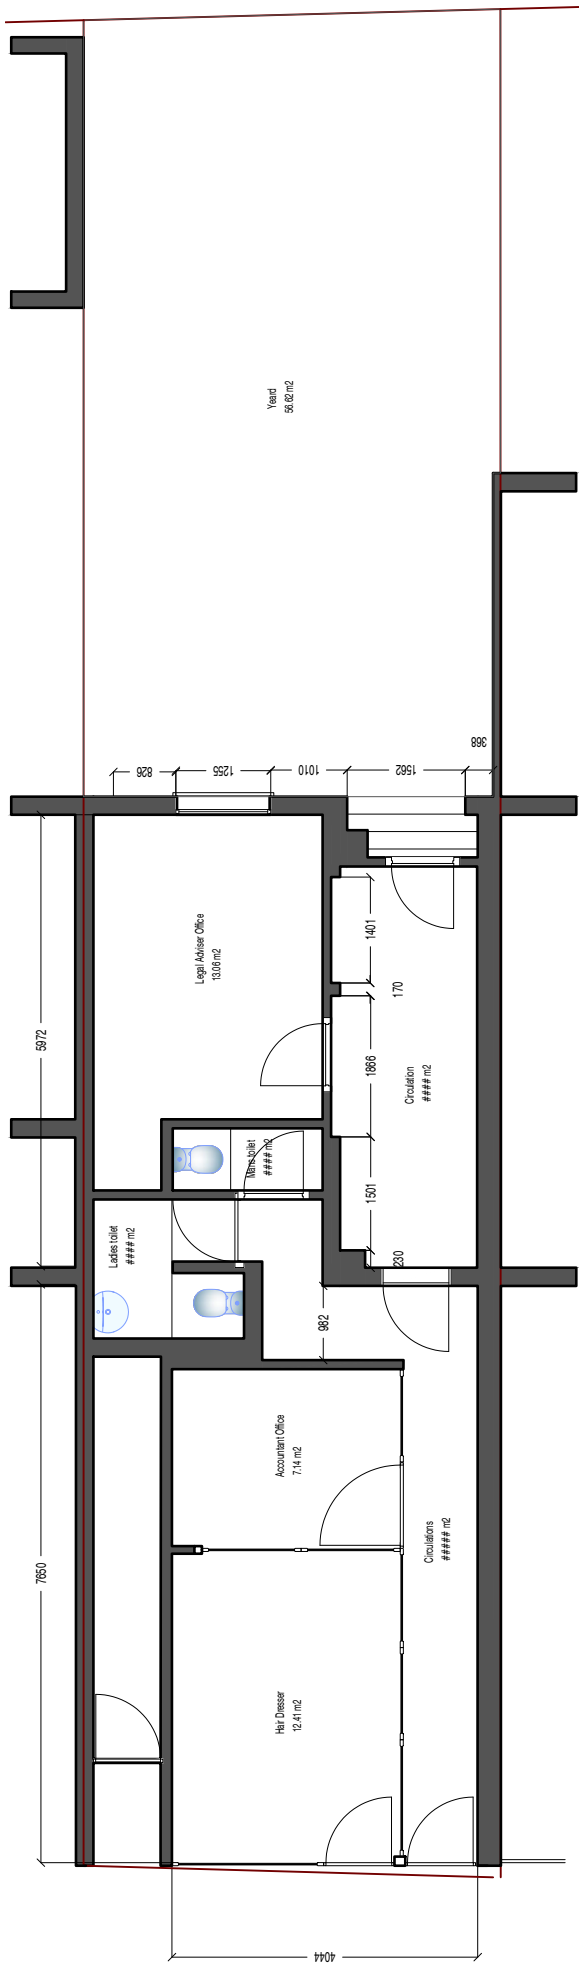


scale 1:100  
0m 1m 2m 3m 4m 5m  
Ground Floor Plan - Pre-existing

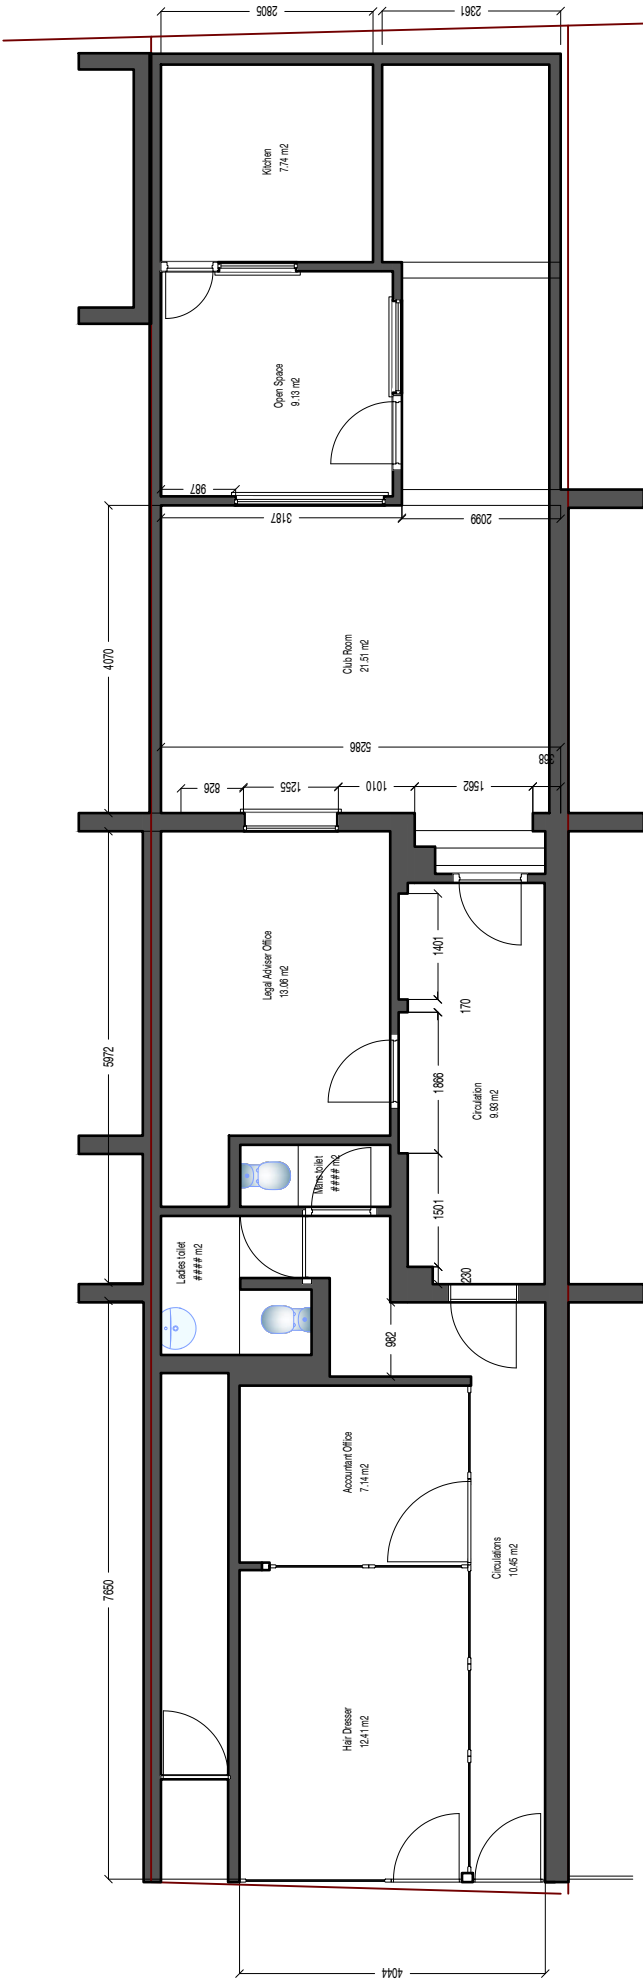

scale 1:100  
0m 1m 2m 3m 4m 5m  
Ground Floor Plan - Existing

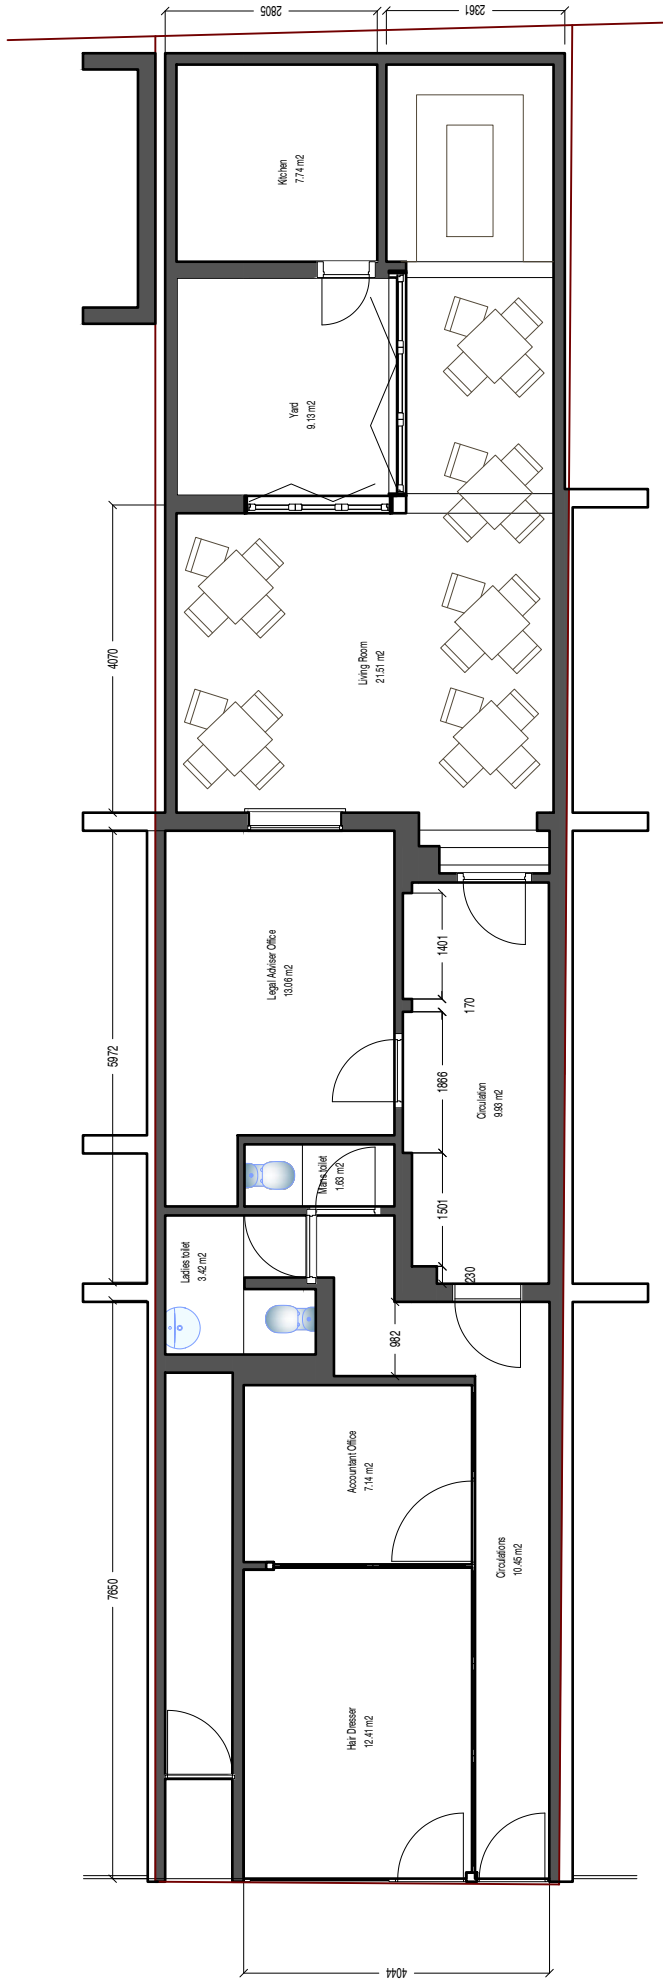

scale 1:100  
0m 1m 2m 3m 4m 5m  
Ground Floor Plan - Proposed

 

RJF ARCHITECTURE  
247 Philip Lane N15 4AE  
TEL: 07984587345

Do not scale the drawing.  
Use figured dimensions in all cases.  
Check all dimensions on site.

Report any discrepancies in writing before proceeding.

project

client

created in  
2/03/2023

site  
27 Lordship Ln, London N17 6RU

scale  
1:100 @A3

title

Ground Floor Plan - Pre-existing, Existing and Proposed

by  
RJF

drawing number  
RJF 2060 01

Rev  
A