




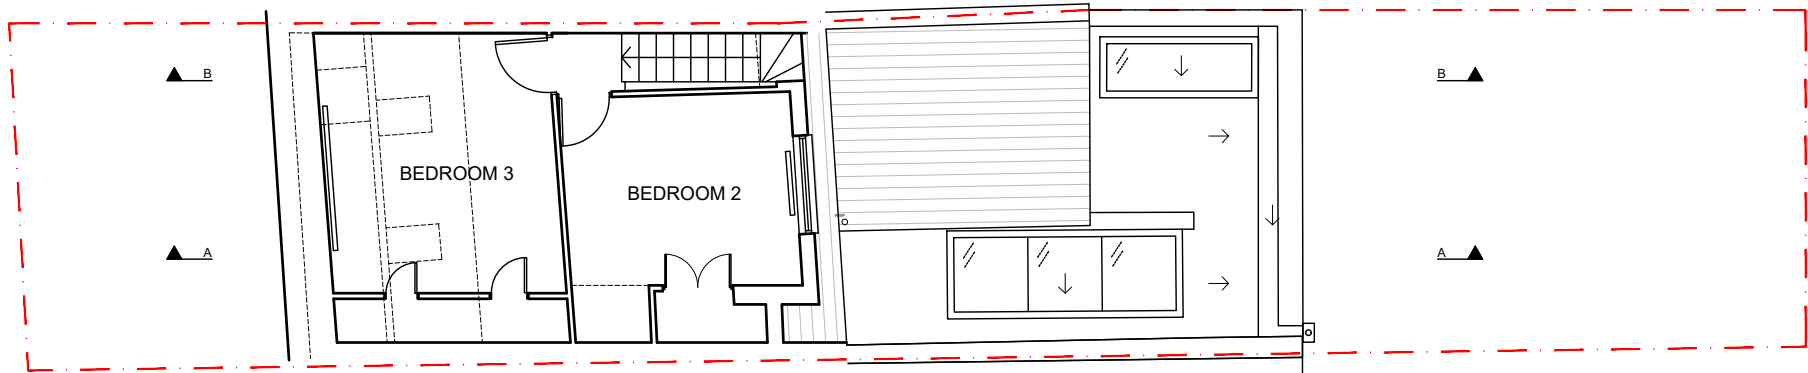


SECOND FLOOR PLAN AS PROPOSED 1:100

MATERIAL KEY	
1.	Brick
2.	Aluminum frame windows / doors
3.	Double glazed rooflight
4.	Aluminum hopper and down pipe
5.	Single ply roofing membrane (grey)

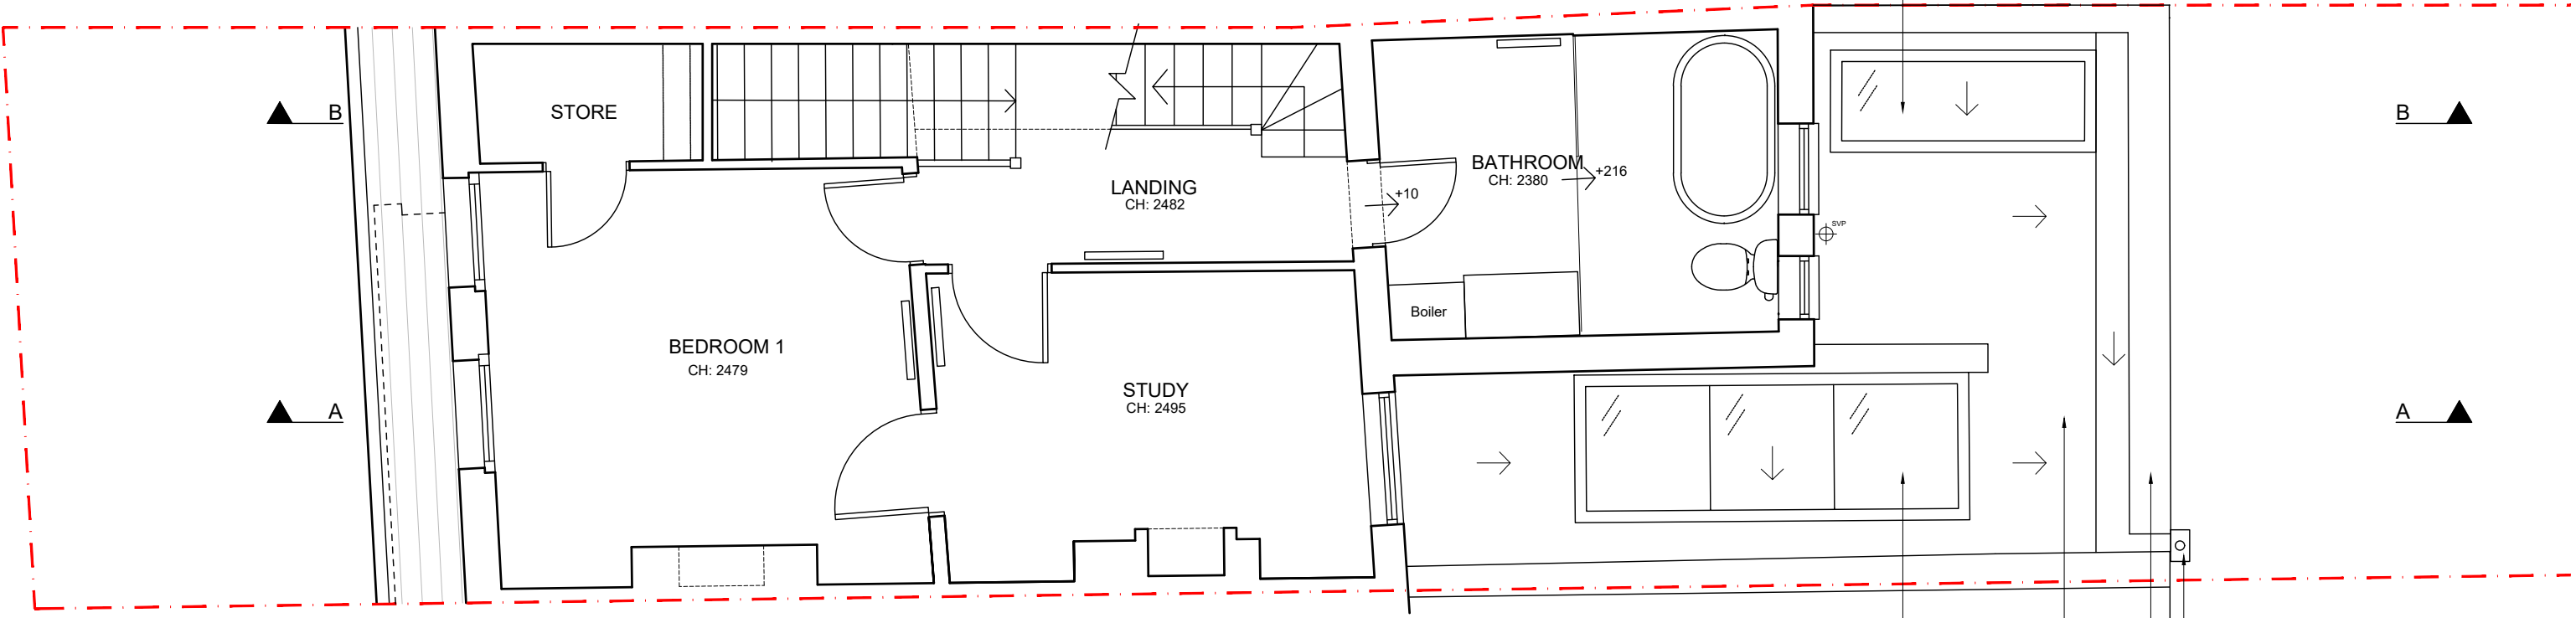

FIRST FLOOR PLAN AS PROPOSED 1:50

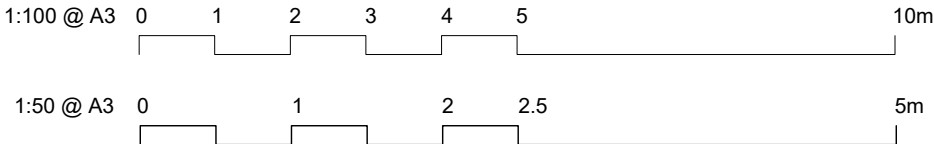 

PROJECT Ground Floor Side and Rear Extension to 26 Clarendon Road London N15 3JX CLIENT Mr J Cragg and Ms E Hawkins	TITLE FIRST AND SECOND FLOOR PLAN AS EXISTING STATUS PLANNING	REV DATE DESCRIPTION				
		SCALE VAR	SIZE A3	DATE March '23	DRG No. 2301/PL/06	REV

 **POLYGON ARCHITECTS**
07968544721
polygonarchitects.com