



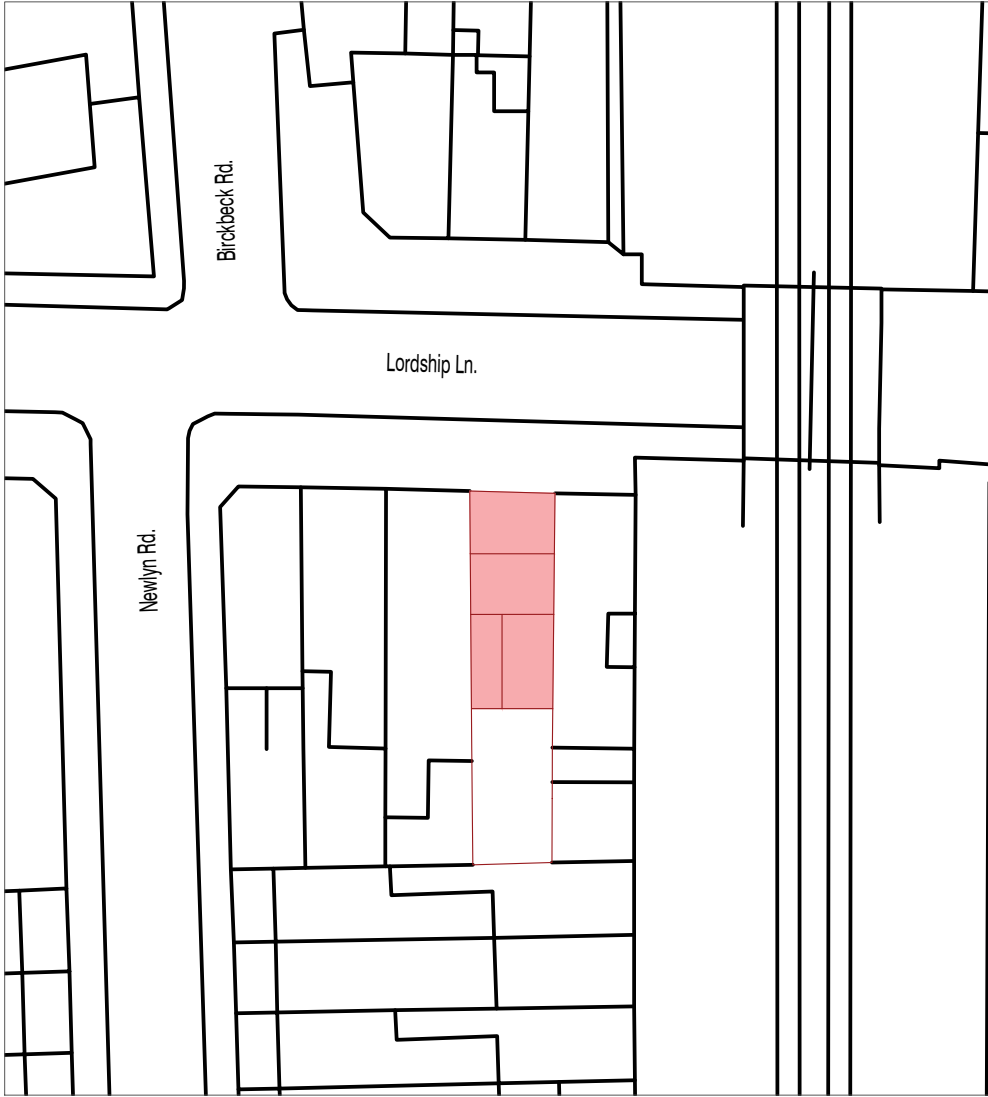


scale 1:500
0m 5m 10m 15m 20m 25m 30m

Block Plan - Pre-existing

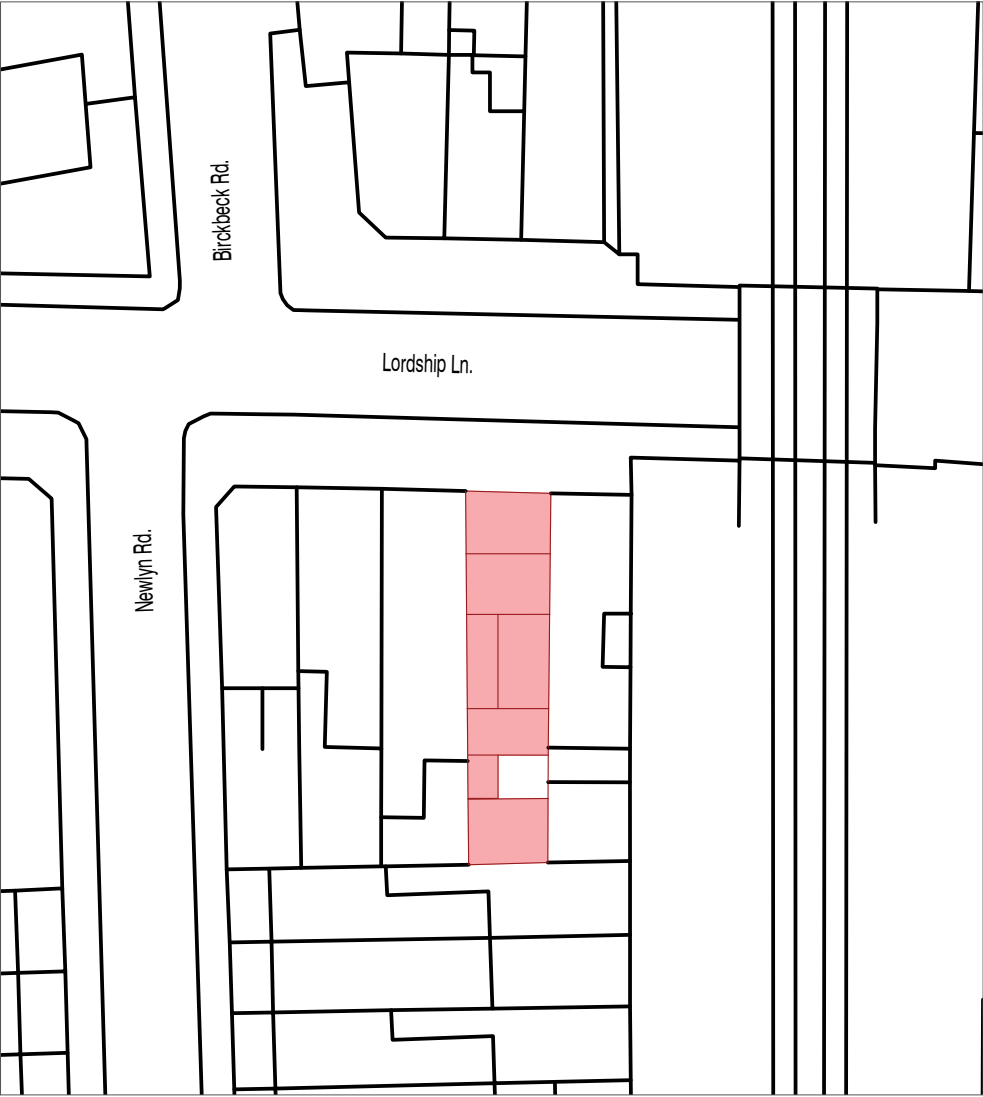

scale 1:500
0m 5m 10m 15m 20m 25m 30m

Block Plan - Existing

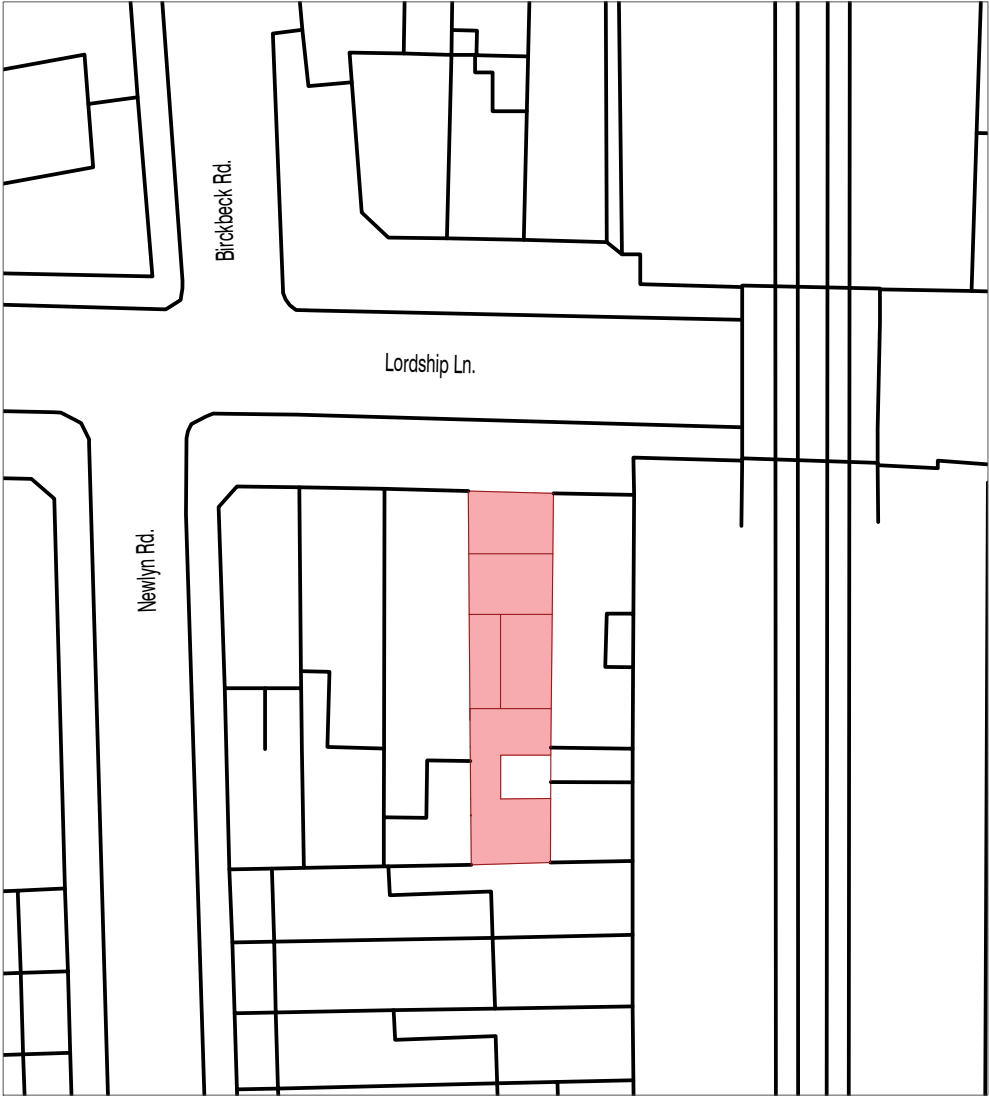

scale 1:500
0m 5m 10m 15m 20m 25m 30m

Block Plan - Proposed



RJF ARCHITECTURE
247 Philip Lane N15 4AE
TEL: 07984587345

Do not scale the drawing.
Use figured dimensions in all cases.
Check all dimensions on site.
Report any discrepancies in writing before proceeding.

project		title		
Retrospective application for rear extension in commercial premises.		Ground Floor Plan - Pre-existing, Existing and Proposed		
client		site		
		27 Lordship Ln, London N17 6RU		
created in		scale	by	drawing number
2/03/2023		1:100 @A3	RJF	RJF 2060 01
				Rev
				A