

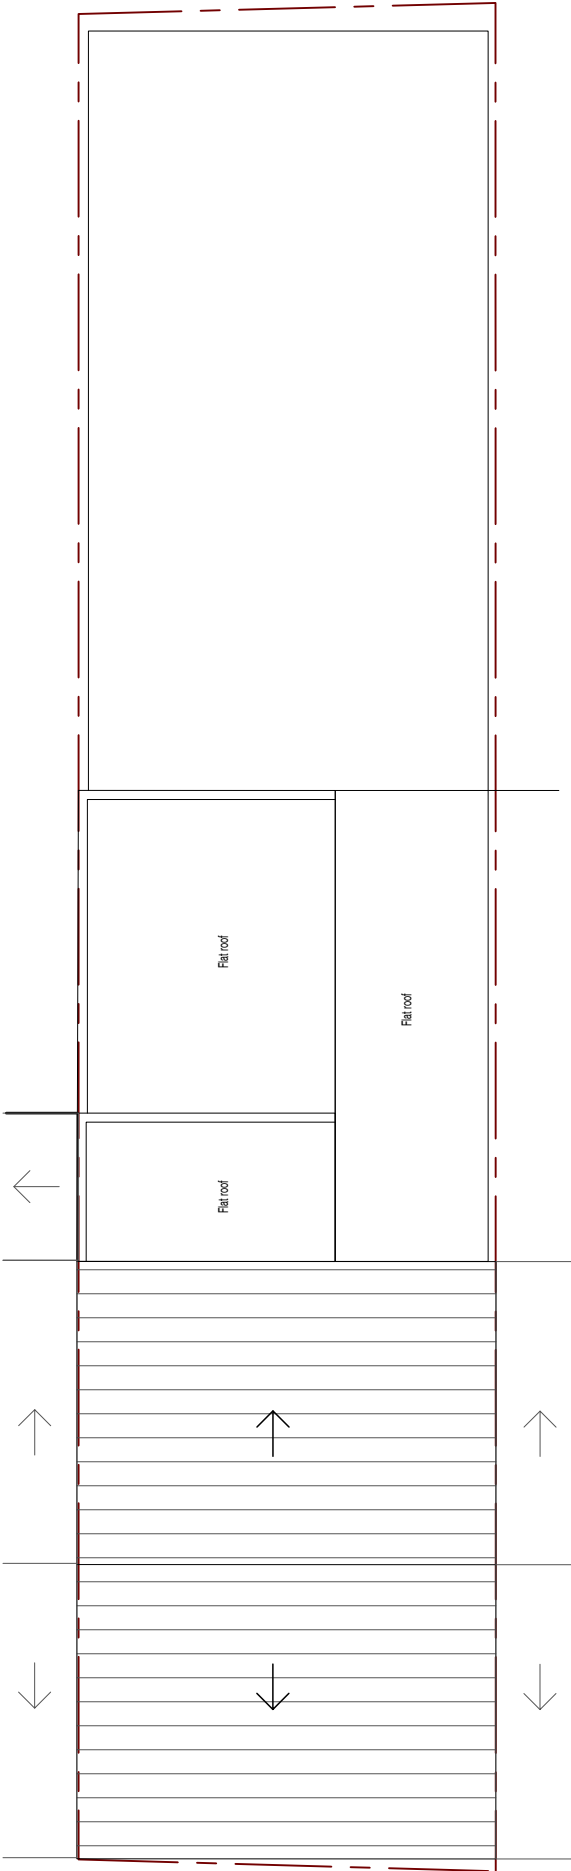
 
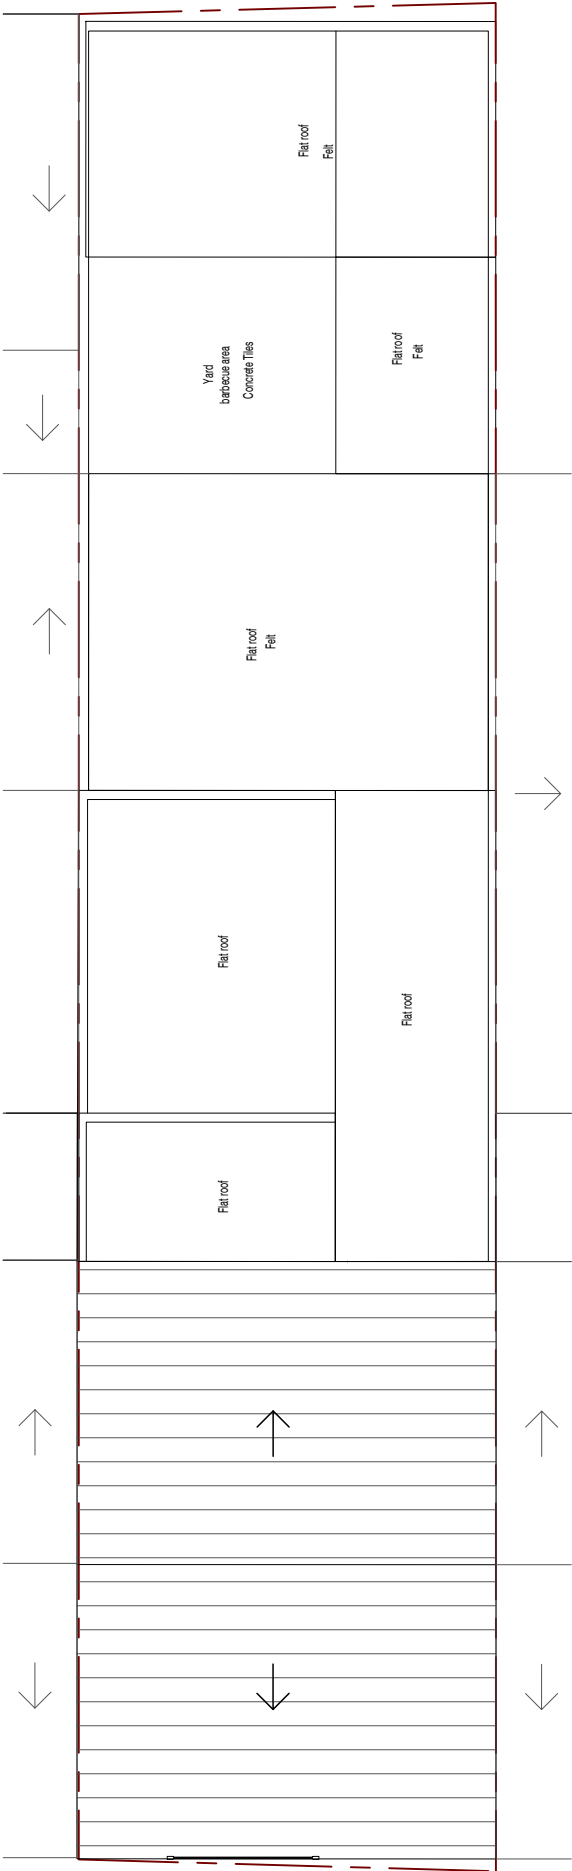


FirstFloor Plan - Pre-existing

 

FirstFloor Plan - Existing

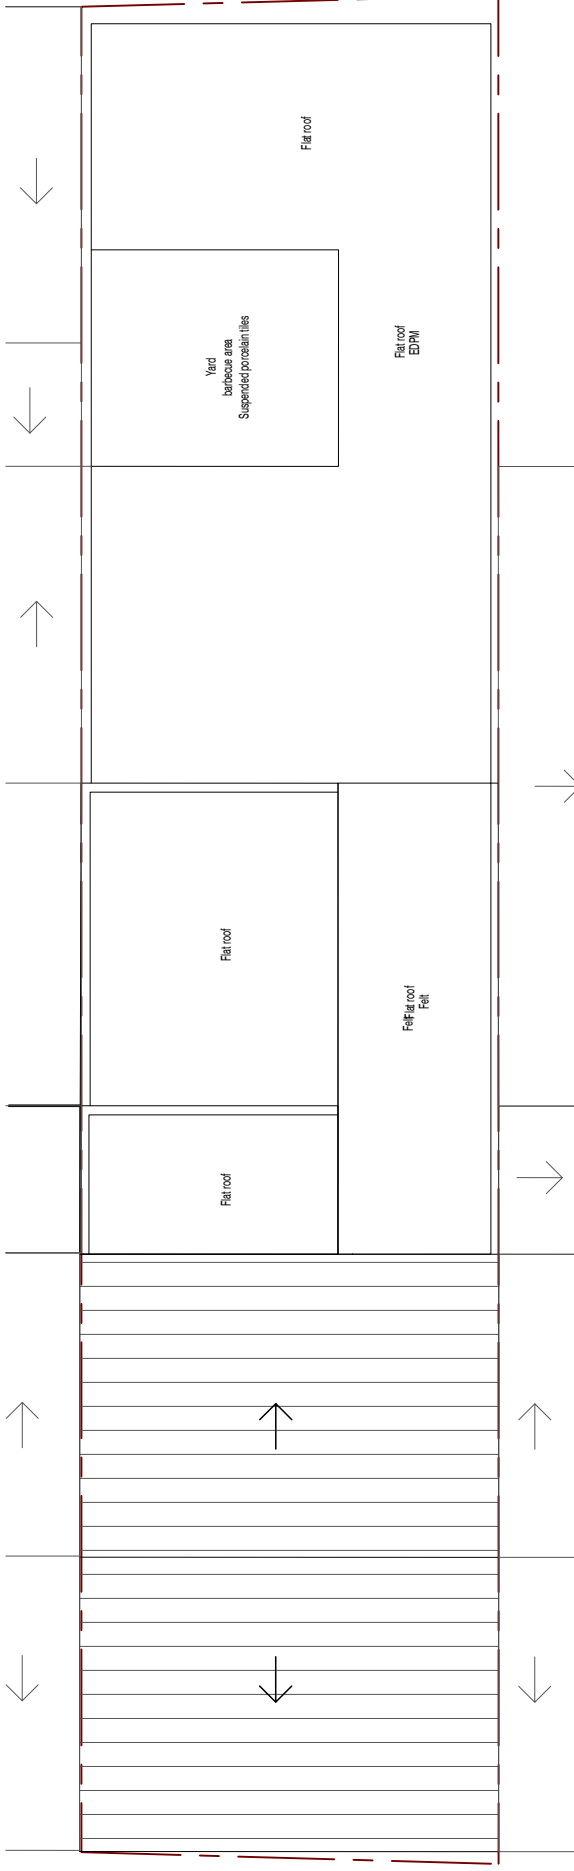

FirstFloor Plan - Proposed



RJF ARCHITECTURE
247 Philip Lane N15 4AE
TEL: 07984587345

Do not scale the drawing.
Use figured dimensions in all cases.
Check all dimensions on site.
Report any discrepancies in writing before proceeding.

project

client

created in
2/03/2023

site
27 Lordship Ln, London N17 6RU

scale
1:100 @A3

title
Roof Plan - Pre-existing, Existing and Proposed

by
RJF

drawing number
RJF 2060 01

Rev
A