



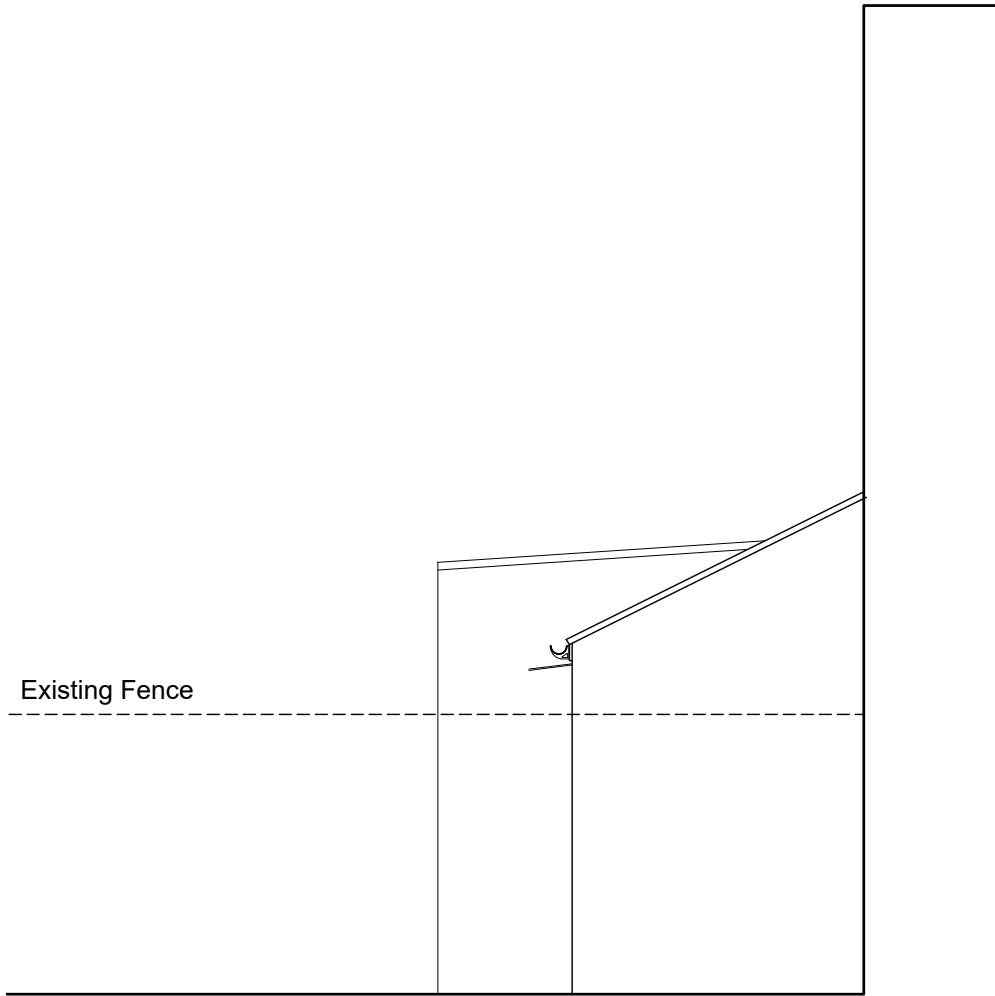

SIDE ELEVATION AS EXISTING

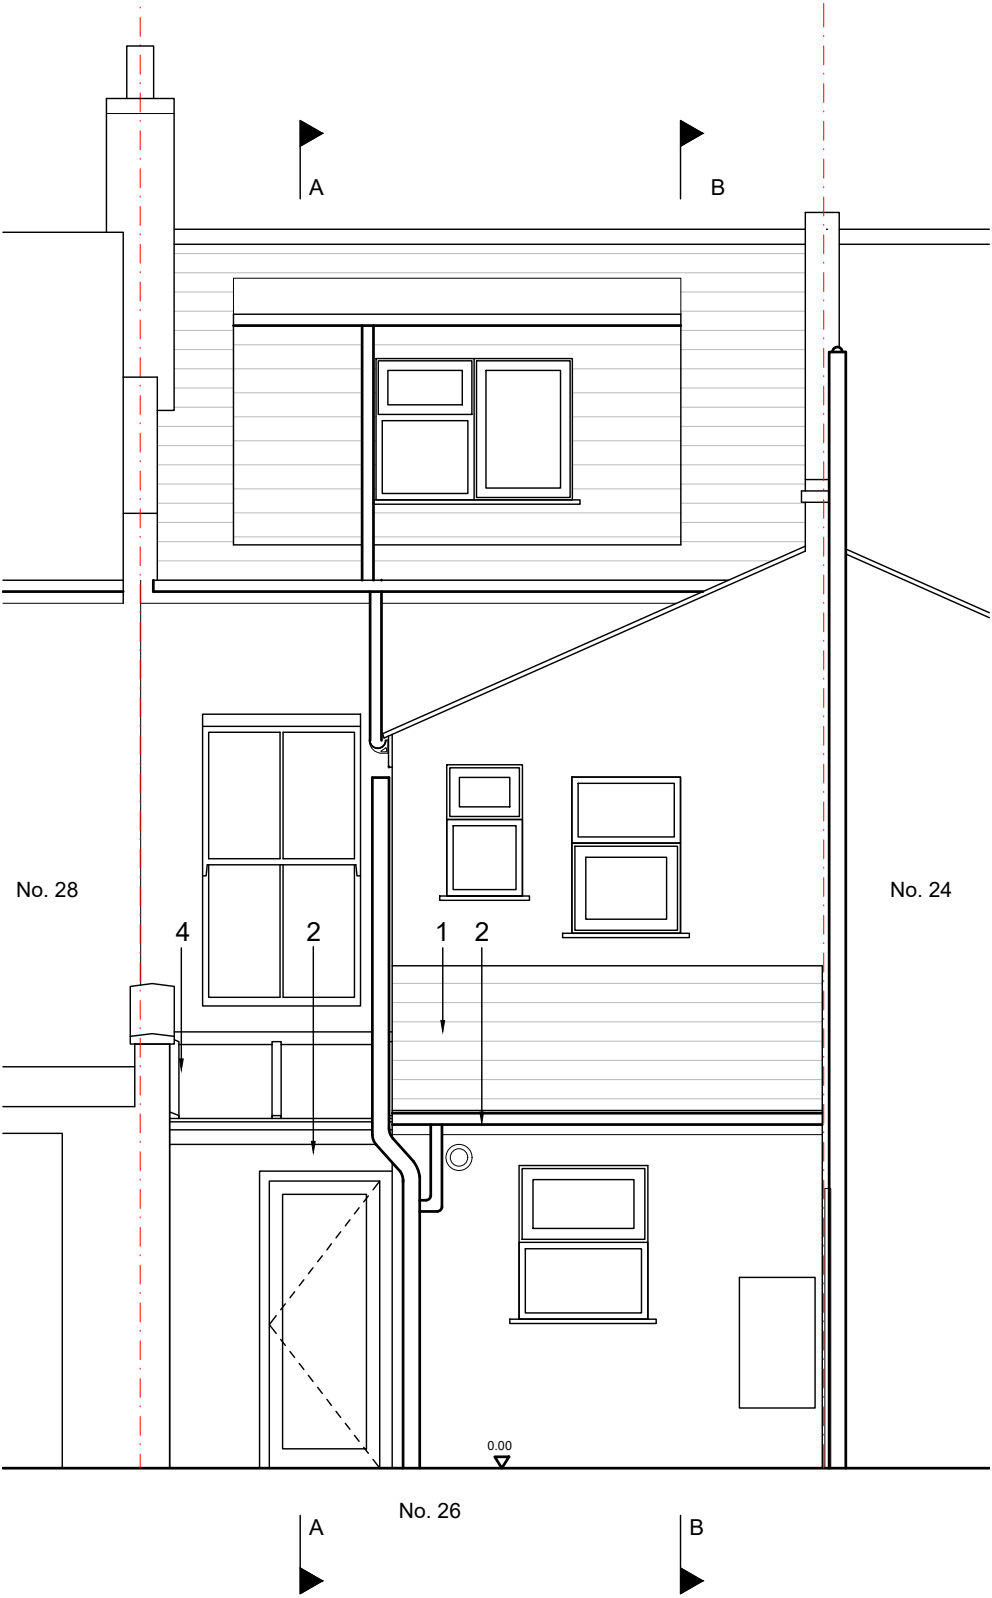

REAR ELEVATION AS EXISTING

MATERIAL KEY

1.

Brick

2.

Aluminum frame windows / doors

3.


Double glazed rooflight

4.

Aluminum hopper and down pipe

5.

Single ply roofing membrane (grey)

 

PROJECT Ground Floor Side and Rear Extension to 26 Clarendon Road London N15 3JX CLIENT Mr J Cragg and Ms E Hawkins	TITLE SIDE AND REAR ELEVATIONS AS EXISTING		REV DATE DESCRIPTION					 POLYGON ARCHITECTS 07968544721 polygonarchitects.com
	STATUS PLANNING		SCALE SIZE DATE DRG No. REV					
			1:50 A3 March '23 2301/PL/04					