



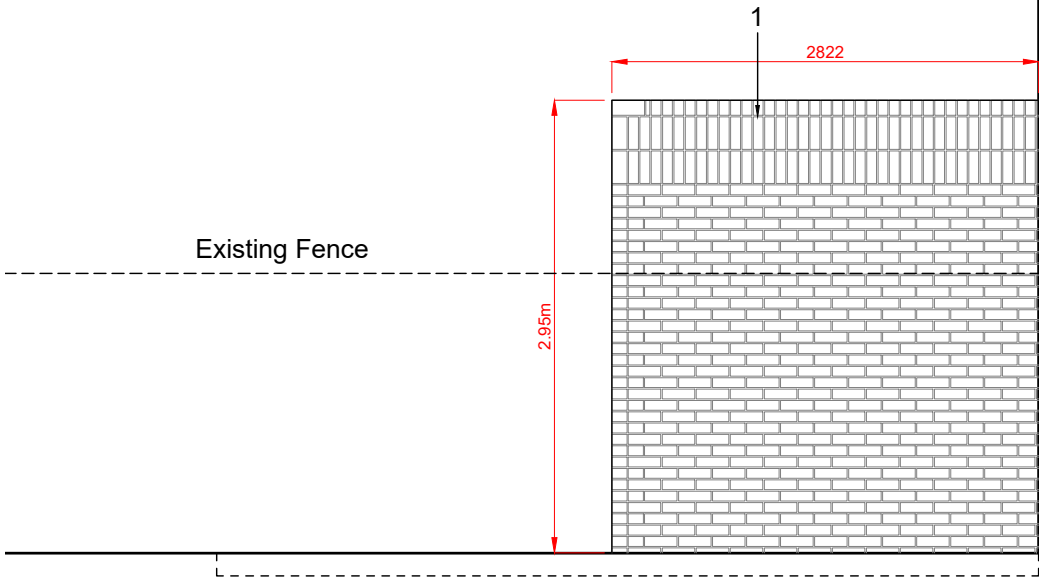


SIDE ELEVATION AS PROPOSED

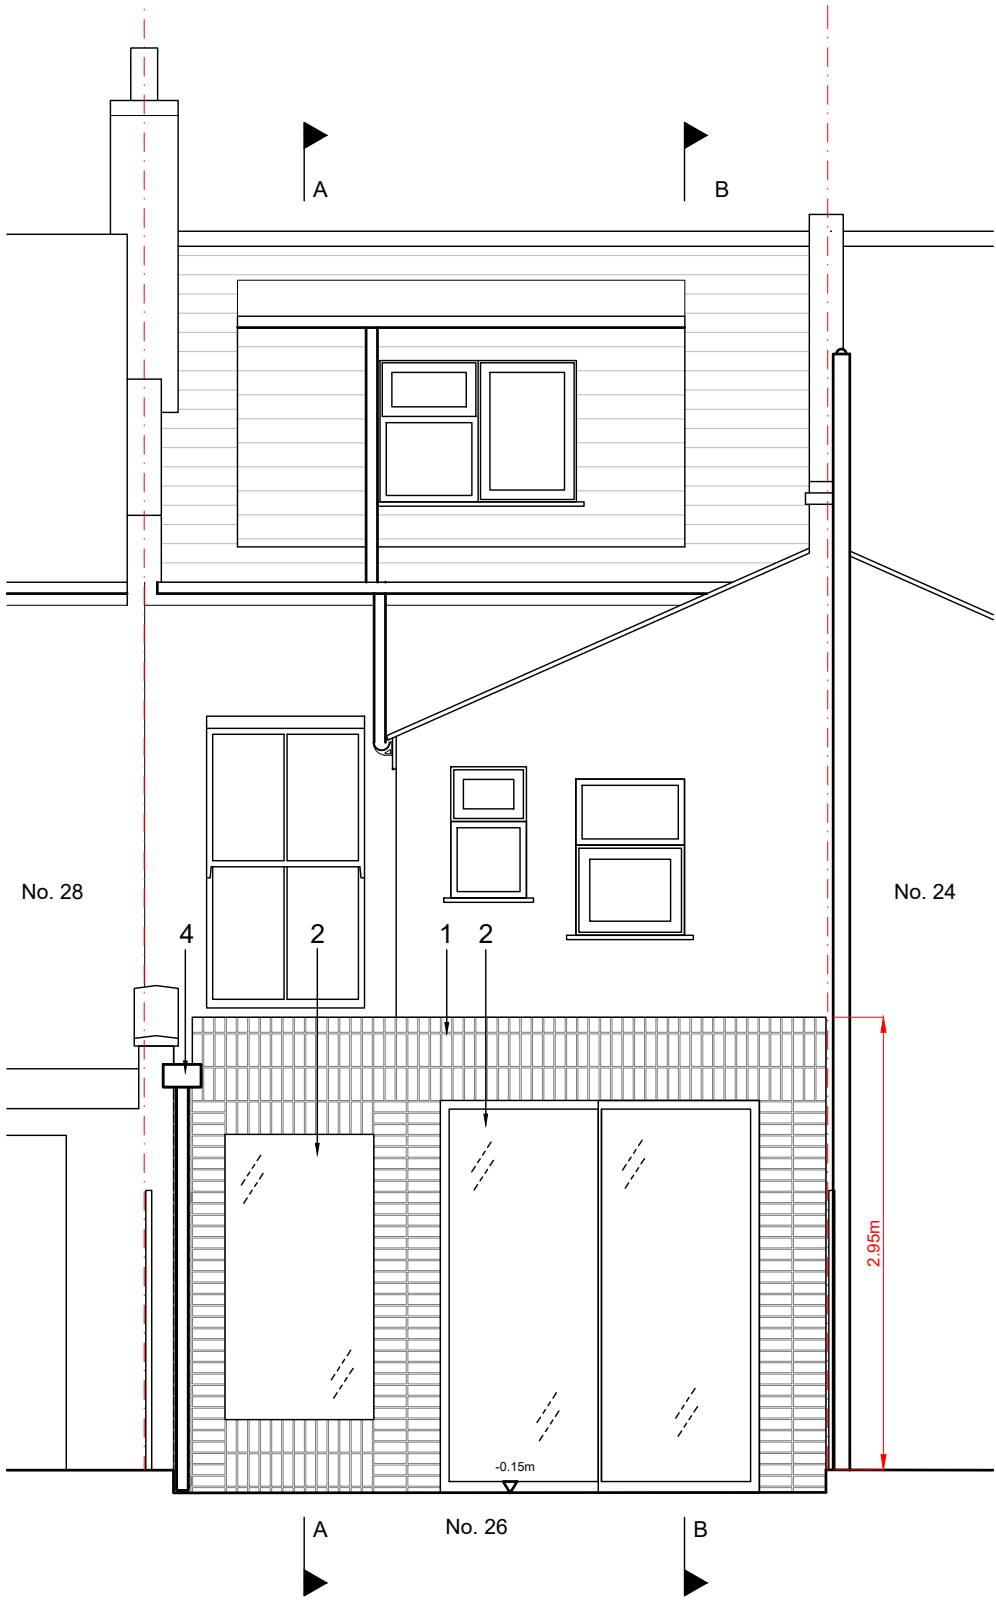

MATERIAL KEY	
1.	Brick
2.	Aluminum frame windows / doors
3.	Double glazed rooflight
4.	Aluminum hopper and down pipe
5.	Single ply roofing membrane (grey)

REAR ELEVATION AS PROPOSED

 

PROJECT Ground Floor Side and Rear Extension to 26 Clarendon Road London N15 3JX CLIENT Mr J Cragg and Ms E Hawkins	TITLE REAR AND SIDE ELEVATIONS AS PROPOSED		REV	DATE	DESCRIPTION	
	STATUS PLANNING		SCALE 1:50	SIZE A3	DATE March '23	DRG No. REV 2301/PL/07

**POLYGON ARCHITECTS**
07968544721
polygonarchitects.com