






Rear Elevation

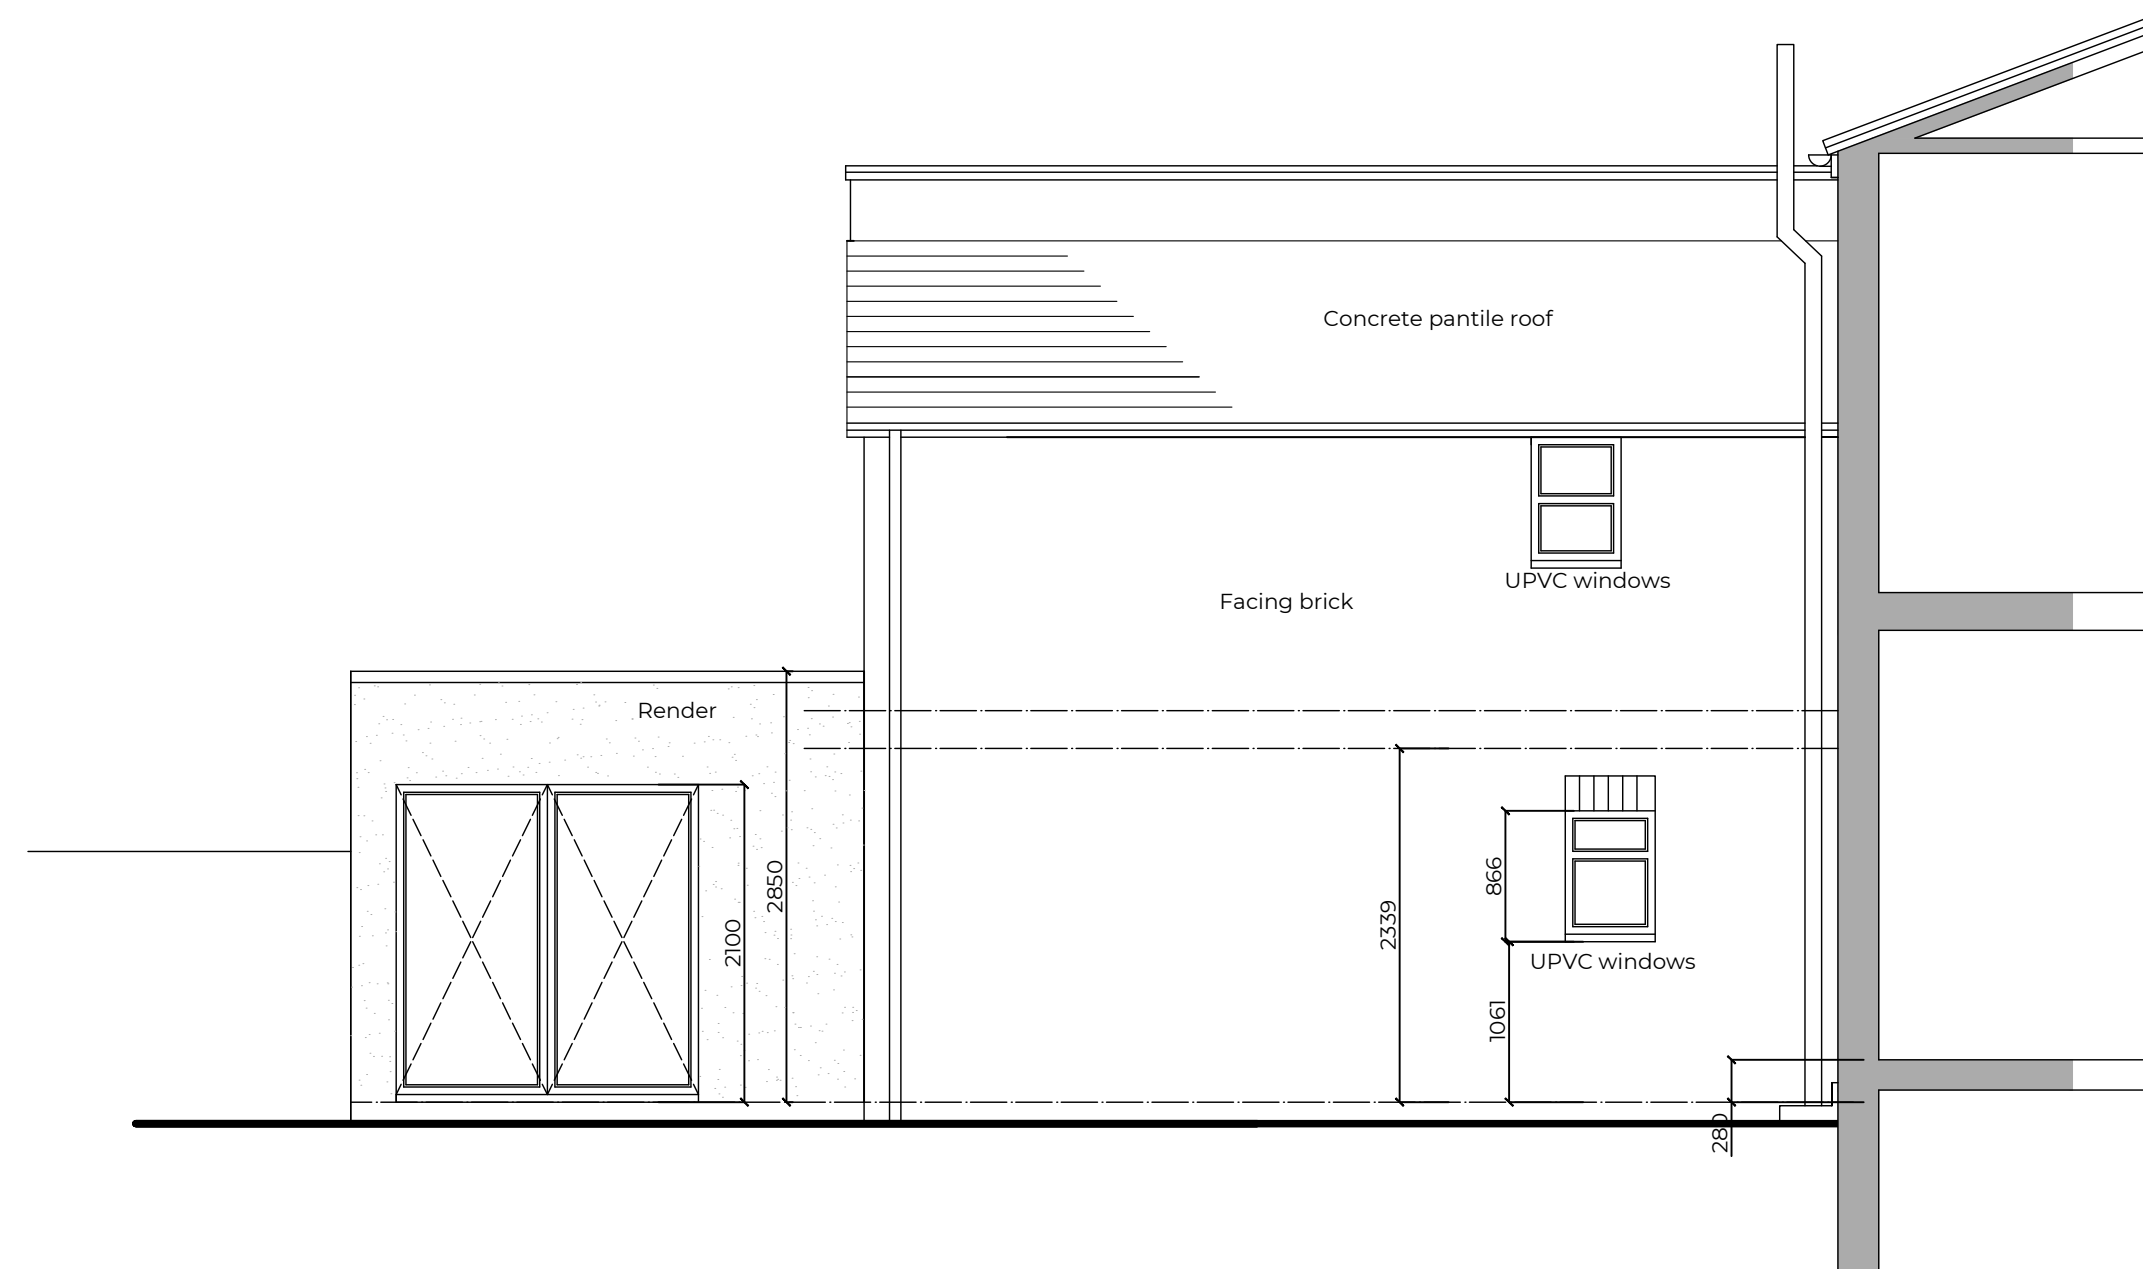

Side Elevation

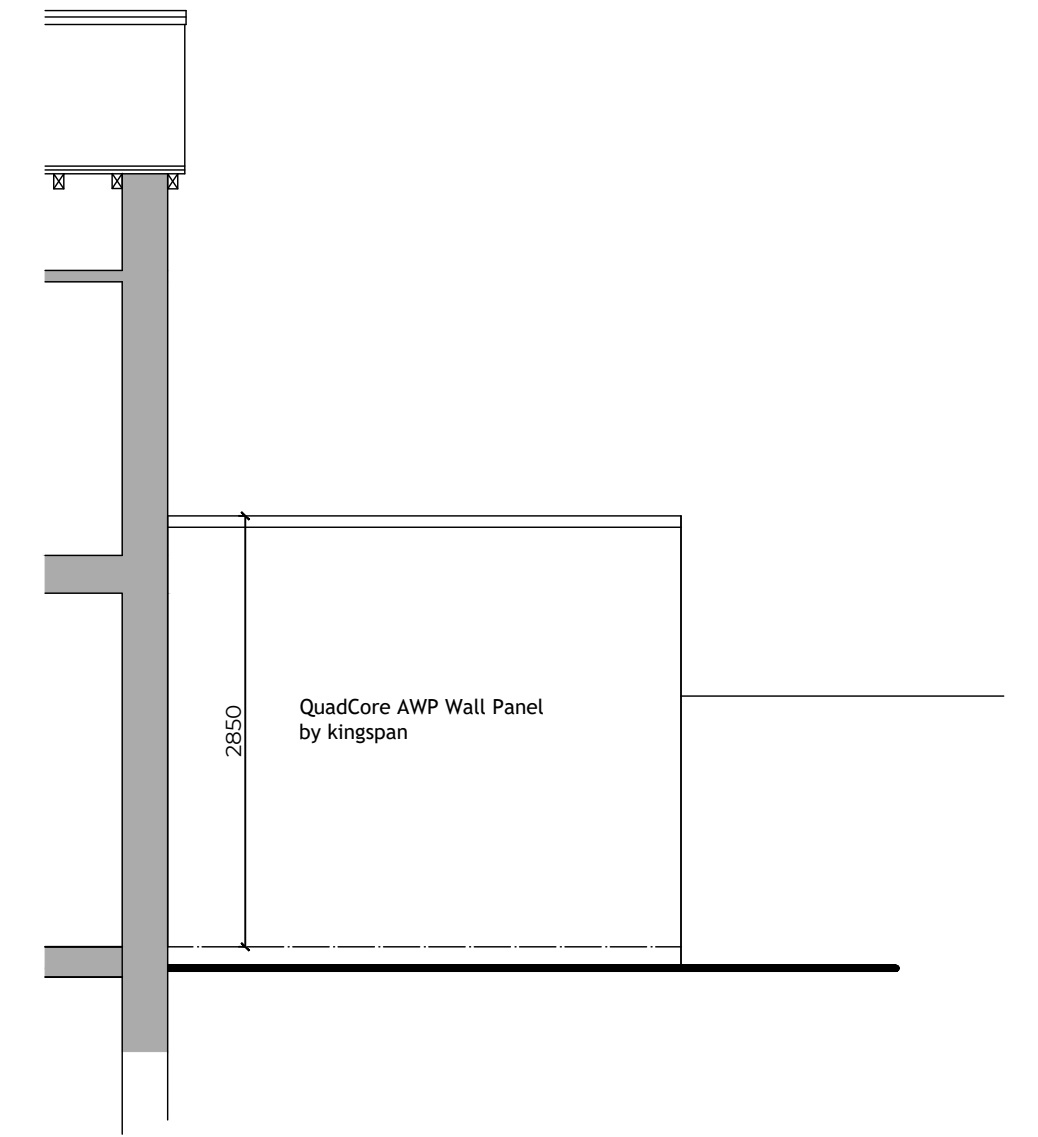

Side Elevation

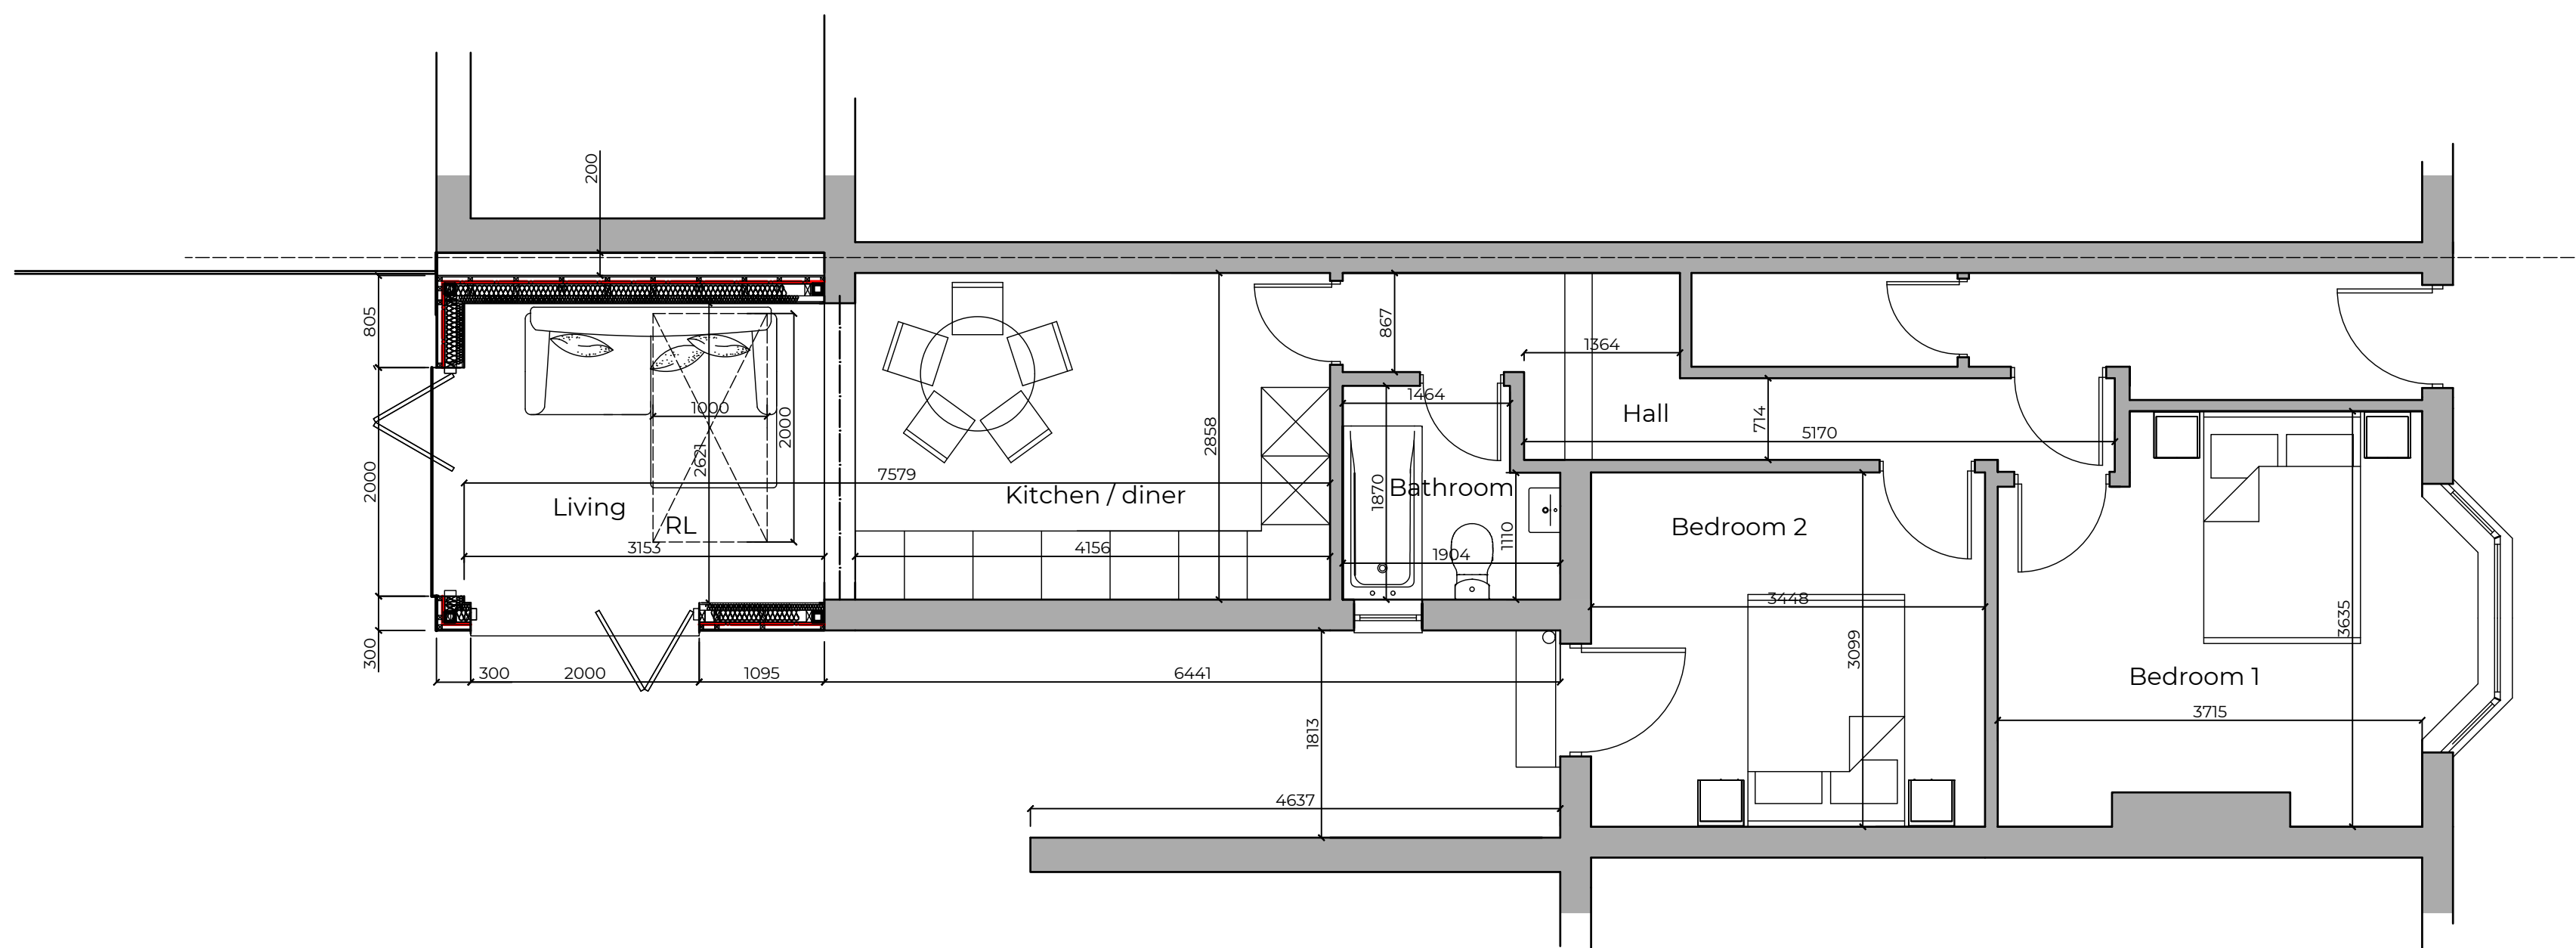

Ground Floor Plan

A	Mar 23	Revised
Rev	Date	Comments
 MACDOUGALL ARCHITECTURE		
Job Proposed alterations and extensions at 13 Cheshire Road, Haringey, N22 8JJ		
Dwg Title Plans + elevations as proposed		
Scale 1:50@A1		Date Feb 23
Job No. 164	No. 03	Rev. A
DISCLAIMER This drawing was prepared for the Client, Project & Site stated above and for the purposes set out in the Project Particulars. This drawing is to be read in conjunction with all relevant drawings and specifications. All measurements are to be checked on site and any discrepancies reported to the MACDOUGALL ARCHITECTURE.		