



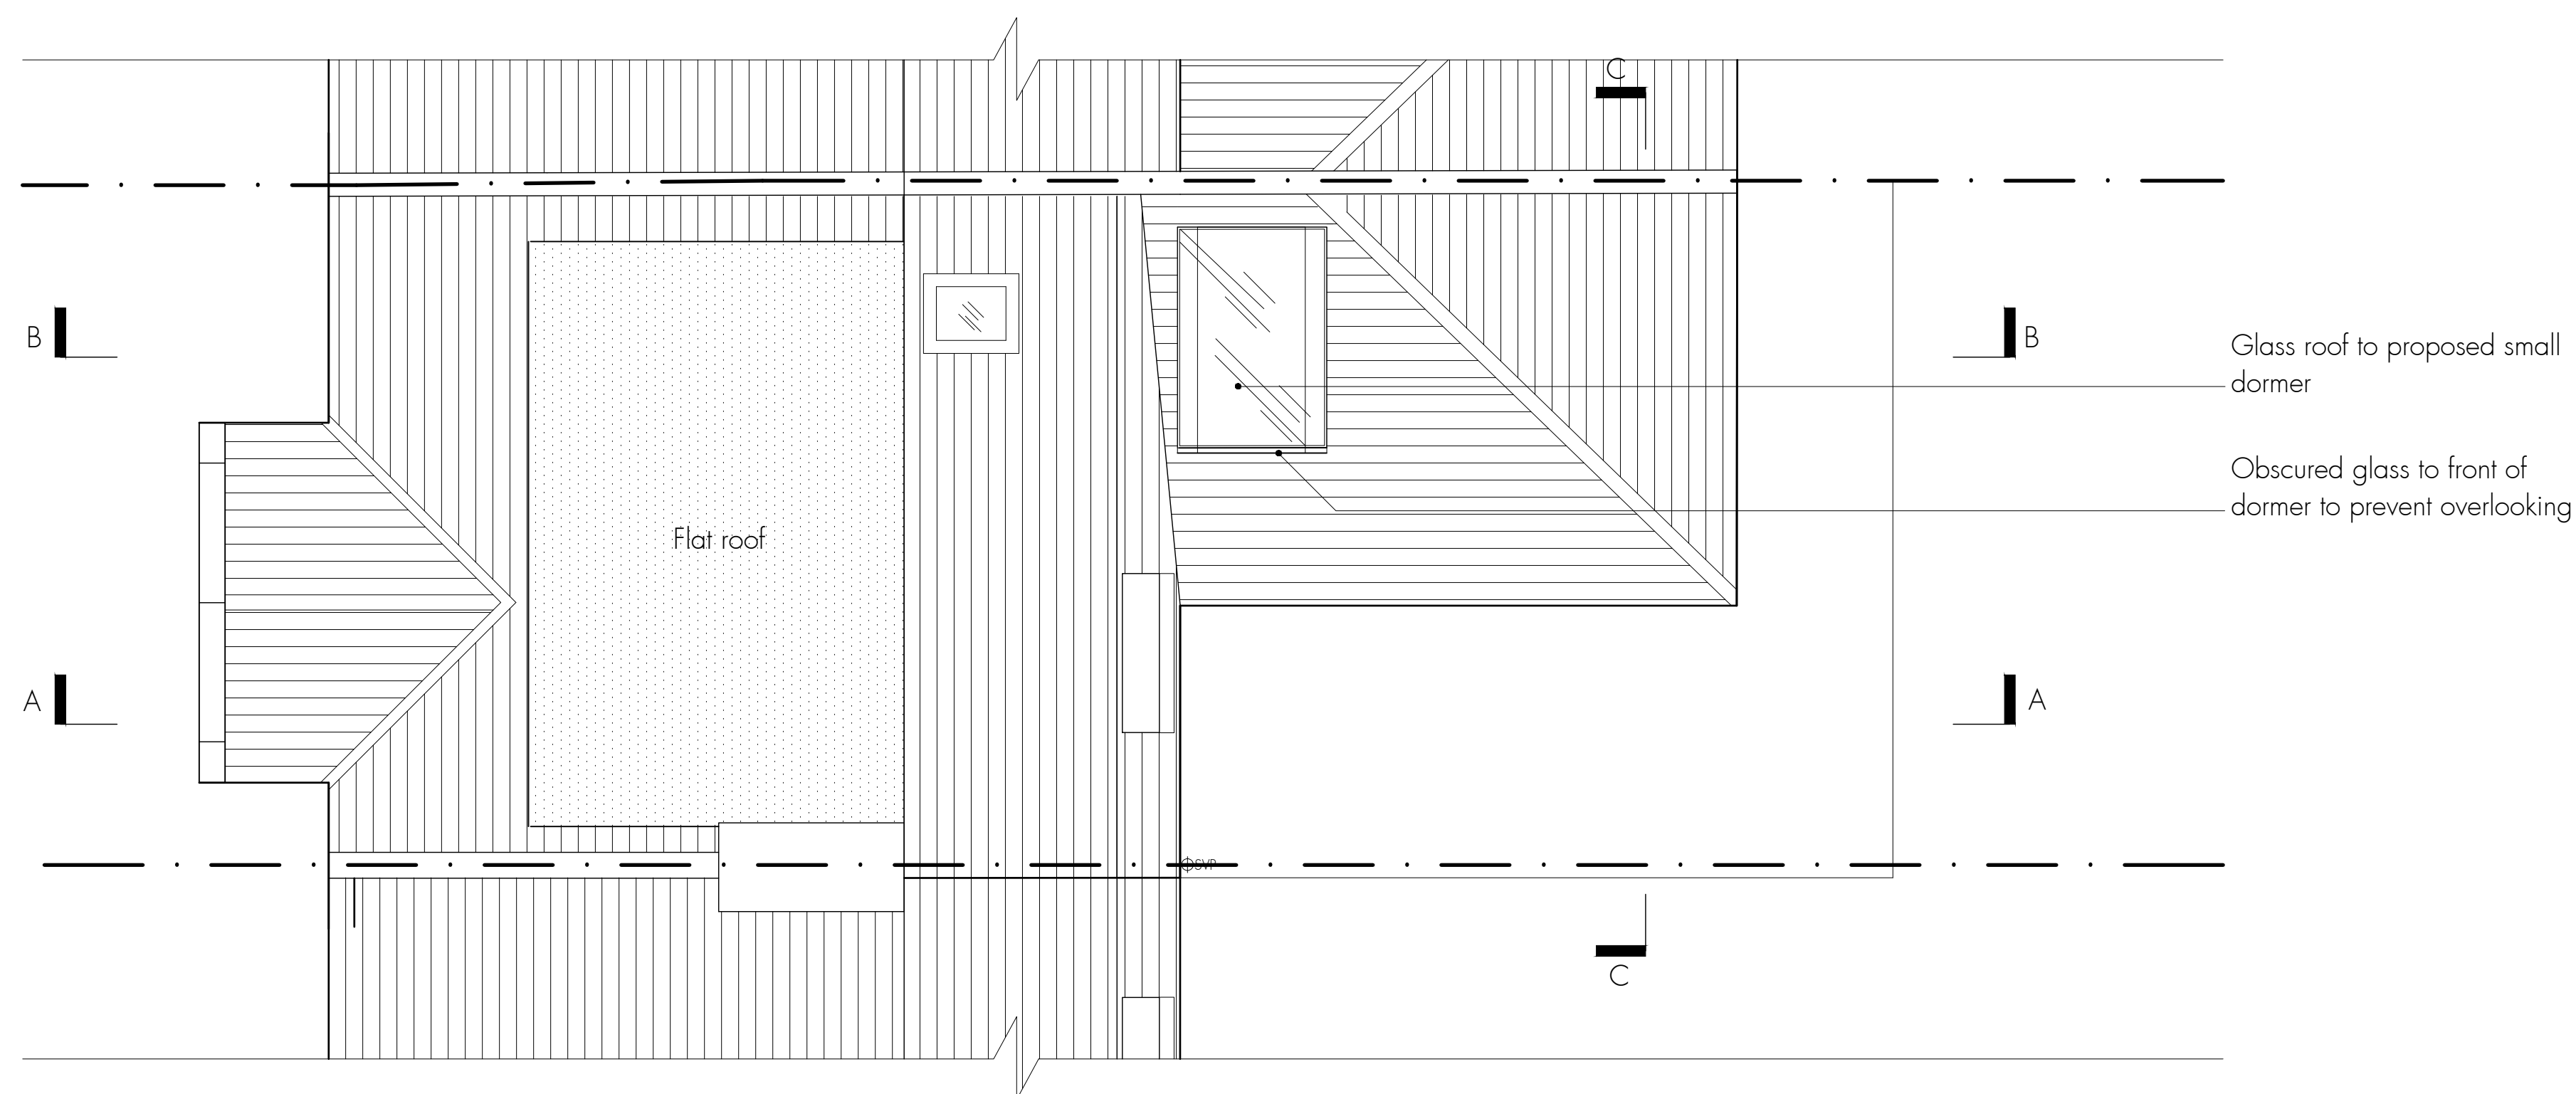

Roof Plan

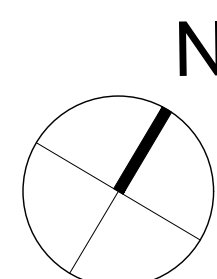

Do not scale off this drawing.

All indicated dimensions to be checked and verified on site by the Main Contractor before commencement of any fabrication drawings or work whatsoever on site.


Report all discrepancies to the Architect immediately.
This drawing is to be read in conjunction with all the related Architect's
and Structural Engineer's drawings, details and all relevant information.

rev.	rev. date	rev. description

tasou
associates architects + structural engineers

4 Amwell Street, London. EC1R 1UG T:020 7713 7070 F:020 7713 7071 E:tasou@tasou.co.uk			
project			
23 Birchington Road London N8 8HP			
dwg title			
PREVIOUSLY APPROVED Roof Plan			
date		dwg no.	
June 2020		PP/03	
rev.			
scale @ A1		job no.	
1:50 (1:100 @A3)		1764	

© copyright of tasou associates

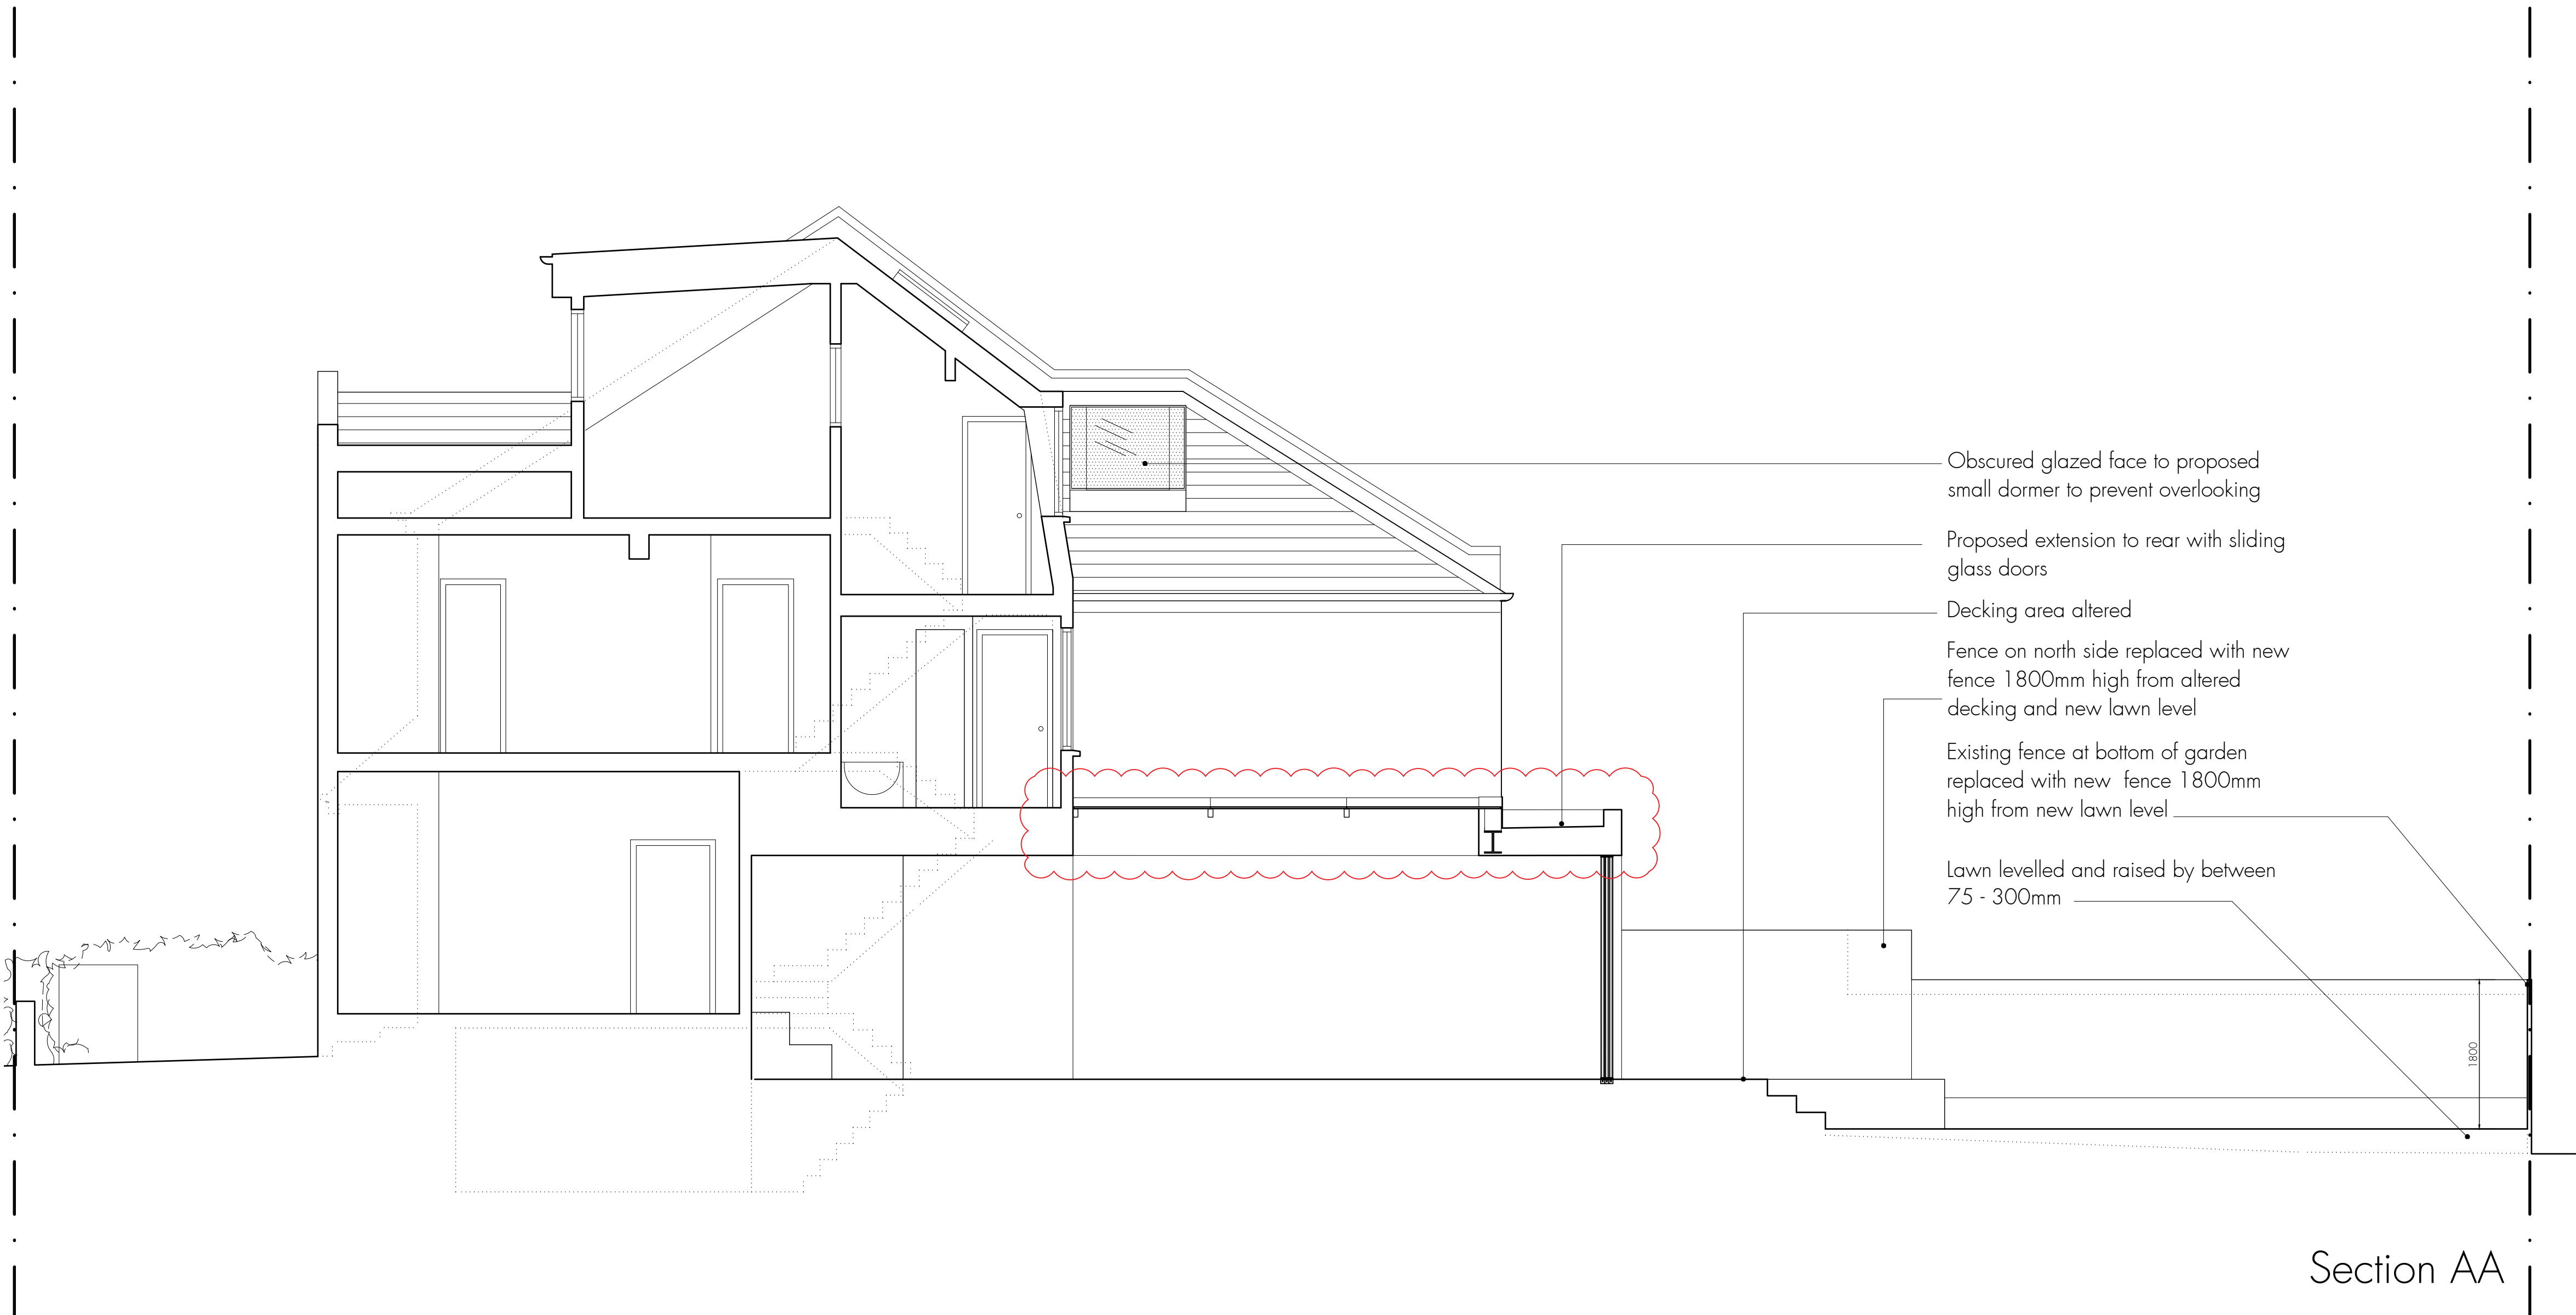

Do not scale off this drawing.

All indicated dimensions to be checked and verified on site by the Main Contractor before commencement of any fabrication drawings or work whatsoever on site.


Report all discrepancies to the Architect immediately.
This drawing is to be read in conjunction with all the related Architect's and Structural Engineer's drawings, details and all relevant information.

B.	26.11.20	Proposed rear and side extension 225mm higher and rooflights to rear extension omitted
A.	16.09.20	Lawn level raised by no more than 300mm
rev.	rev. date	rev. description

tasou
associates

architects + structural engineers

4 Amwell Street, London. EC1R 1UG T:020 7713 7070 F:020 7713 7071 E:tasou@tasou.co.uk		
project 23 Birchington Road London N8 8HP		
dwg title PREVIOUSLY APPROVED Section AA		
date March 2020	dwg no. PP/04	rev. B
scale @ A1 1:50 (1:100 @A3)	job no. 1764	

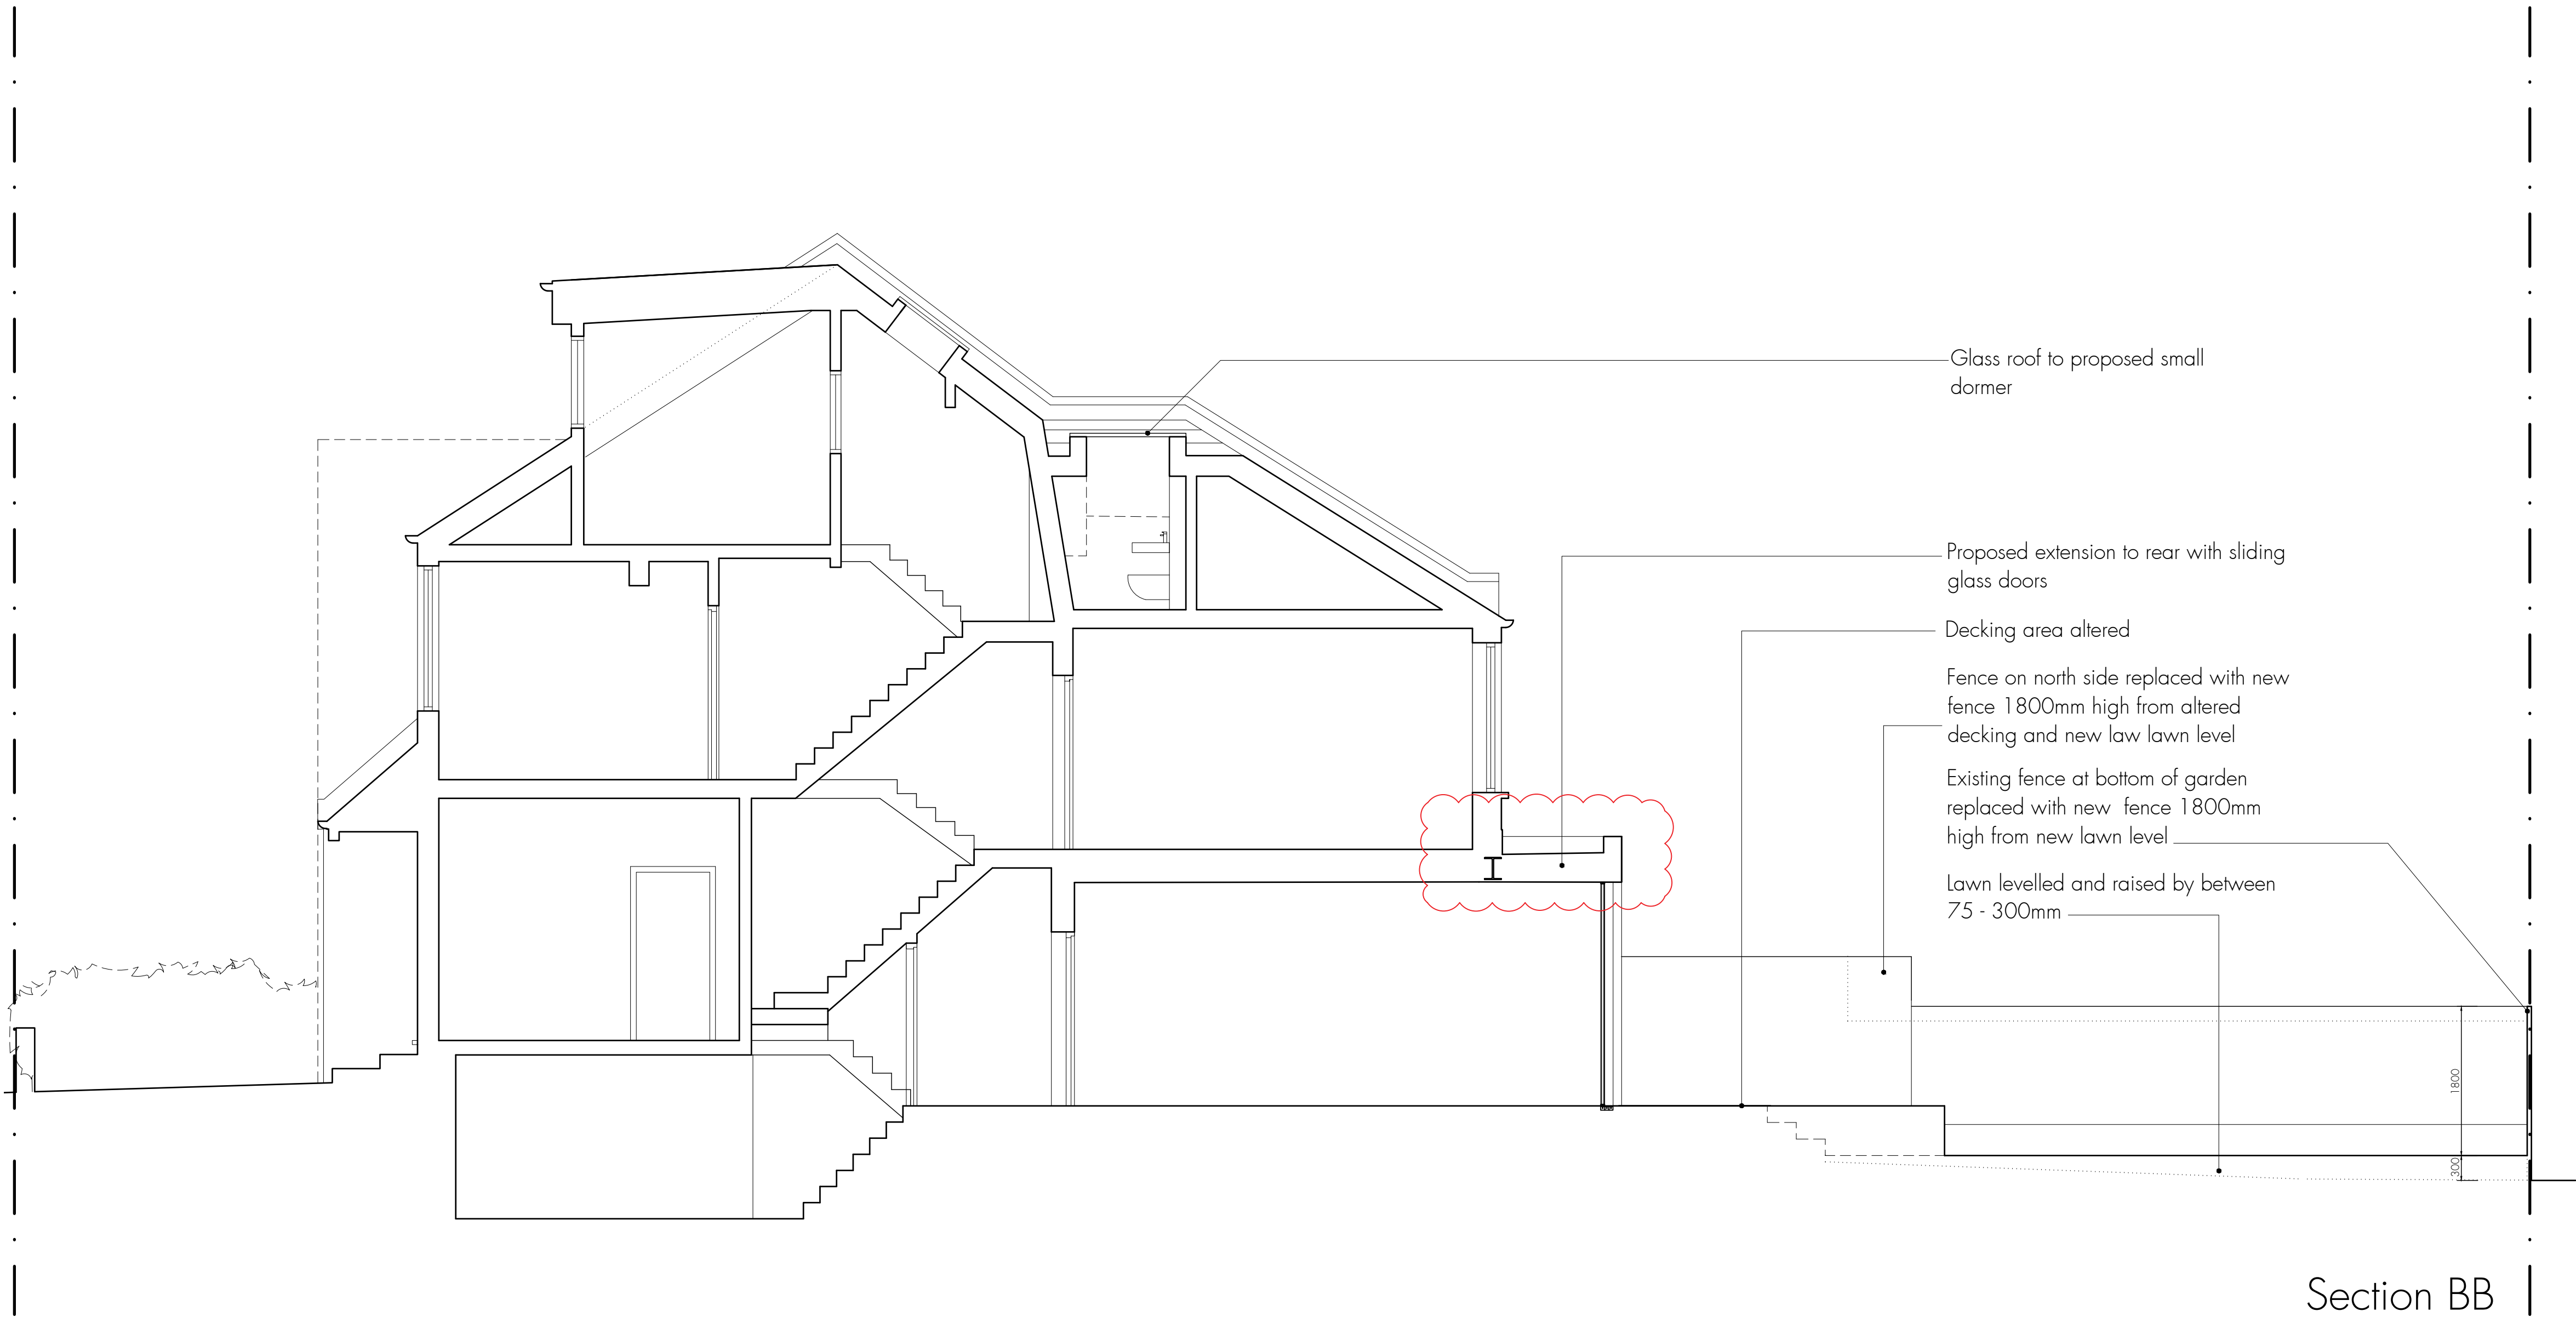

Do not scale off this drawing.

All indicated dimensions to be checked and verified on site by the Main Contractor before commencement of any fabrication drawings or work whatsoever on site.

Report all discrepancies to the Architect immediately.


This drawing is to be read in conjunction with all the related Architect's and Structural Engineer's drawings, details and all relevant information.

B.	26.11.20	Proposed rear and side extension 225mm higher and rooflights to rear extension omitted
A.	16.09.20	Lawn level raised by no more than 300mm
rev.	rev. date	rev. description


tasou
associates

architects + structural engineers

4 Amwell Street, London. EC1R 1UG T:020 7713 7070 F:020 7713 7071 E:tasou@tasou.co.uk		
project 23 Birchington Road London N8 8HP		
dwg title PREVIOUSLY APPROVED Section BB		
date March 2020	dwg no. PP/05	rev. B
scale @ A1 1:50 (1:100 @A3)	job no. 1764	

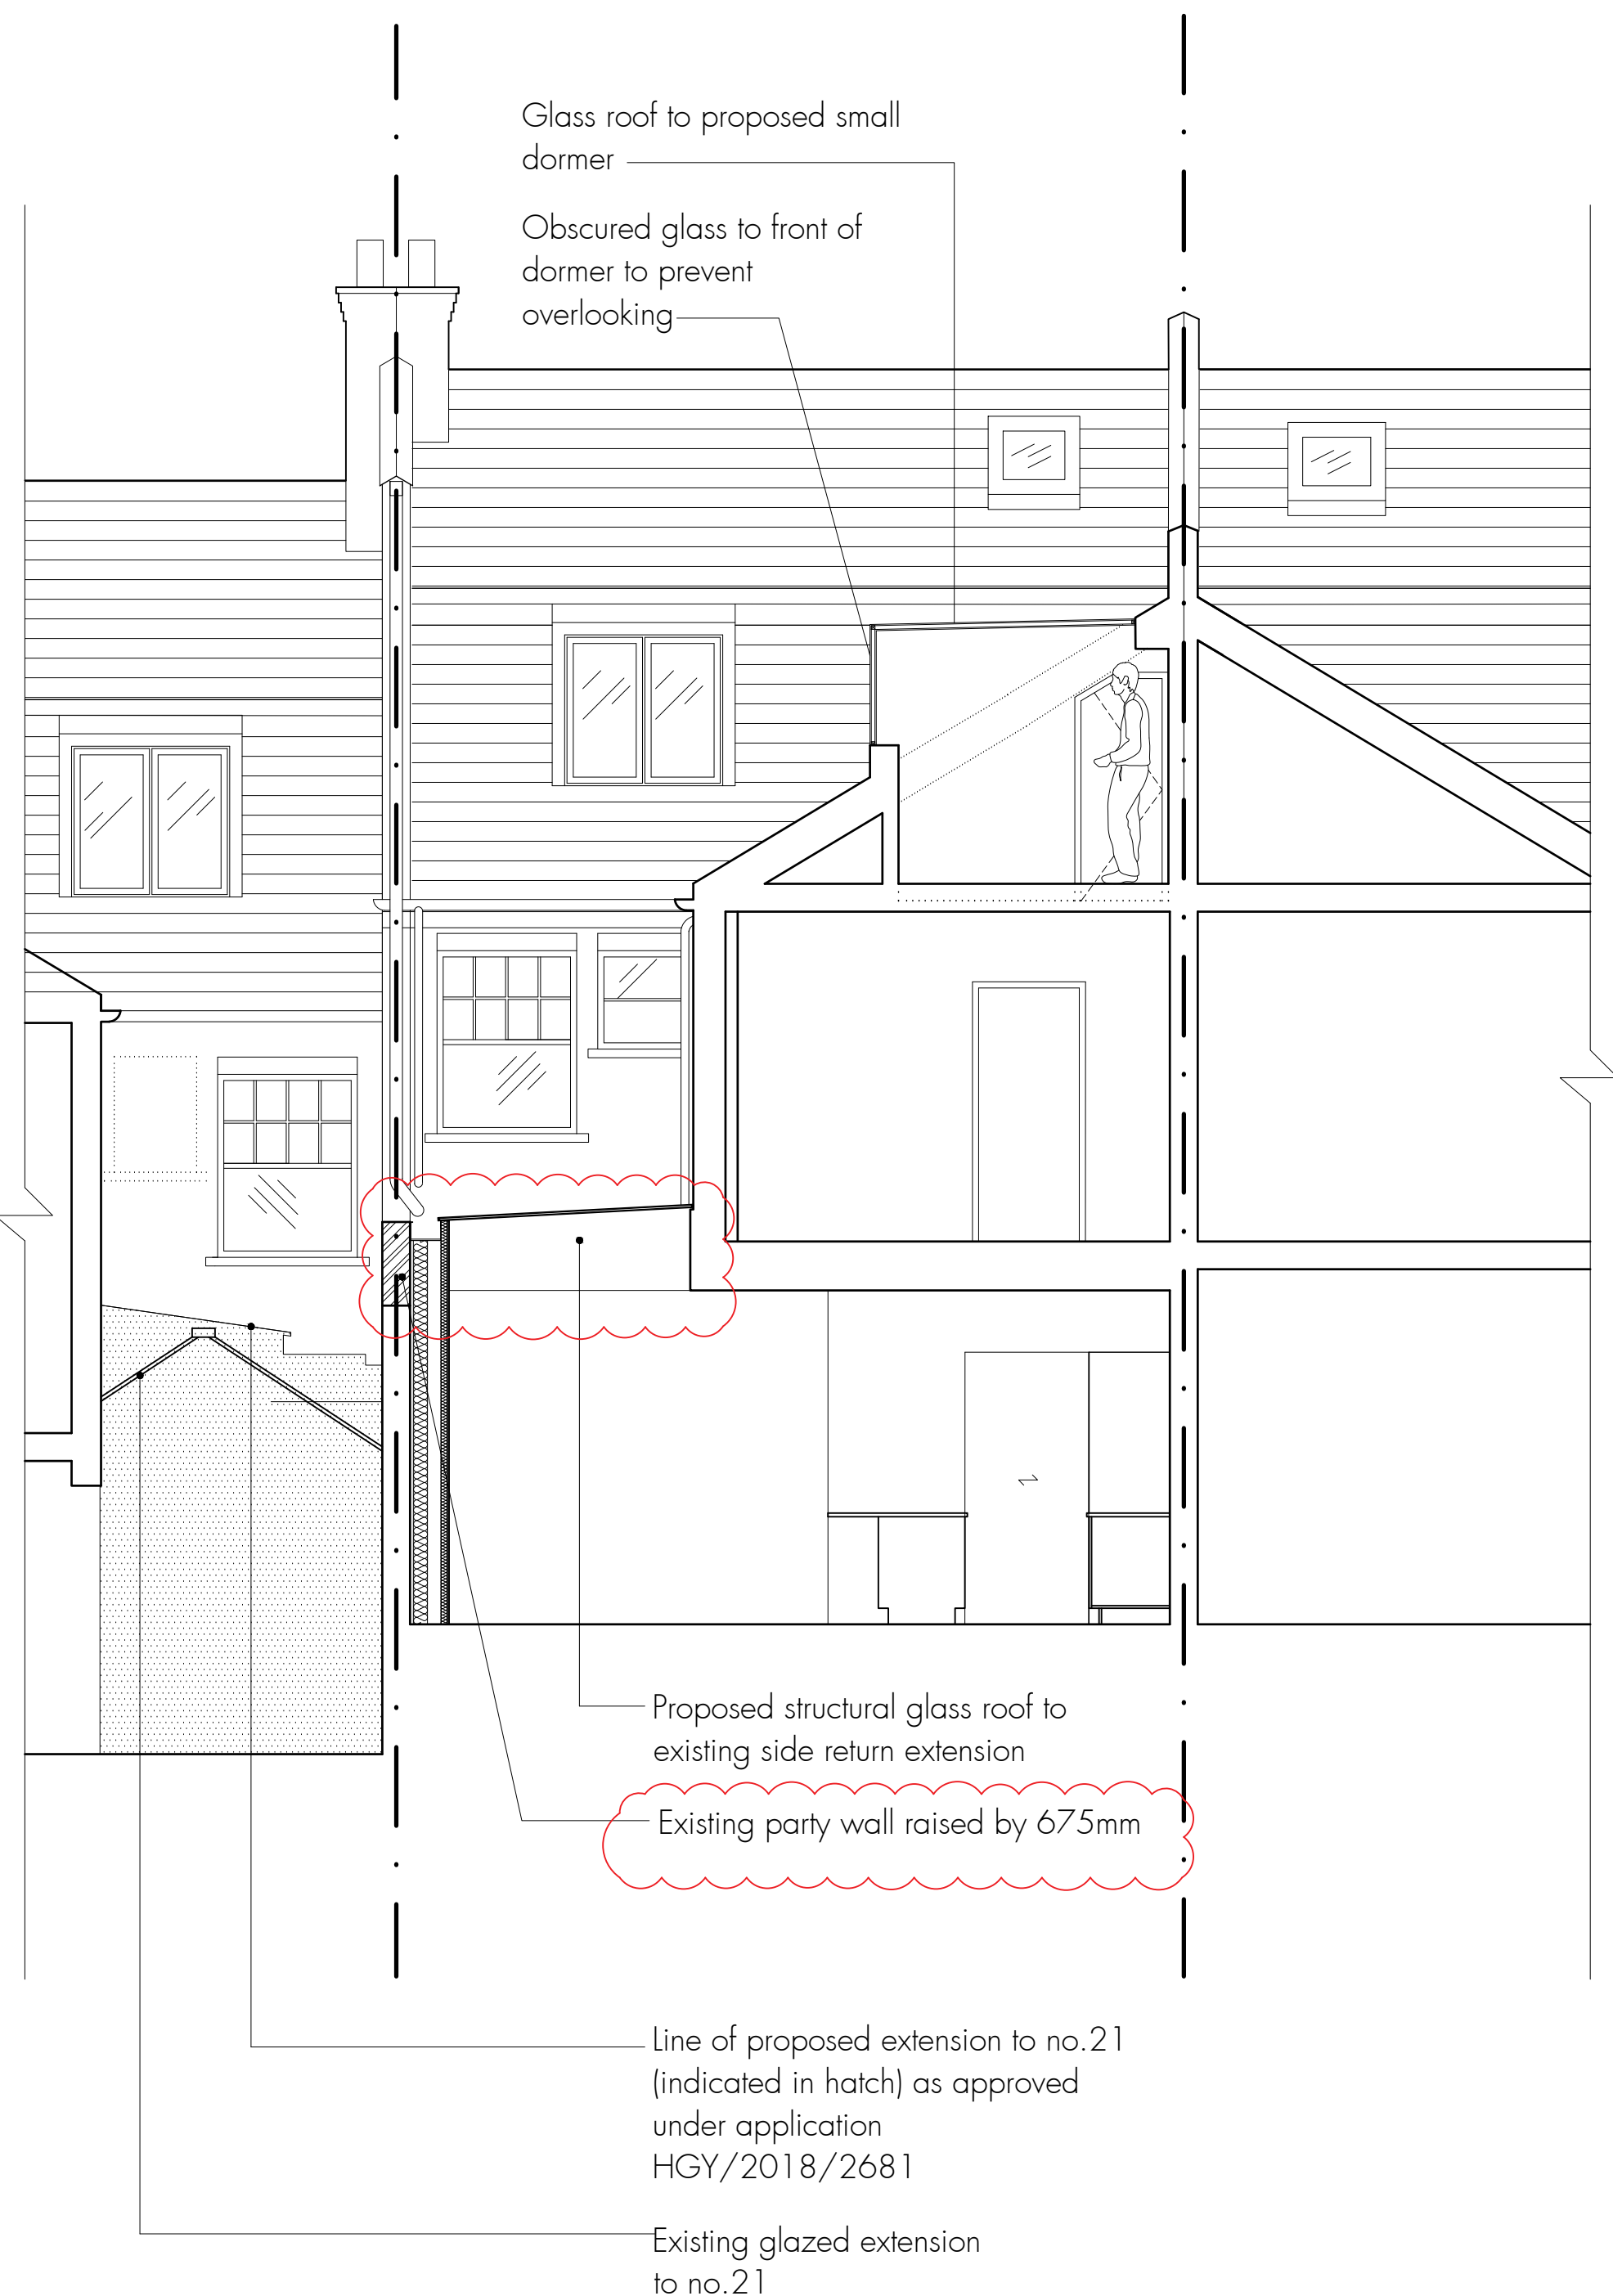

Section CC

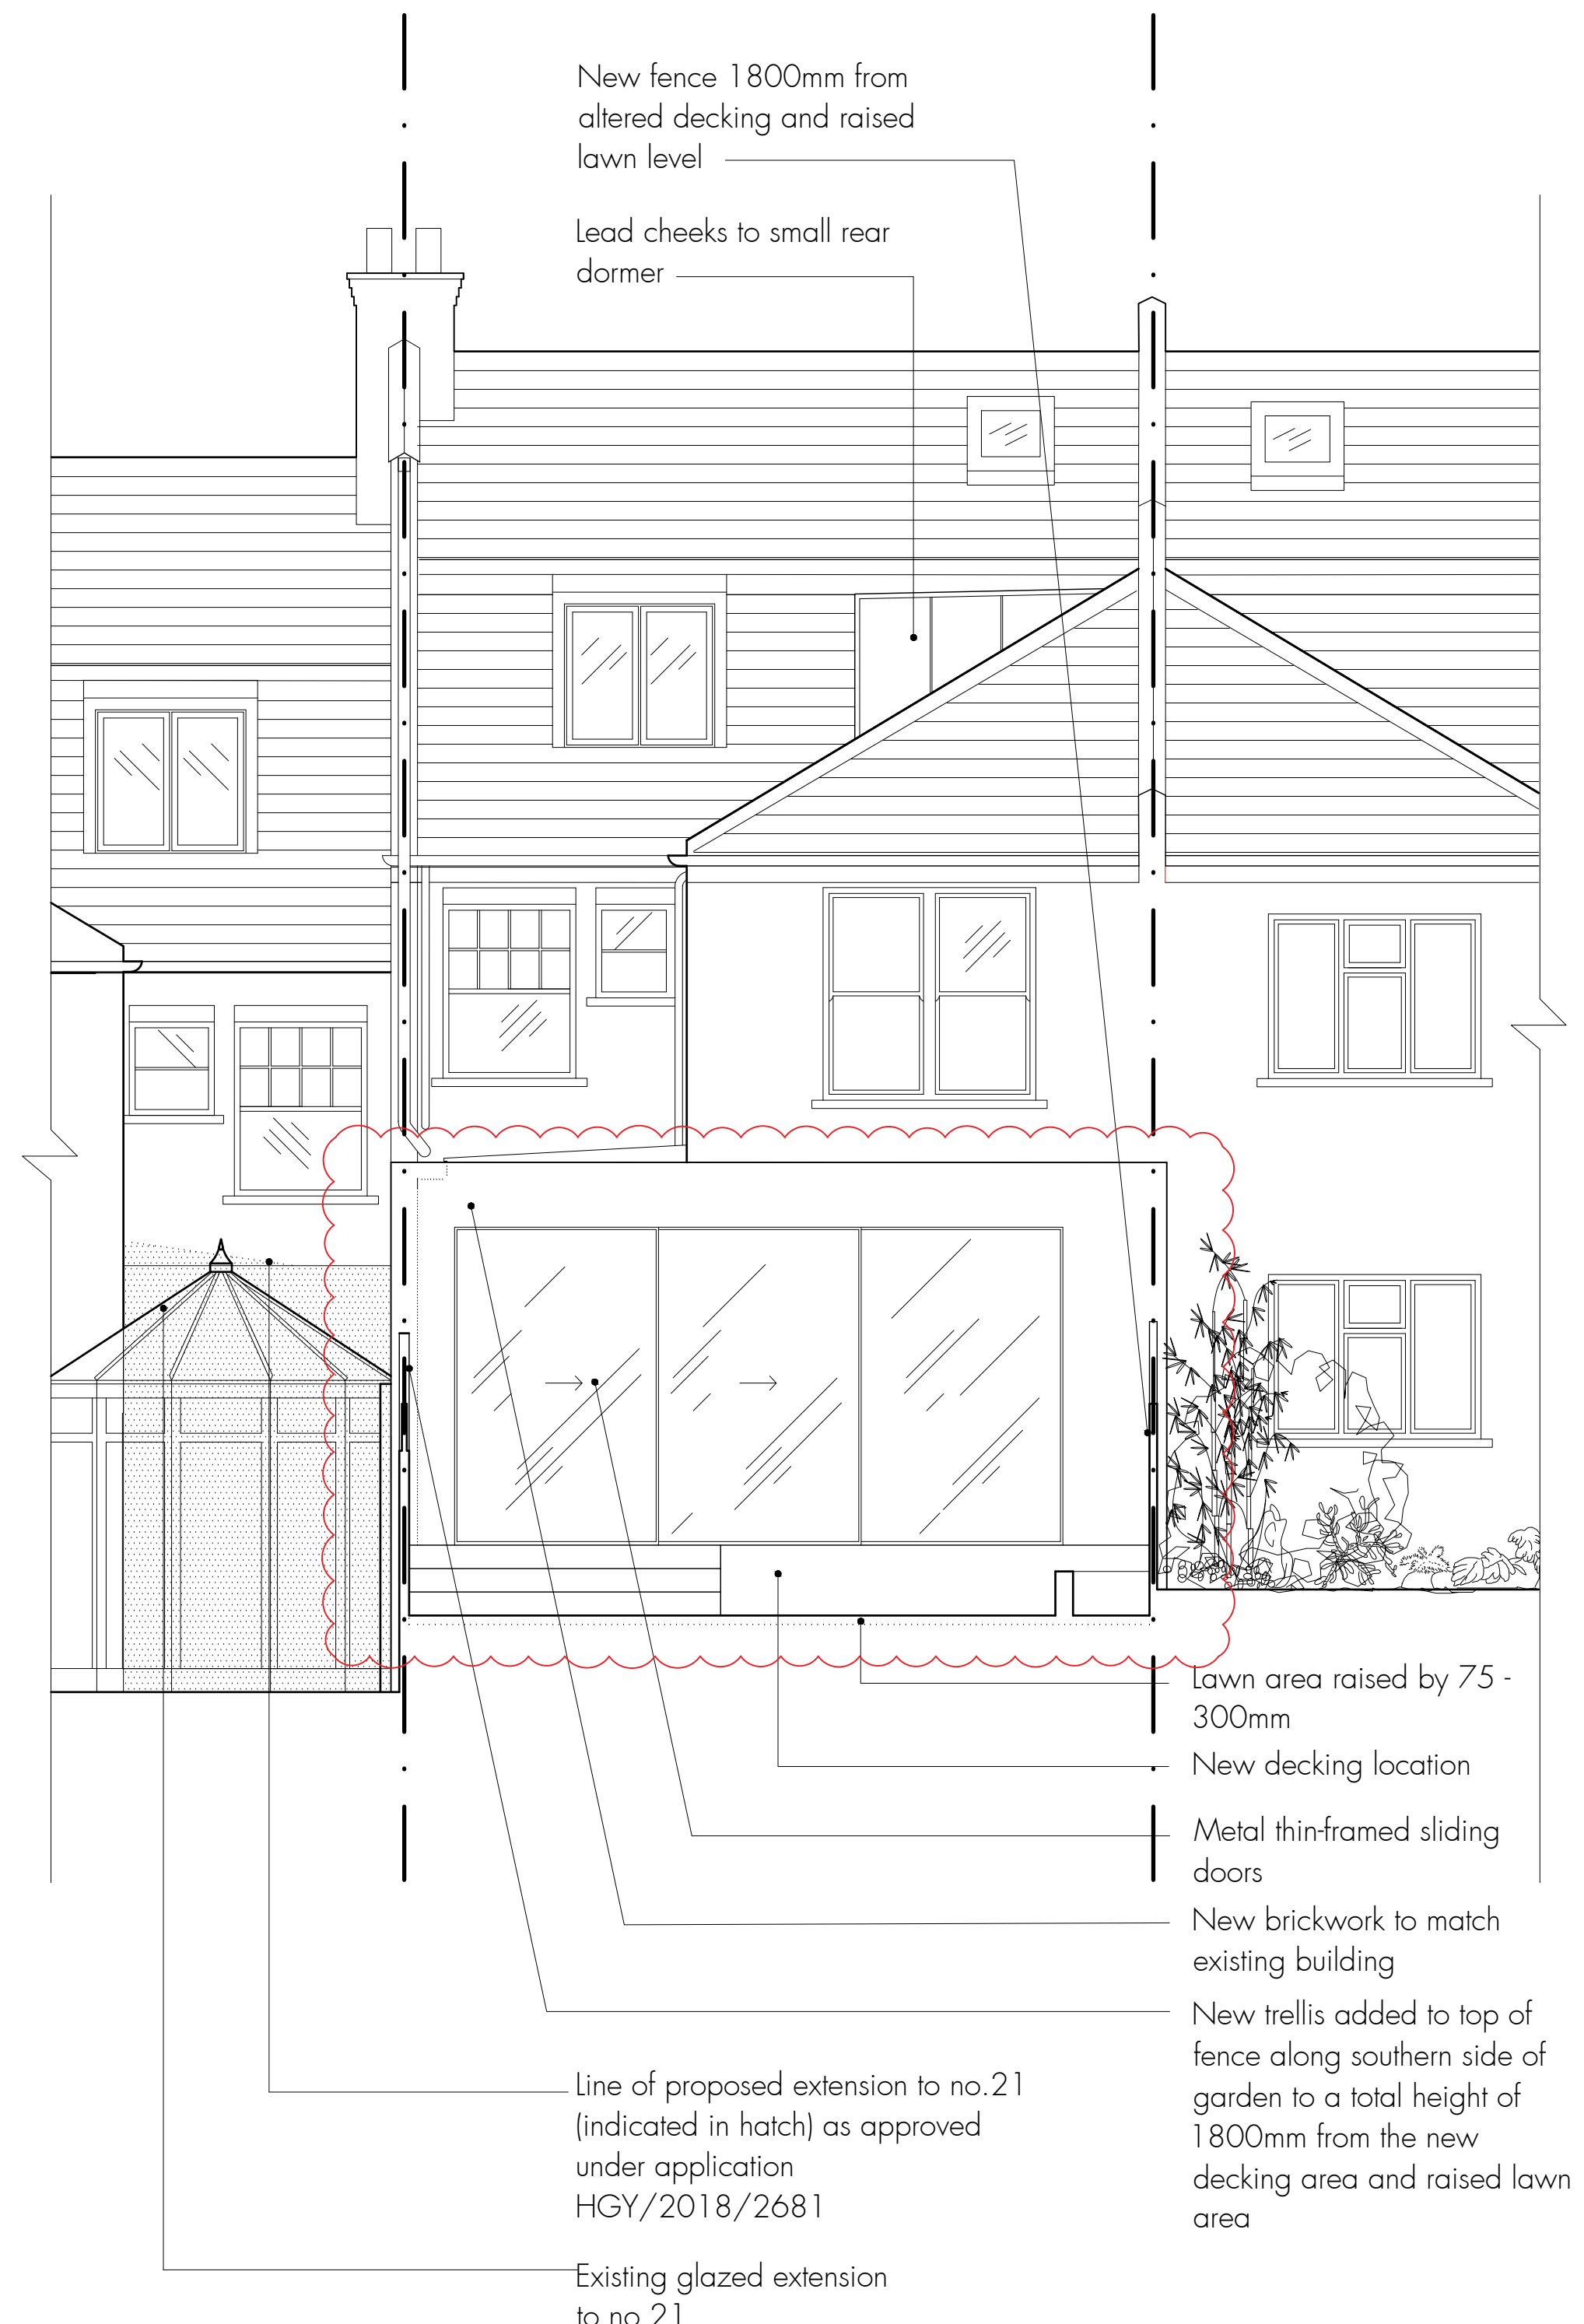

Rear Elevation



Do not scale off this drawing.

All indicated dimensions to be checked and verified on site by the Main Contractor before commencement of any fabrication drawings or work whatsoever on site.

Report all discrepancies to the Architect immediately.

This drawing is to be read in conjunction with all the related Architect's and Structural Engineer's drawings, details and all relevant information.

B.	26.11.20	Proposed rear and side extension 225mm higher. Location of sliding doors to rear extension altered.
A.	16.09.20	Lawn level raised by no more than 300mm
rev.	rev. date	rev. description

tasou
associates

architects + structural engineers

4 Amwell Street, London. EC1R 1UG T:020 7713 7070 F:020 7713 7071 E:tasou@tasou.co.uk		
project 23 Birchington Road London N8 8HP		
dwg title PREVIOUSLY APPROVED Section CC and Rear Elevation		
date March 2020	dwg no. PP/06	rev. B
scale @ A1 1:50 (1:100 @A3)	job no. 1764	