




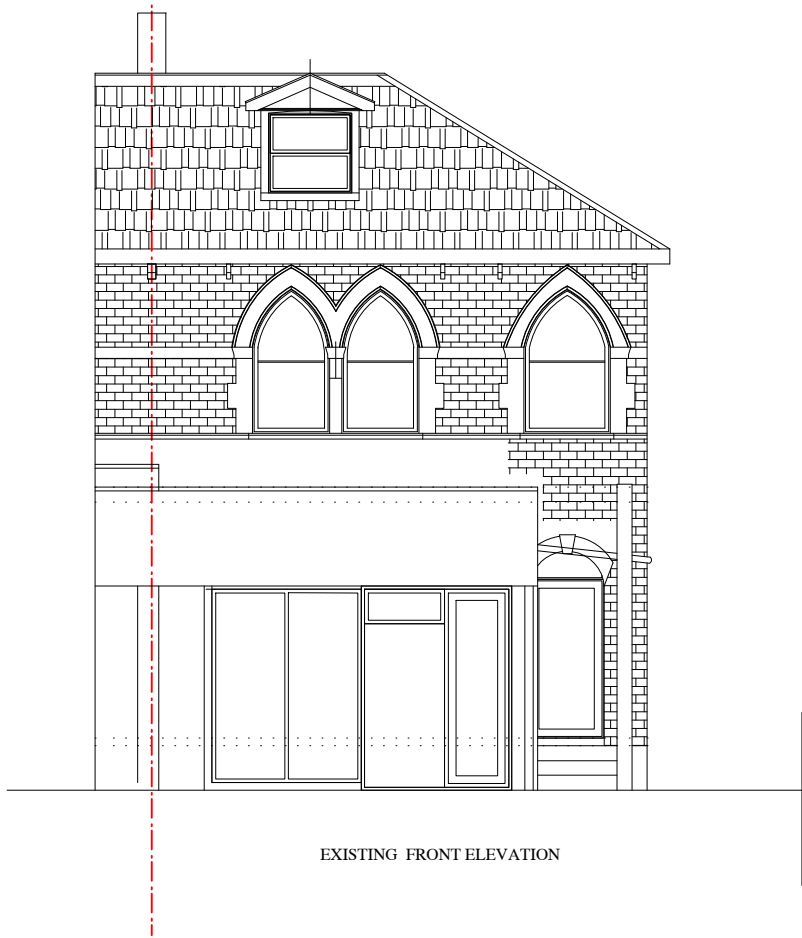


EXISTING FRONT ELEVATION

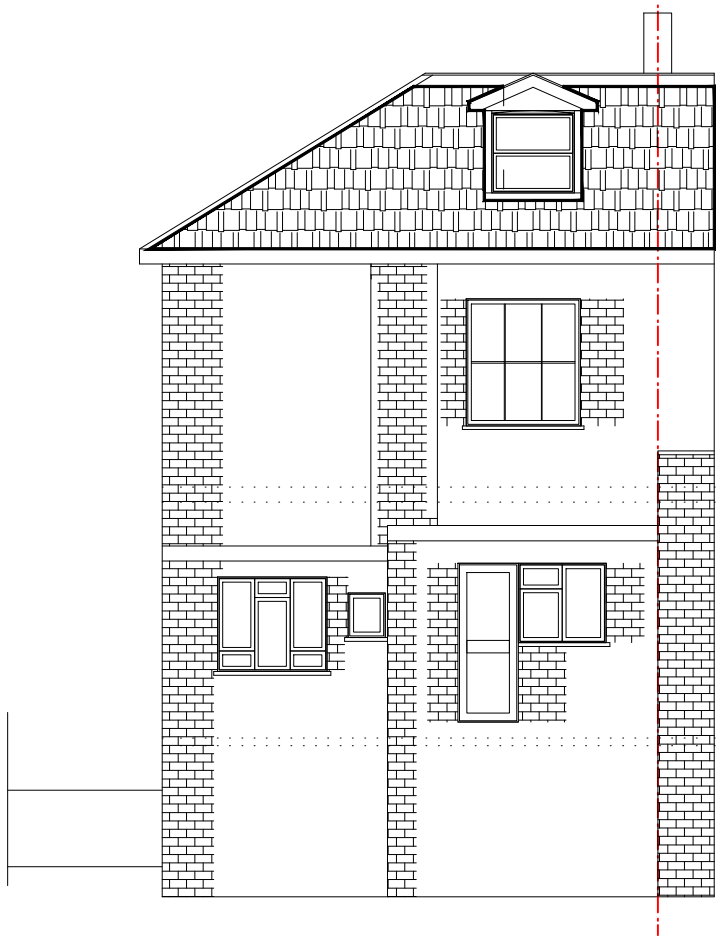

EXISTING REAR ELEVATION

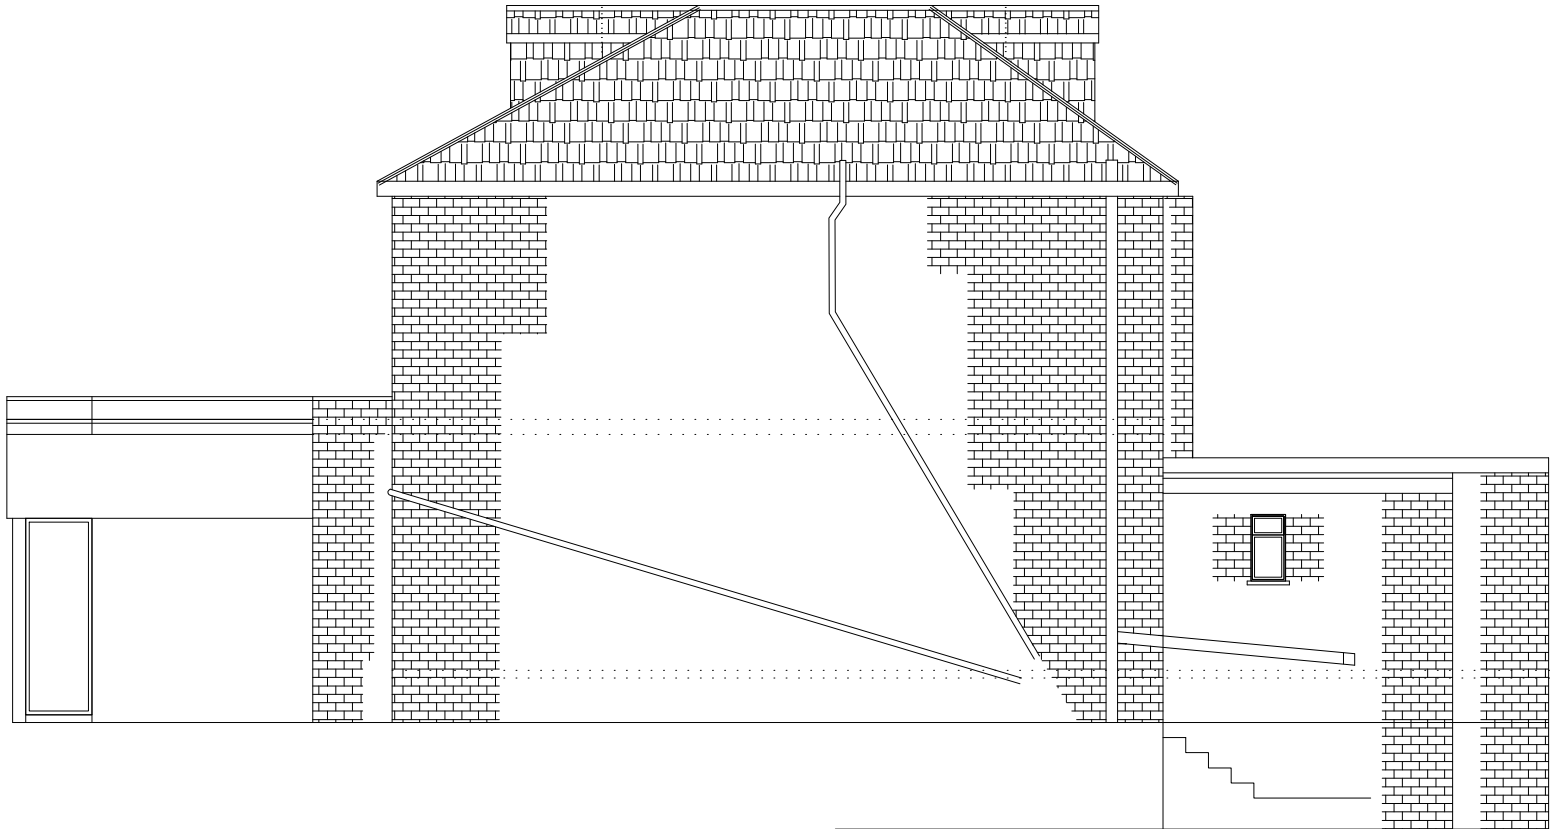

EXISTING SIDE ELEVATION

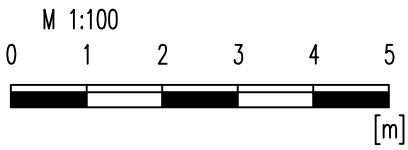

no	revision	date	control
project	124A MUSWELL HILL BROADWAY, HORNSEY, LONDON N10 3RU		
drawing title	EXISTING ELEVATIONS		
scale	1/100@A3		
date	AUG' 2022		
draw.no	LRY-08-PL02		