




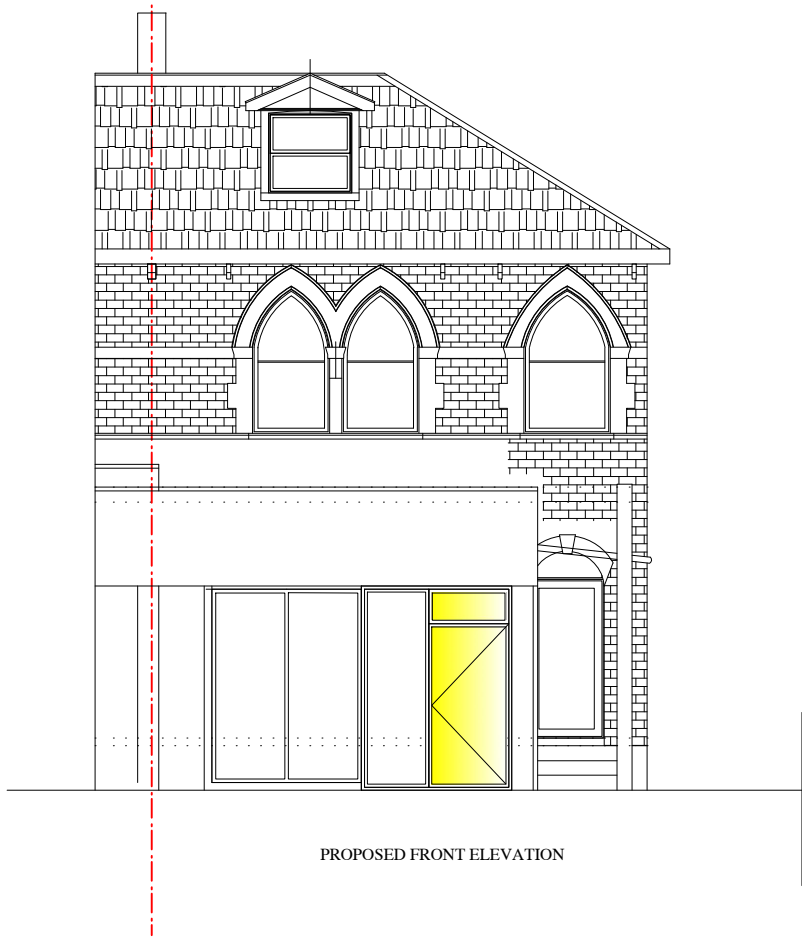

PROPOSED FRONT ELEVATION

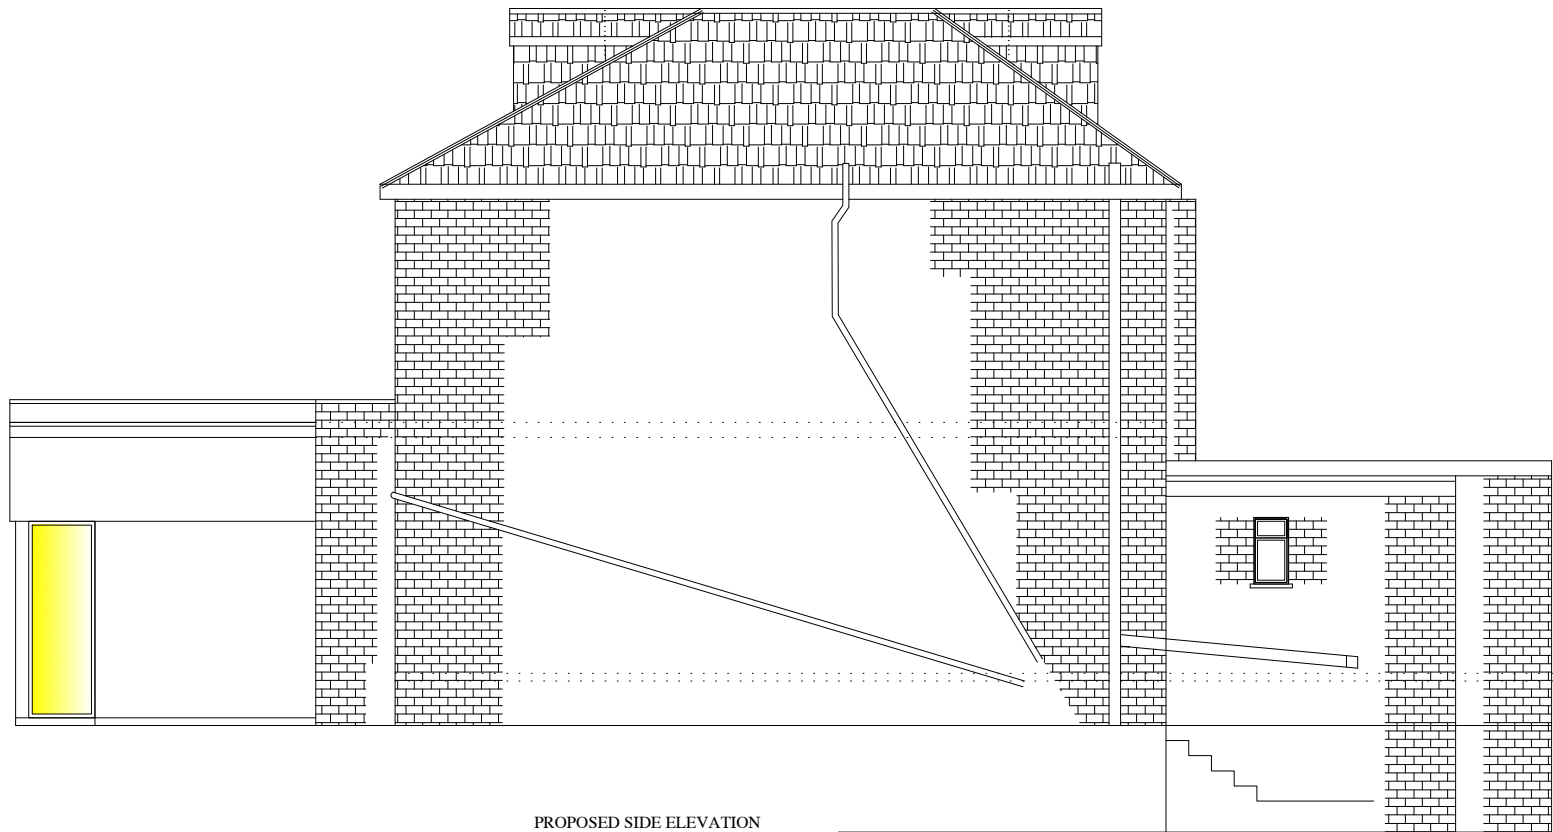

PROPOSED SIDE ELEVATION

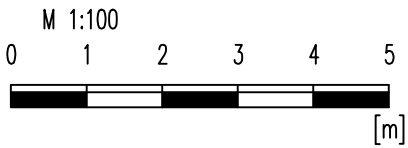

| no            | revision                                                     | date | control |
|---------------|--------------------------------------------------------------|------|---------|
| project       | 124A MUSWELL HILL<br>BROADWAY,<br>HORNSEY, LONDON<br>N10 3RU |      |         |
| drawing title | PROPOSED ELEVATIONS                                          |      |         |
| scale         | 1/100@A3                                                     |      |         |
| date          | AUG' 2022                                                    |      |         |
| draw no       | LRY-08-PL06                                                  |      |         |