



SCALE 1:1250

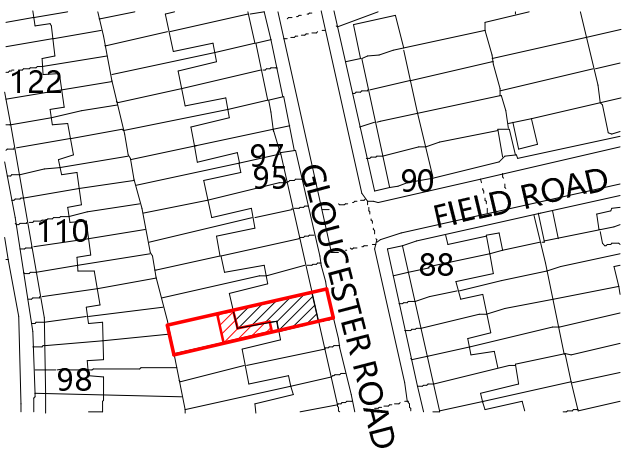


LOCATION PLAN

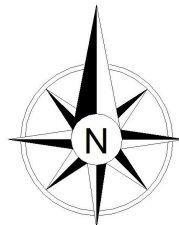


- Site
- Existing Building Footprint
- Proposed Building Footprint

EXISTING 1:200

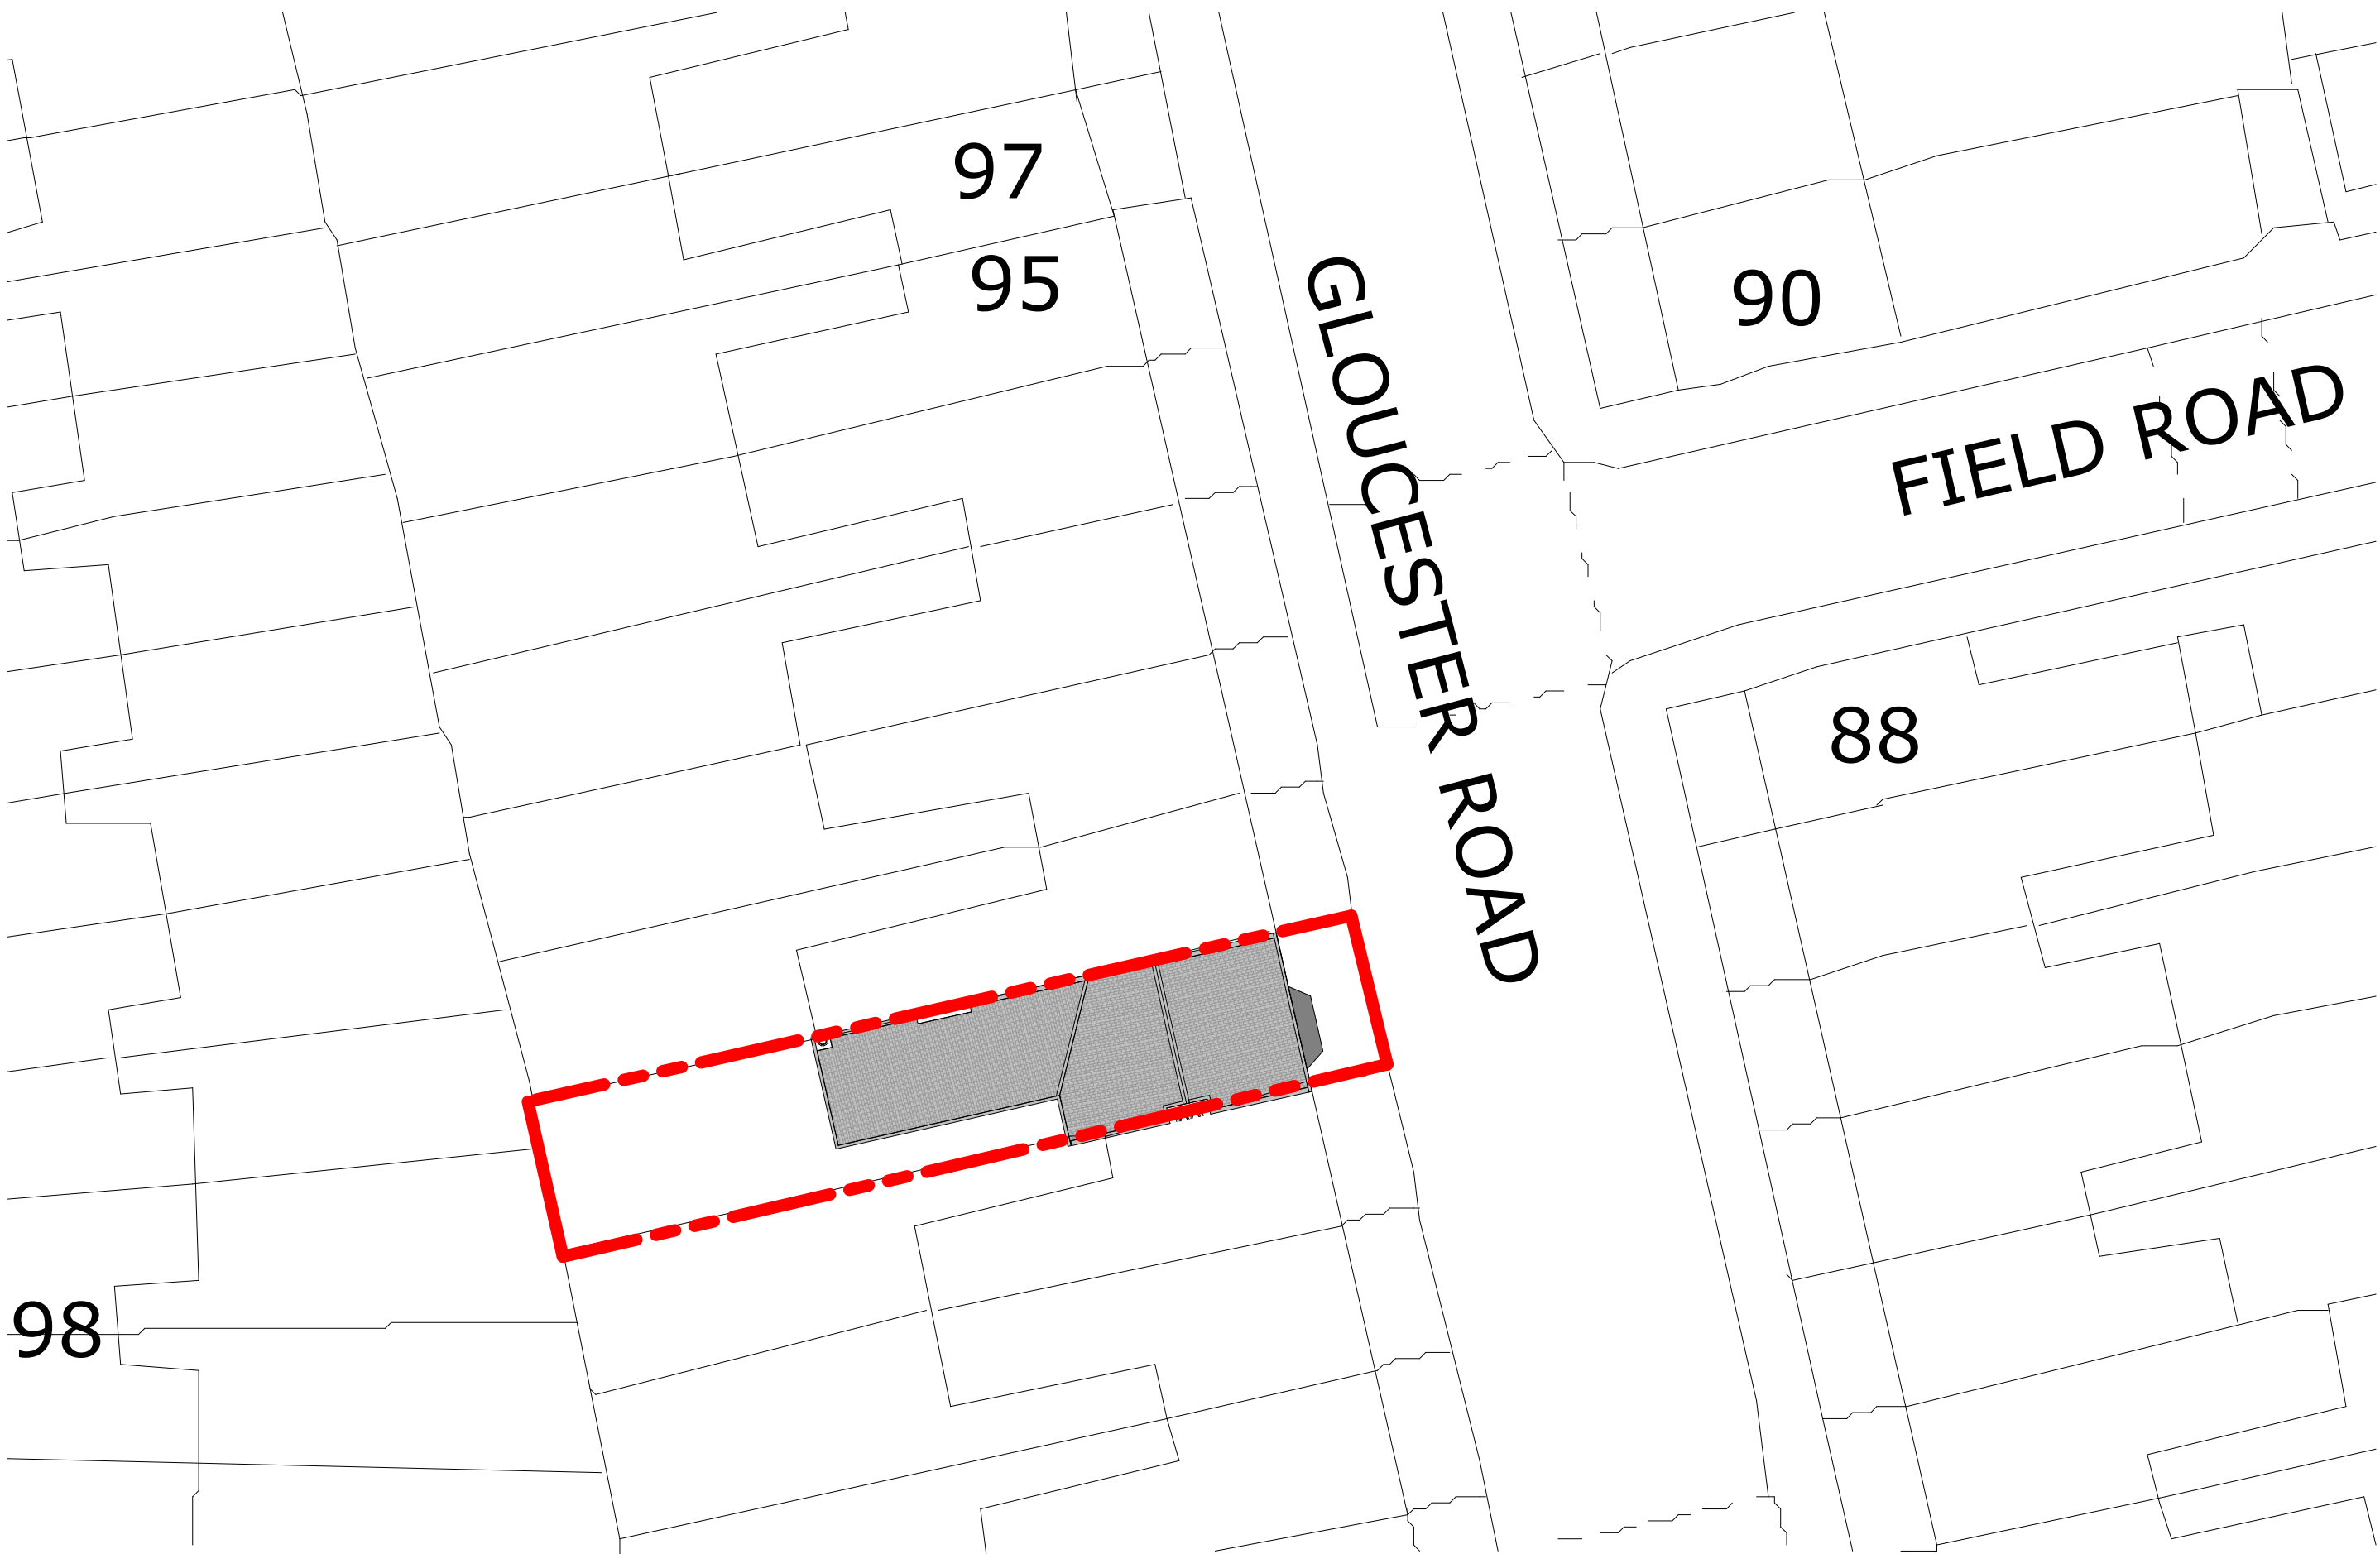


EXISTING SITE PLAN

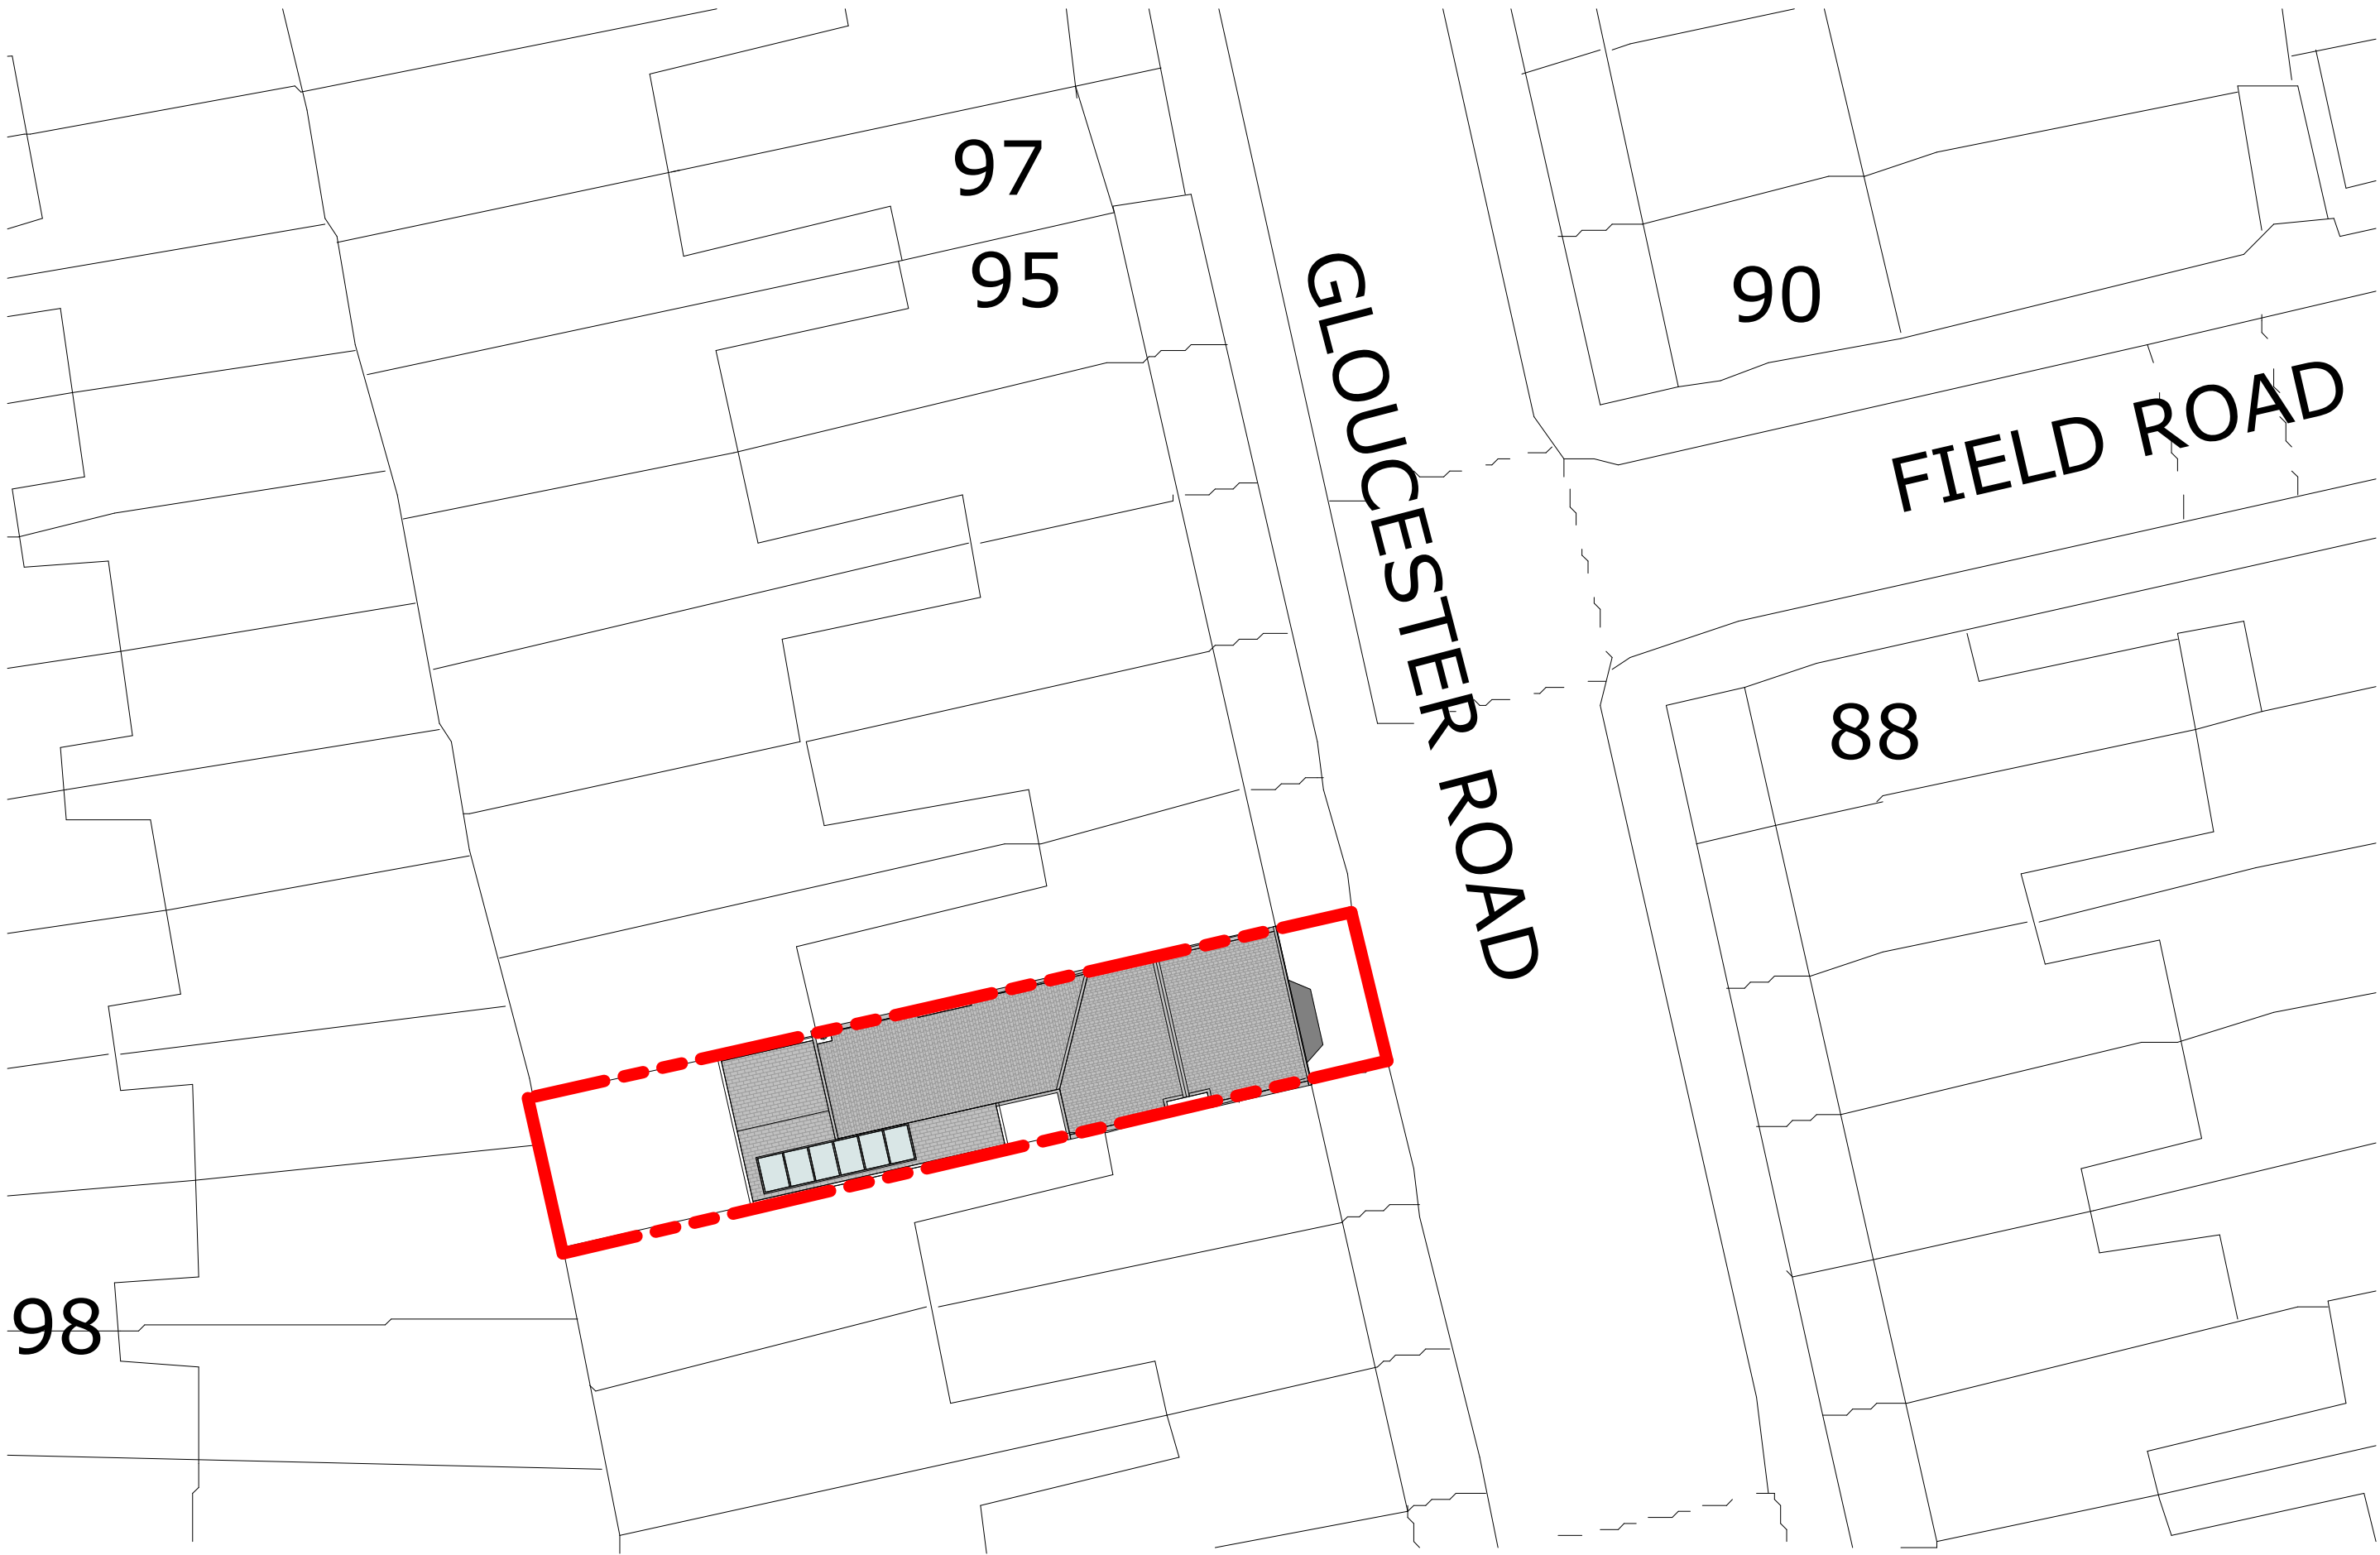

PROPOSED SITE PLAN

Copyright (c)
Virtue Architecture
This drawing which is the property of Virtue Architecture is the subject of Intellectual Property Rights including copyright and design right and shall not be reproduced, copied, loaned or submitted to any other party without the

All drawings must be drawn to scale. Any discrepancies to be reported to the Virtue Architecture prior to setting out or ordering of any materials.

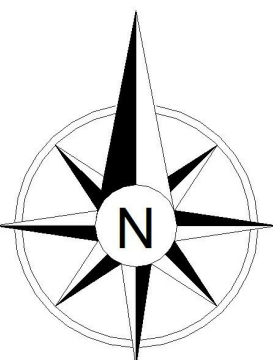

Project
Proposed Ground Floor Wrap around and 3m rear Extension
85a Gloucester Road,
London, N17 6DA



Client
85a Gloucester Road,
London, N17 6DA

Drawing Title
Location Plan and Site Plans


Scale 1:1250 @ A1 1:100 @ A1	Drawn RKA 07/30/21	Checked	Authorised
------------------------------------	--------------------------	---------	------------

Drawing Number 00	Rev A
----------------------	----------


EXISTING 1:50

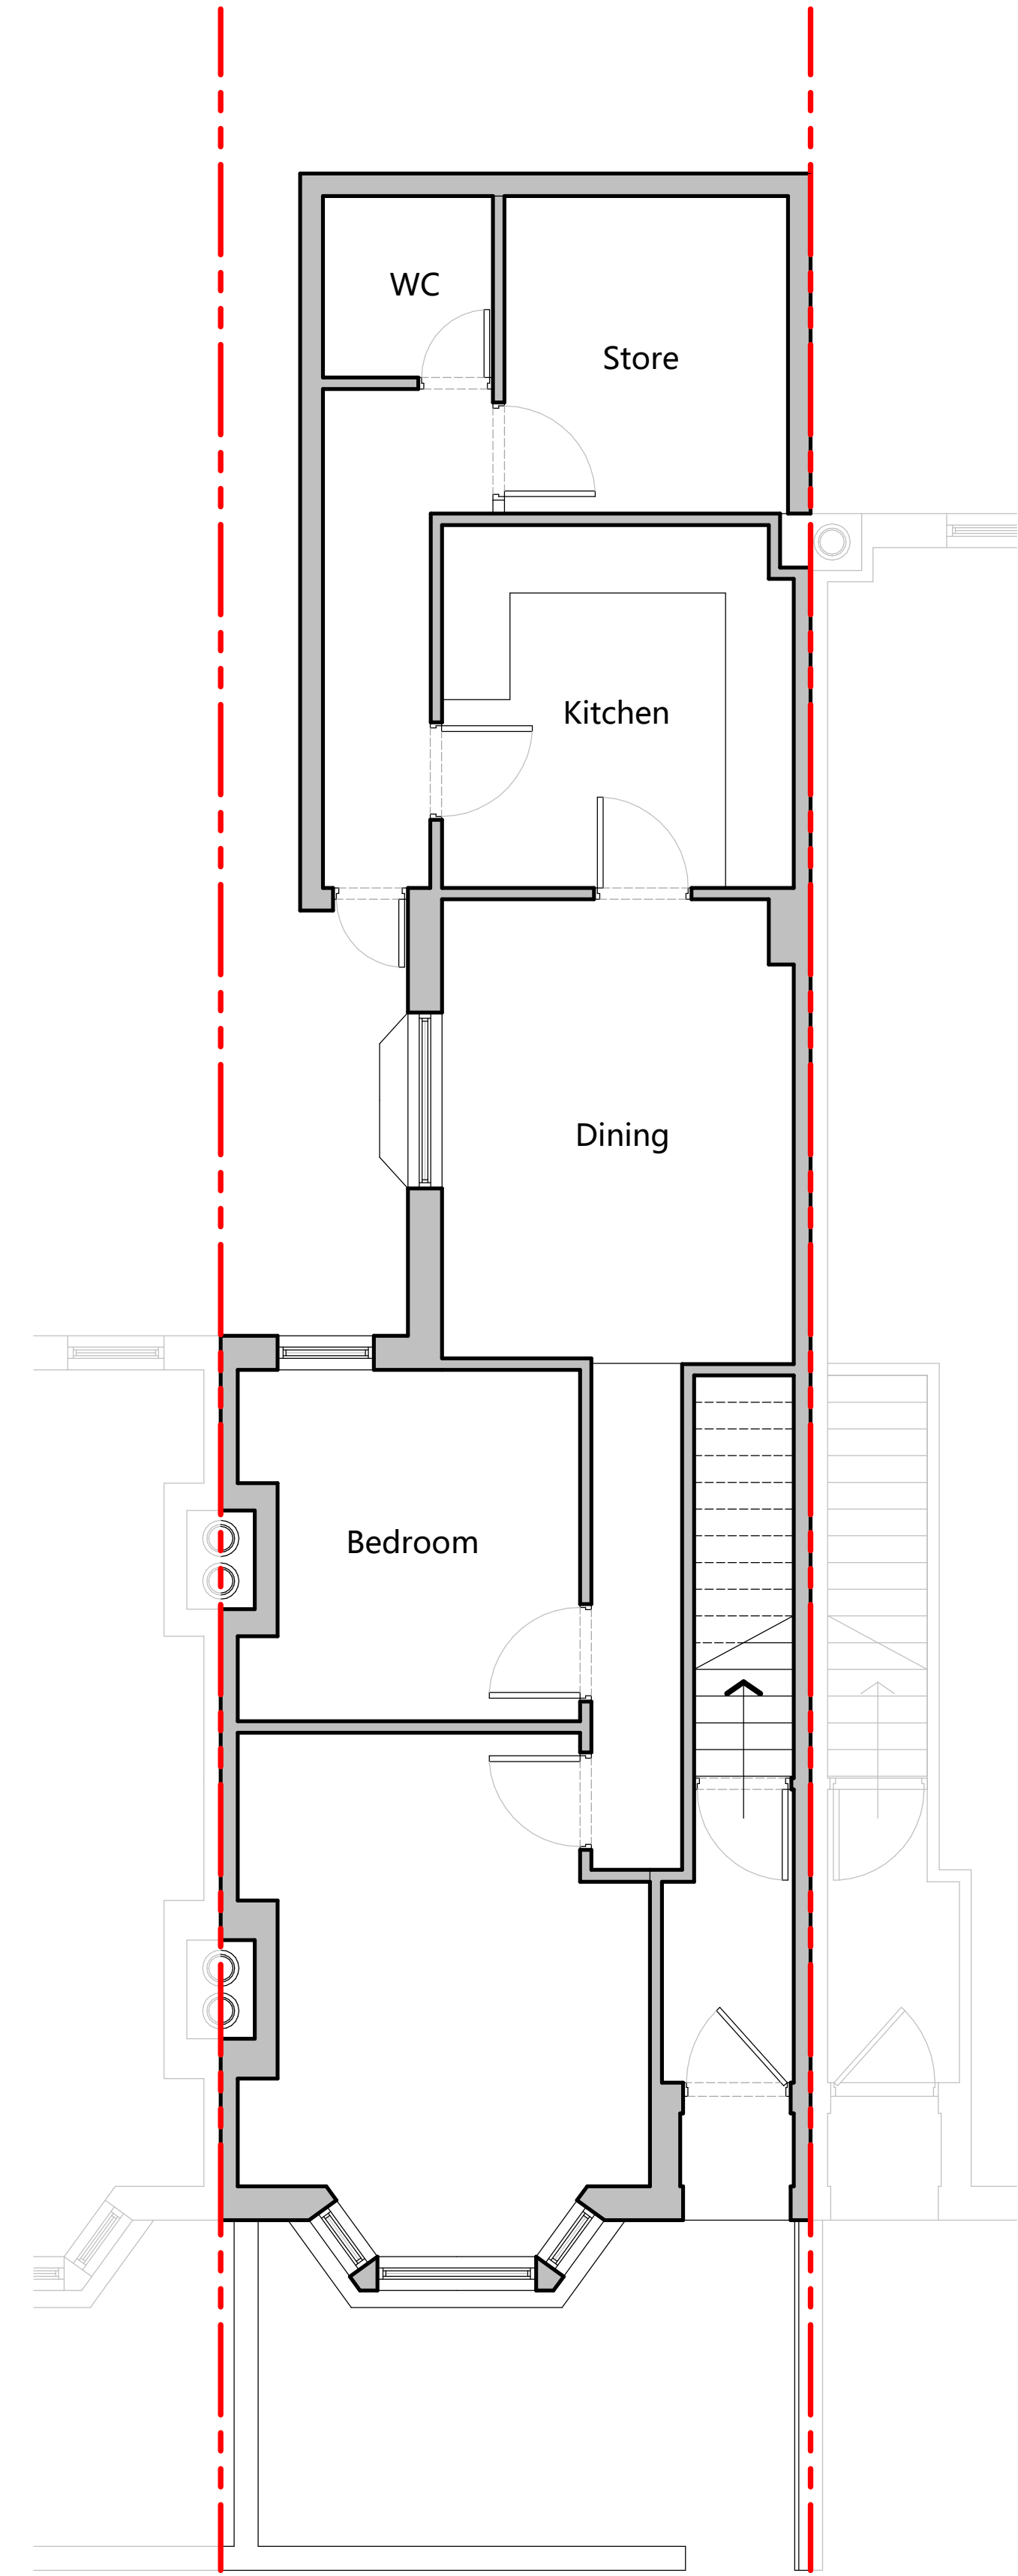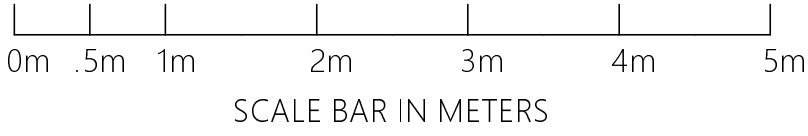

EXISTING GROUND FLOOR PLAN

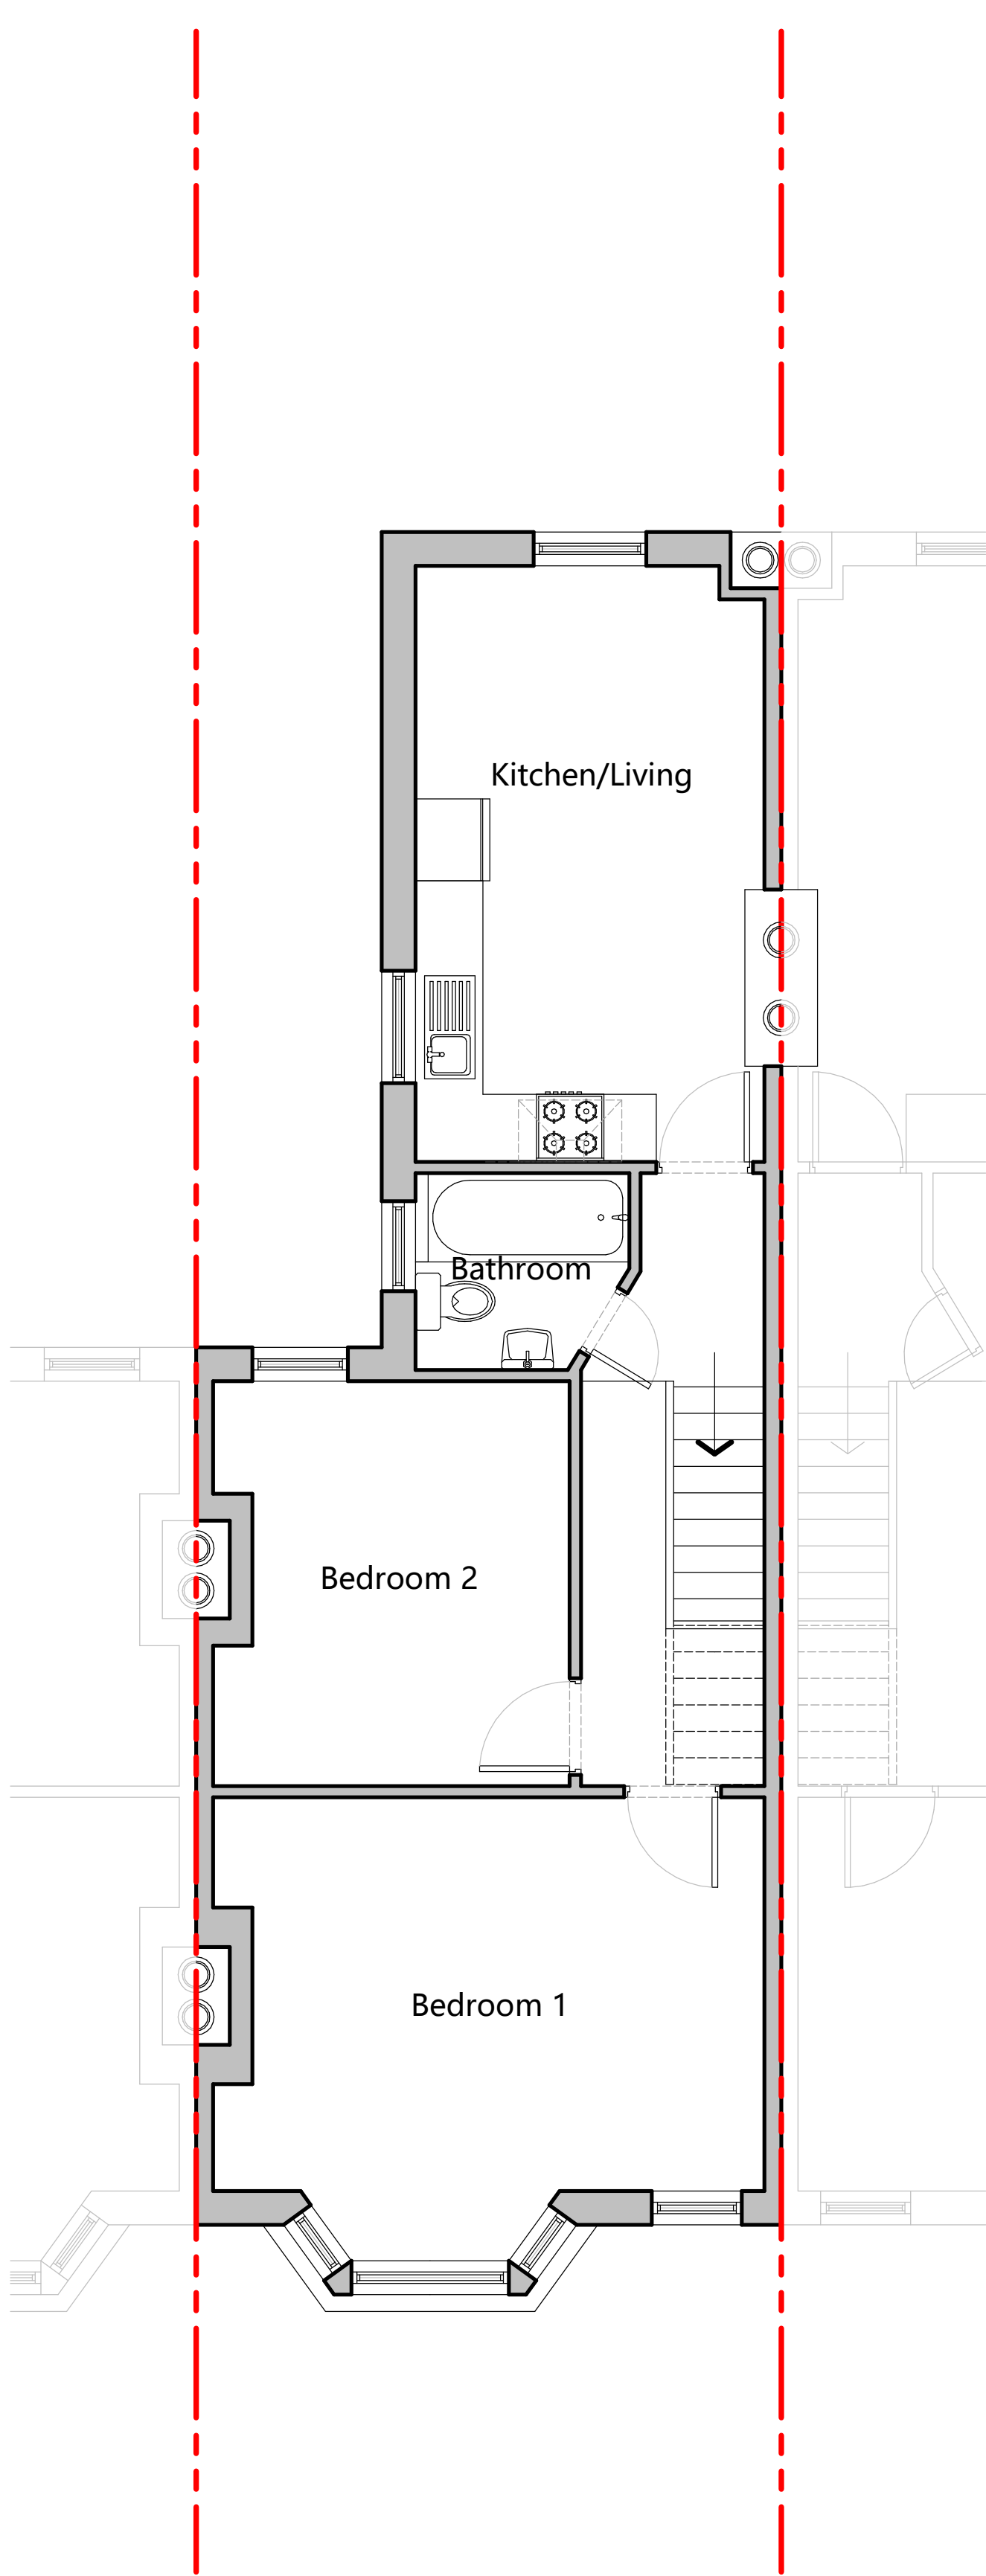

EXISTING FIRST FLOOR PLAN

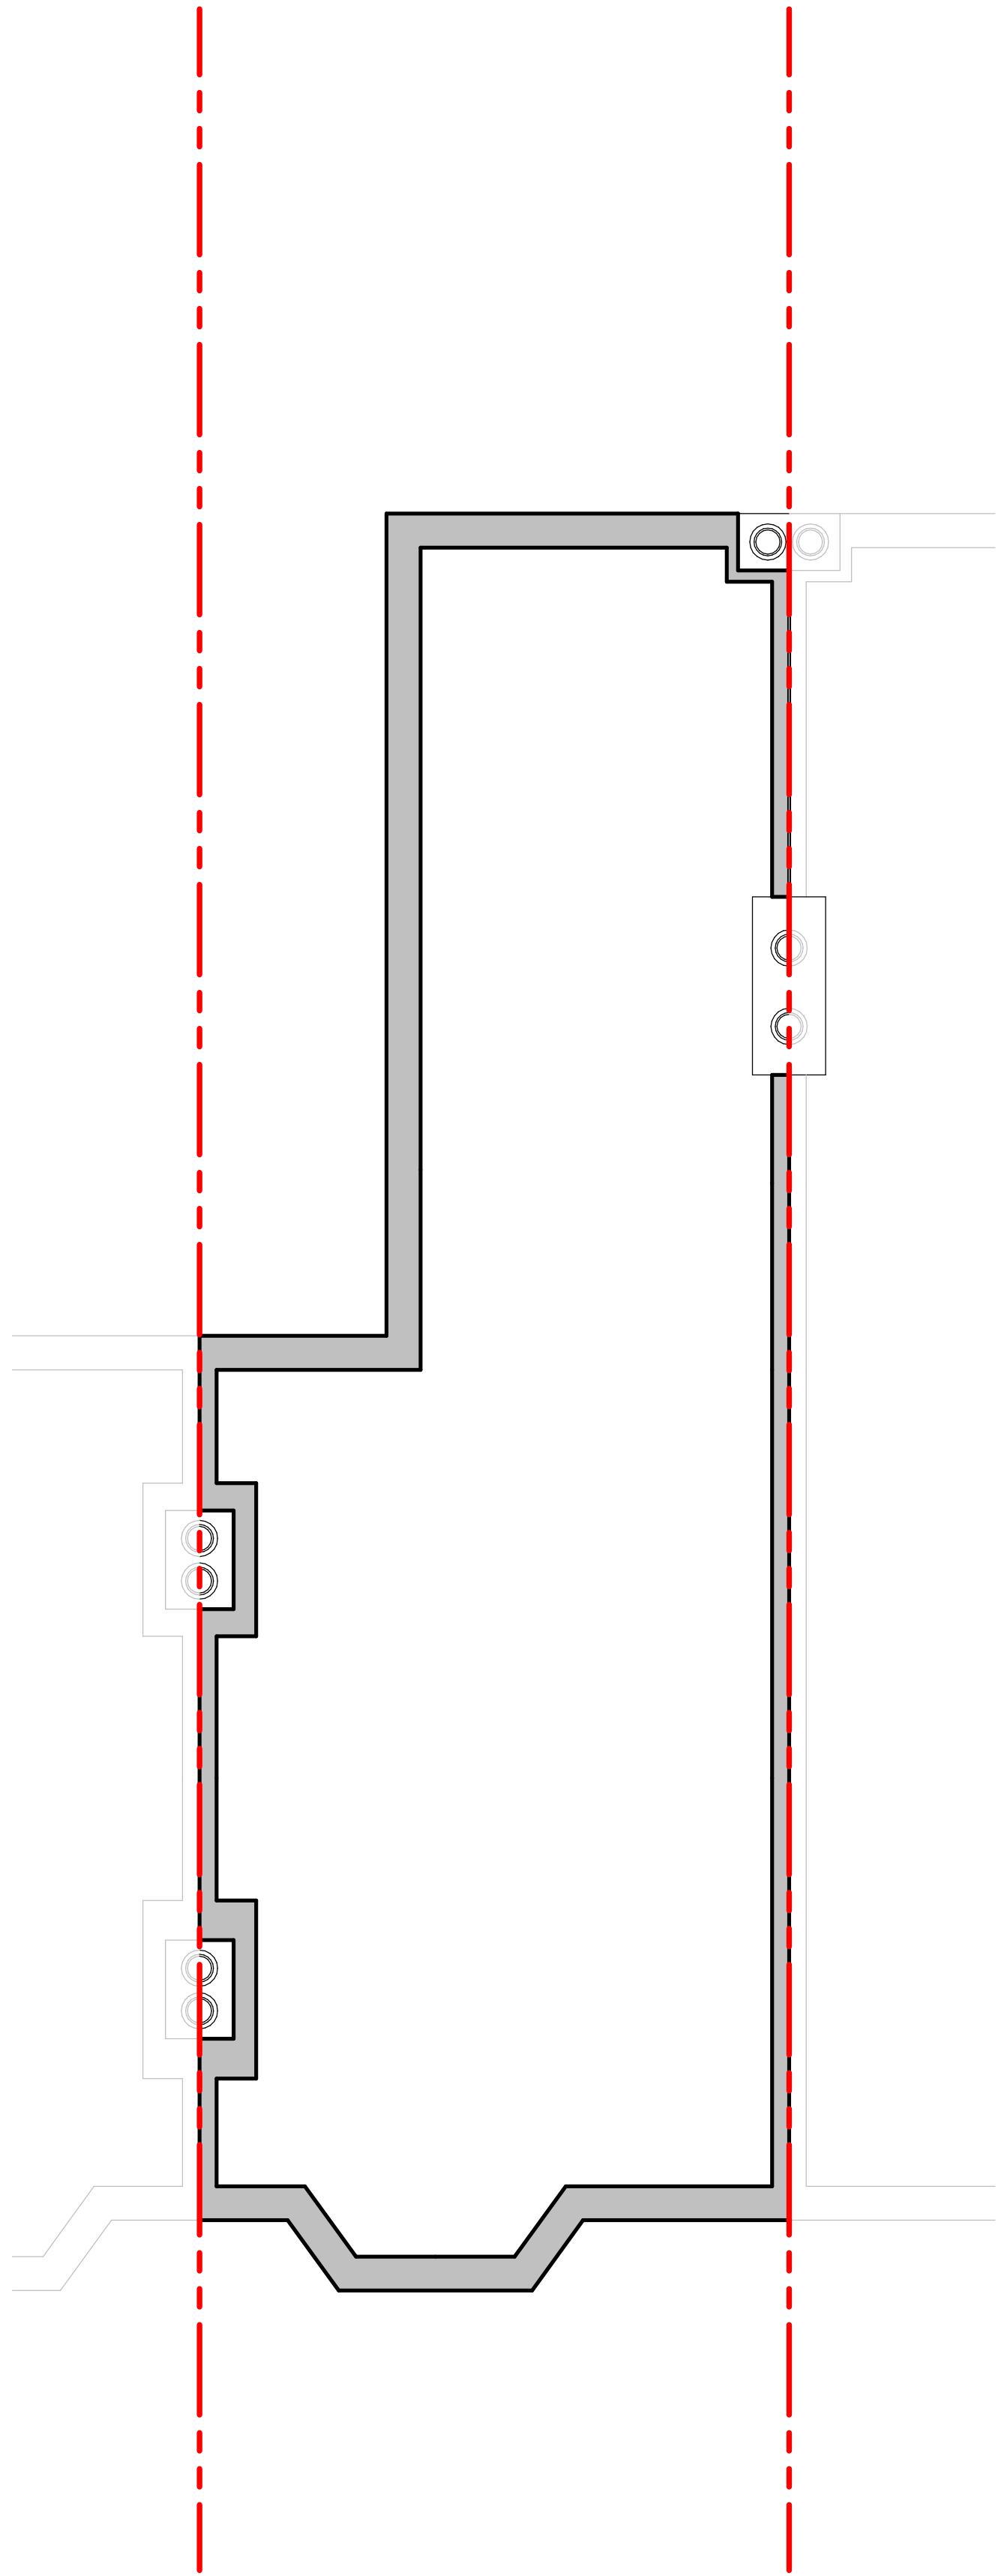

EXISTING LOFT FLOOR PLAN

Copyright (c)
Virtue Architecture
This drawing which is the property of Virtue
Architecture is the subject of Intellectual Property
Rights including copyright and design right and shall
not be reproduced, copied, loaned or submitted to any
other party without the consent of the Architect.

All drawings must be drawn to scale. Any
discrepancies to be reported to the Virtue
Architecture prior to setting out or ordering
of any materials.




Project
Proposed Ground Floor Wrap around and 3m rear Extension
85a Gloucester
Road,
London, N17 6DA

Client
85a Gloucester
Road,
London, N17 6DA

Drawing Title
Existing Floor Plans

Scale 1:50 @ A1 1:100 @ A1	Drawn RKA 01/10/22	Checked	Authorised
Drawing Number 01			Rev A


PROPOSED 1:50

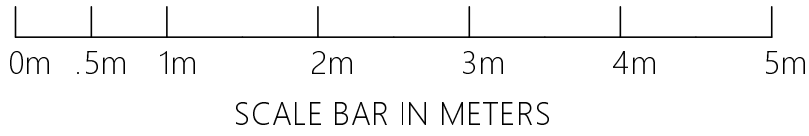


Copyright (c)
Virtue Architecture
This drawing which is the property of Virtue Architecture is the subject of Intellectual Property Rights including copyright and design right and shall not be reproduced, copied, loaned or submitted to any other party without the consent of the Architect.

All drawings must be drawn to scale. Any discrepancies to be reported to the Virtue Architecture prior to setting out or ordering of any materials.


KEYS	
	DEMOLATION
	PROPOSED WALL
	EXISTING WALL

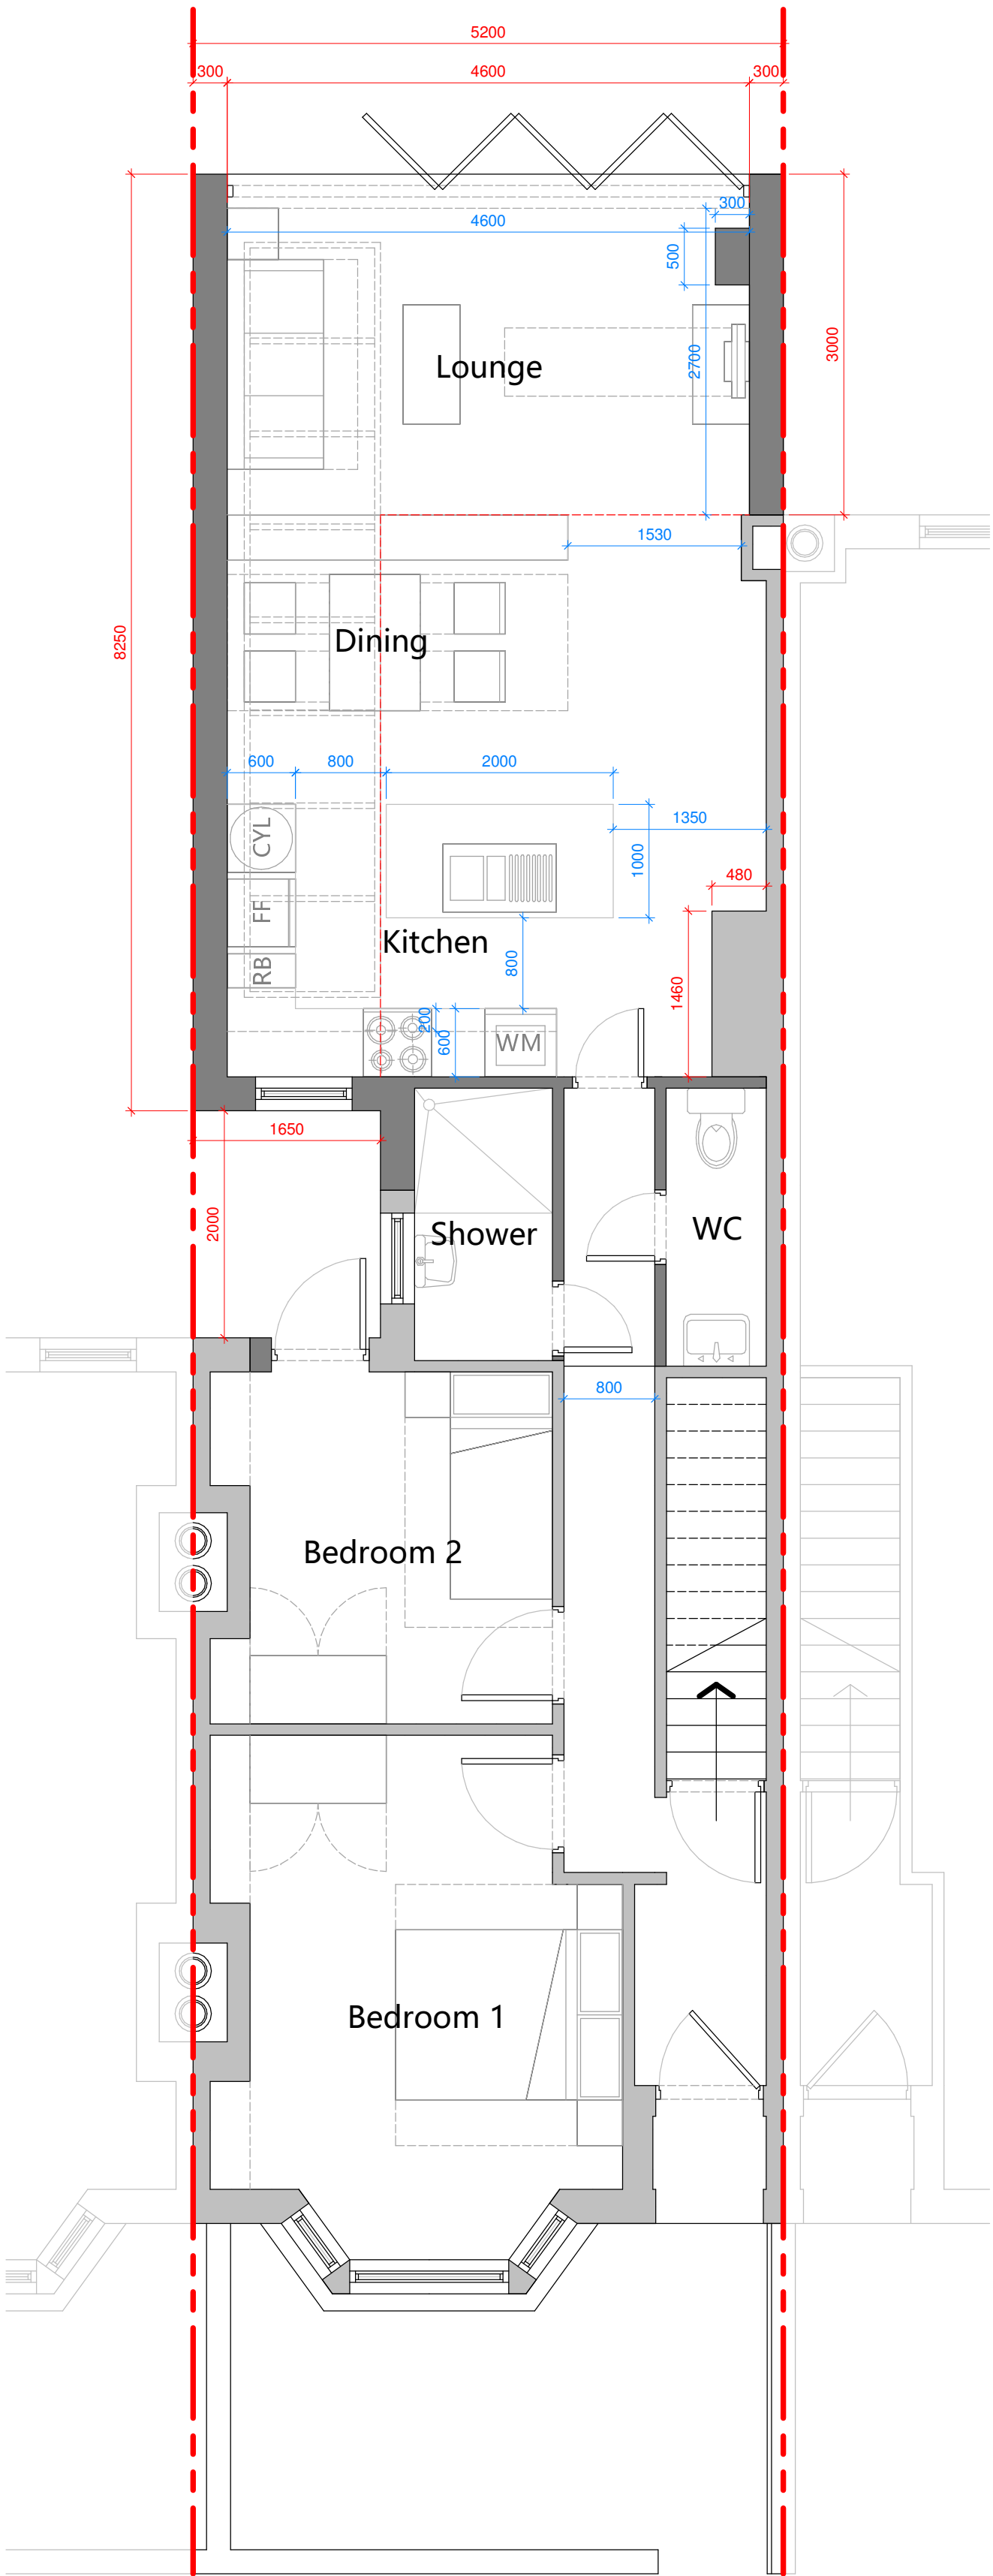

PROPOSED GROUND FLOOR PLAN

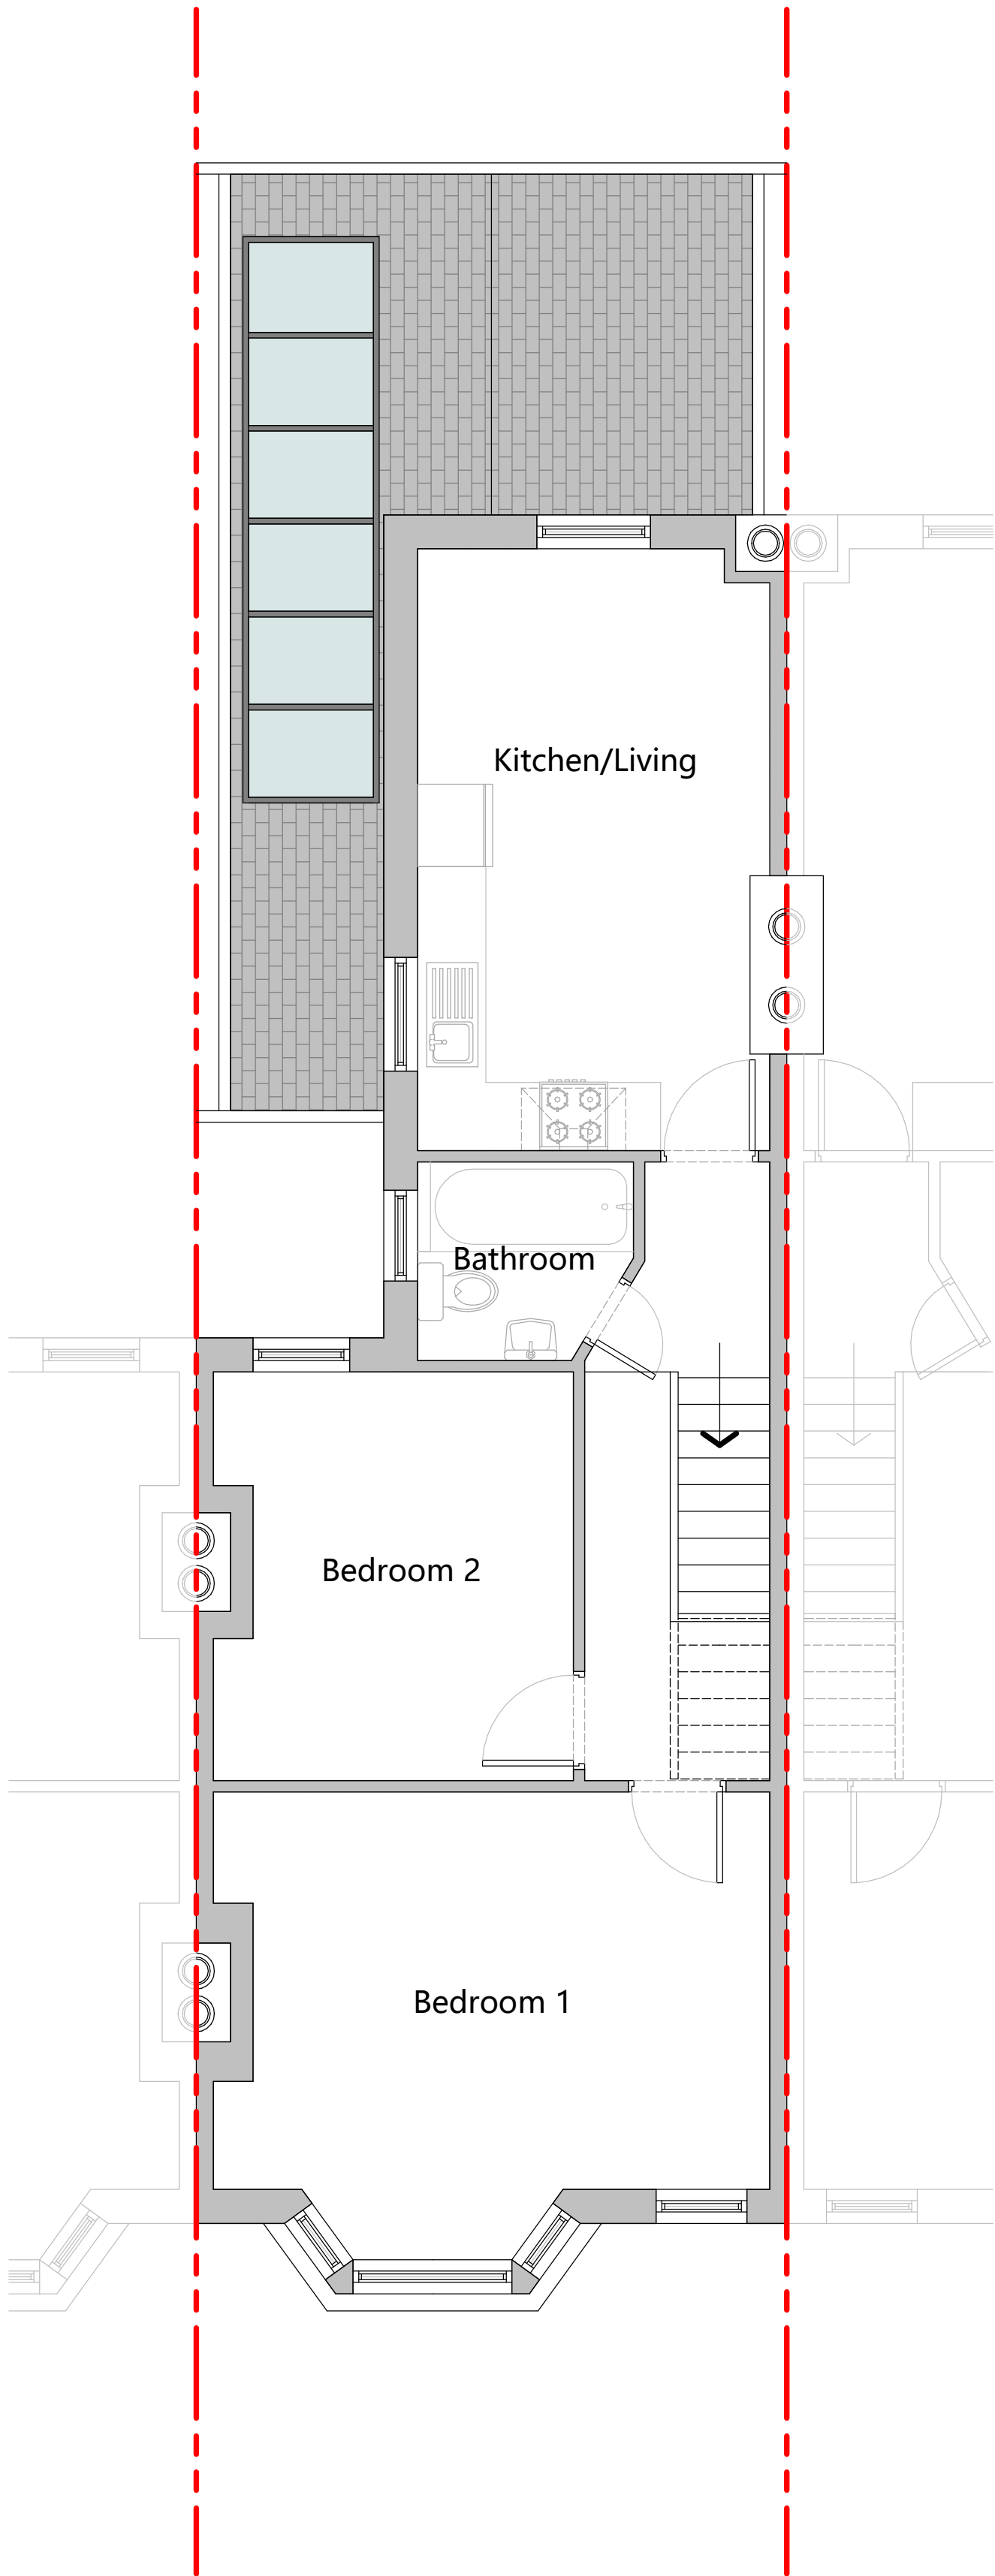

PROPOSED FIRST FLOOR PLAN
(no alteration)

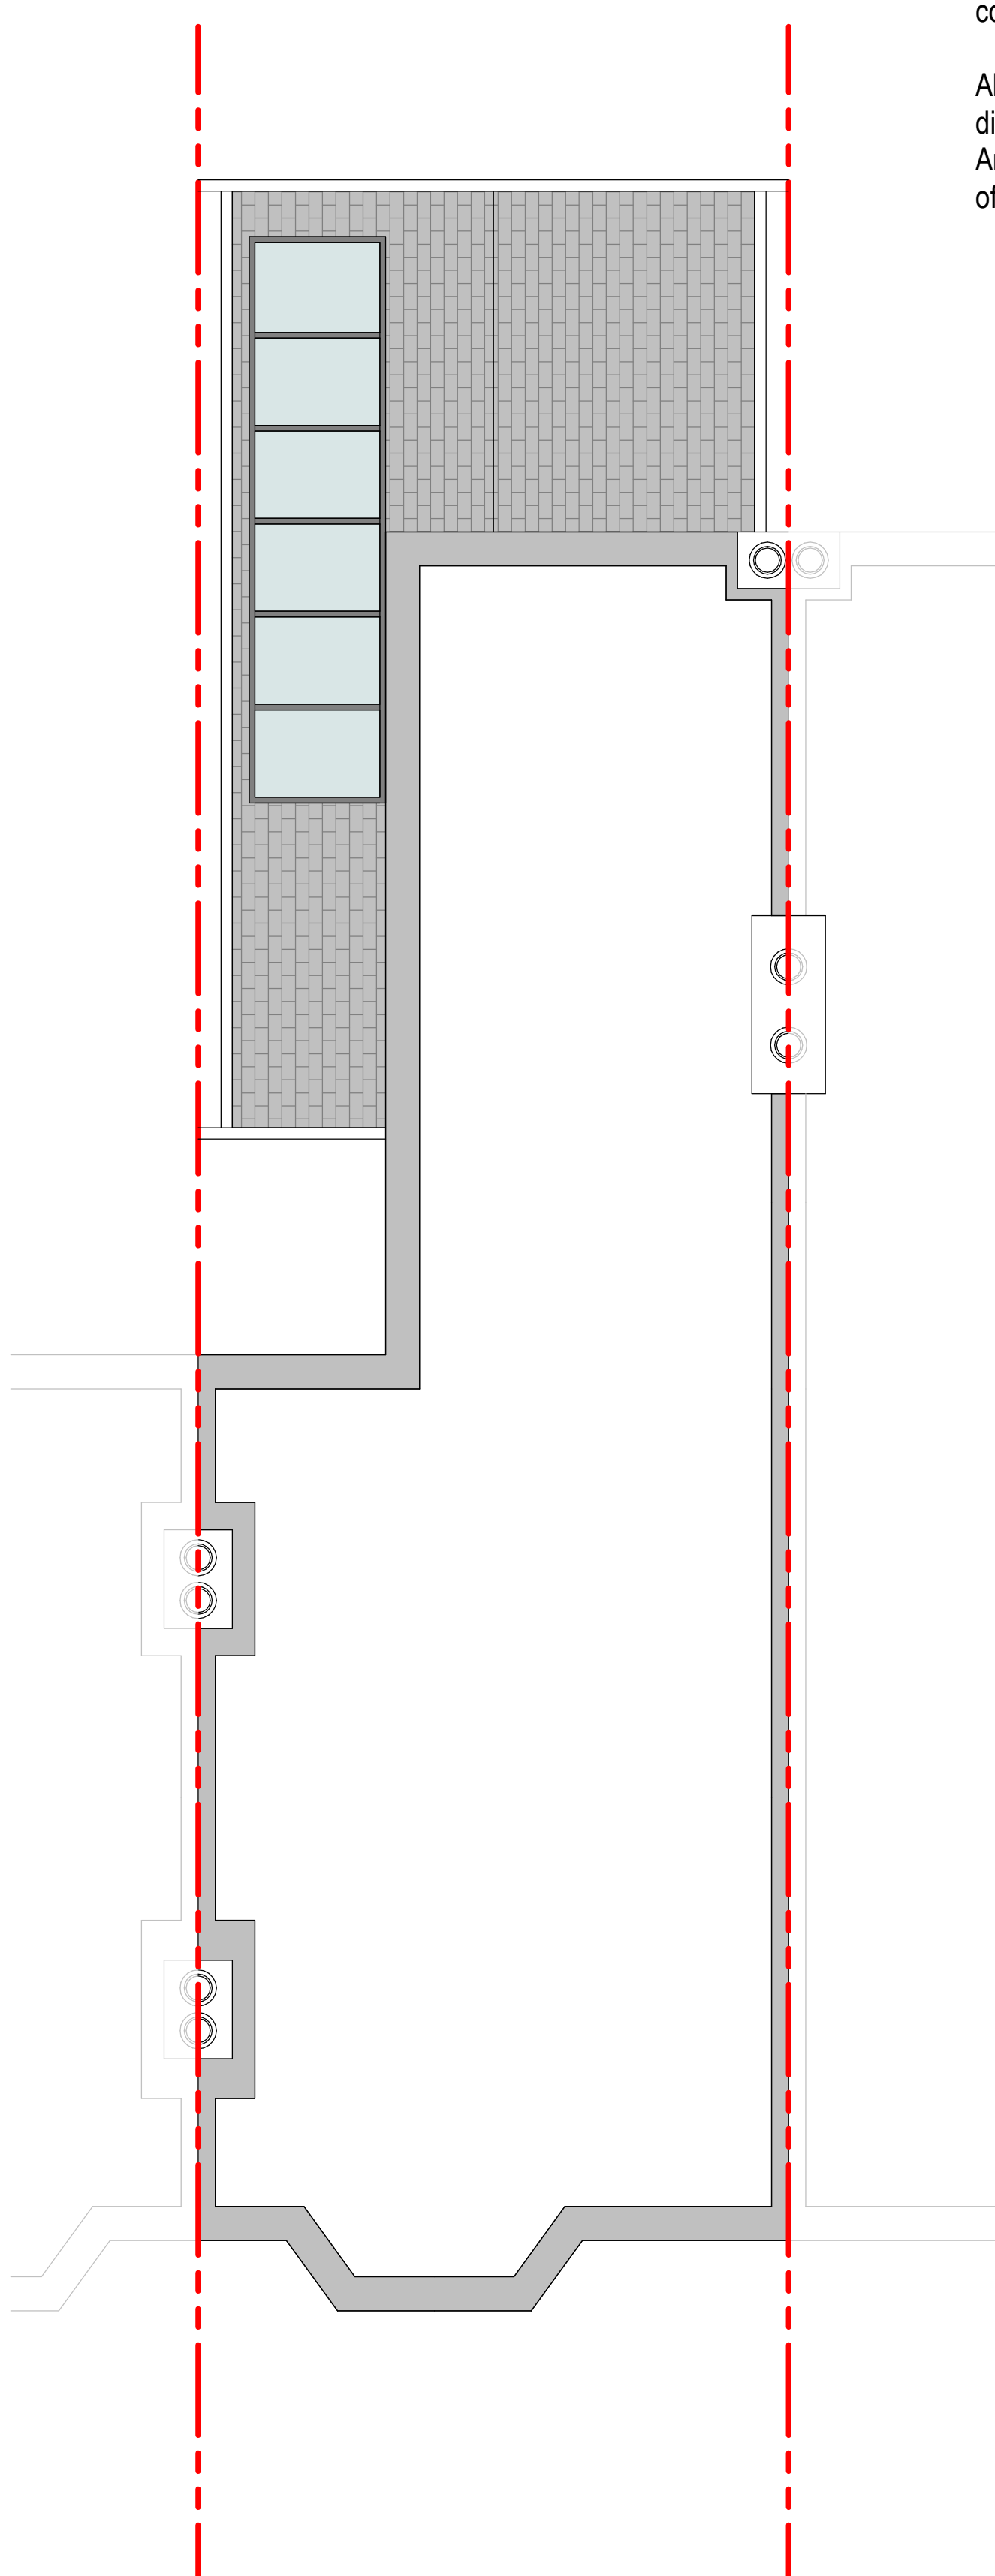

PROPOSED LOFT FLOOR PLAN
(no alteration)




Project
Proposed Ground Floor Wrap around and 3m rear Extension
85a Gloucester Road,
London, N17 6DA

Client
85a Gloucester Road,
London, N17 6DA


Drawing Title
Proposed Floor Plans

Scale	Drawn	Checked	Authorised
1: 50	RKA 01/10/22		

Drawing Number	Rev
02	A

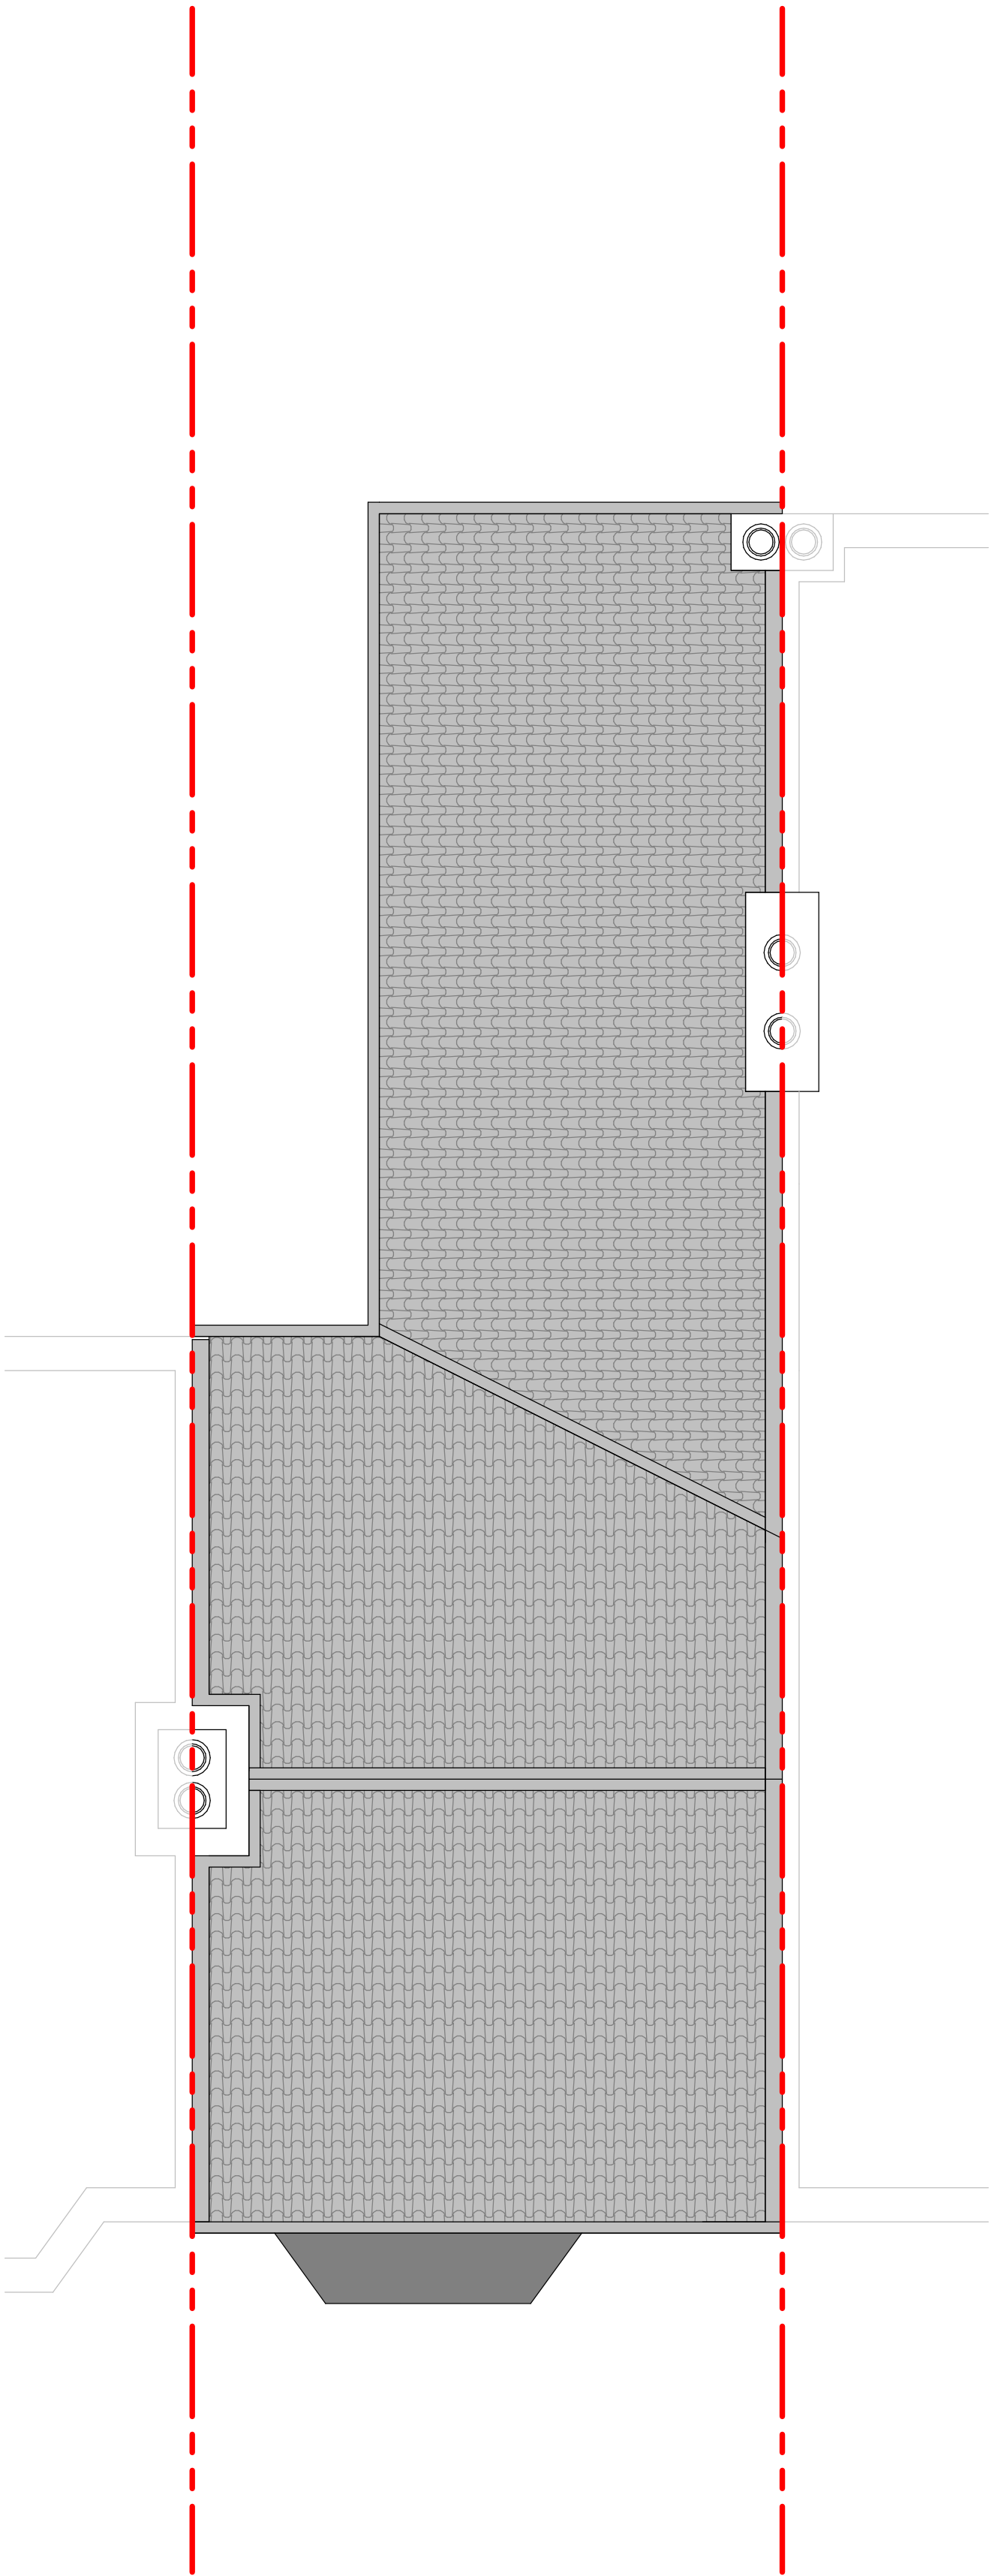

EXISTING ROOF PLAN

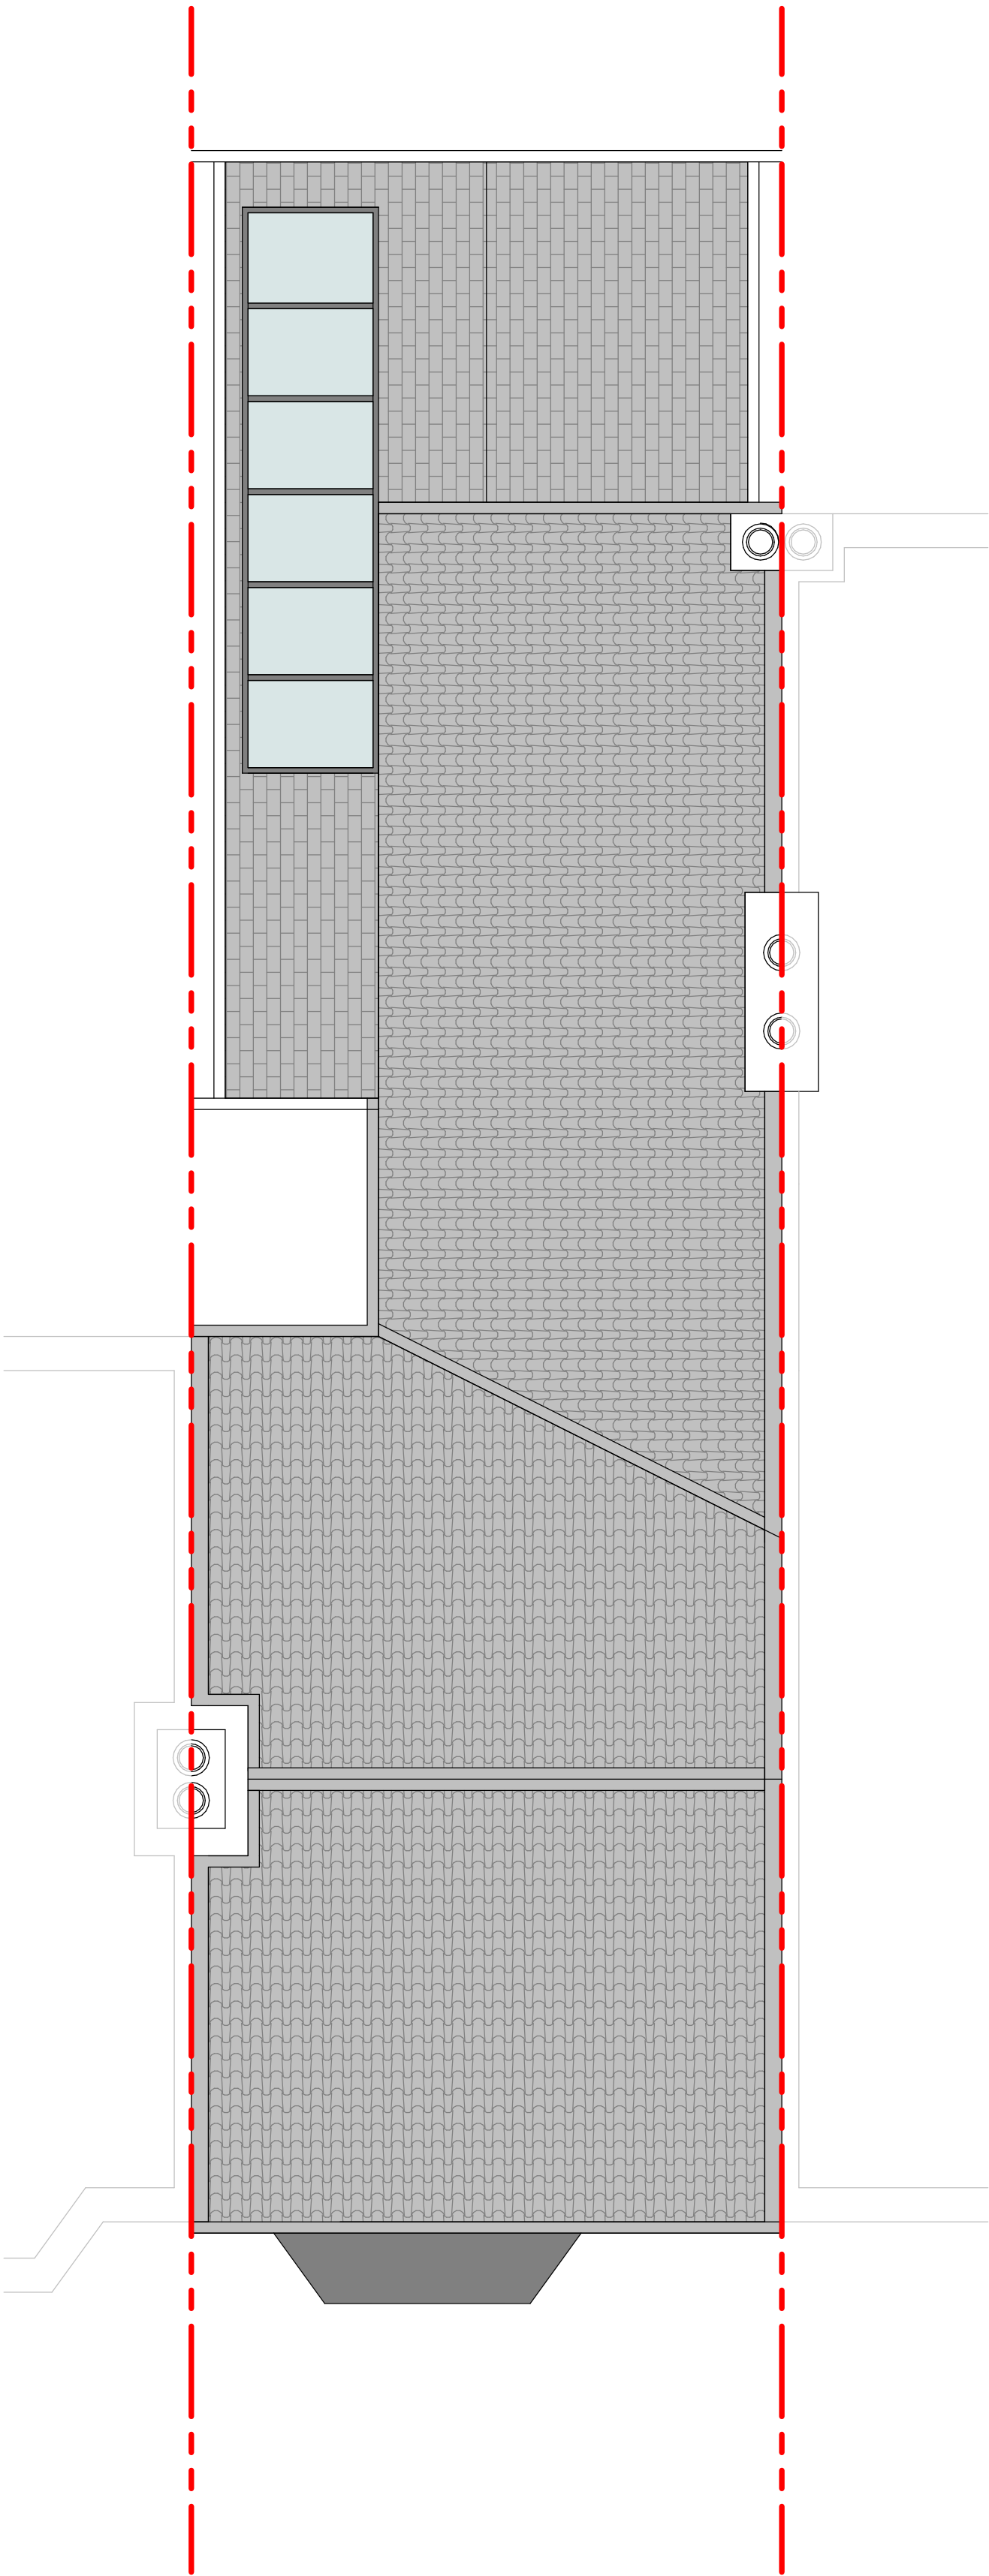

PROPOSED ROOF PLAN

Copyright (c)
Virtue Architecture
This drawing which is the property of Virtue Architecture is the subject of Intellectual Property Rights including copyright and design right and shall not be reproduced, copied, loaned or submitted to any other party without the consent of the Architect.

All drawings must be drawn to scale. Any discrepancies to be reported to the Virtue Architecture prior to setting out or ordering of any materials.



Project
Proposed Ground Floor Wrap around and 3m rear Extension
85a Gloucester Road,
London, N17 6DA


Client
85a Gloucester Road,
London, N17 6DA

Drawing Title
Existing and Proposed Roof Plan


Scale	Drawn	Checked	Authorised
1:50 @ A1	RKA		
1:100 @ A1	01/10/22		
Drawing Number			Rev
03			A




EXISTING FRONT ELEVATION

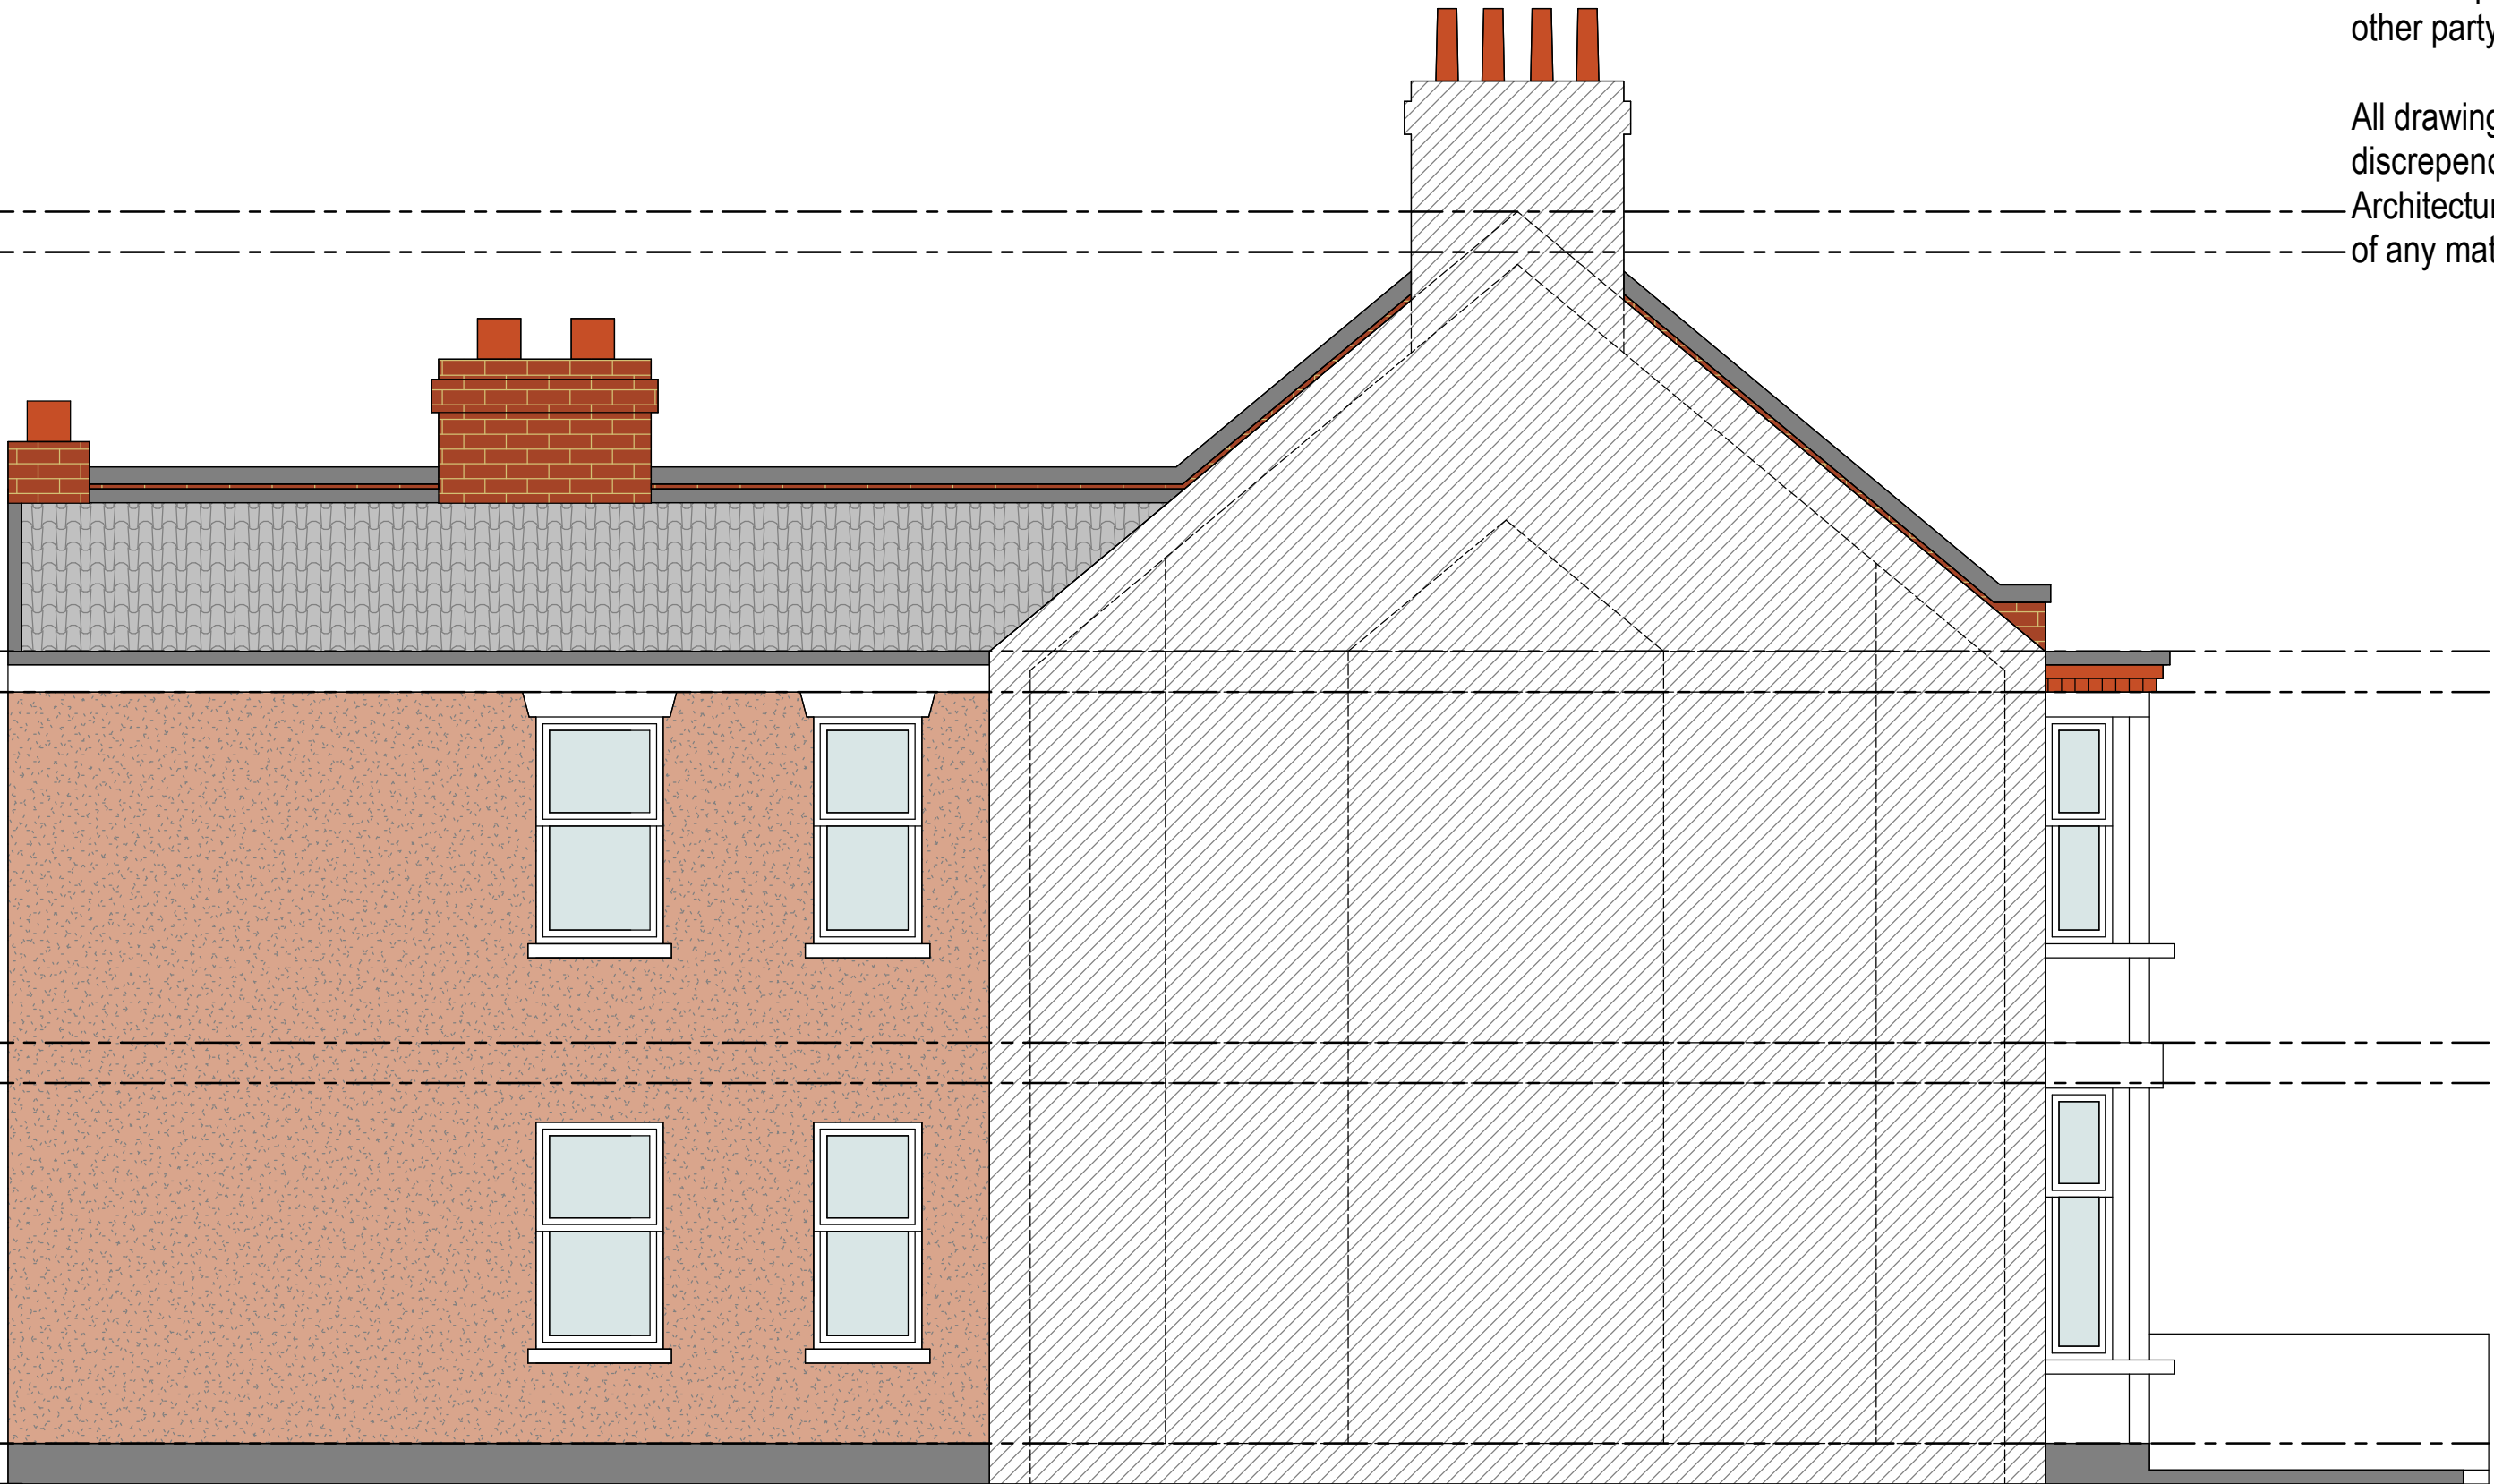

EXISTING LEFT SIDE ELEVATION

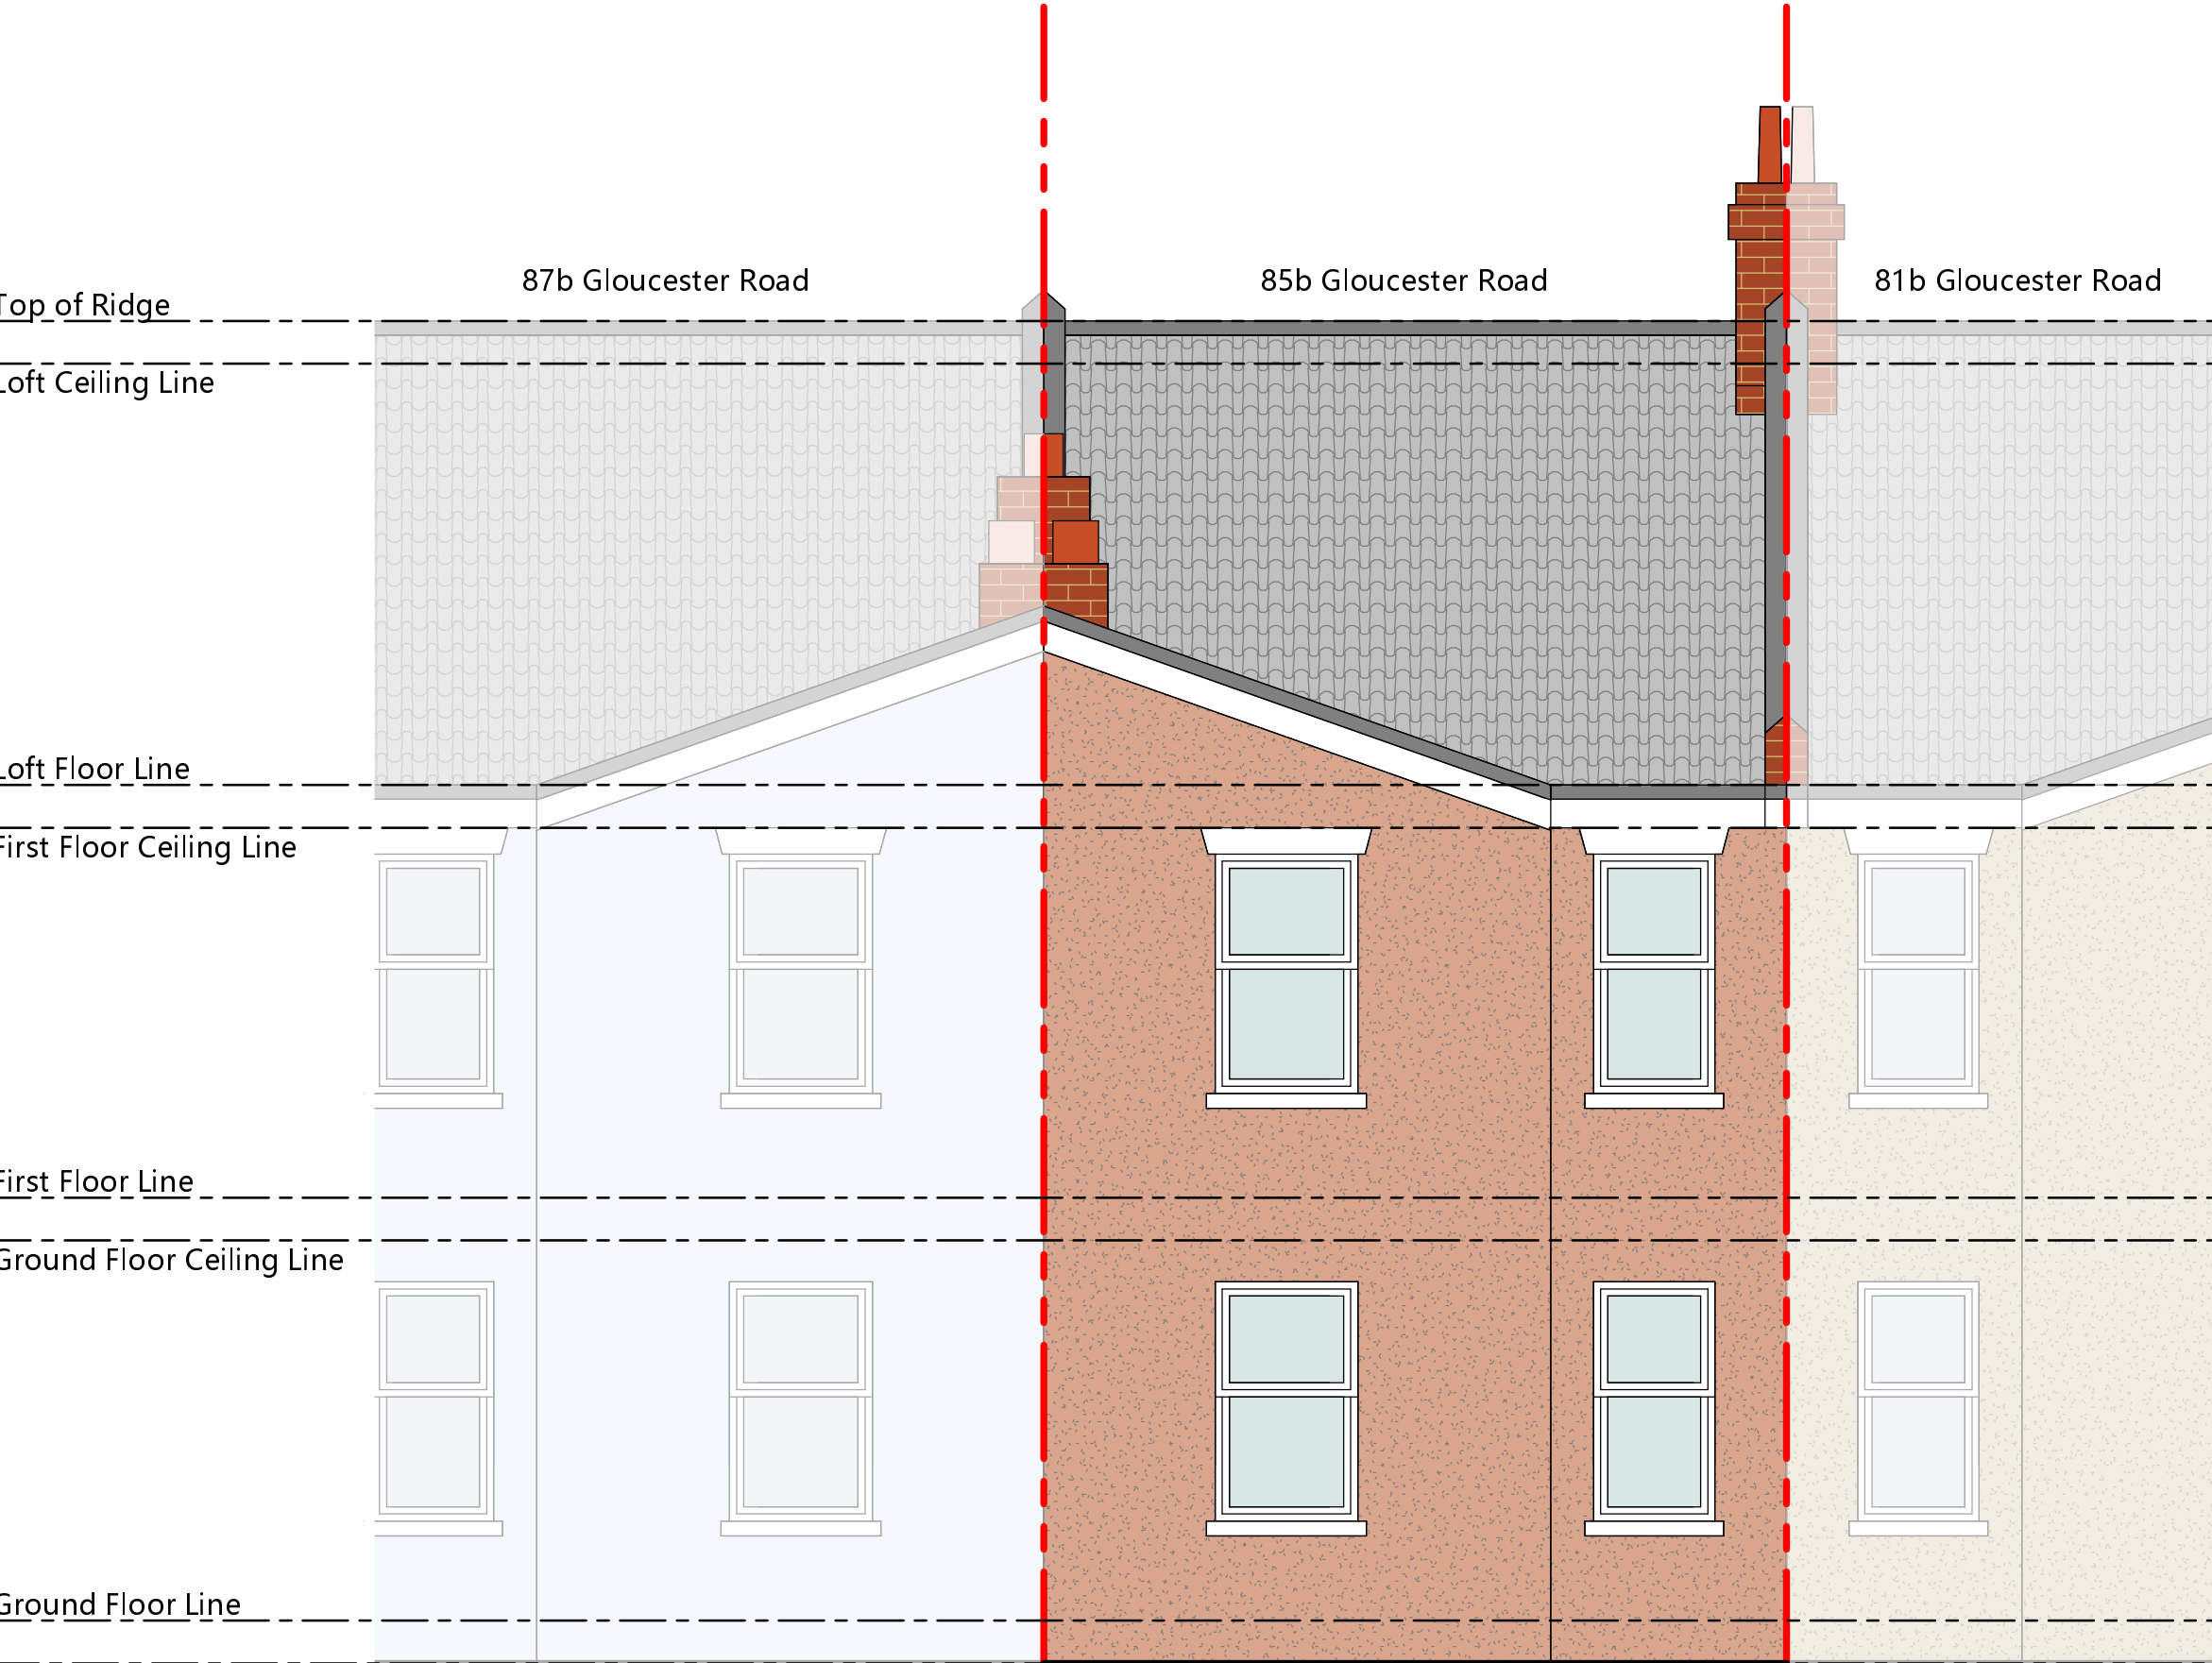

EXISTING REAR ELEVATION

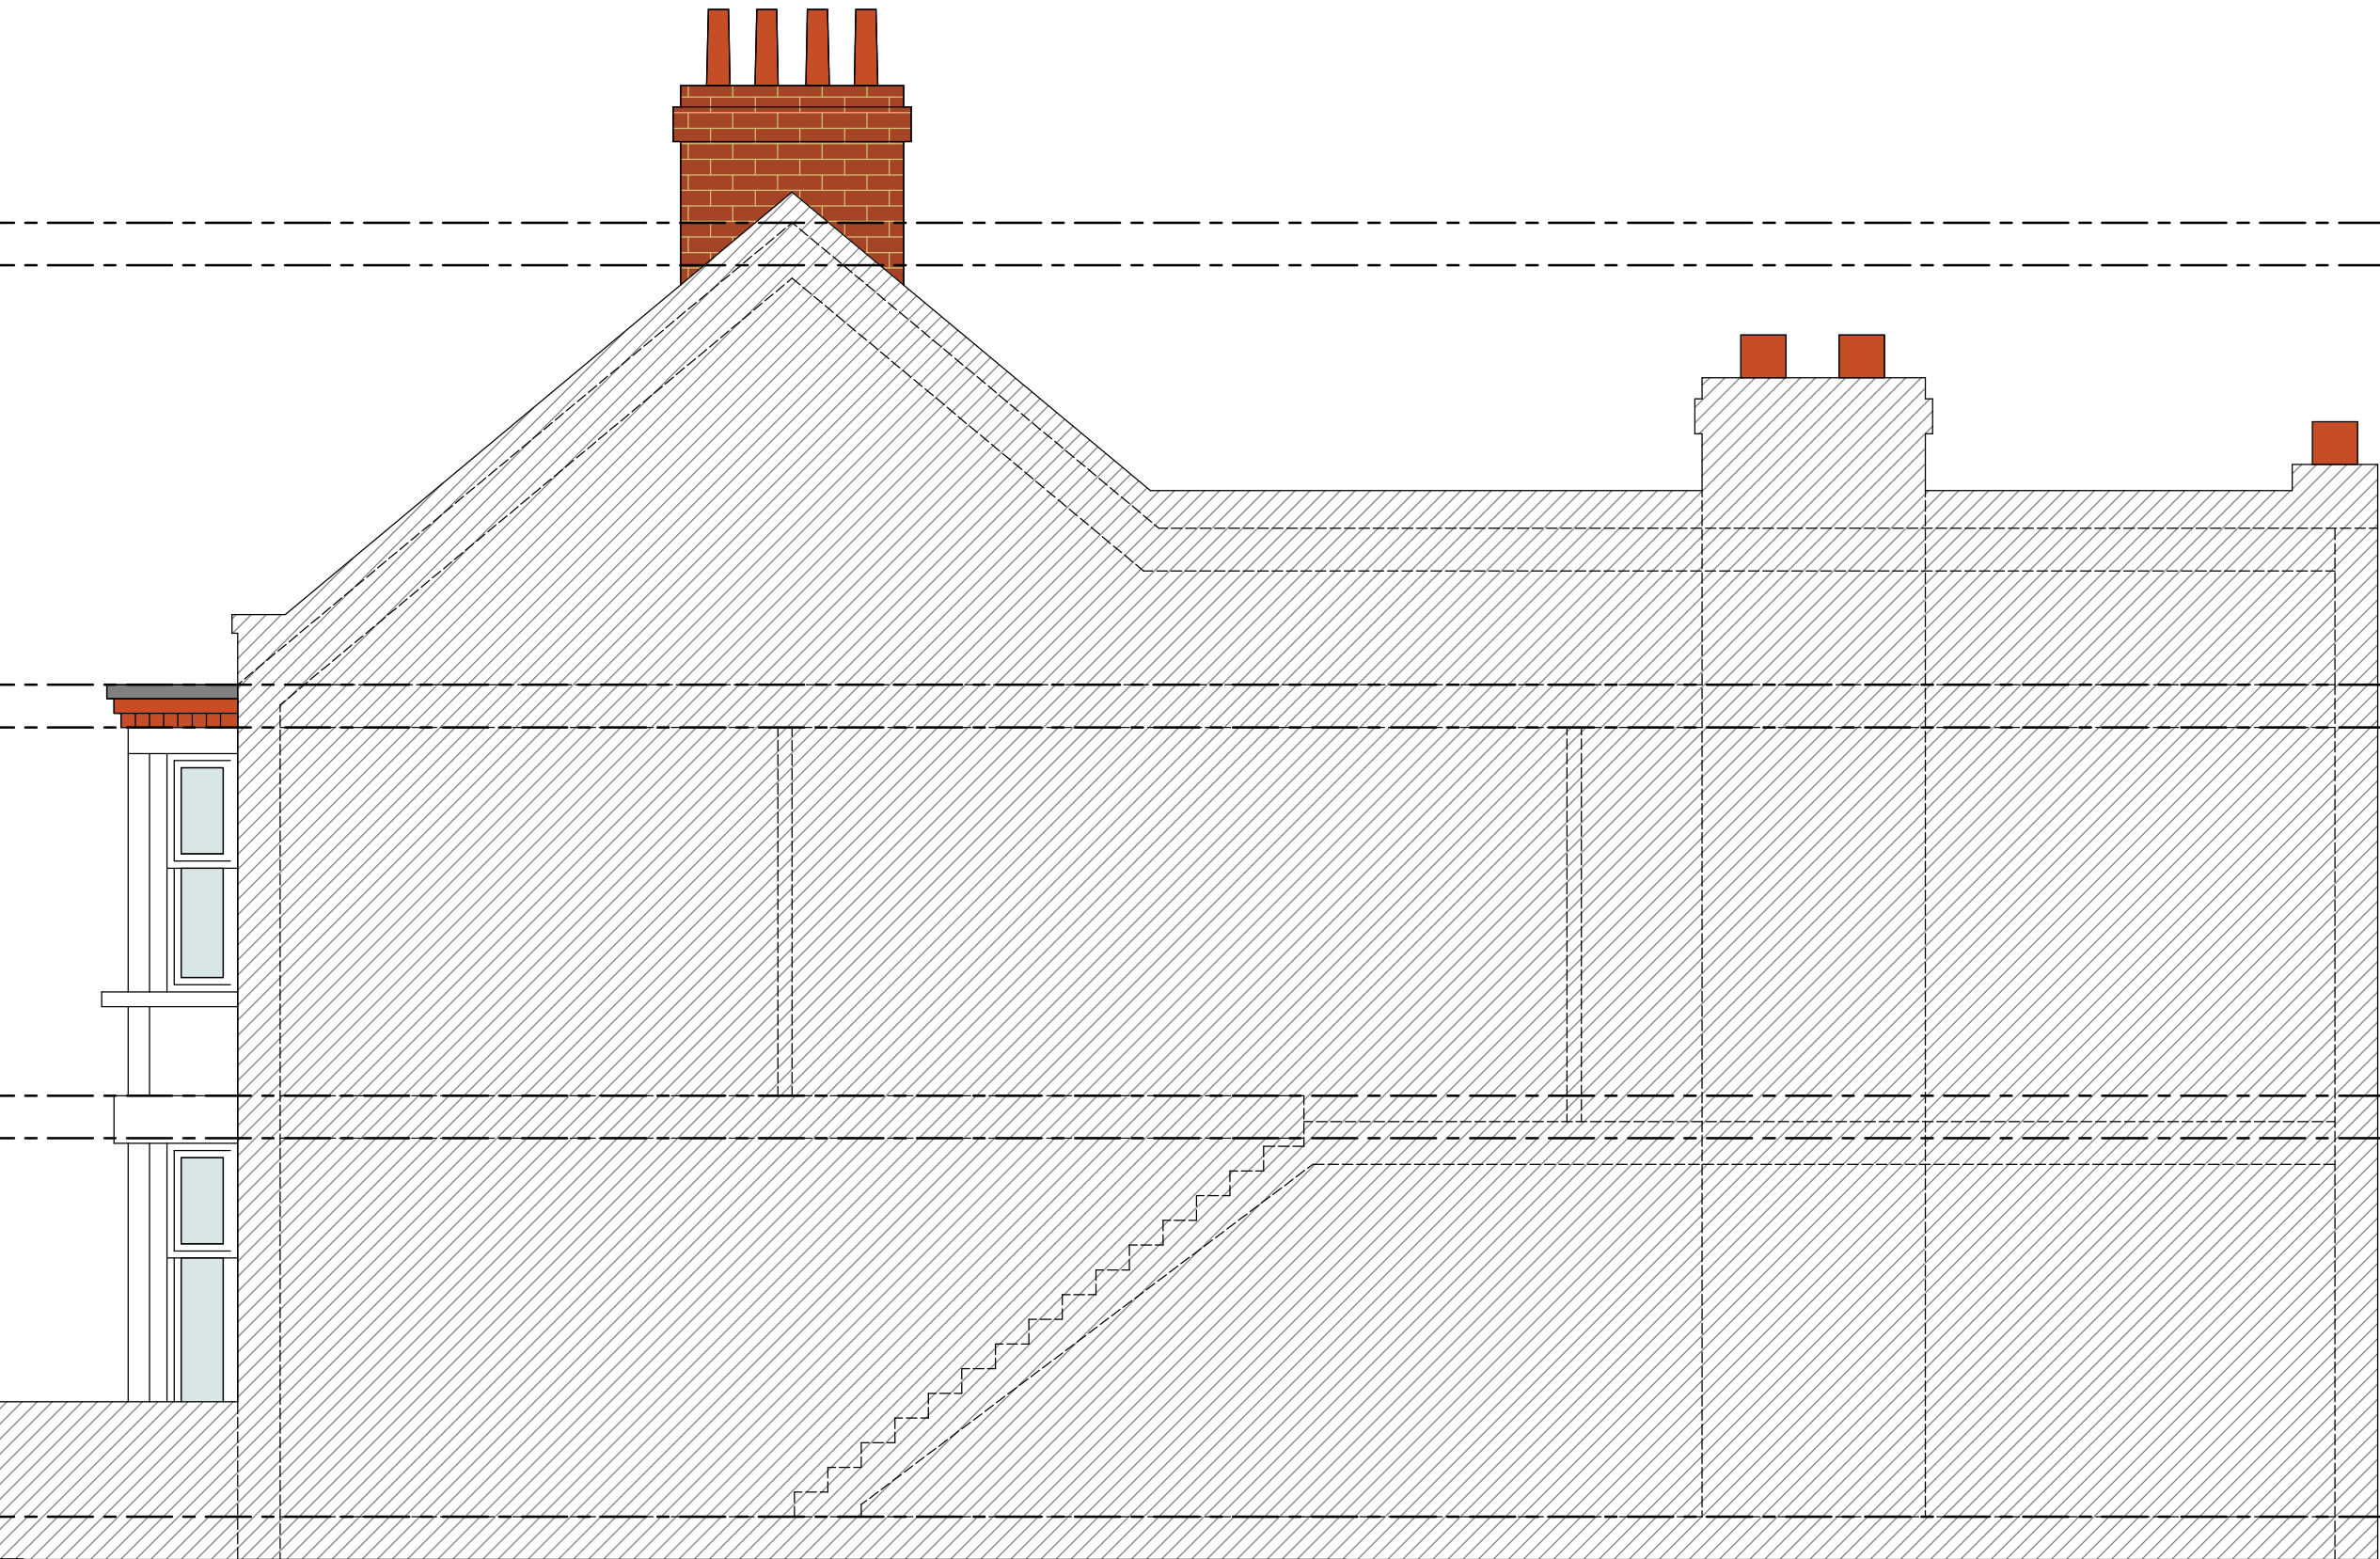

EXISTING RIGHT SIDE ELEVATION



Project
Proposed Ground Floor Wrap around and 3m rear Extension
85a Gloucester
Road,
London, N17 6DA

Client
85a Gloucester
Road,
London, N17 6DA

Drawing Title
Existing Elevations

Scale	Drawn	Checked	Authorised
1:50 @ A1	RKA		
1:100 @ A1	01/10/21		

Drawing Number	Rev
04	A


Copyright (c)
Virtue Architecture
This drawing which is the property of Virtue Architecture is the subject of Intellectual Property Rights including copyright and design right and shall not be reproduced, copied, loaned or submitted to any other party without the consent of the Architect.

All drawings must be drawn to scale. Any discrepancies to be reported to the Virtue Architecture prior to setting out or ordering of any materials.



PROPOSED FRONT ELEVATION

PROPOSED LEFT SIDE ELEVATION

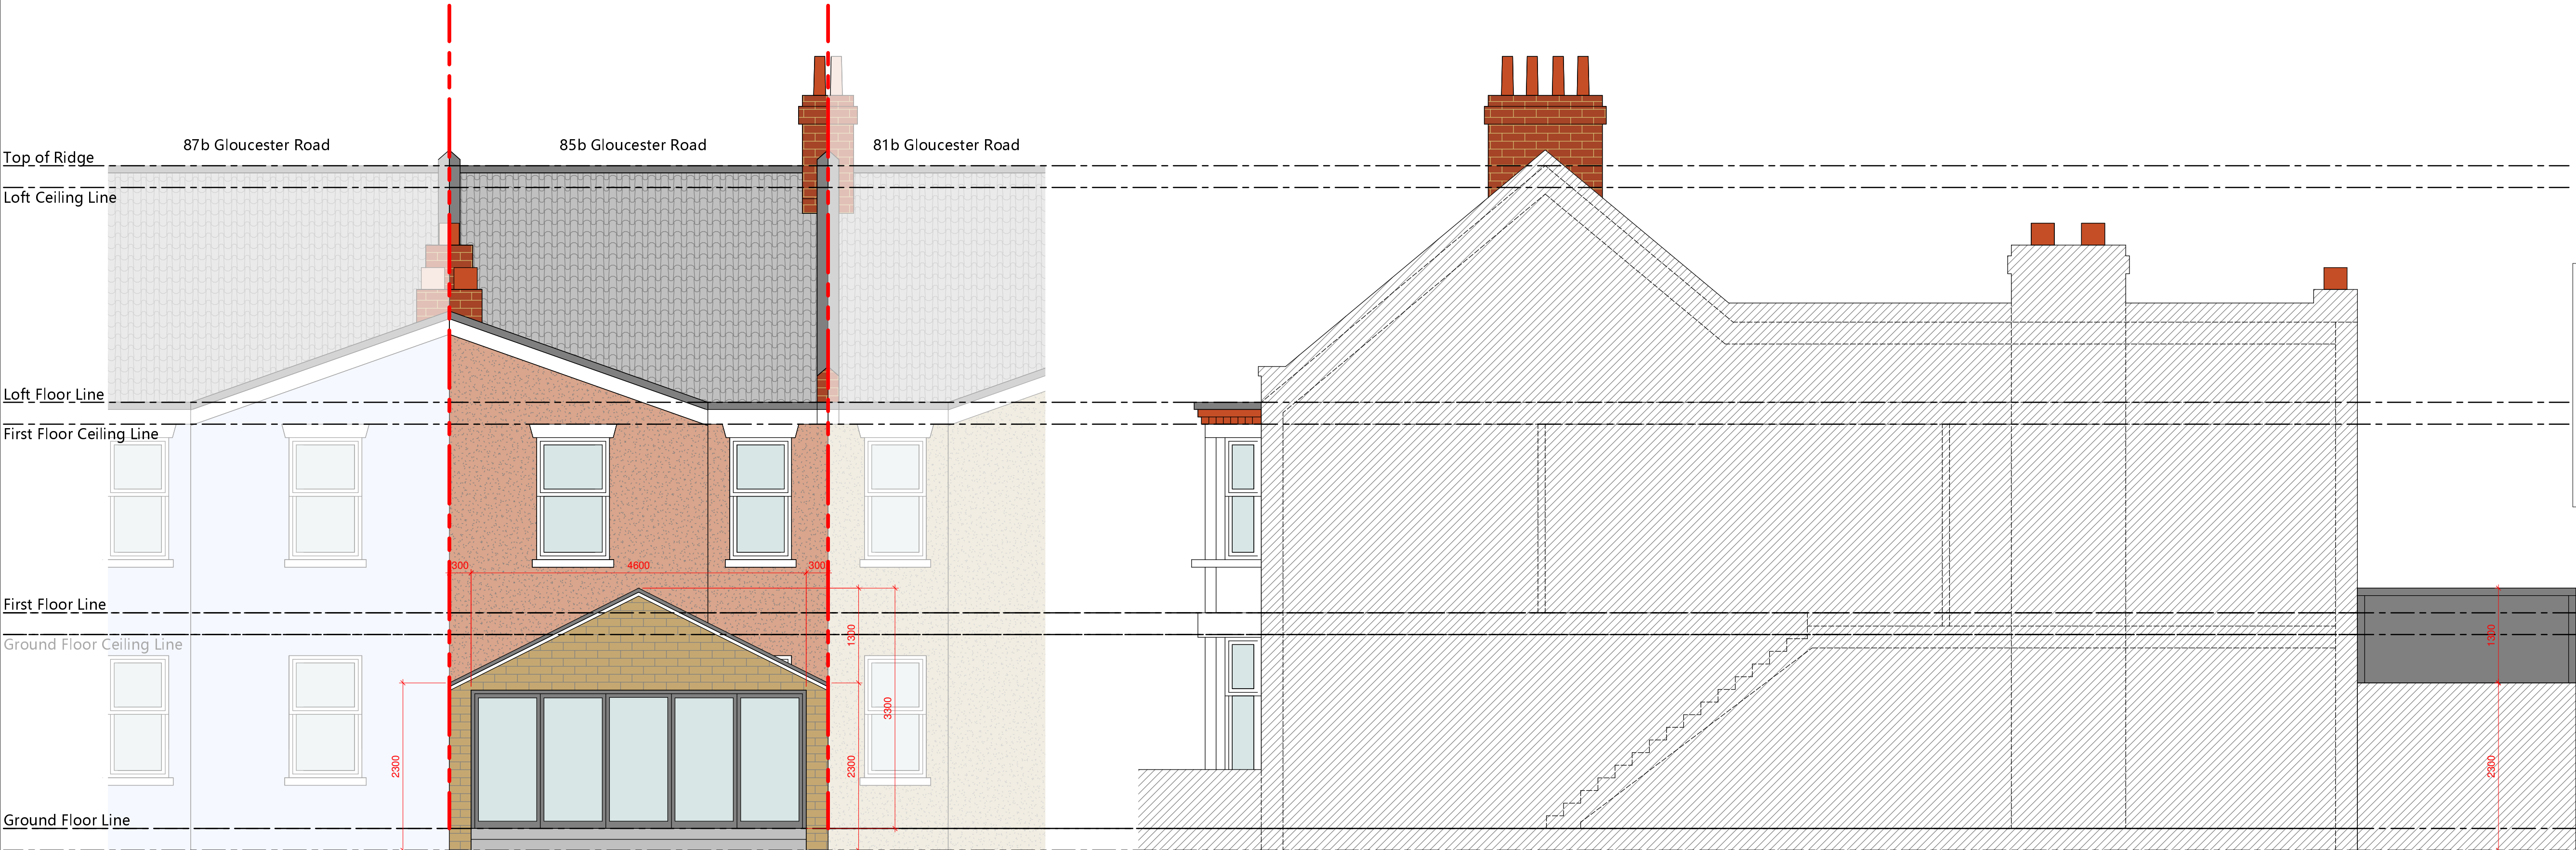

PROPOSED REAR ELEVATION

PROPOSED RIGHT SIDE ELEVATION



Project
Proposed Ground Floor Wrap around and 3m rear Extension
85a Gloucester Road,
London, N17 6DA

Client
85a Gloucester Road,
London, N17 6DA

Drawing Title
Proposed Elevations

Scale	Drawn	Checked	Authorised
1: 50	RKA 01/10/21		

Drawing Number	Rev
05	A