


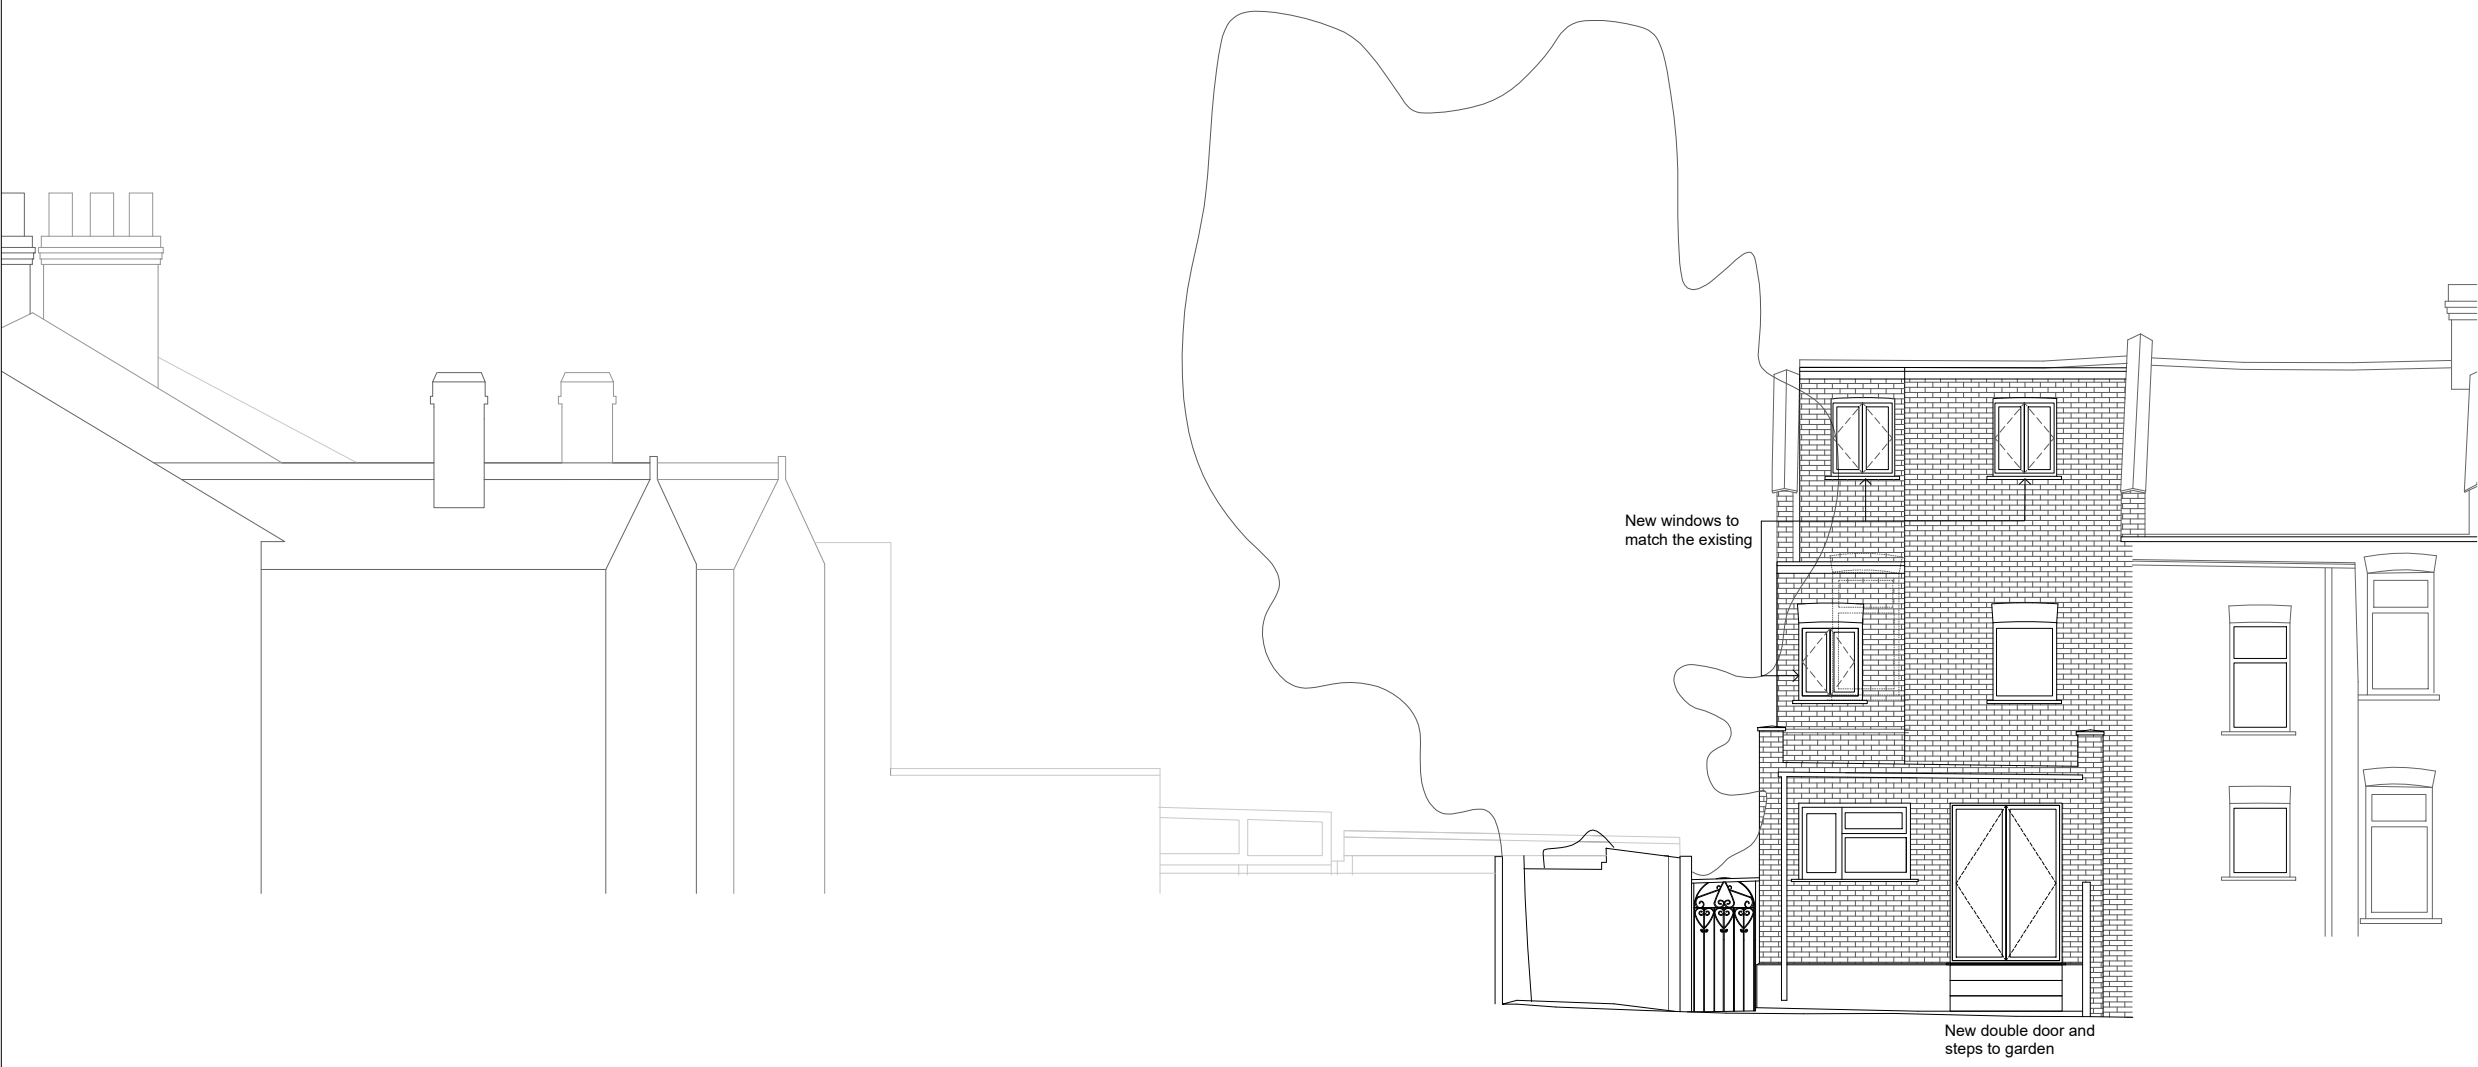

GENERAL NOTES: USE FIGURED DIMENSIONS ONLY. DO NOT SCALE OFF DRAWINGS. ALL DIMENSIONS ARE TO BE CHECKED ON SITE. INCONSISTENCIES ARE TO BE REPORTED TO OATEN ARCHITECTS IMMEDIATELY.	NOTES: 	REV.: DATE: DESCRIPTION:	 OATEN ARCHITECTS Oaten Architects Ltd, 33 West Street, Hastings, East Sussex, TN34 3AN T 01424 256476 E office@oatenarchitects.com W www.oatenarchitects.com	PROJECT: 130 Manor Road, London N17 OJE	DRAWING TITLE: Proposed North Elevation
COPYRIGHT OF OATEN ARCHITECTS LTD.				STAGE: Planning CLIENT: BMR London Ltd	SCALE: 1:100 @ A3 DRAWN BY - DATE: DS - Jan 2023 CHECKED BY: RO
					DRAWING NO: 22.1336 / 109