


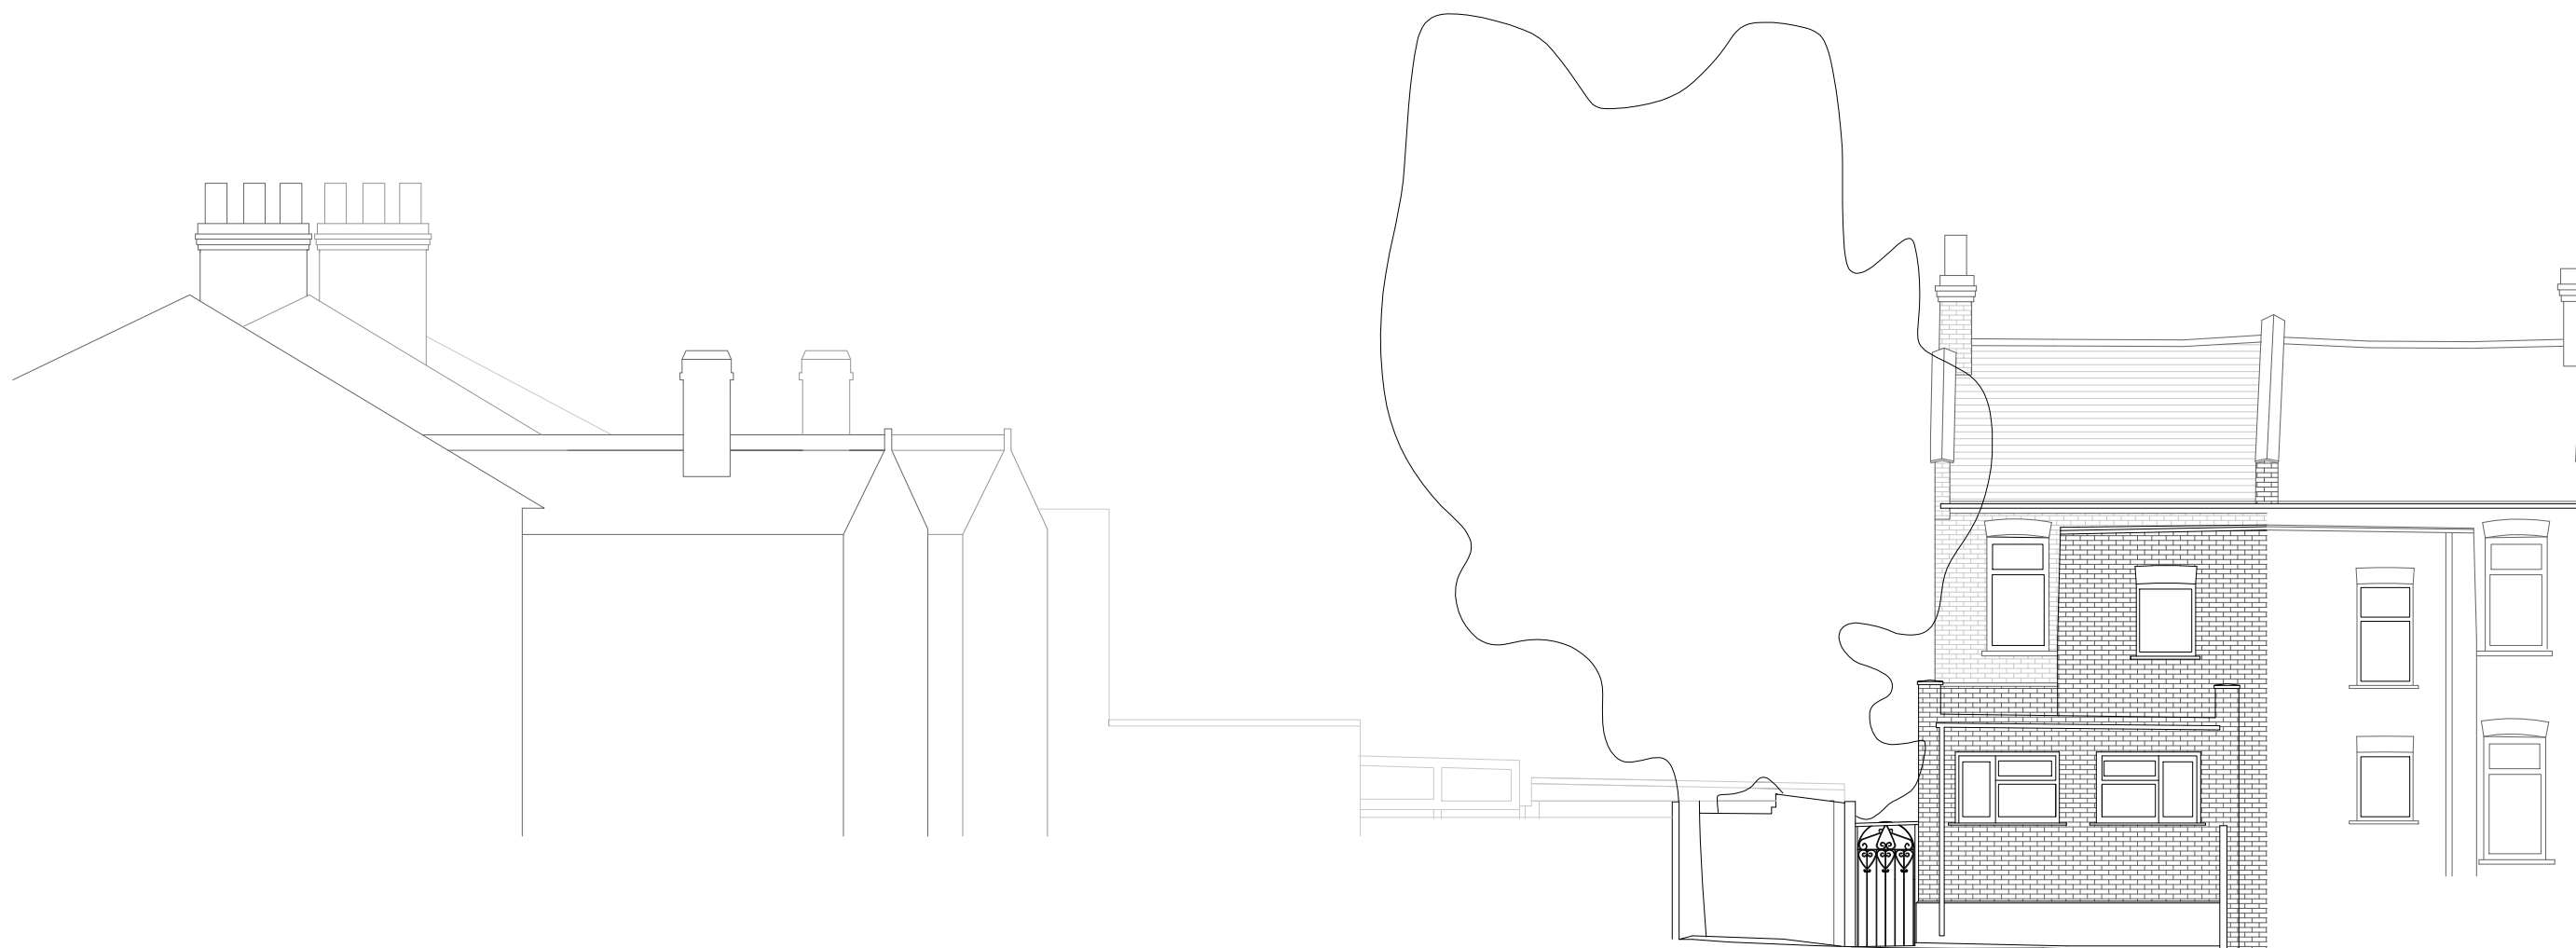


ELEVATION C

GENERAL NOTES:

USE FIGURED DIMENSIONS ONLY.
DO NOT SCALE OFF DRAWINGS.
ALL DIMENSIONS ARE TO BE CHECKED ON SITE
INCONSISTENCIES ARE TO BE REPORTED TO
OATEN ARCHITECTS IMMEDIATELY.

COPYRIGHT OF OATEN ARCHITECTS LTD.

NOTES:

 

REV.:	DATE:	DESCRIPTION:
-------	-------	--------------



OATEN ARCHITECTS

Oaten Architects Ltd,
33 West Street, Hastings, East Sussex, TN34 3AN
T 01424 256476
E office@oatenarchitects.com
W www.oatenarchitects.com

PROJECT:
130 Manor Road, London N17 OJE

STAGE:	Planning
CLIENT:	BMR London Ltd

SCALE:
1:100 @ A3

DRAWN BY - DATE:
DS - Jan 2023
CHECKED BY:
RO

DRAWING TITLE:
Existing North Elevation

DRAWING NO:	REV NO:
22.1336 / 006	