



© COPYRIGHT
The copyright in this drawing is vested in oculus architects and no licence or assignment of any kind has been, or is, granted to any third party whether by provision of copies or originals of the drawings or otherwise unless otherwise agreed in writing.
FOR ELECTRONIC DATA ISSUE
Electronic data / drawings are issued as "read only" and should not be interrogated for measurement. All dimensions and levels should be read, only from those values stated in text, on the drawing.
AREA MEASUREMENT
The areas are approximate and can only be verified by a detailed dimensional survey of the completed building. Any decisions to be made on the basis of these provisions, whether as to project viability, pre-letting, lease agreements or the like, should include due allowance for the increases and decreases inherent in the design development and the building process. Figures relate to the built area of the building at the current state of the design and using the Gross External Area (GEA) / Gross Internal Area (GIA) / Net Internal Area (NIA) method of measurement from the Code of Measuring Practice, 9th Edition (RICS Code of Practice). All areas are subject to Town Planning and Conservation Area Consent, and detailed Rights to Light analysis.

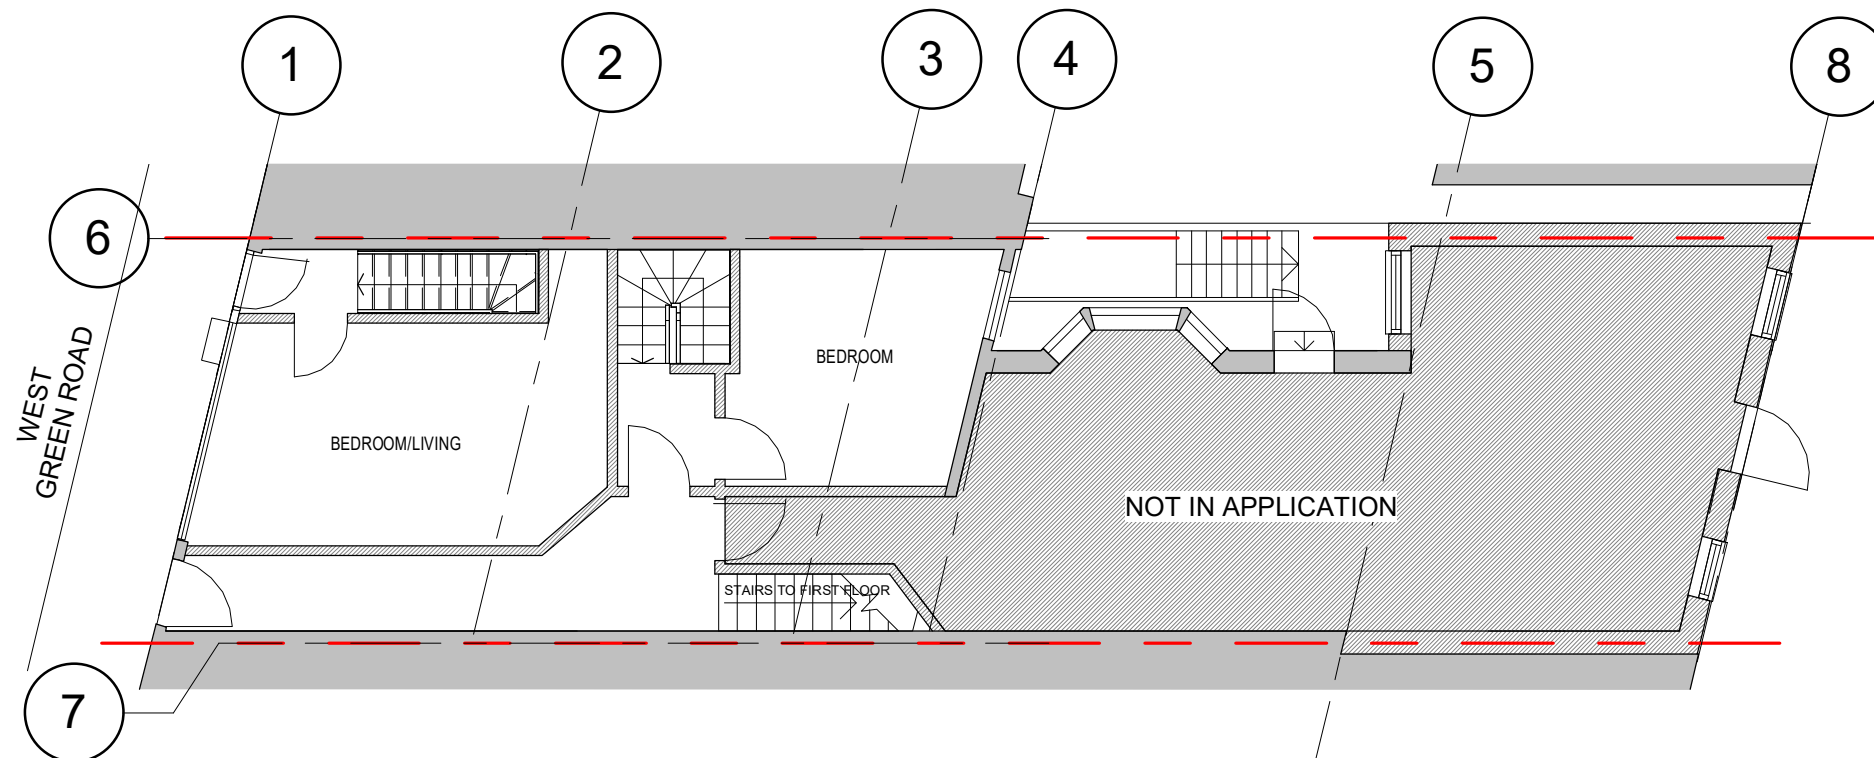

2 PROPOSED - GROUND FLOOR PLAN
1 : 100

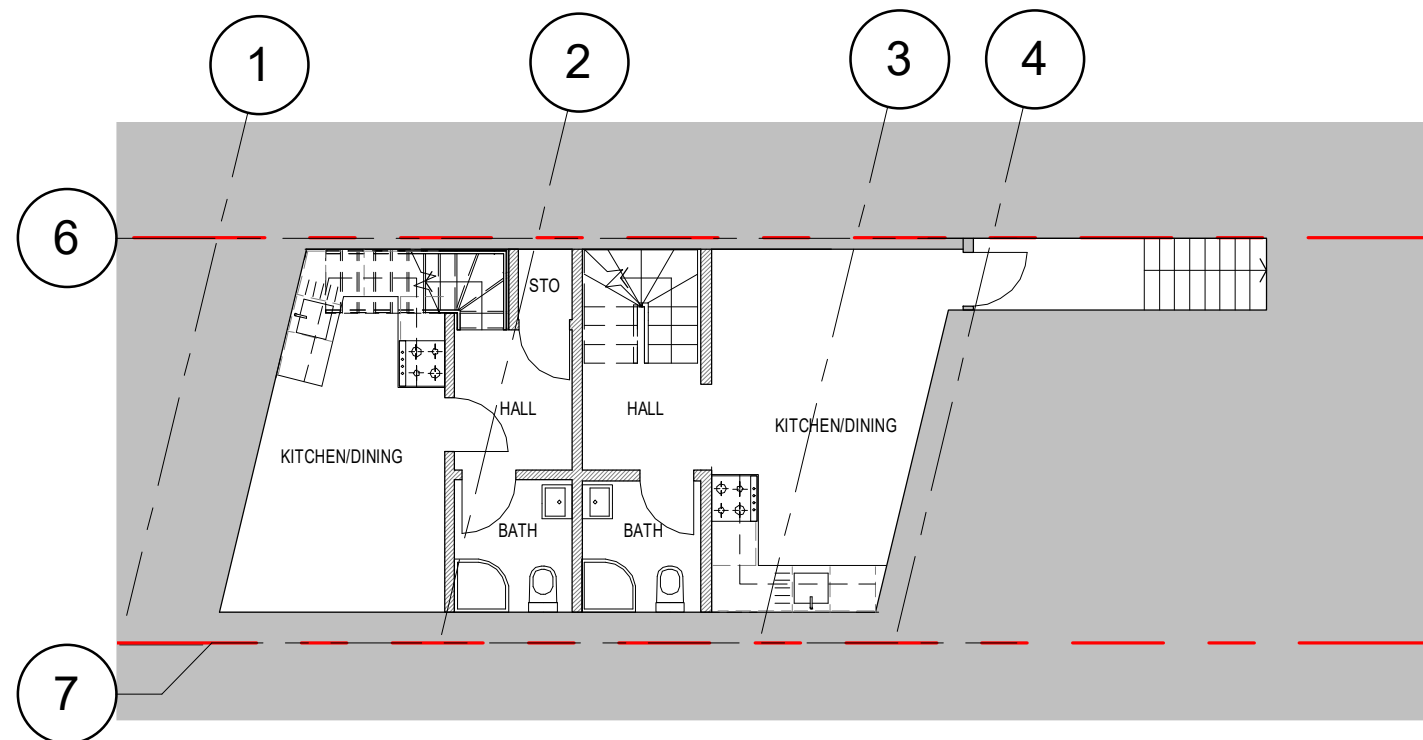

1 PROPOSED - BASEMENT PLAN
1 : 100

WALLS AND FLOORS BUILD KEY:

- EXISTING WALLS/ FLOORS/ ROOF
- OUTLINE OF EXISTING WALLS OR FLOORS REMOVED
- PROPOSED WALLS
- INFILLED WALLS OR FLOORS
- NOT IN APPLICATION
- BOUNDARY LINE

REV	DATE	AMENDMENT
TITLE		
BASEMENT AND GROUND FLOORS 441 WEST GREEN ROAD LONDON, N15 3PL		
oculus architects Ltd 441 West Green RoadLondon N15 3PL West Green www.oarch.co.uk		
DRAWING TITLE		
PROPOSED FLOOR PLANS		
SCALE	1 : 100@ A3	DRAWN BY
DATE	2023.03.20	CHECKED BY
JOB No.	1127-B	DWC E101 REV.
STAGE	INFORMATION	