




PROPOSED 1:50

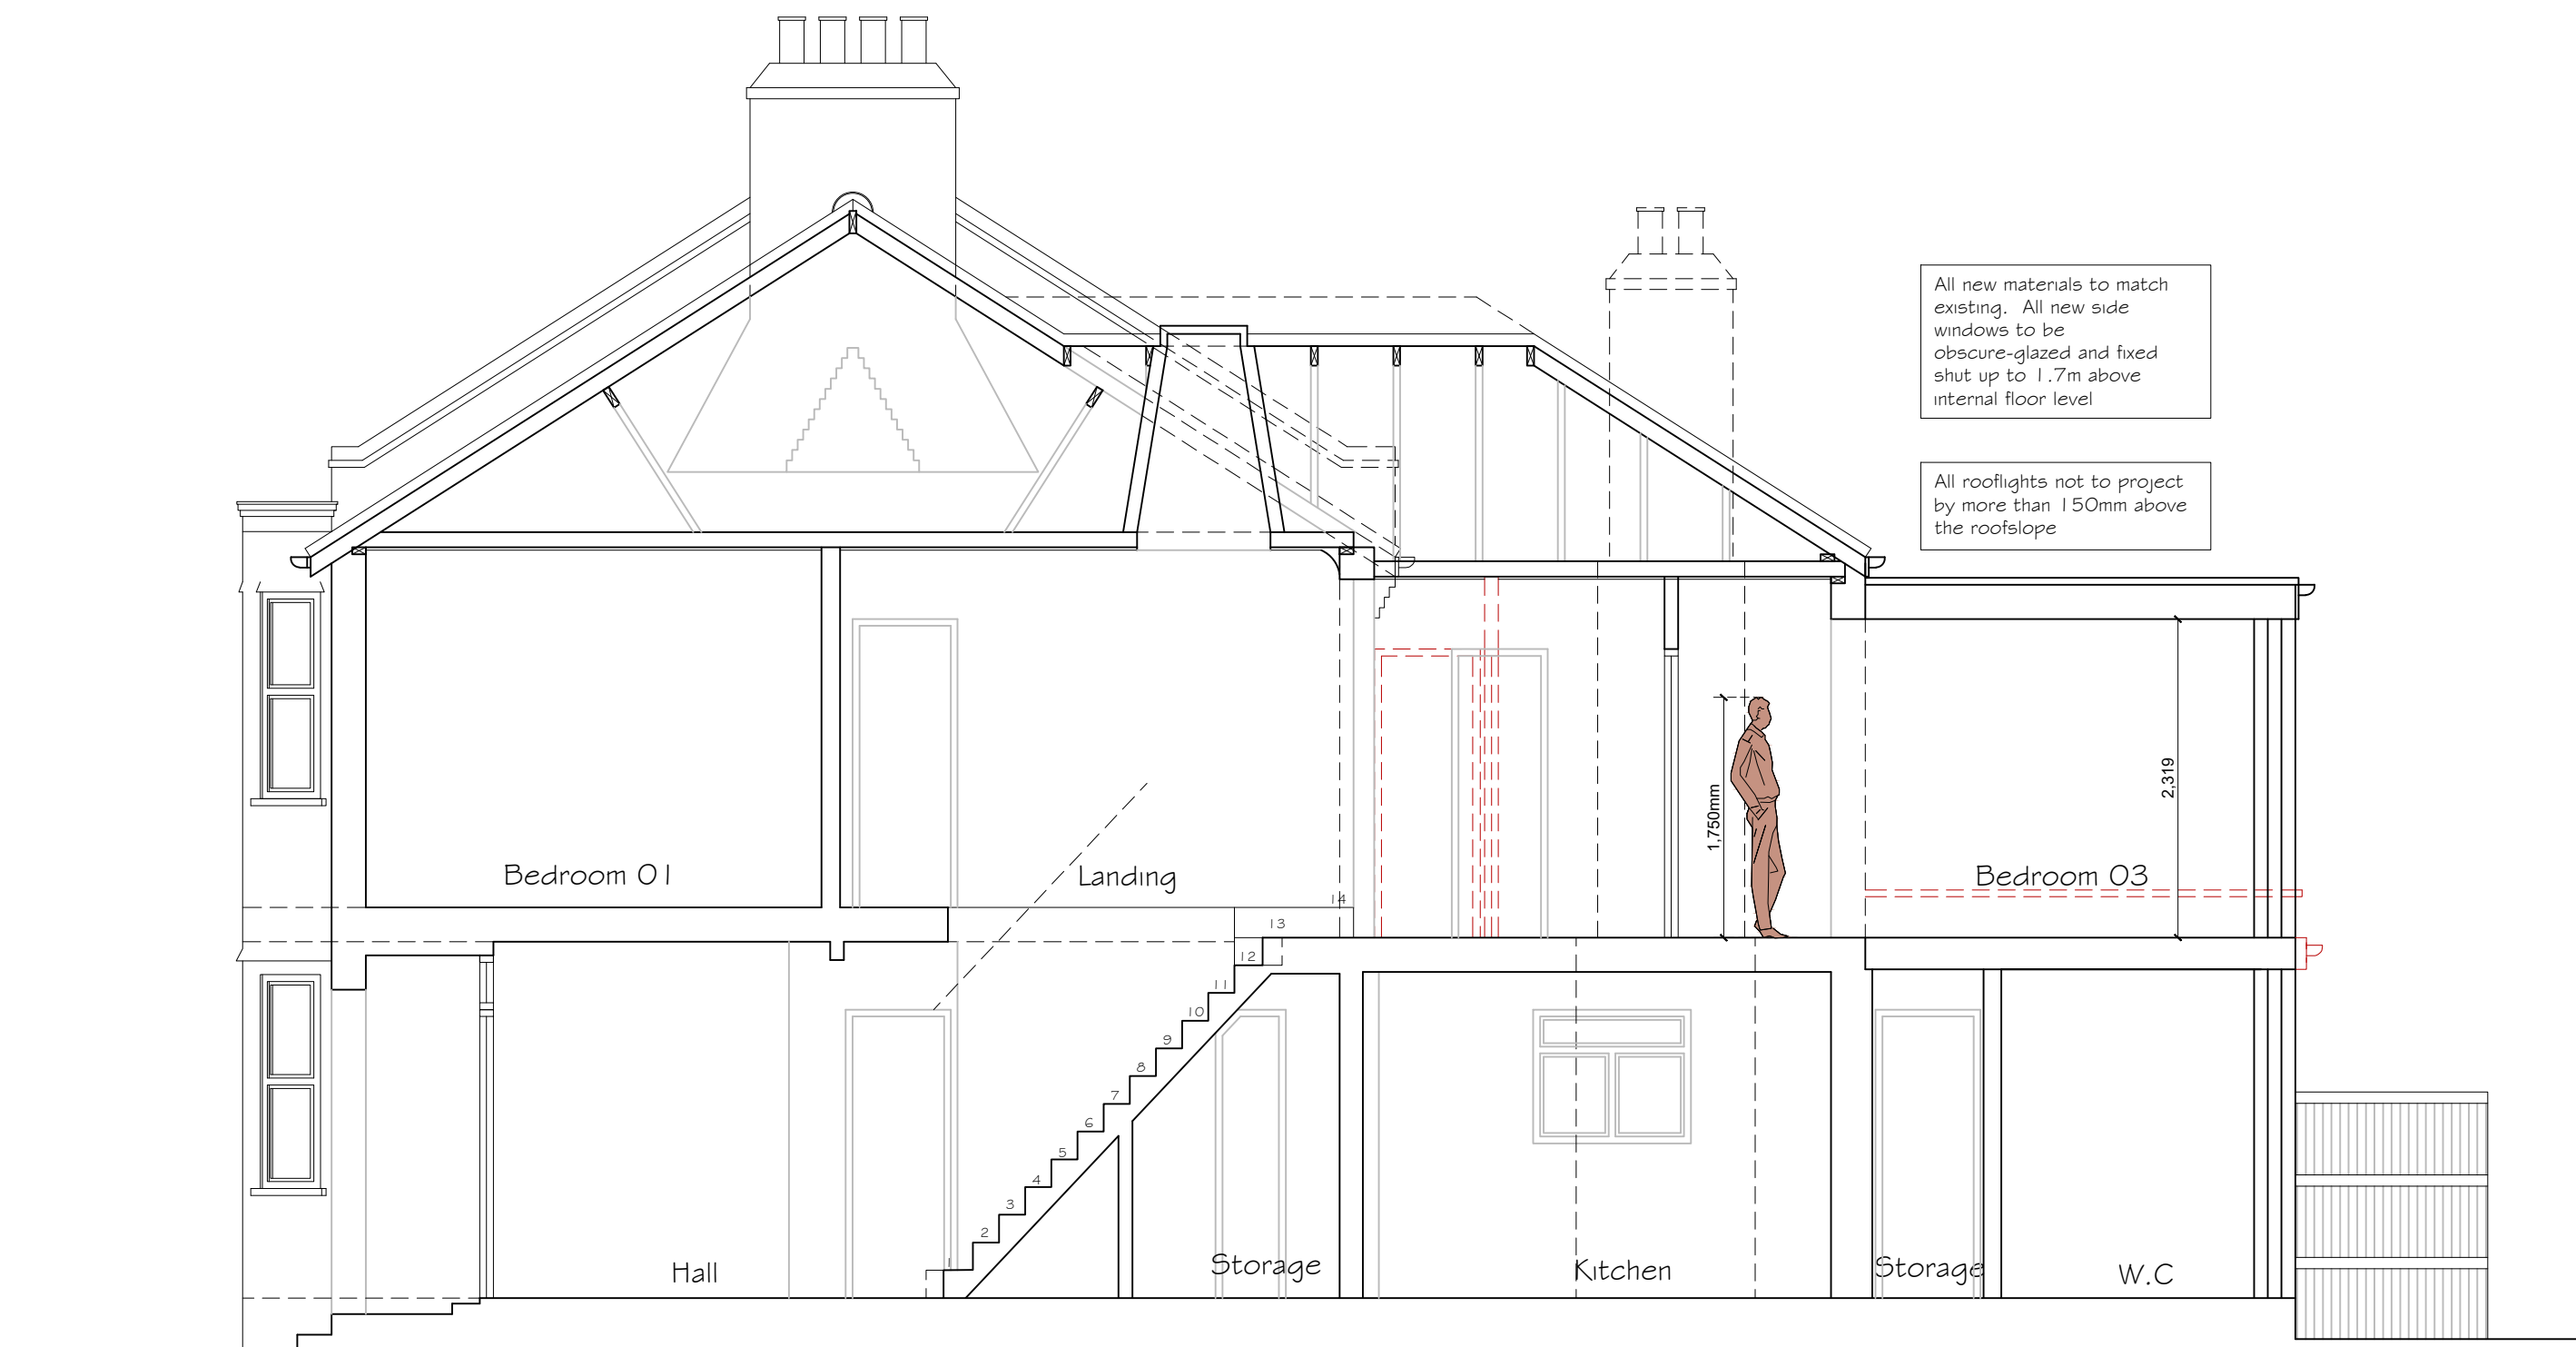

PROPOSED SECTION A-A

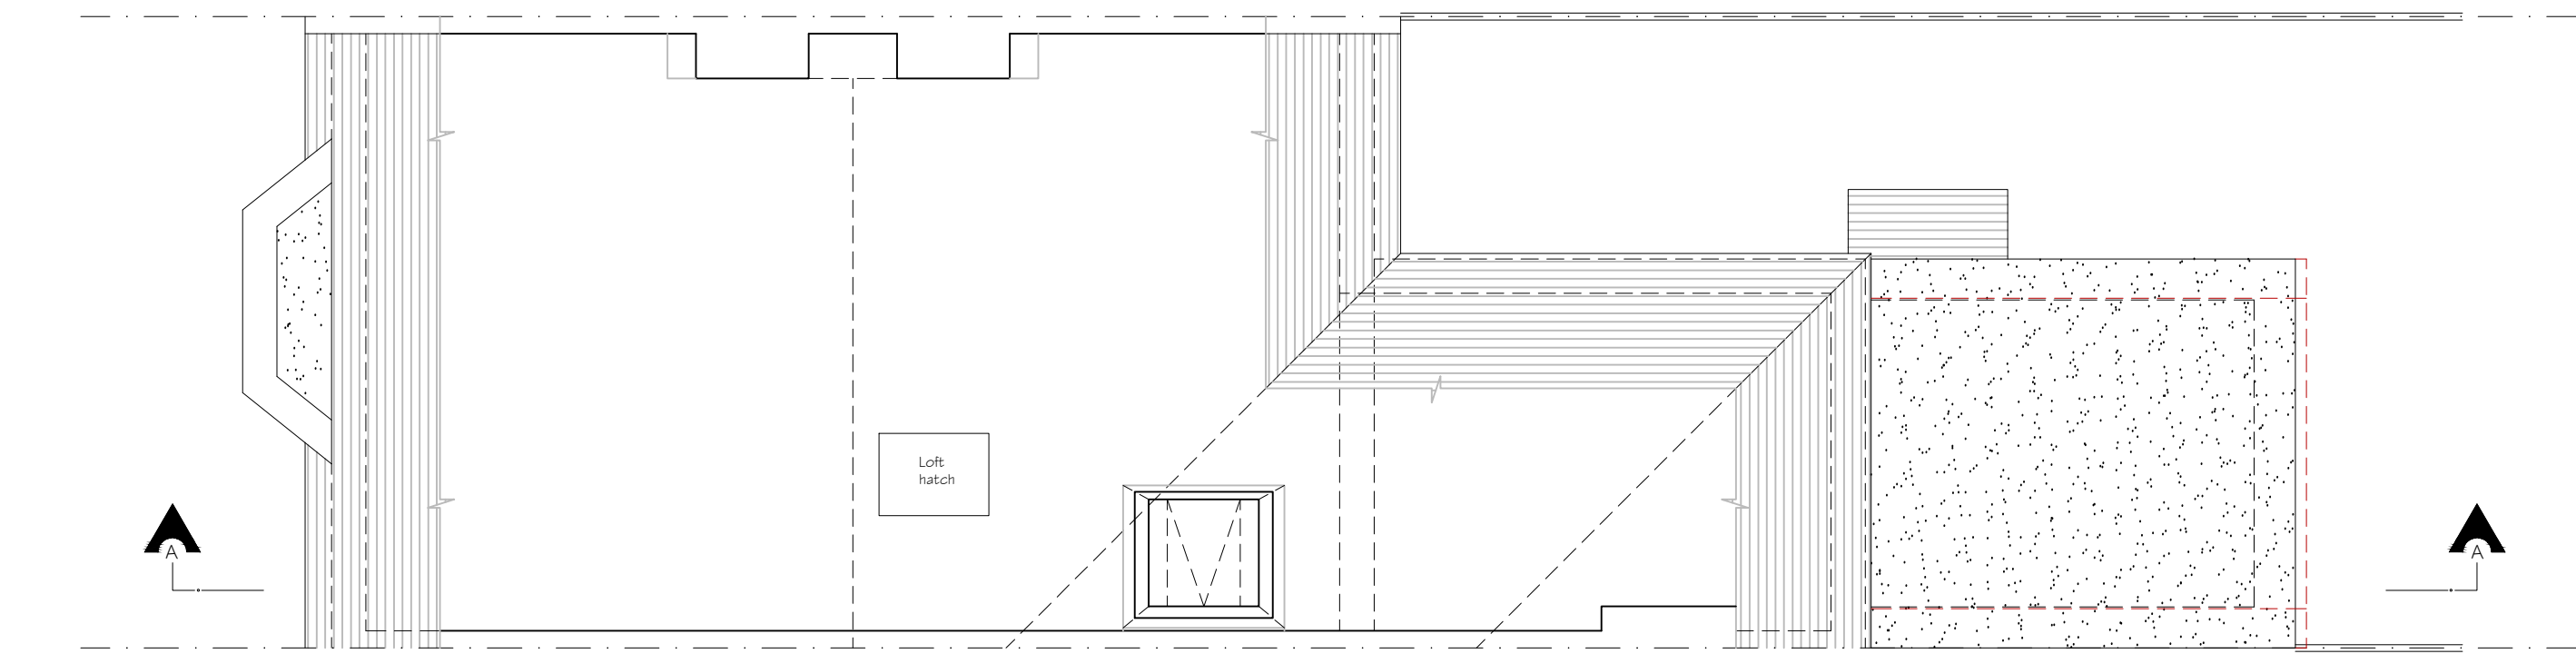


PROPOSED LOFT PLAN

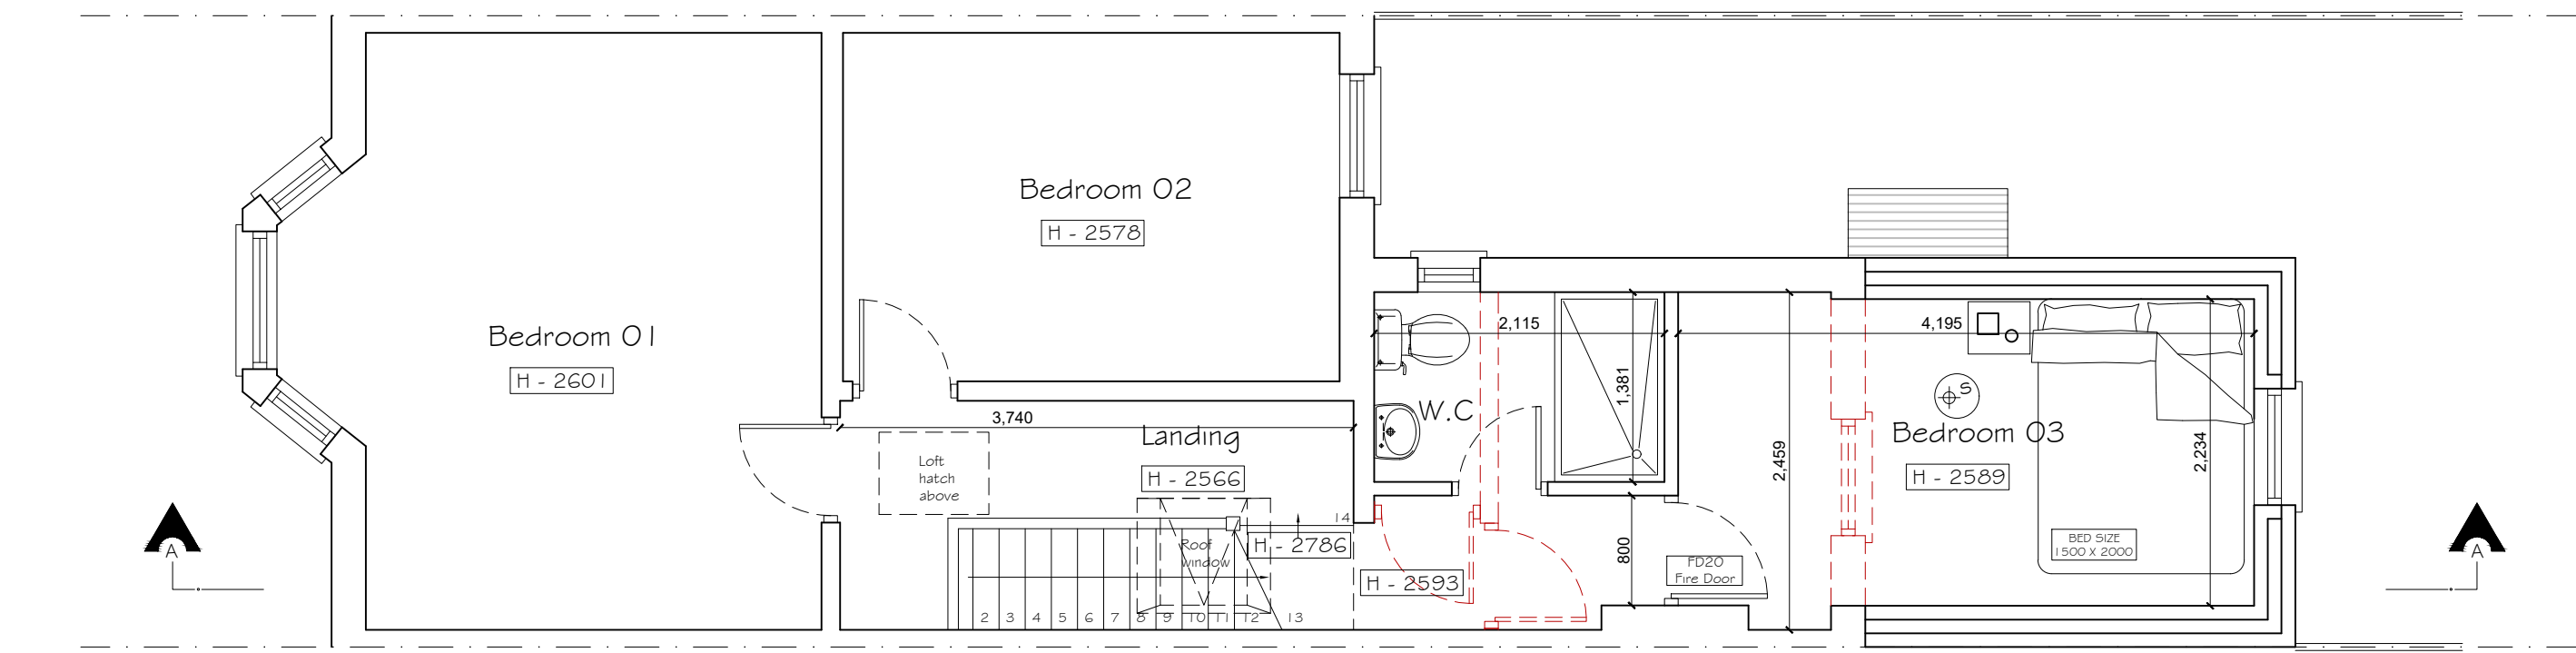

PROPOSED FIRST FLOOR PLAN


PROPOSED 1:100

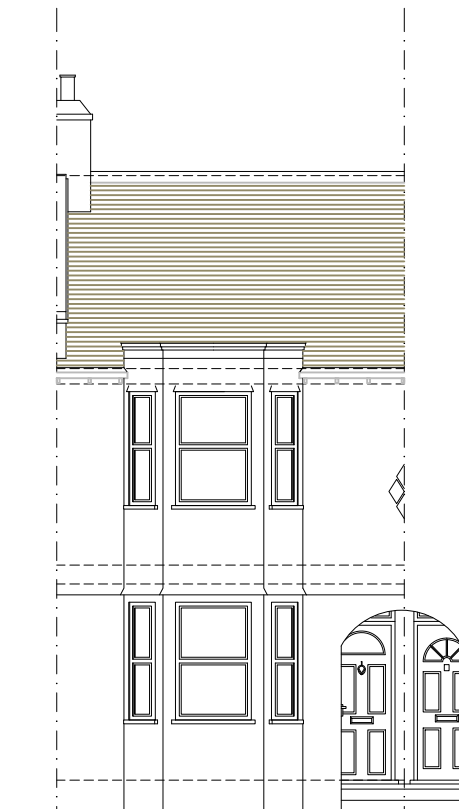


PROPOSED FRONT ELEVATION




PROPOSED SIDE ELEVATION 01

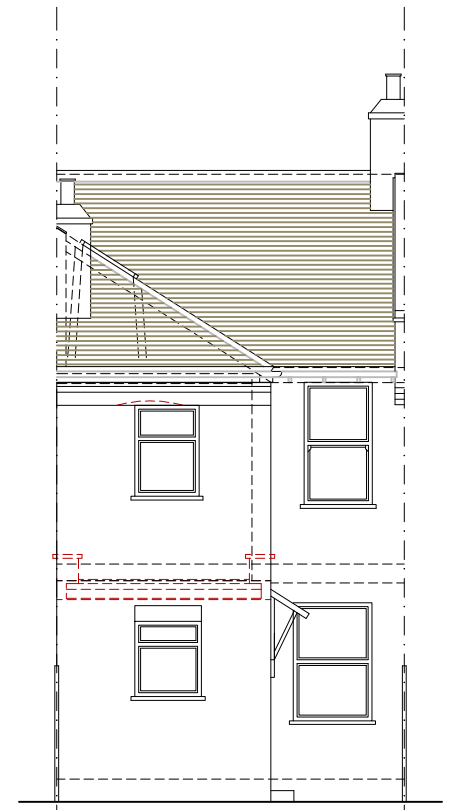


PROPOSED REAR ELEVATION

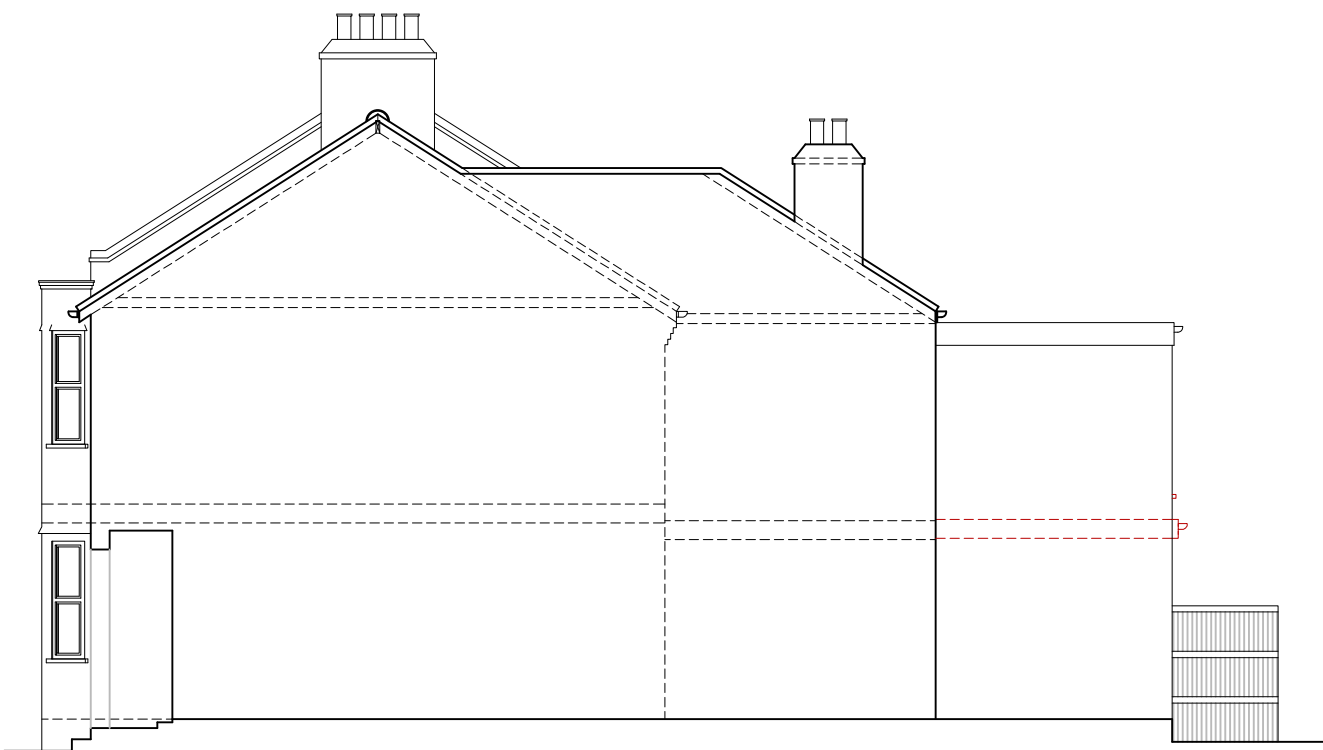

PROPOSED SIDE ELEVATION 02

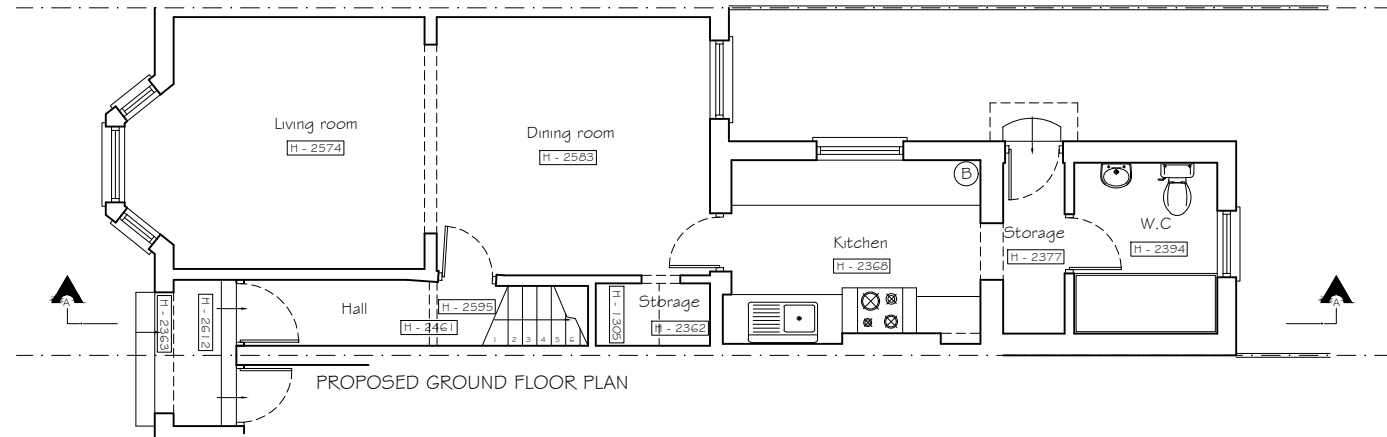

PROPOSED GROUND FLOOR PLAN

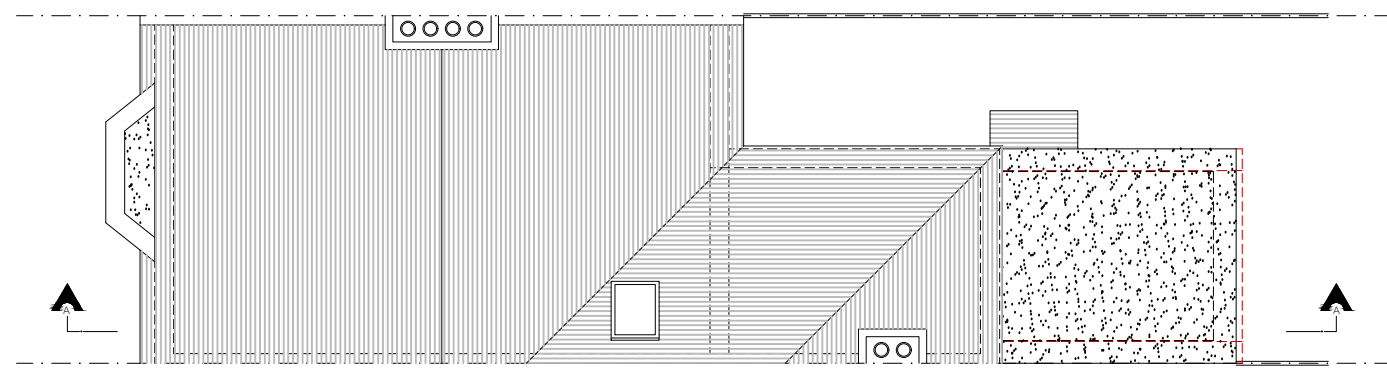

PROPOSED ROOF PLAN

Copyright © Studio 136 Architects Ltd
This drawing which is the property of Studio 136 Architects Ltd is the subject of Intellectual Property Rights including copyright and design right and shall not be reproduced, copied, loaned or submitted to any other party without the written consent of Studio 136 Architects Ltd

This drawing is not to be scaled. Only figured dimensions to be taken. Any discrepancies to be reported to the Studio 136 Architects Ltd prior to setting out or ordering of any materials



Project
FIRST FLOOR EXTENSION AT
5 WALTHEOF AVENUE
LONDON
N17 7PL

Client
MS RASMIM RAHMAN AND MR KAMAL HUSSAIN
5 WALTHEOF AVENUE
LONDON
N17 7PL

Drawing Title
PROPOSED PLANS
SECTION & ELEVATIONS

Scale	Drawn	Checked	Authorised
1:100 / 1:50 @ A1		-	-
	MARCH 2023	-	-
Drawing Number	Rev		
ST_MAR 23_5 WAL_002	A		