




EXISTING 1:50

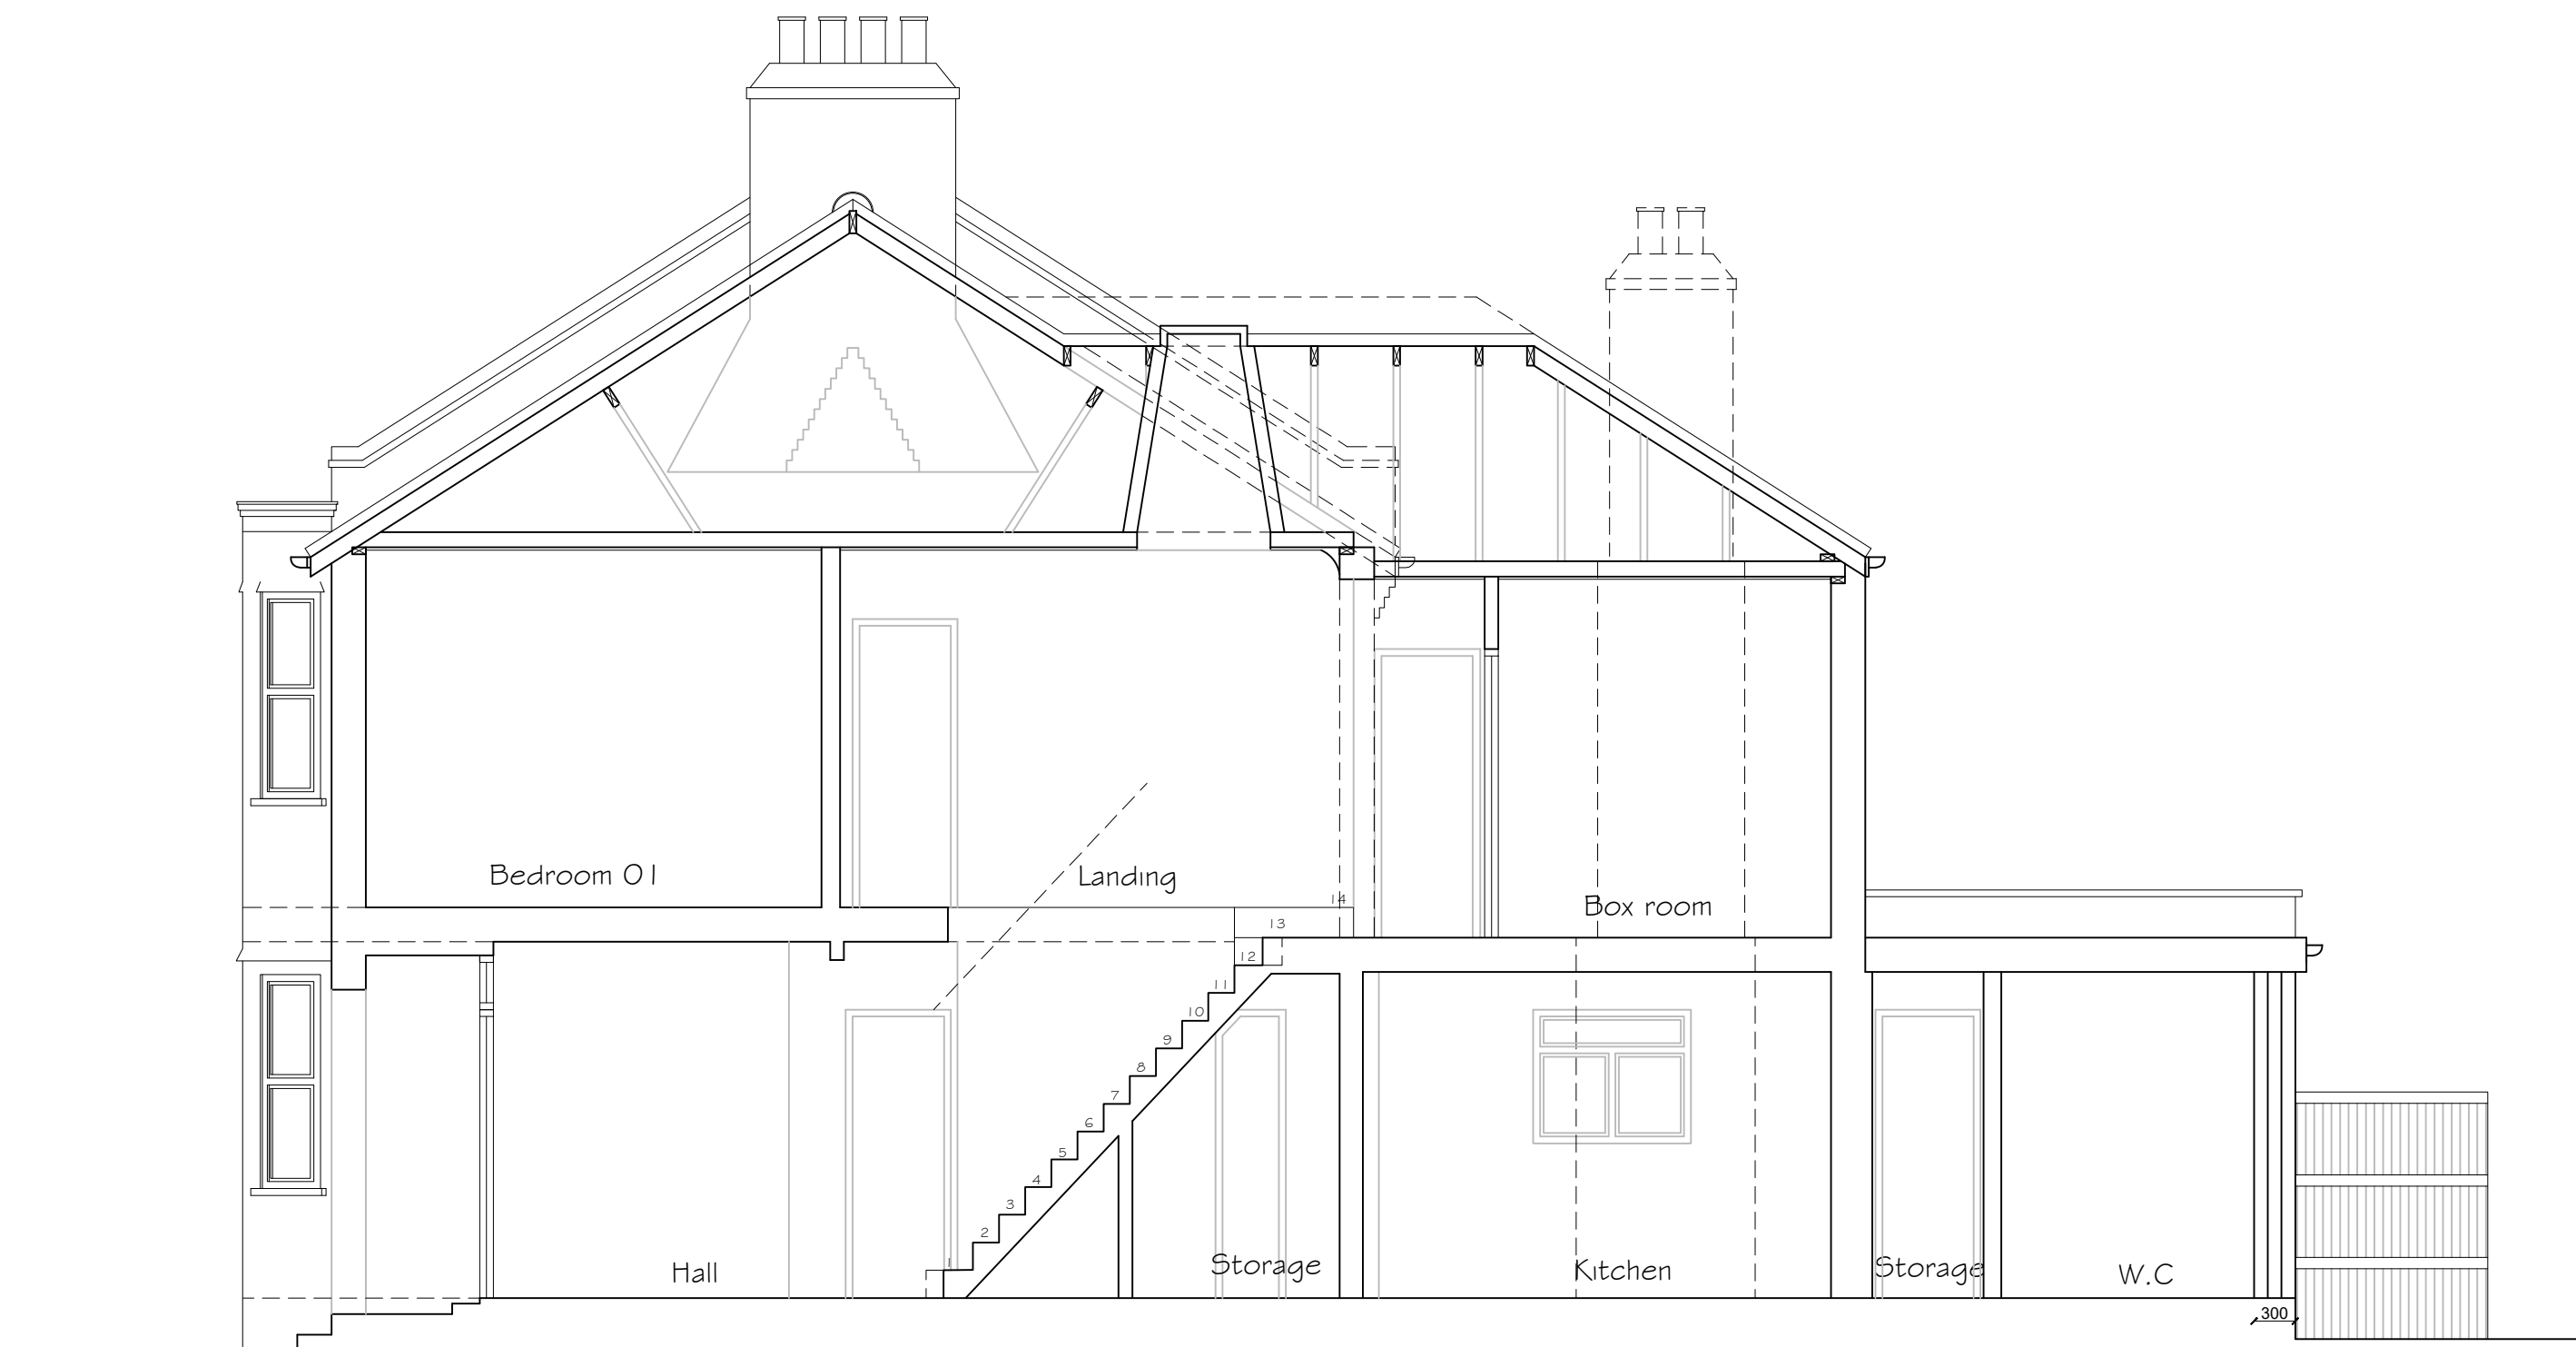

EXISTING SECTION A-A

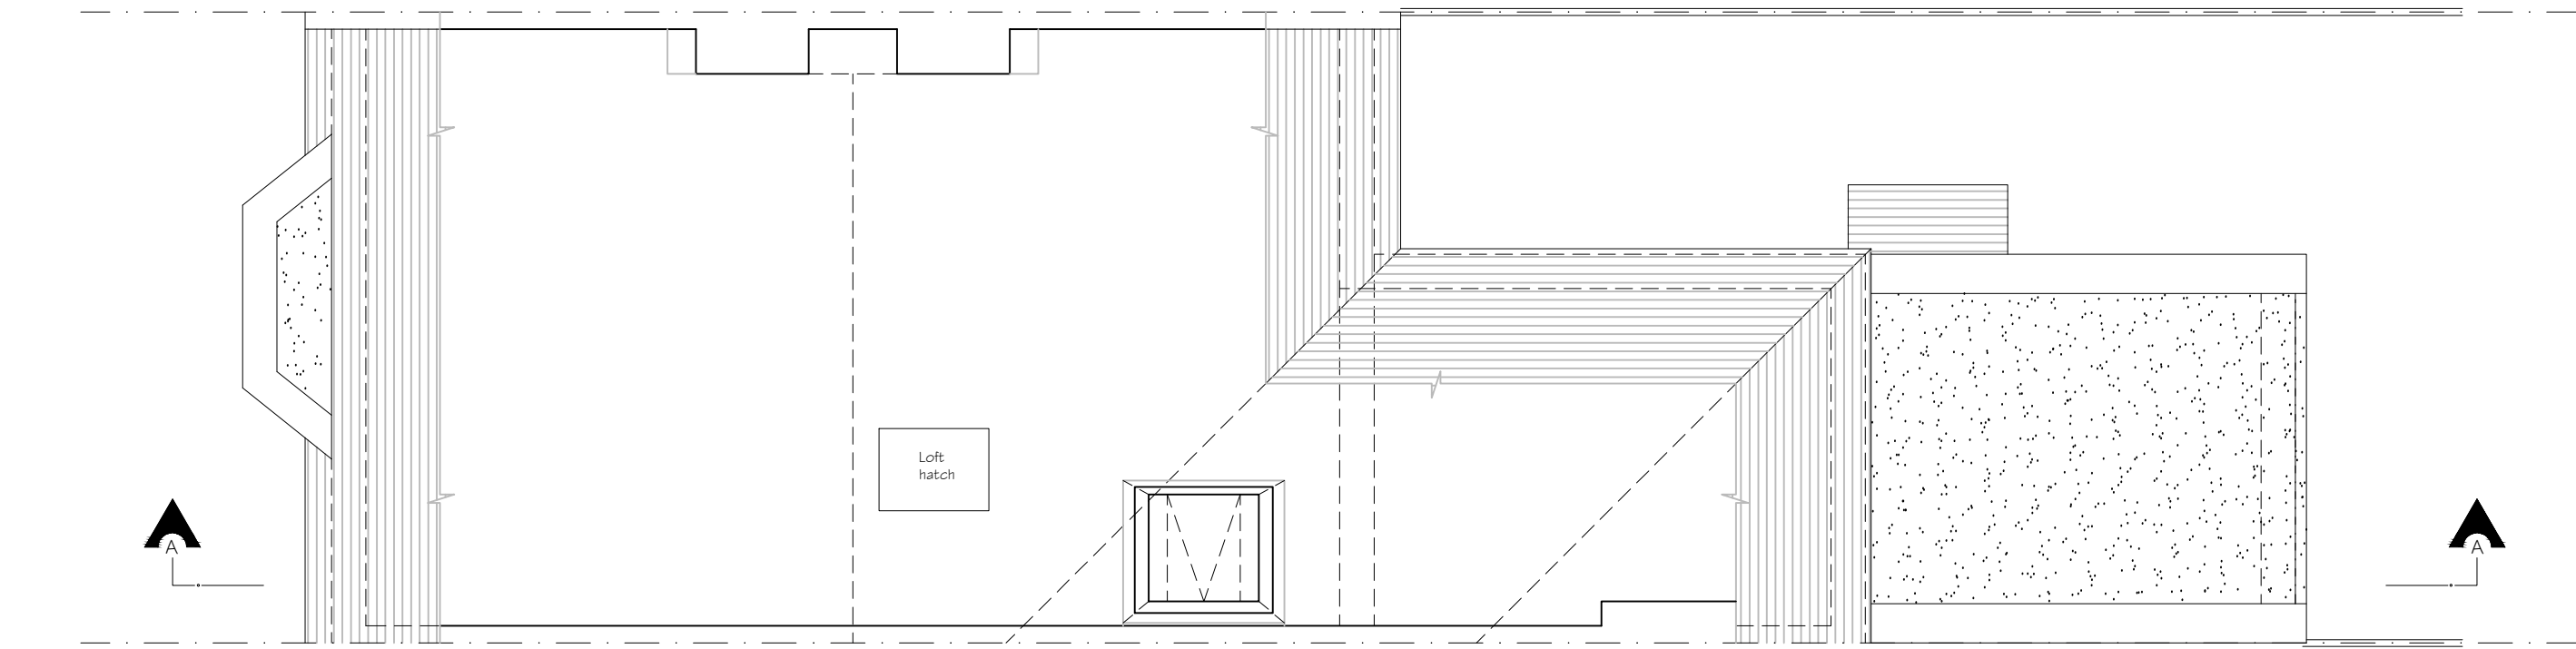

EXISTING LOFT PLAN

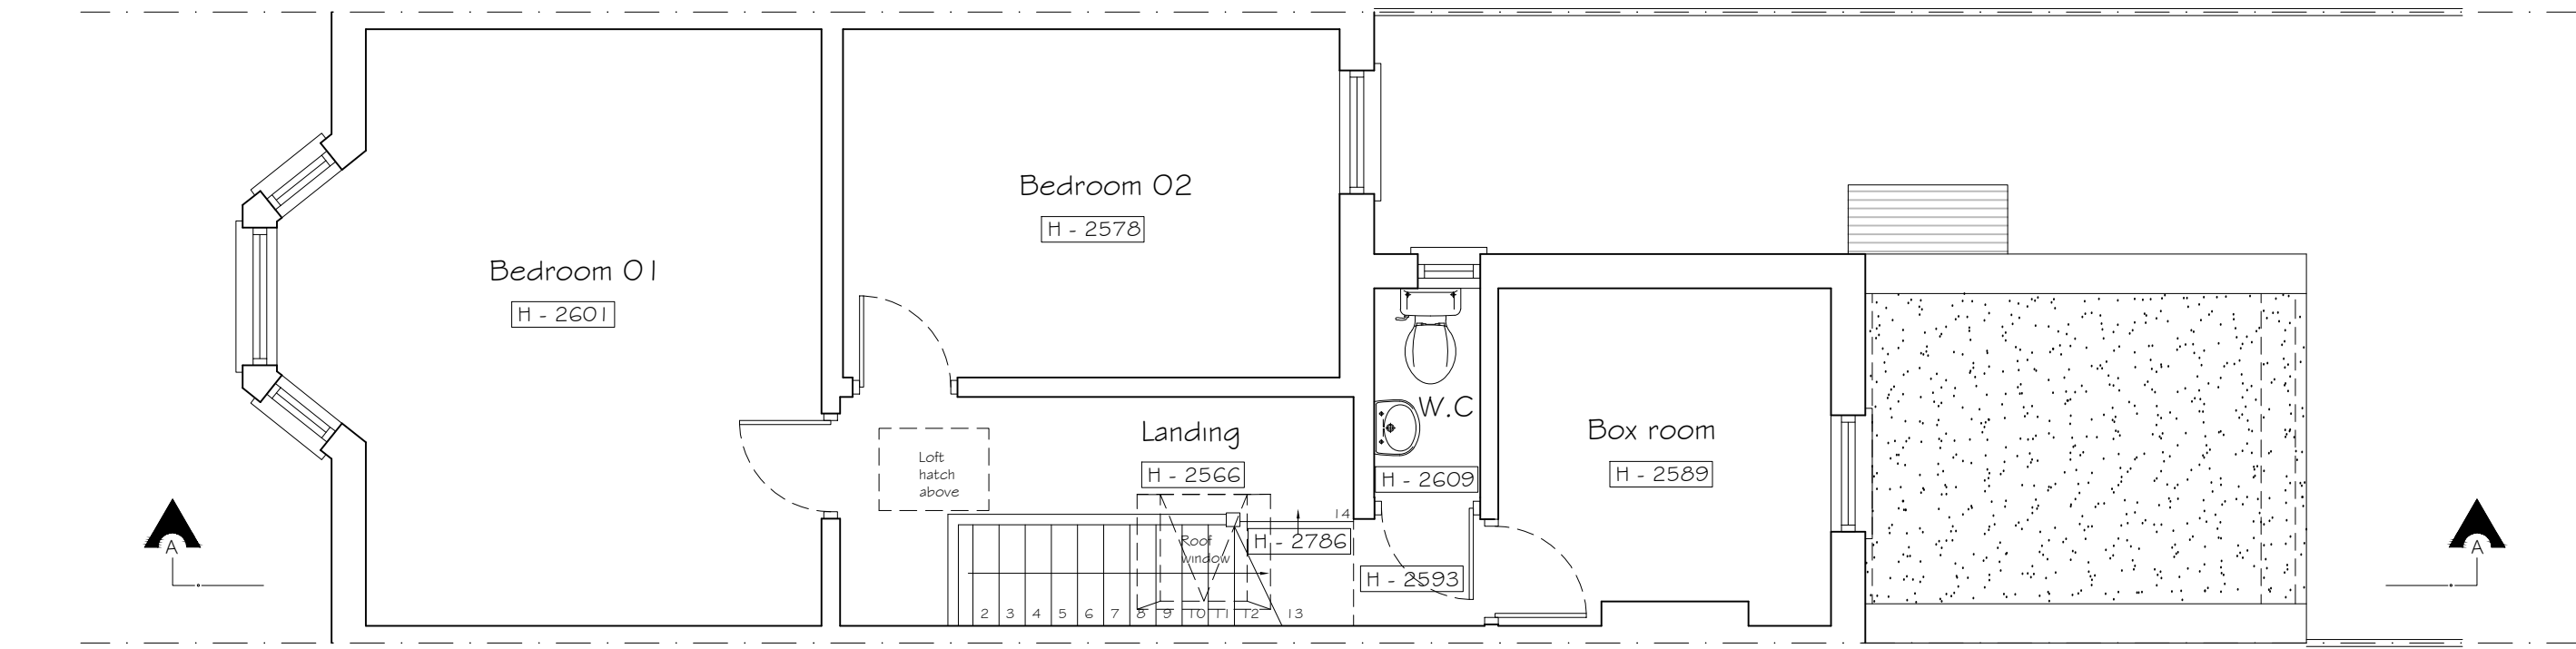

EXISTING FIRST FLOOR PLAN


EXISTING 1:100




EXISTING FRONT ELEVATION




EXISTING SIDE ELEVATION 01

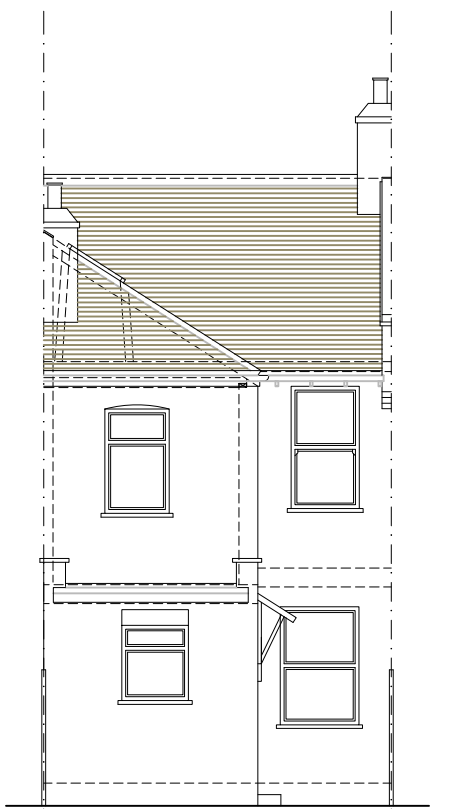


EXISTING REAR ELEVATION

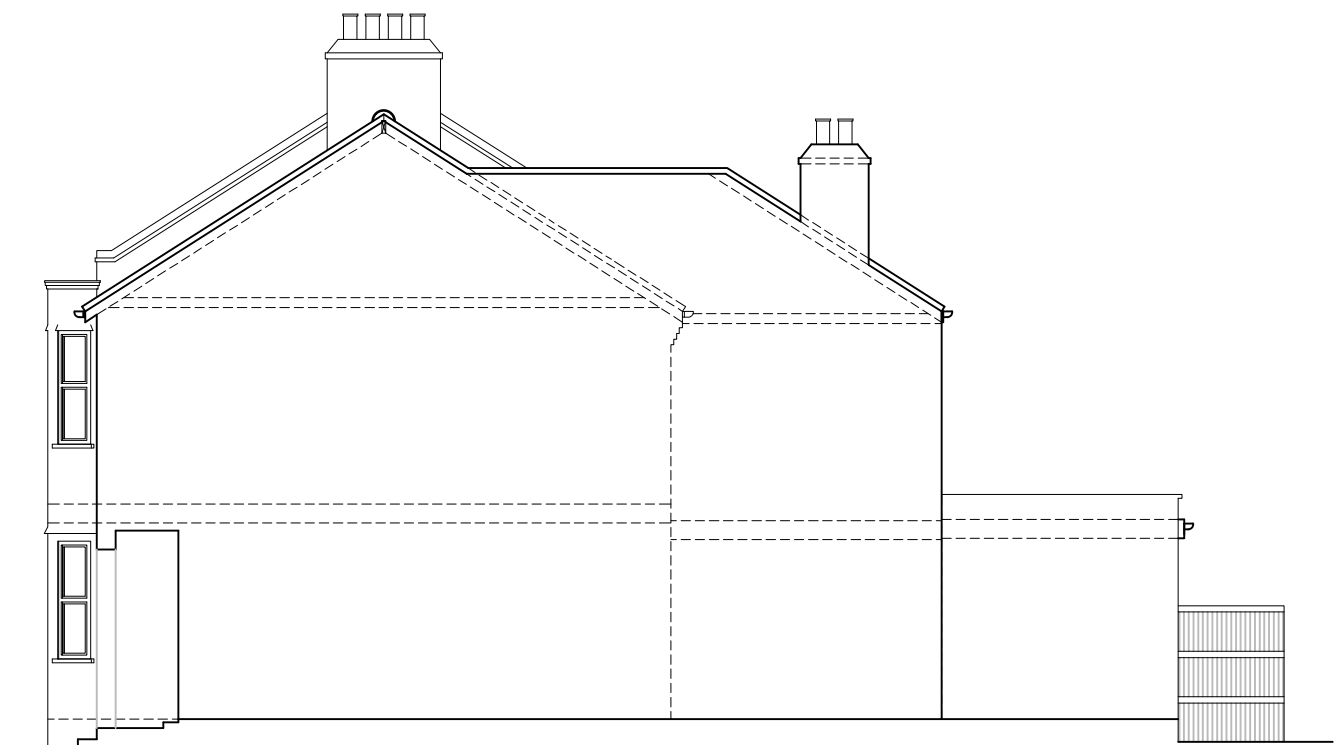

EXISTING SIDE ELEVATION 02

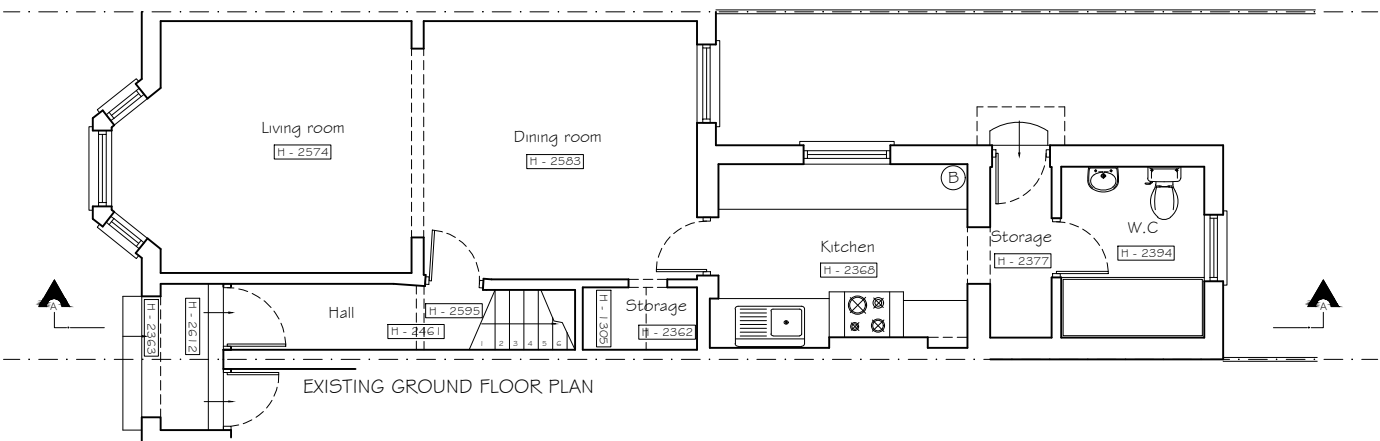

EXISTING GROUND FLOOR PLAN

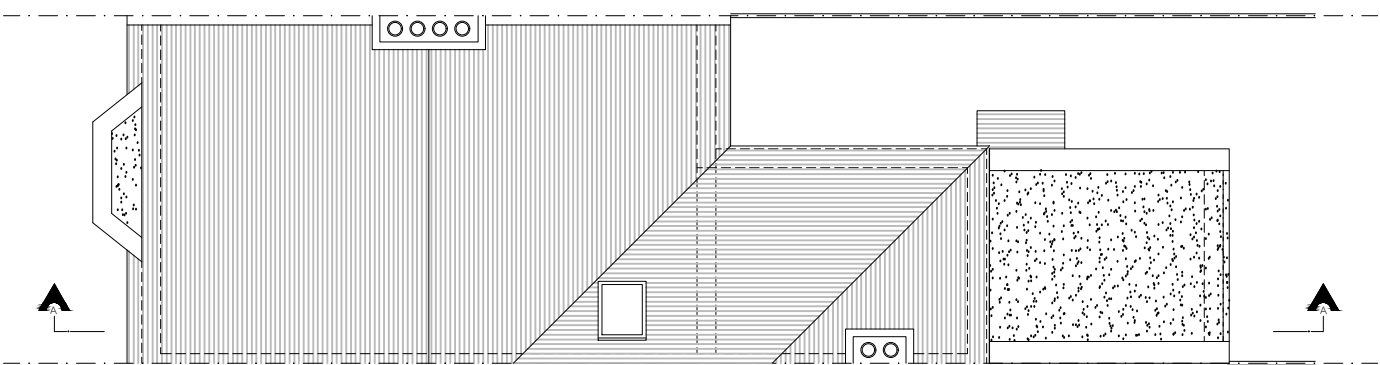

EXISTING ROOF PLAN

Copyright © Studio 136 Architects Ltd
This drawing which is the property of Studio 136 Architects Ltd is the subject of Intellectual Property Rights including copyright and design right and shall not be reproduced, copied, loaned or submitted to any other party without the written consent of Studio 136 Architects Ltd

This drawing is not to be scaled. Only figured dimensions to be taken. Any discrepancies to be reported to the Studio 136 Architects Ltd prior to setting out or ordering of any materials



Project
FIRST FLOOR EXTENSION & LOFT CONVERSION AT
5 WALTHEOF AVENUE
LONDON
N17 7PL
Client
MS RASMIM RAHMAN AND MR KAMAL HUSSAIN
5 WALTHEOF AVENUE
LONDON
N17 7PL

Drawing Title
EXISTING PLANS
SECTION & ELEVATIONS

Scale	Drawn	Checked	Authorised
1:100 / 1:50 @ A1		-	-
	MARCH 2023	-	-
Drawing Number	Rev		
ST_MAR 23_5 WAL_001	-		