


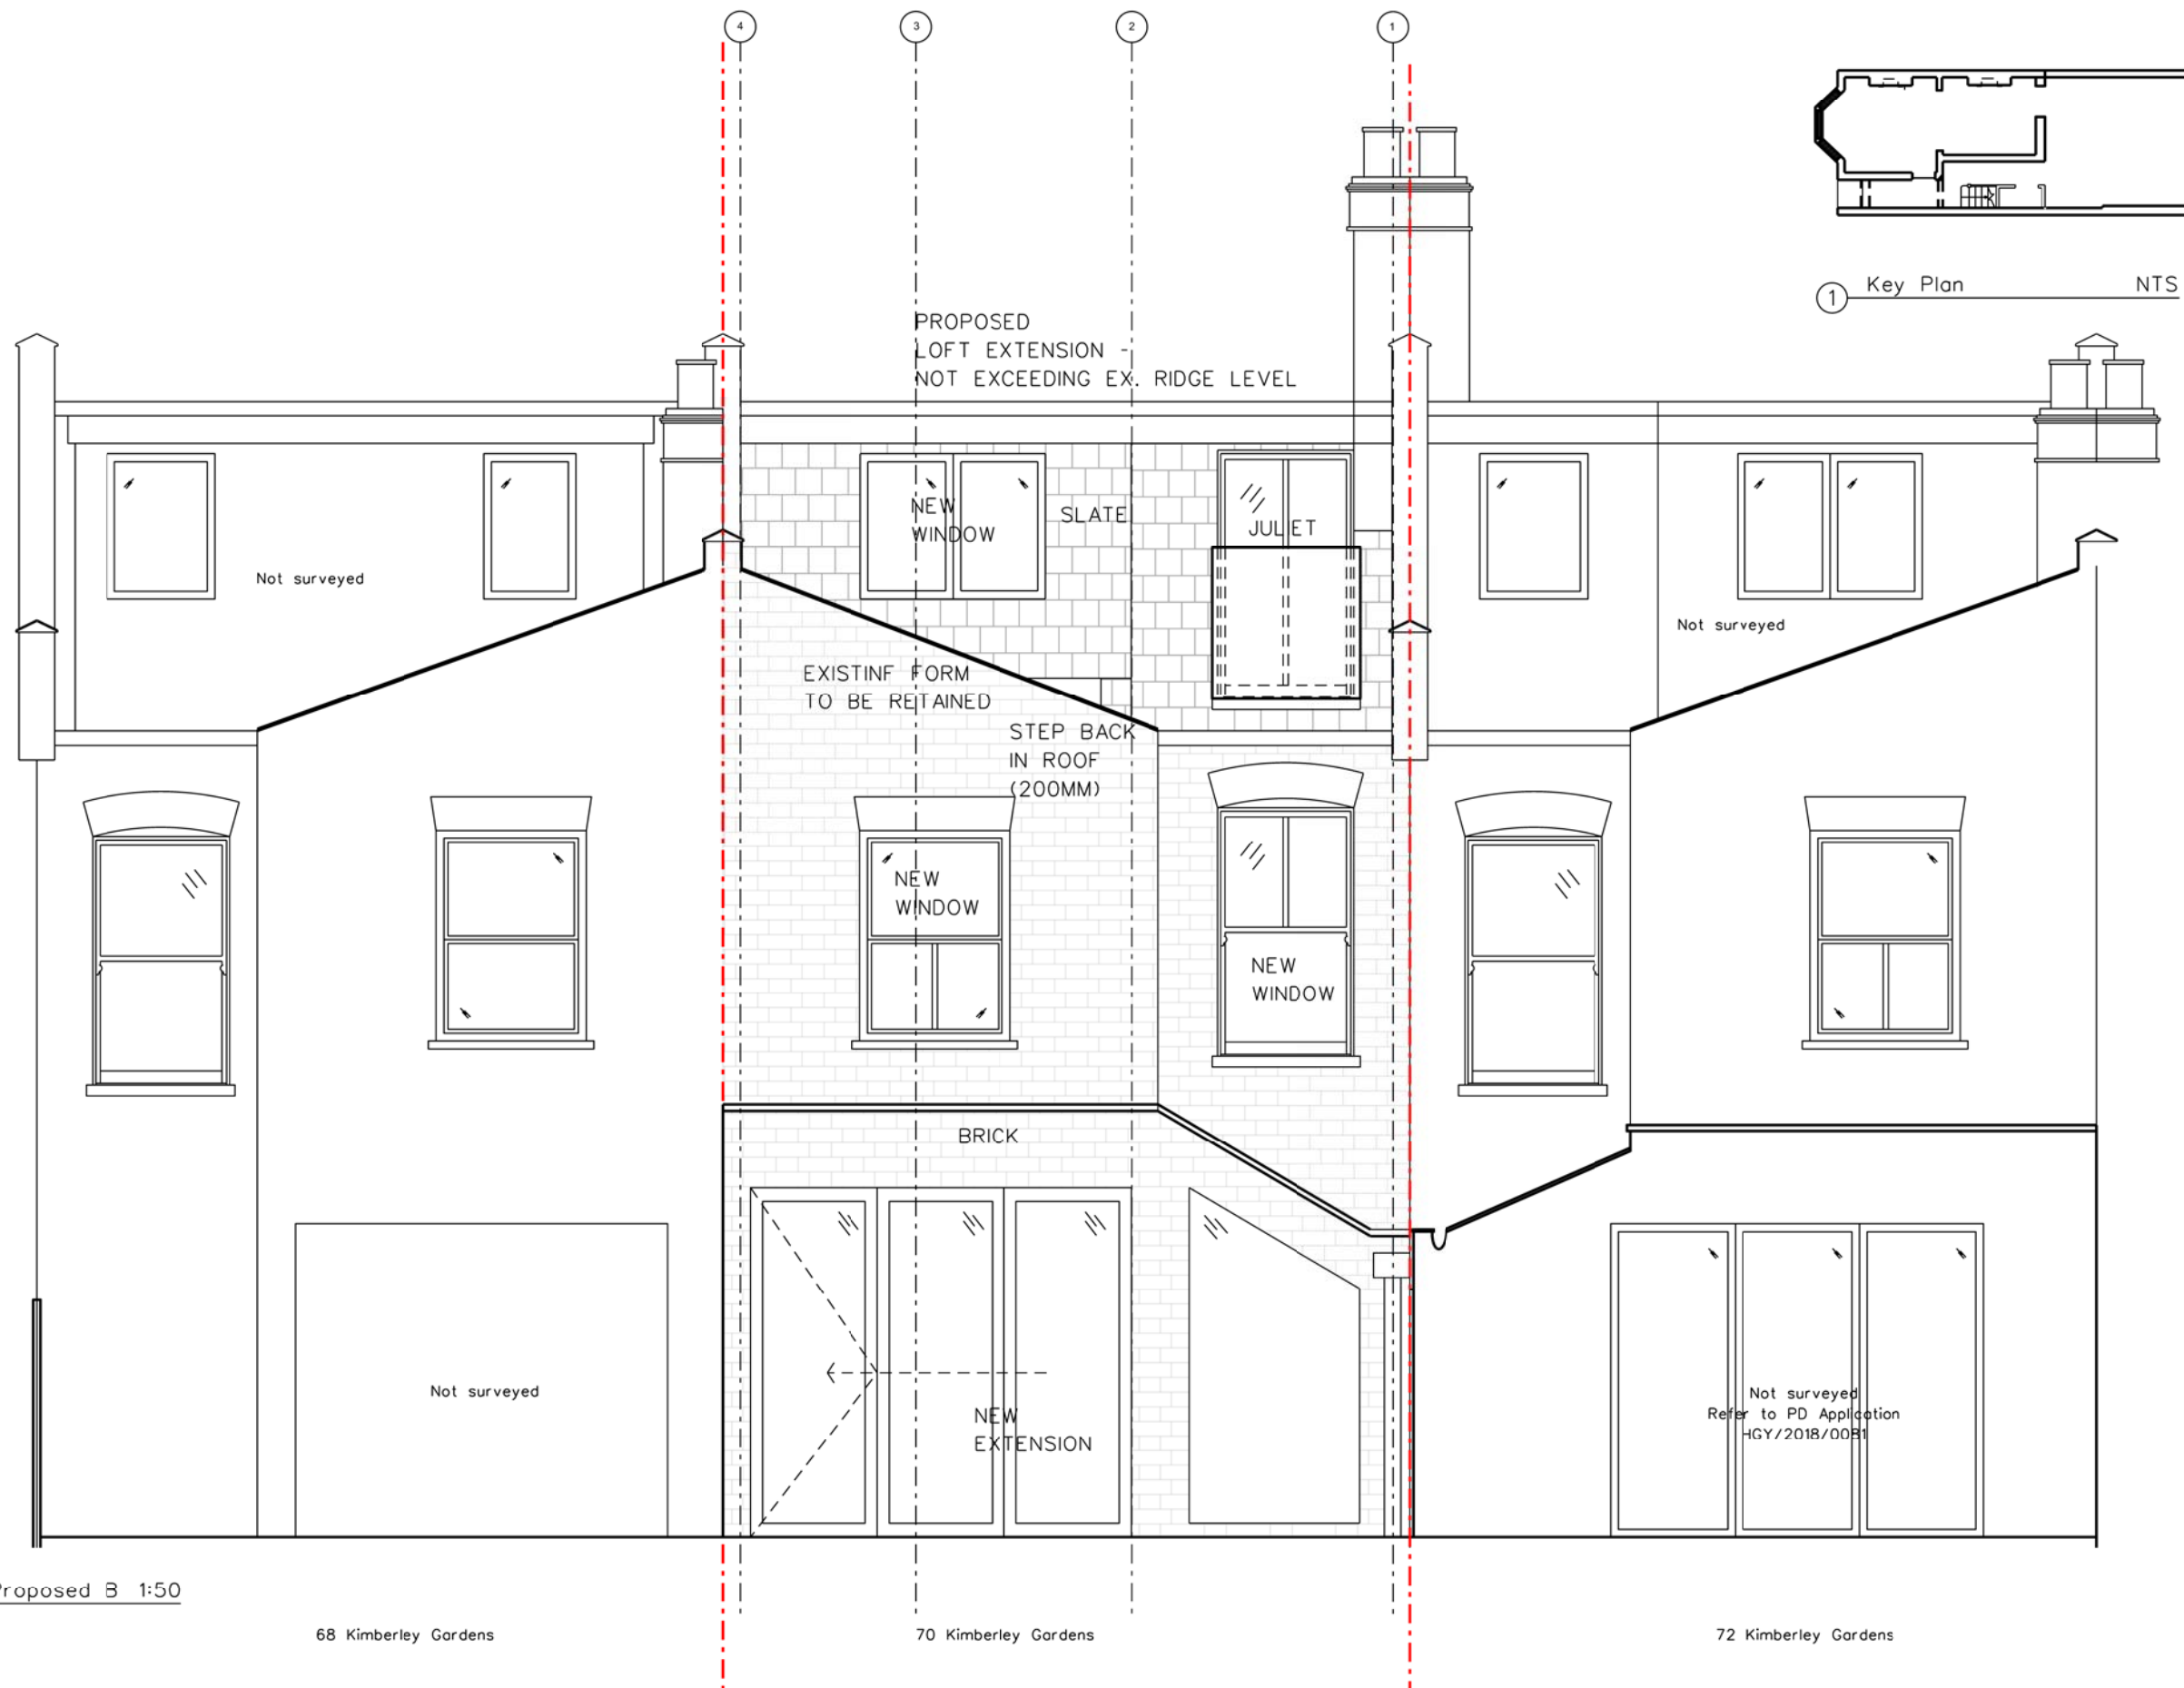

Rev	Date	Reason
A	20.03.23	Terrace removed

NOTES

--- Boundary Line

PROJECT	70 Kimberley Gardens, London N4 1LE		
CLIENT	Nuria Seto-Salvia and James Polke		
DRAWING TITLE	Rear Elevation Proposed		
SCALE	1:50@A3		
JOB NO	0353	DRAWN BY	JS
DRAWING NO	(50)02	REVISION	A
DATE	Jan 2023	STATUS	Planning