

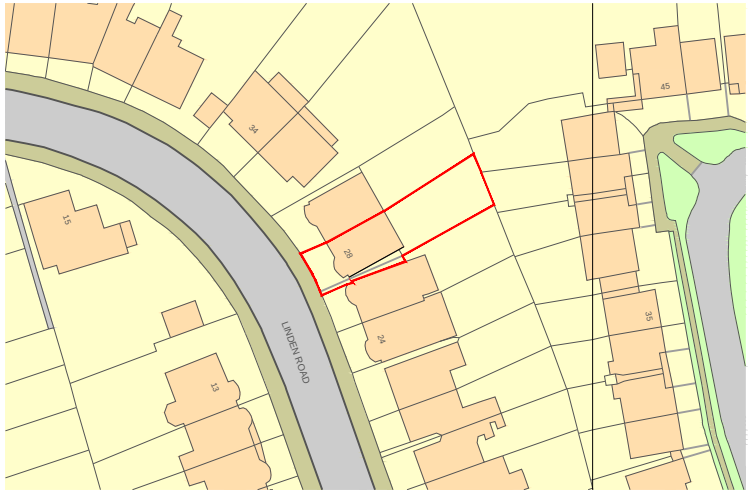


INFORMATION ONLY




This drawing is for the above approval only and is subject to Planning Approval. This drawing has been based on third party survey and scheme drawings. Do not scale from this drawing (LA Planning Dept. can scale the drawings). The Architect, Richard Silver (RS Design), owns the copyright in the drawings and documentation produced in the course of the project. The client named below has a licence to copy and use the drawings and documentation only for purposes related to the project named below at the stage noted above. No drawings or client details will be released to anyone other than the client, unless given written instruction for distribution.

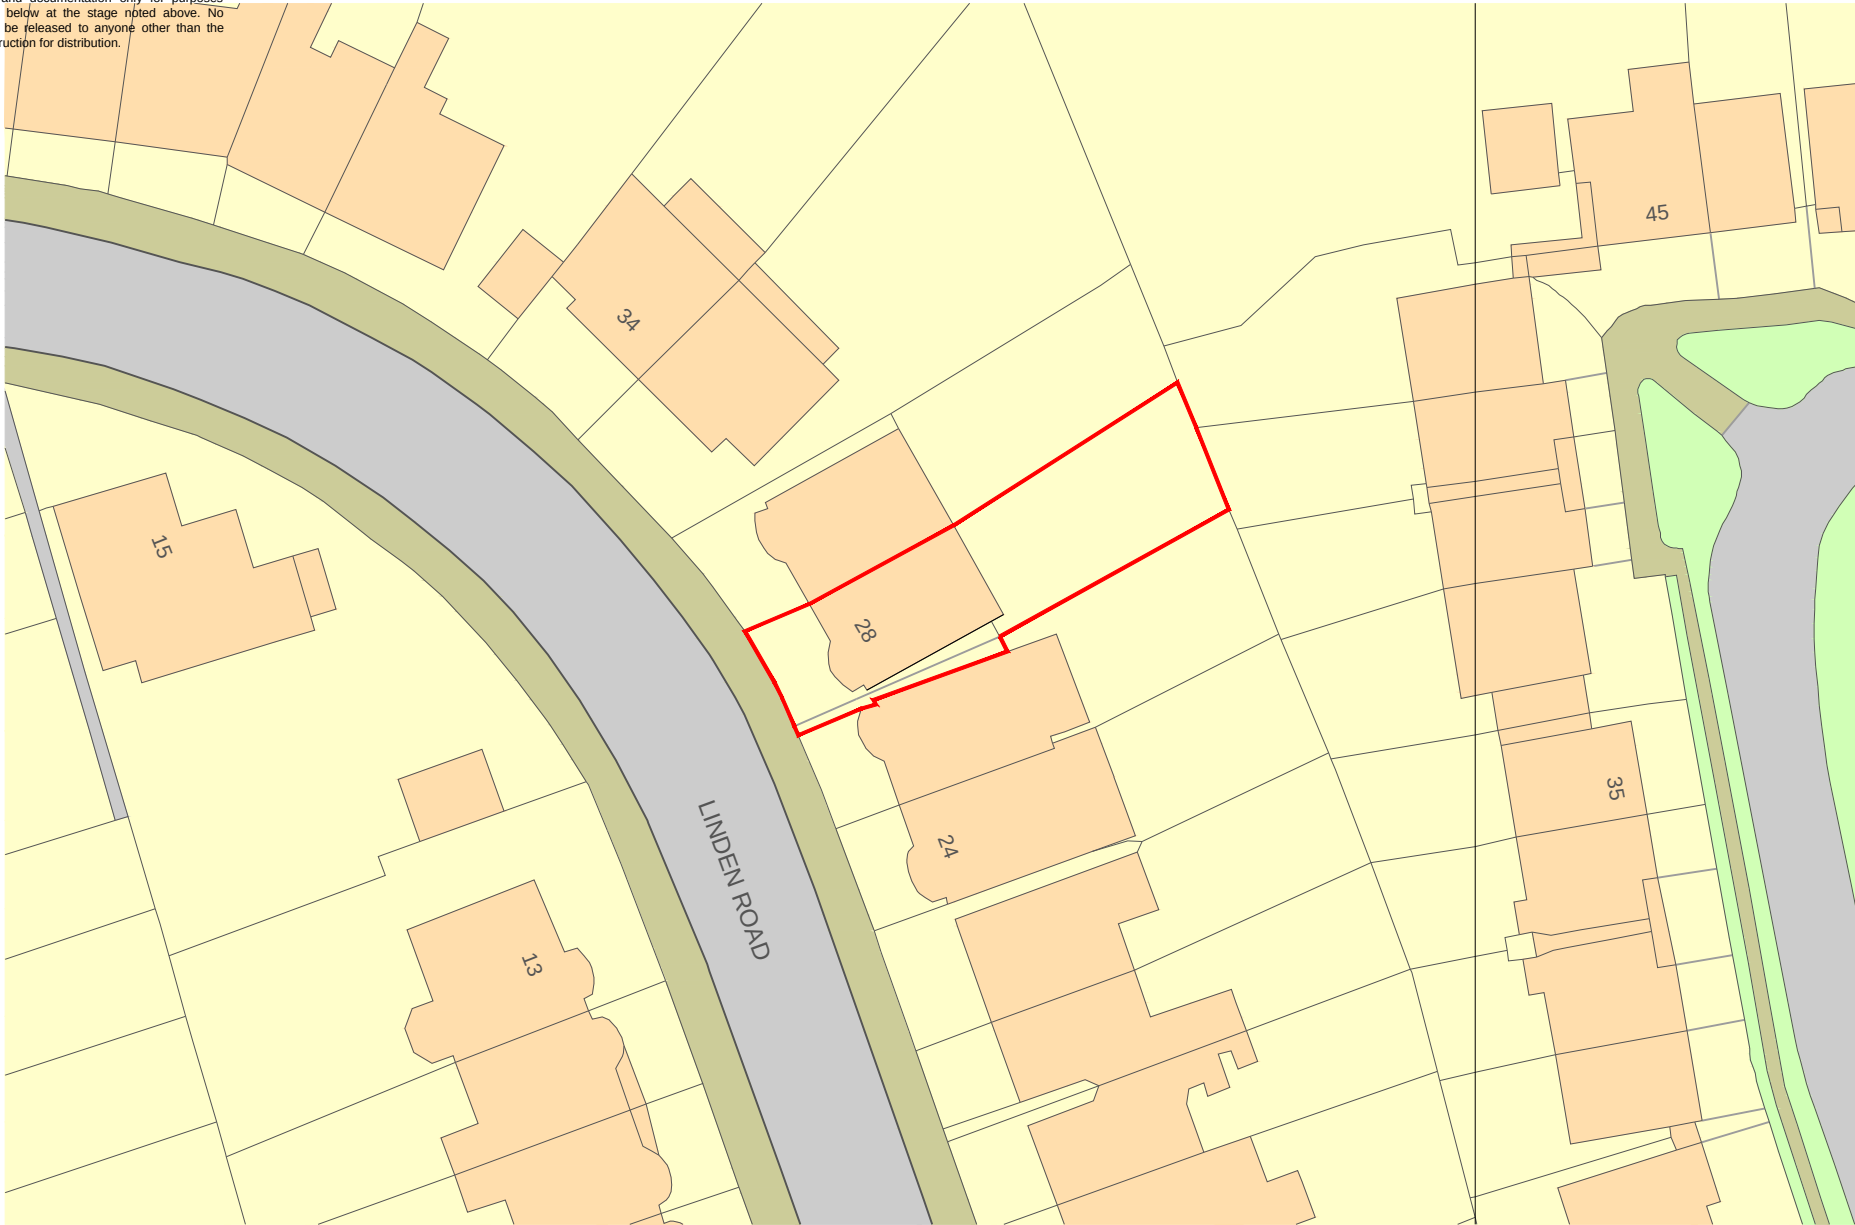

SITE LOCATION PLAN @ 1:1250

 



SITE LOCATION PLAN @ 1:500

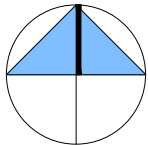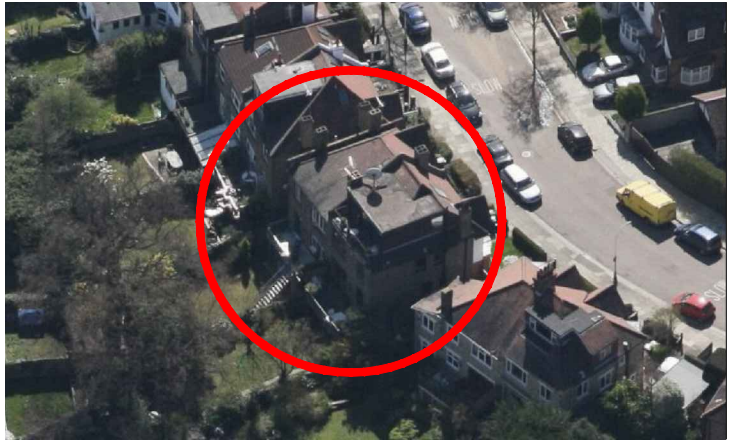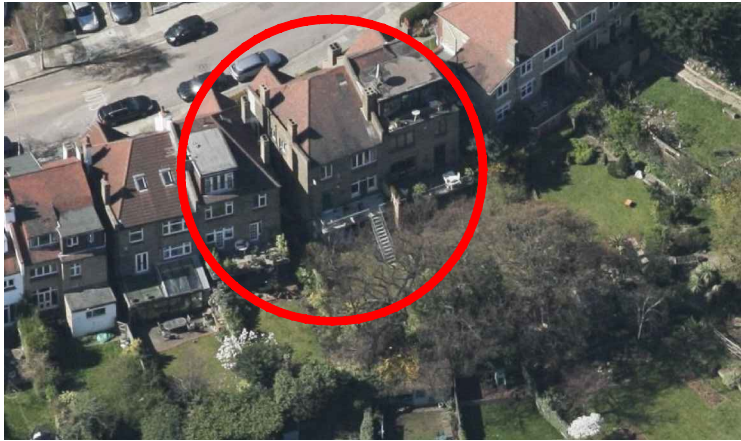



CLIENT	Mr I Robinson	PROJECT	28 Linden Road	DATE	July 2018	DRAWN	RS
SCALE	1:500 & 1:1250 @ A3	DRAWING	Site Location Plan as Existing	DRAWING NO	18677 E 01	REV	A

INFORMATION ONLY

This drawing is for the above approval only and is subject to Planning Approval. This drawing has been based on third party survey and scheme drawings. Do not scale from this drawing (LA Planning Dept. can scale the drawings). The Architect, Richard Silver (RS Design), is the copyright owner of the drawings and design produced in this project. The drawings are to be used for the purposes of the project only and are not to be reproduced, copied, or used for any other purpose without the written consent of the Architect. The drawings are to be used for the purposes of the project only and are not to be reproduced, copied, or used for any other purpose without the written consent of the Architect.

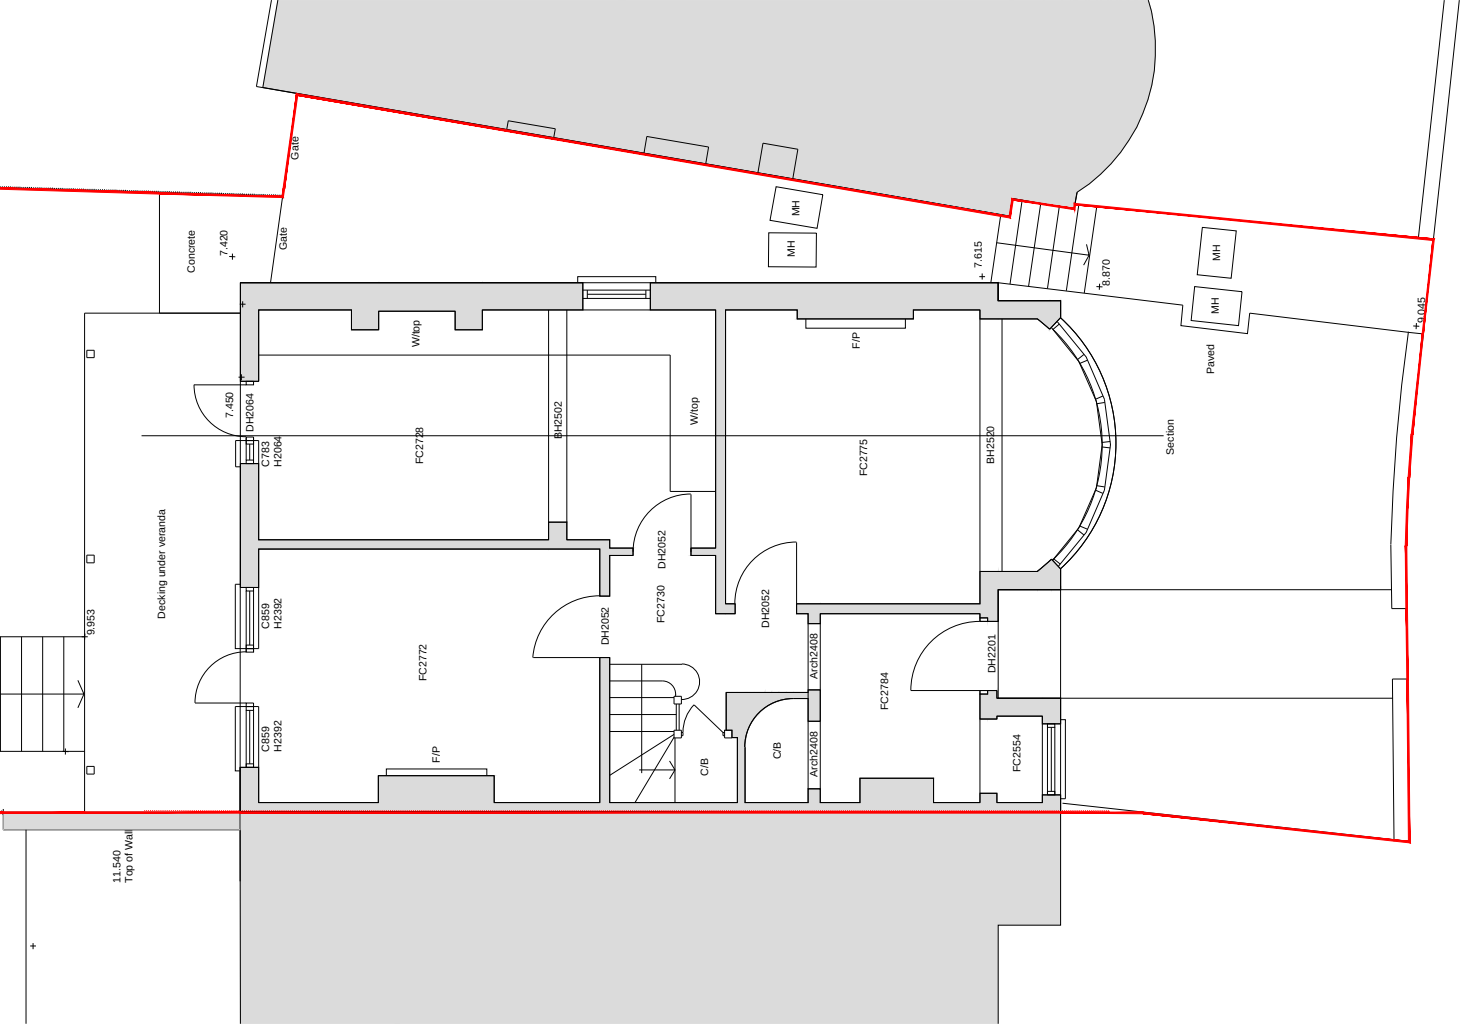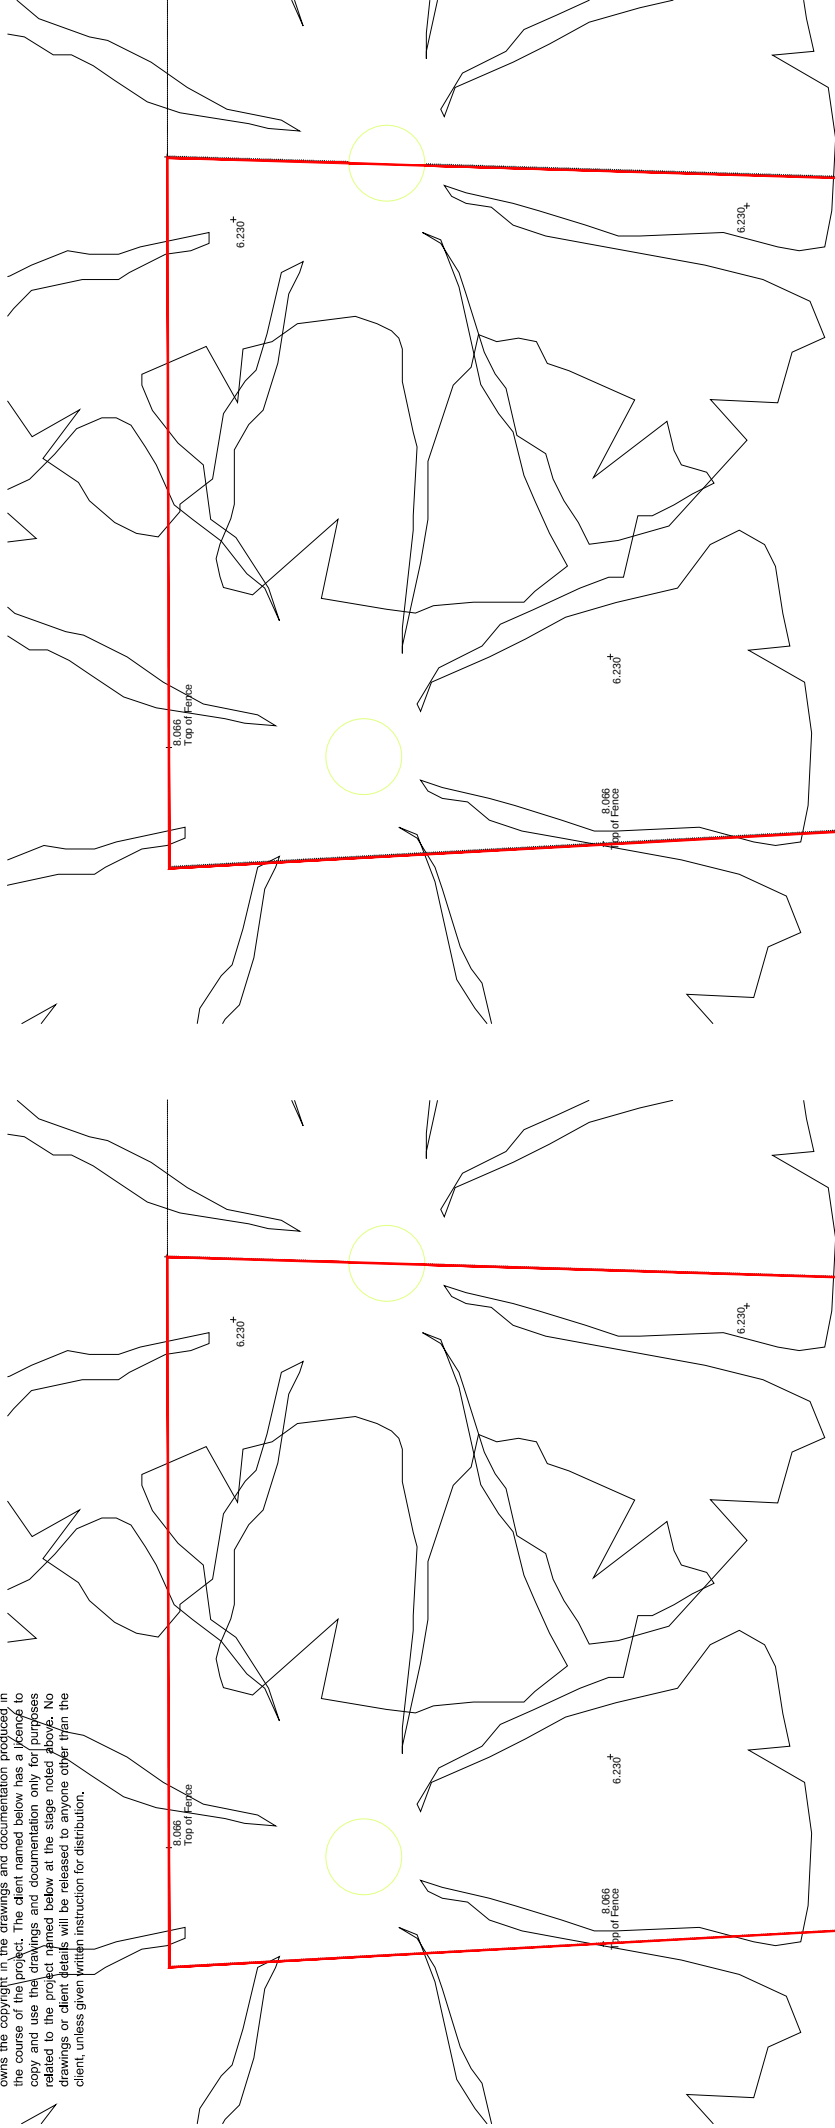

Ground Floor Plan

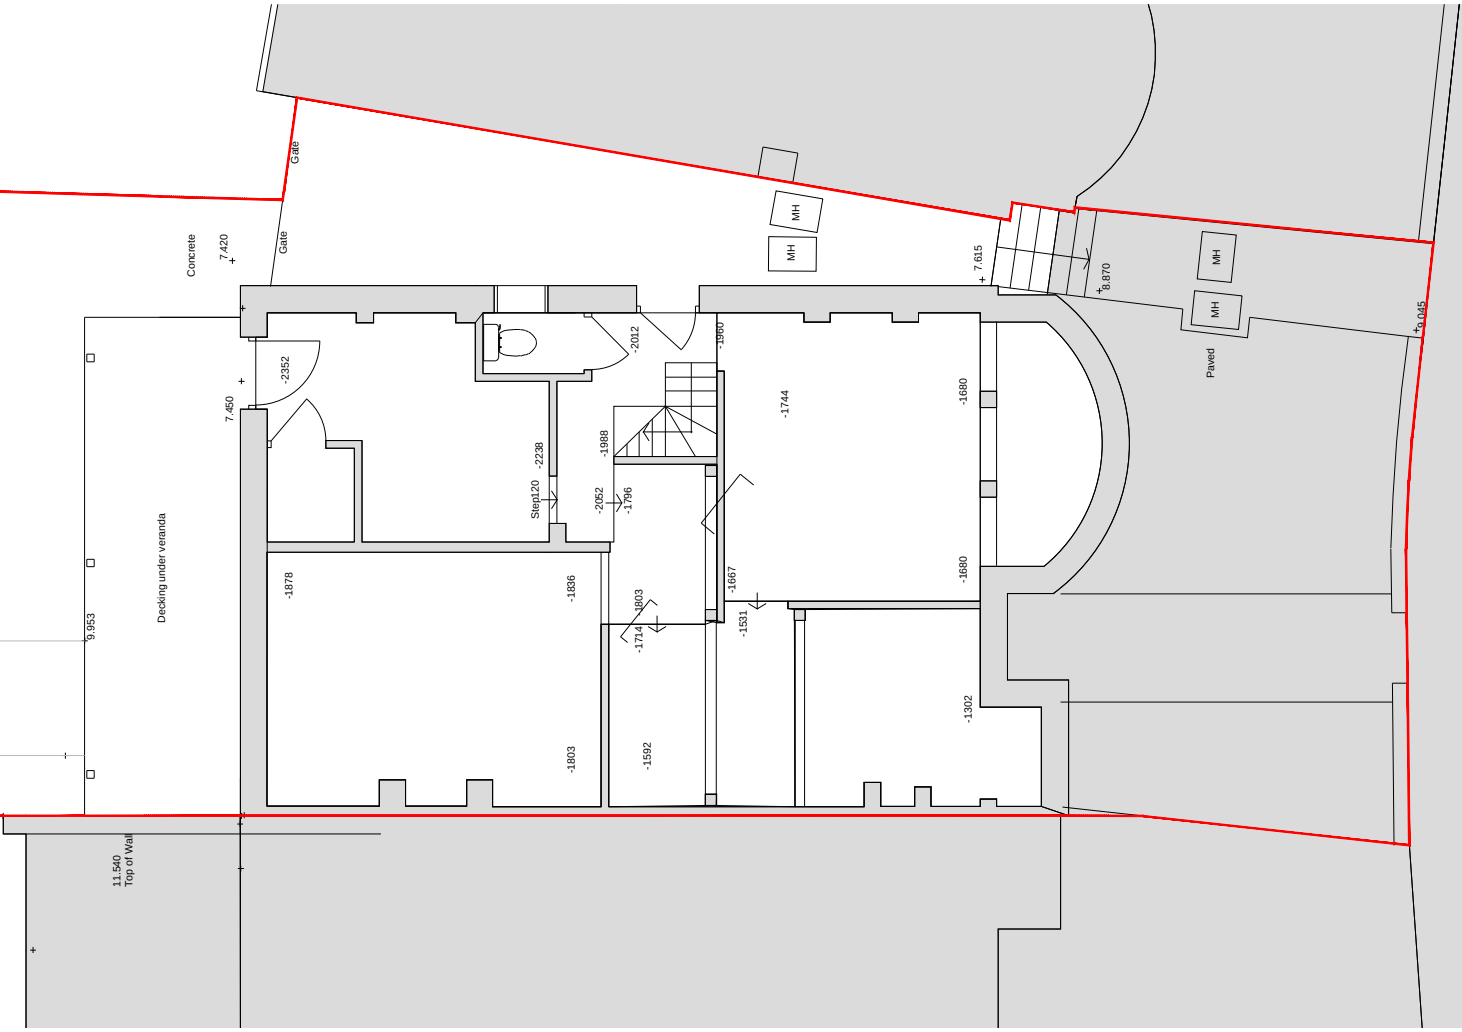
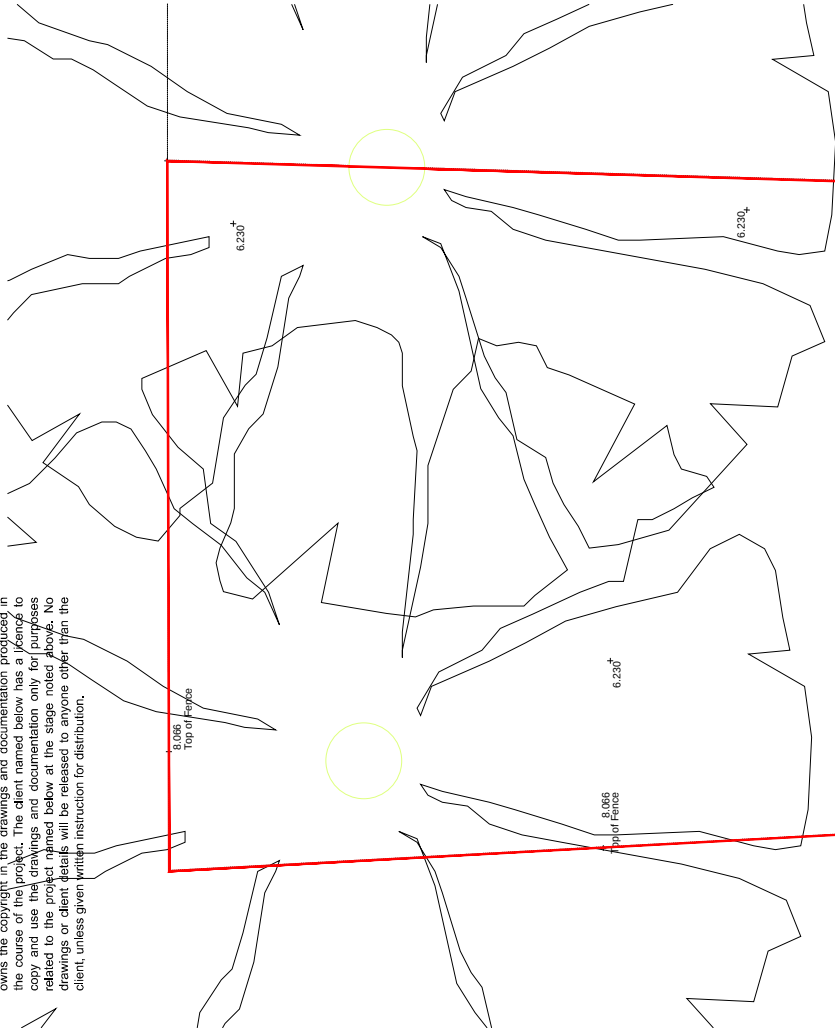


Lower Ground Floor Plan

 STUDIO 115 SURREY ROAD BRIGHTON, EAST SUSSEX BN1 9HP info@rsdesign-architect.com	CLIENT Mr I Robinson SCALE 1:100 @ A3	PROJECT 28 Linden Road DRAWING Lower Ground and Ground floor plan	DATE July 2018	DRAWN RS
			DRAWING NO 18677 E 02	REV A


INFORMATION ONLY

This drawing is for the above approval only and is subject to Planning Approval. This drawing has been based on third party survey and scheme drawings. Do not scale from this drawing (LA Planning Dept. can scale the drawings). The Architect, Richard Silver (RS Design), is the copyright owner of the drawings and documents produced in the course of the project. The drawings and documents are to be used for the purposes of the project and for the purposes of the project only. No drawings or client details will be released to anyone other than the client, unless given written instruction for distribution.

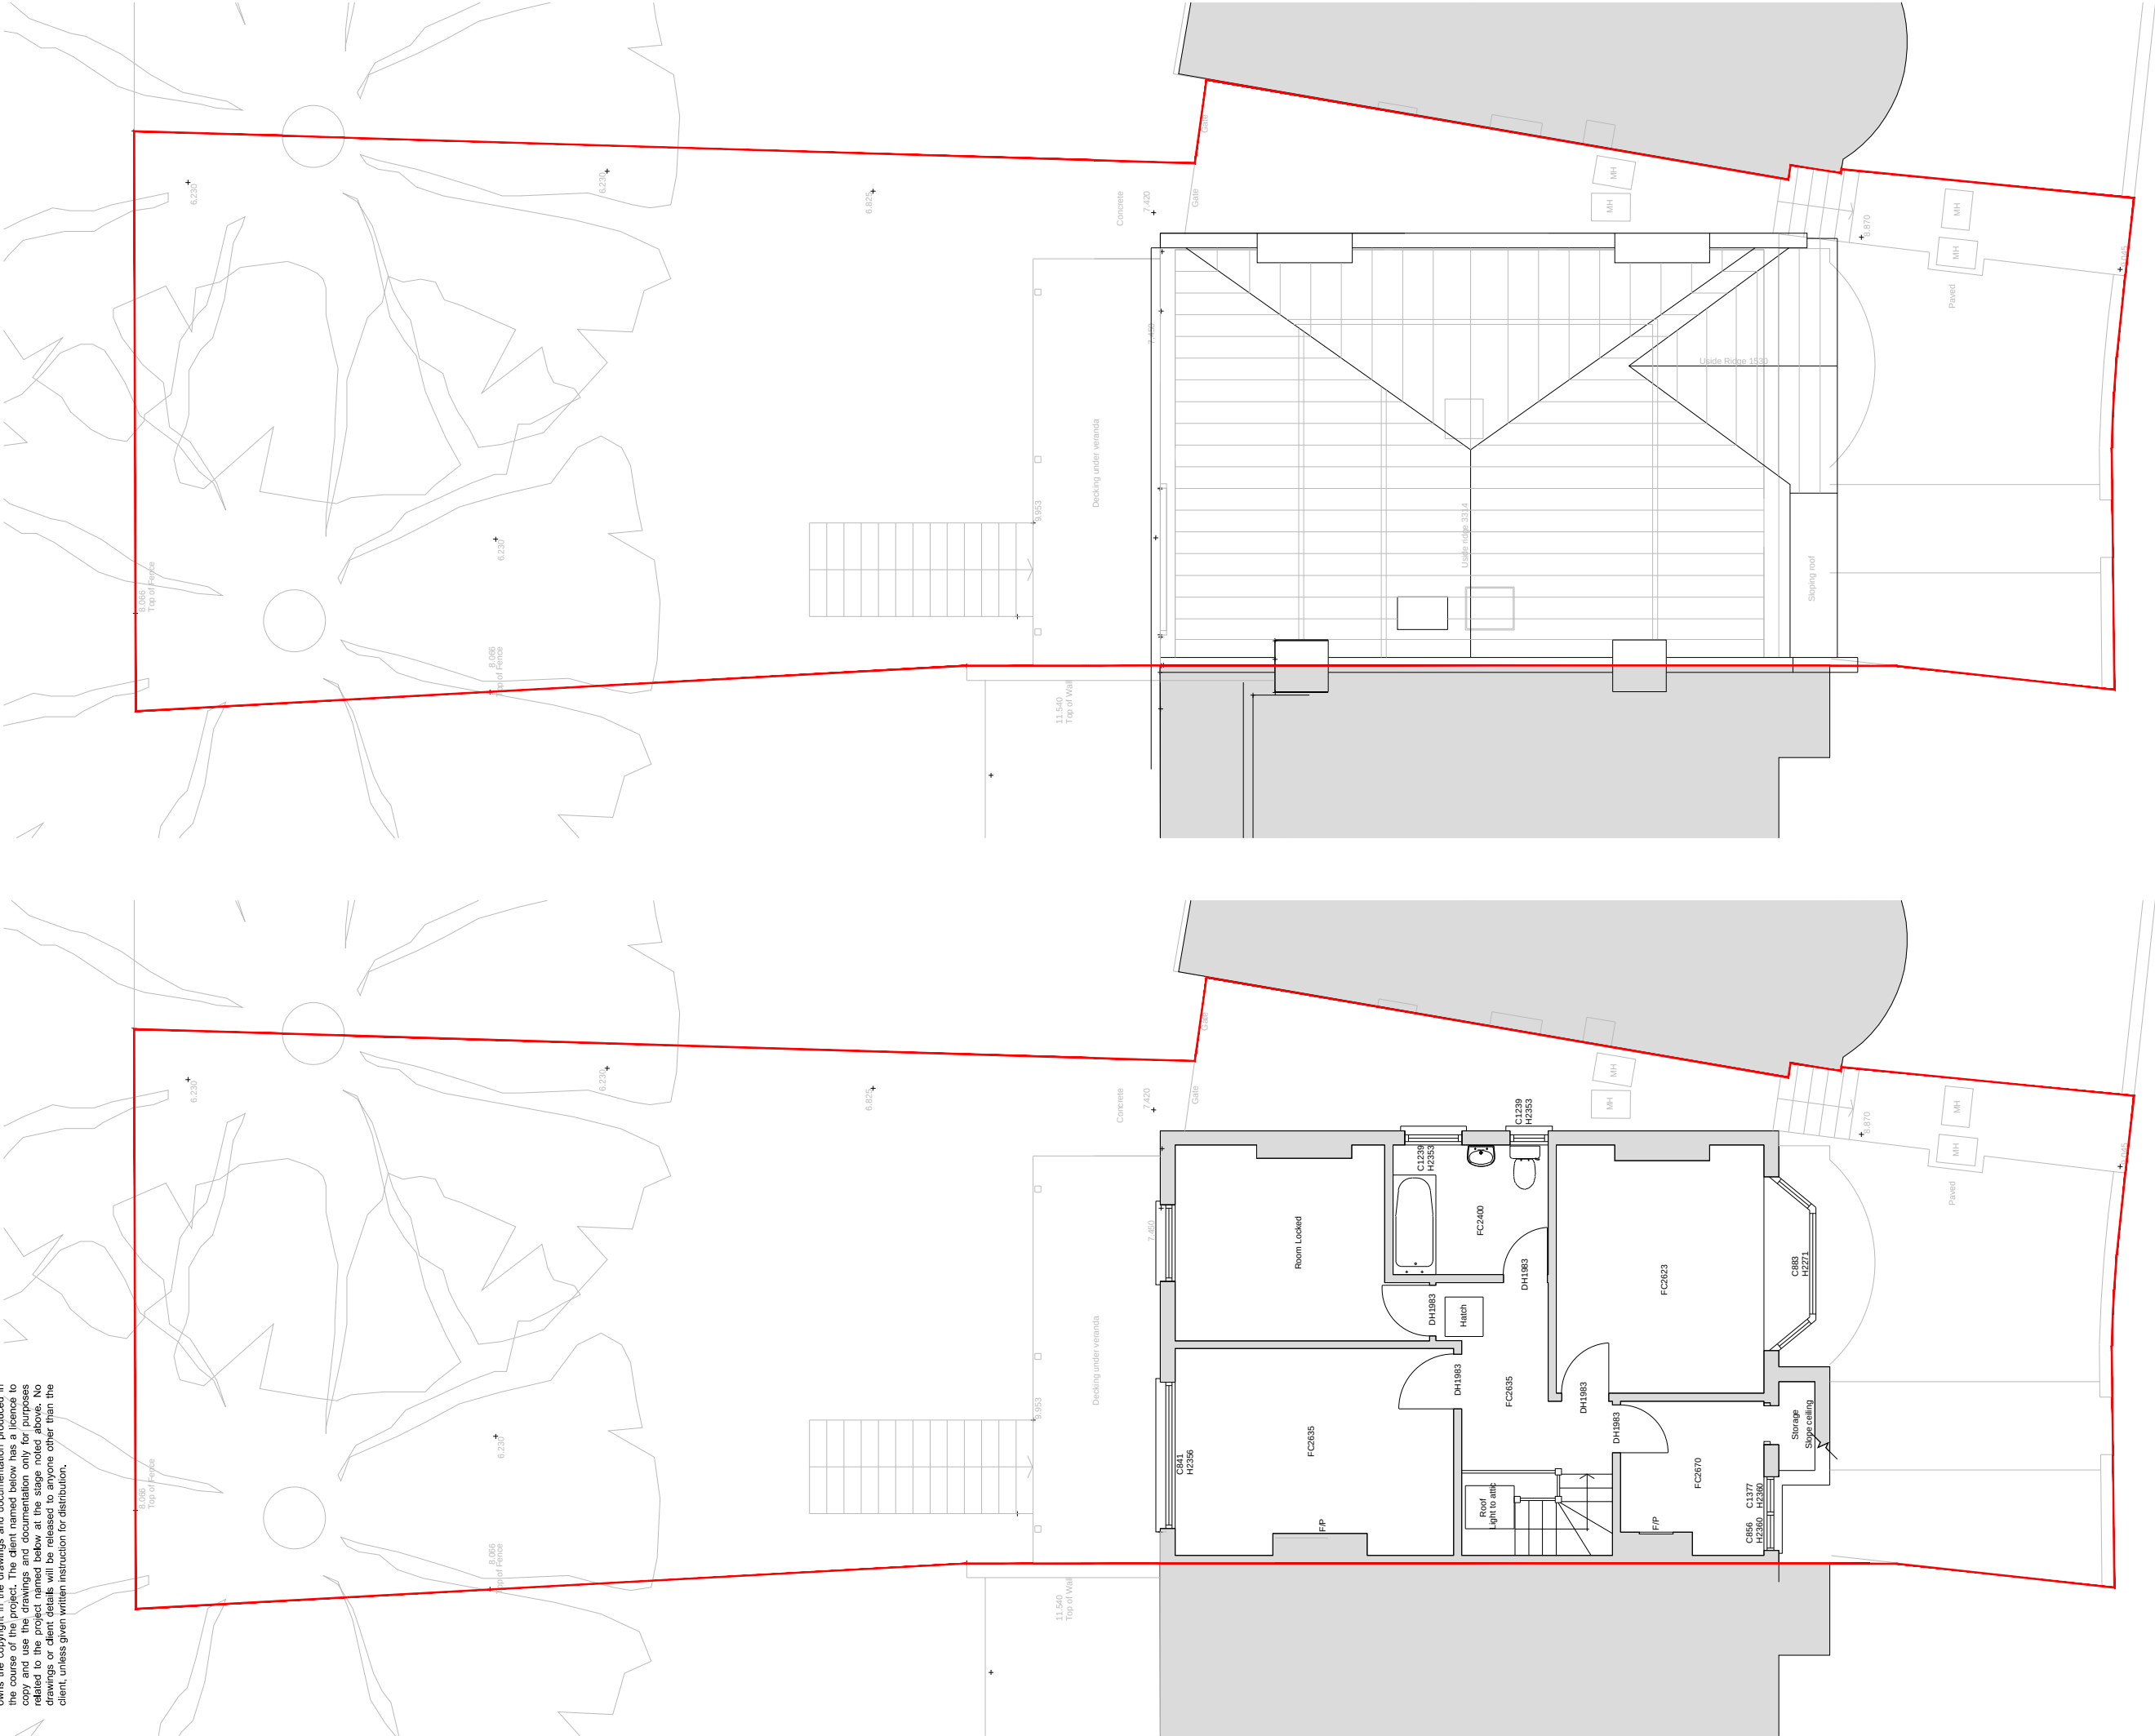 


First Floor Plan

Roof Plan

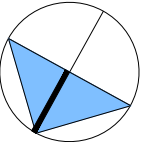 STUDIO 115 SURREY ROAD BRIGHTON, EAST SUSSEX BN1 9HP info@rsdesign-architect.com		CLIENT Mr I Robinson		PROJECT 28 Linden Road		DATE July 2018	DRAWN RS
		SCALE 1:100 @ A3		DRAWING First Floor and Roof plan		DRAWING NO 18677 E 03	REV B

INFORMATION ONLY

This drawing is for the above approval only and is subject to Planning Approval. This drawing has been based on third party survey and scheme drawings. Do not scale from this drawing (LA Planning Dept. can scale the drawings). The Architect, Richard Silver (RS Design), owns the copyright in the drawings and documentation produced in the course of the project. The client named below has a licence to copy and use the drawings and documentation only for purposes related to the project named below at the stage noted above. No drawings or client details will be released to anyone other than the client, unless given written instruction for distribution.

 

RS DESIGN


STUDIO 115 SURRENDEN ROAD BRIGHTON EAST SUSSEX BN1 6NP rs@rsdesign-architect.com

28 Linden Road

CLIENT	PROJECT	DATE	DRAWN
Mr L Robinson	28 Linden Road	July 2018	RS
SCALE	DRAWING	DRAWING NO	REV
1:100 @ A3	Front & Rear Elevations as Existing	18677 E 05	B

INFORMATION ONLY

This drawing is for the above approval only and is subject to Planning Approval. This drawing has been based on third party survey and scheme drawings. Do not scale from this drawing (LA Planning Dept. can scale the drawings). The Architect, Richard Silver (RS Design), owns the copyright in the drawings and documentation produced in the course of the project. The client named below has a licence to copy and use the drawings and documentation only for purposes related to the project named below at the stage noted above. No drawings or client details will be released to anyone other than the client, unless given written instruction for distribution.

 

RS DESIGN


STUDIO 115 SURRENDEN ROAD BRIGHTON EAST SUSSEX BN1 6NP rs@rsdesign-architect.com

28 Linden Road

CLIENT	PROJECT	DATE	DRAWN
Mr L Robinson	28 Linden Road	July 2018	RS
SCALE	DRAWING	DRAWING NO	REV
1:100 @ A3	Elevation as Existing	18677 E 06	B

INFORMATION ONLY


This drawing is for the above approval only and is subject to Planning Approval. This drawing has been based on third party survey and scheme drawings. Do not scale from this drawing (LA Planning Dept. can scale the drawings). The Architect, Richard Silver (RS Design), owns the copyright in the drawings and documentation produced in the course of the project. The client named below has a licence to copy and use the drawings and documentation only for purposes related to the project named below at the stage noted above. No drawings or client details will be released to anyone other than the client, unless given written instruction for distribution.

 

CLIENT	PROJECT	DATE	DRAWN
Mr I Robinson	28 Linden Road	July 2018	RS
SCALE	DRAWING	DRAWING NO	REV
1:100 @ A3	Elevation as Existing	18677 E 06	B

INFORMATION ONLY

This drawing is for the above approval only and is subject to Planning Approval. This drawing has been based on third party survey and scheme drawings. Do not scale from this drawing (LA Planning Dept. can scale the drawings). The Architect, Richard Silver (RS Design), owns the copyright in the drawings and documentation produced in the course of the project. The client named below has a licence to copy and use the drawings and documentation only for purposes related to the project named below at the stage noted above. No drawings or client details will be released to anyone other than the client, unless given written instruction for distribution.

 

CLIENT	PROJECT	DATE	DRAWN
Mr I Robinson	28 Linden Road	July 2018	RS
SCALE	DRAWING	DRAWING NO	REV
1:100 @ A3	Section AA as Existing	18677 E 08	A