


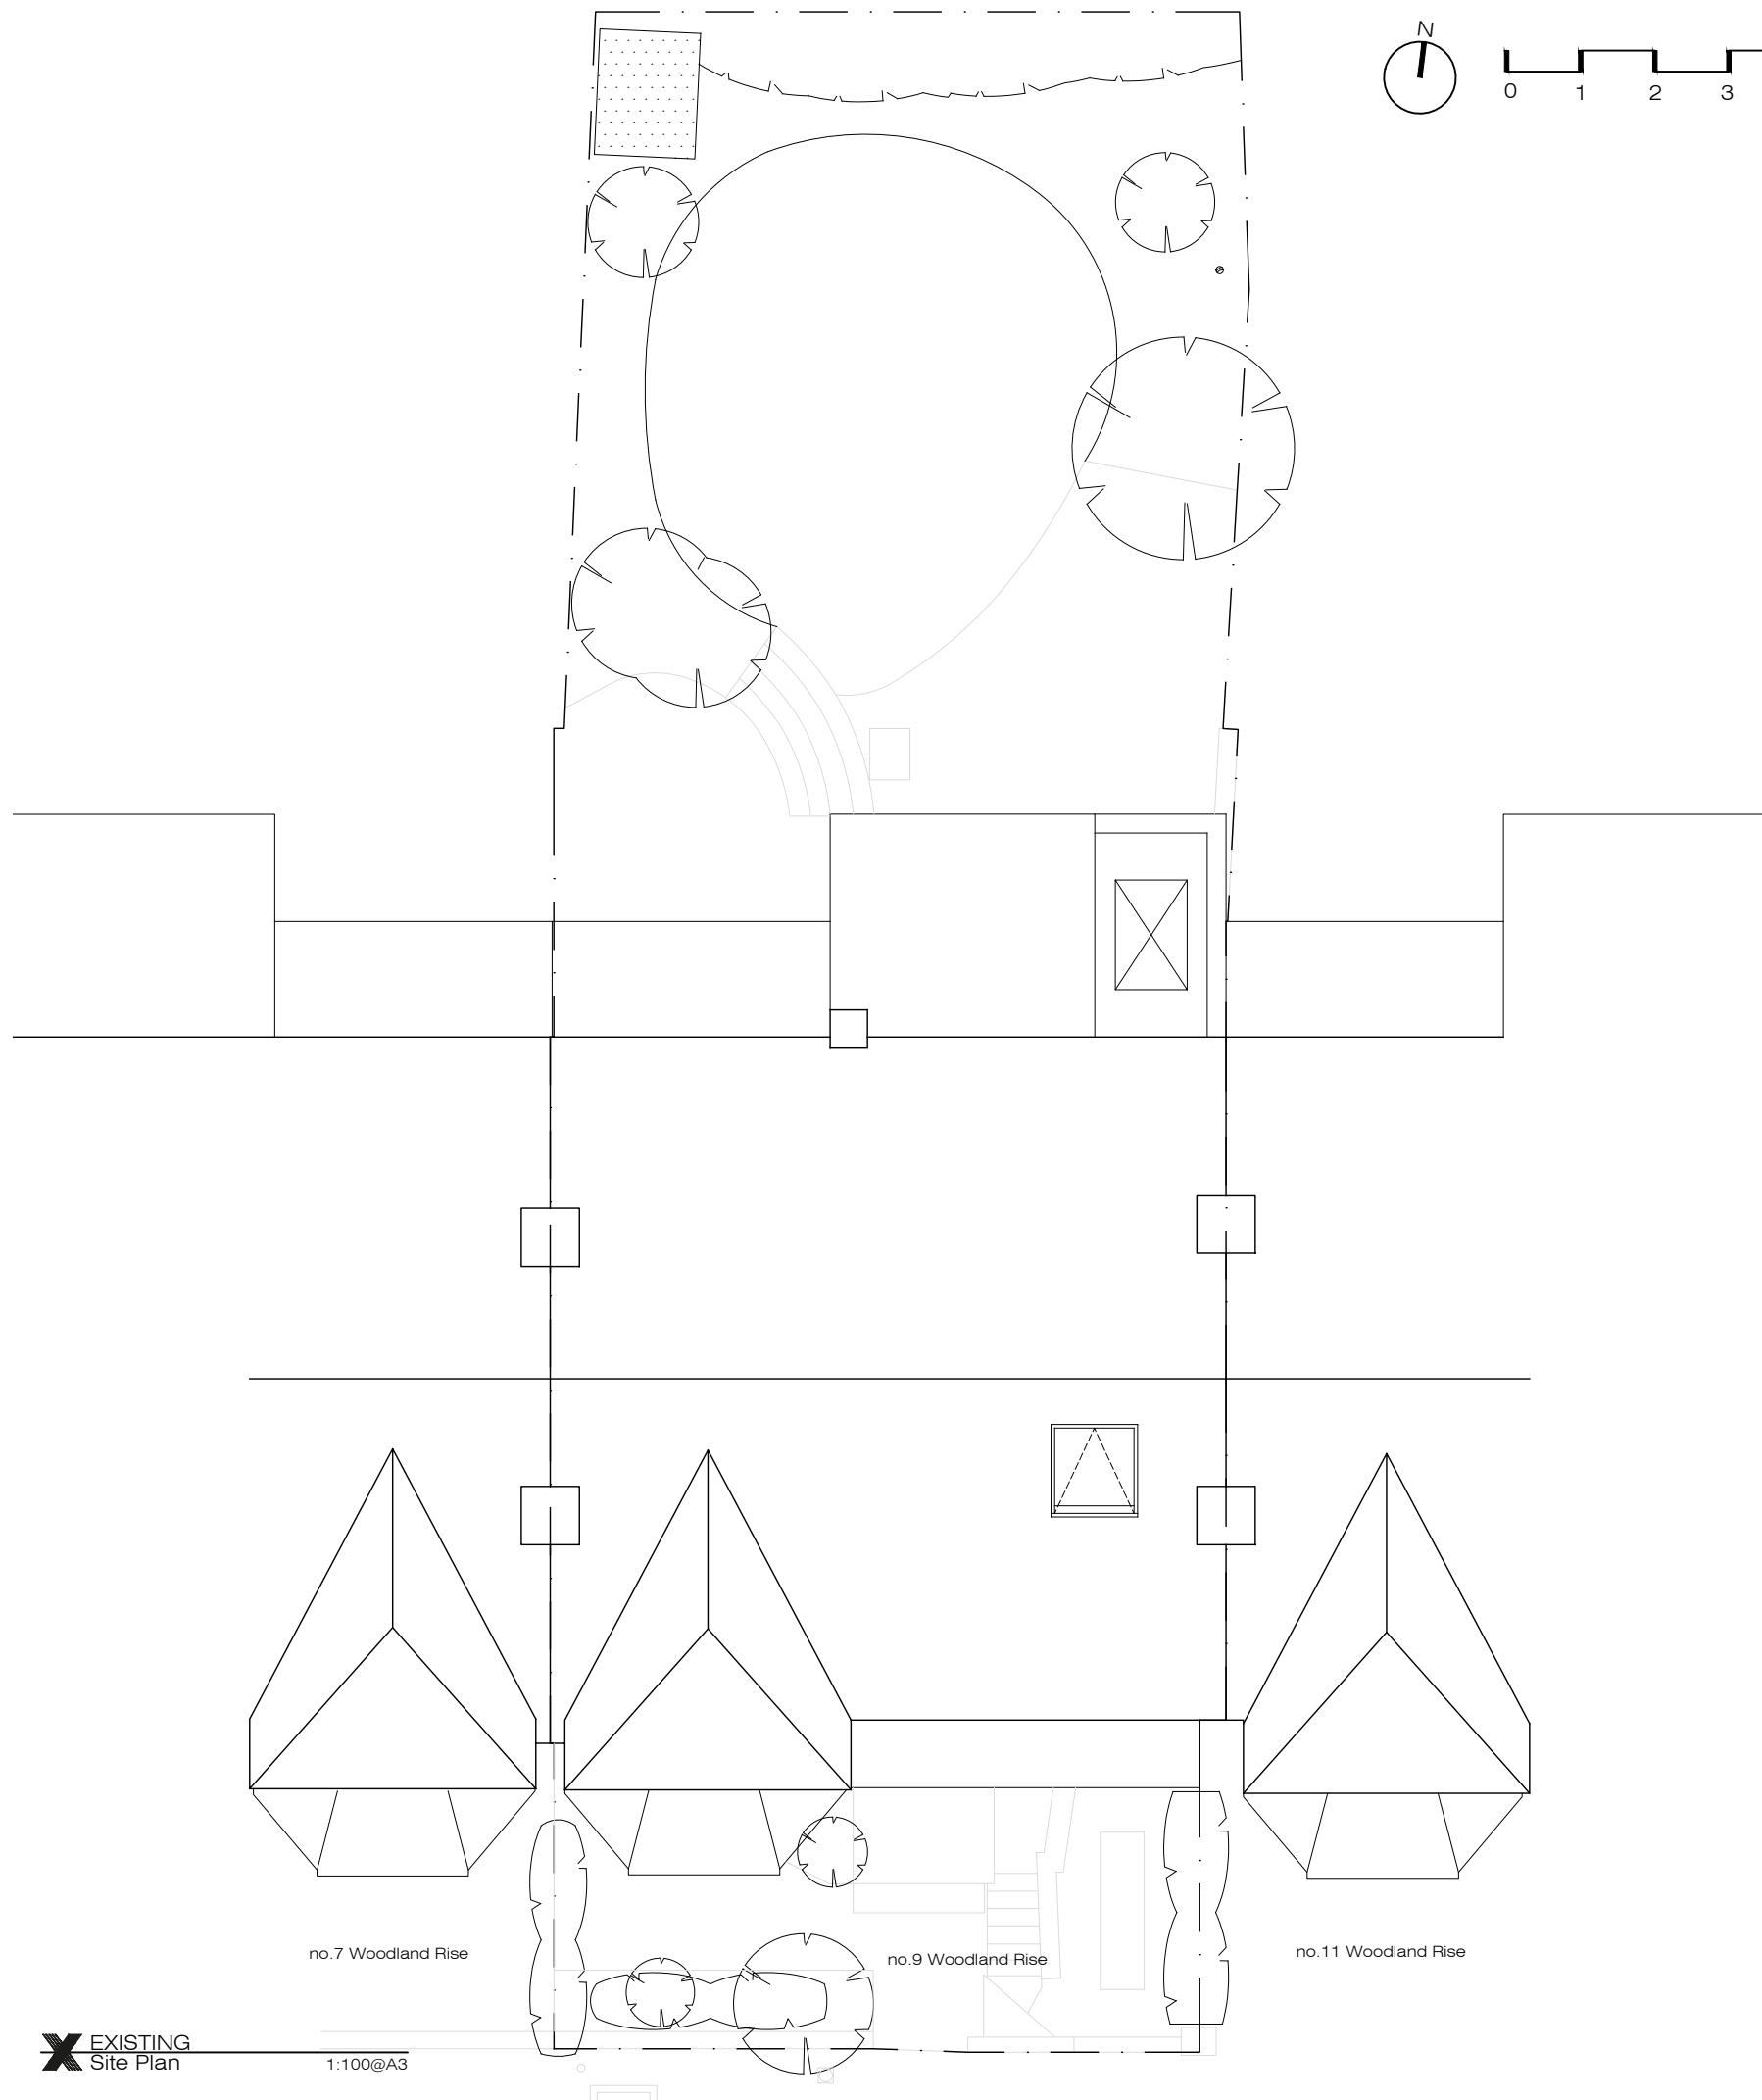

X EXISTING
Site Plan

1:100@A3

XUL
ARCHITECTURE

Ground Floor Office
33 Belsize Lane
London NW3 5AS
Office: +44 (0) 207 431 9014
info@xularchitecture.co.uk
www.xularchitecture.co.uk

- PLEASE NOTE:
1. All dimensions to be checked on site before fabrication,
 2. Contractor to refer to engineers drawings before proceeding with works.
 3. All drawings and designs are covered by design right (intellectual property), and may not be distributed, copied or issued without written permission by the Architect.
 4. All design concepts are the sole property of the Architect and no adaptations, reproductions or copies may be made without written permission of the Architect.
 5. These drawings are subject to any variation required or recommendation by any statutory authority, or for the better carrying out of the works.
 6. Samples to be provided by contractor for XUL Architecture's approval.
 7. All finishes to XUL Architecture's satisfaction.
 8. All drawings to be approved by XUL Architecture prior to construction.

ADDITIONNAL NOTE:

Issue key: Tender (T)
Information (I) Construction (C)
Planning (P) As Built (B)

Project Adress
9 Woodland Rise, N10 3UP

EXISTING
Site Plan

Scale 1:100@A3	Dwg. No. EX-00
Rev. Date 09.11.22	Rev. P-02
Drawn KF	Project Number 20173
Checked SS	Issue For: PLANNING

PLEASE NOTE:

1. All dimensions to be checked on site before fabrication,
2. Contractor to refer to engineers drawings before proceeding with works.
3. All drawings and designs are covered by design right (intellectual property), and may not be distributed, copied or issued without written permission by the Architect.
4. All design concepts are the sole property of the Architect and no adaptations, reproductions or copies may be made without written permission of the Architect.
5. These drawings are subject to any variation required or recommendation by any statutory authority, or for the better carrying out of the works.
6. Samples to be provided by contractor for XUL Architecture's approval.
7. All finishes to XUL Architecture's satisfaction.
8. All drawings to be approved by XUL Architecture prior to construction.


ADDITIONNAL NOTE:

Issue key: Tender (T)
Information (I) Construction (C)
Planning (P) As Built (B)


Project Address
9 Woodland Rise, N10 3UP

EXISTING
Plans


Scale 1:100@A3	Dwg. No. EX-01
Rev. Date 09.11.22	Rev. P-04
Drawn KF	Project Number 20173
Checked SS	Issue For: PLANNING

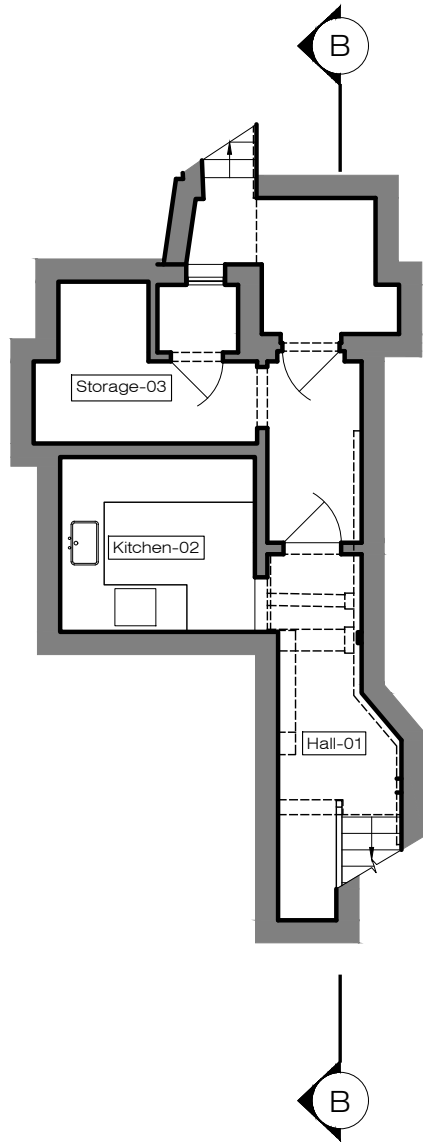

X EXISTING
Basement Plan 1:100@A3

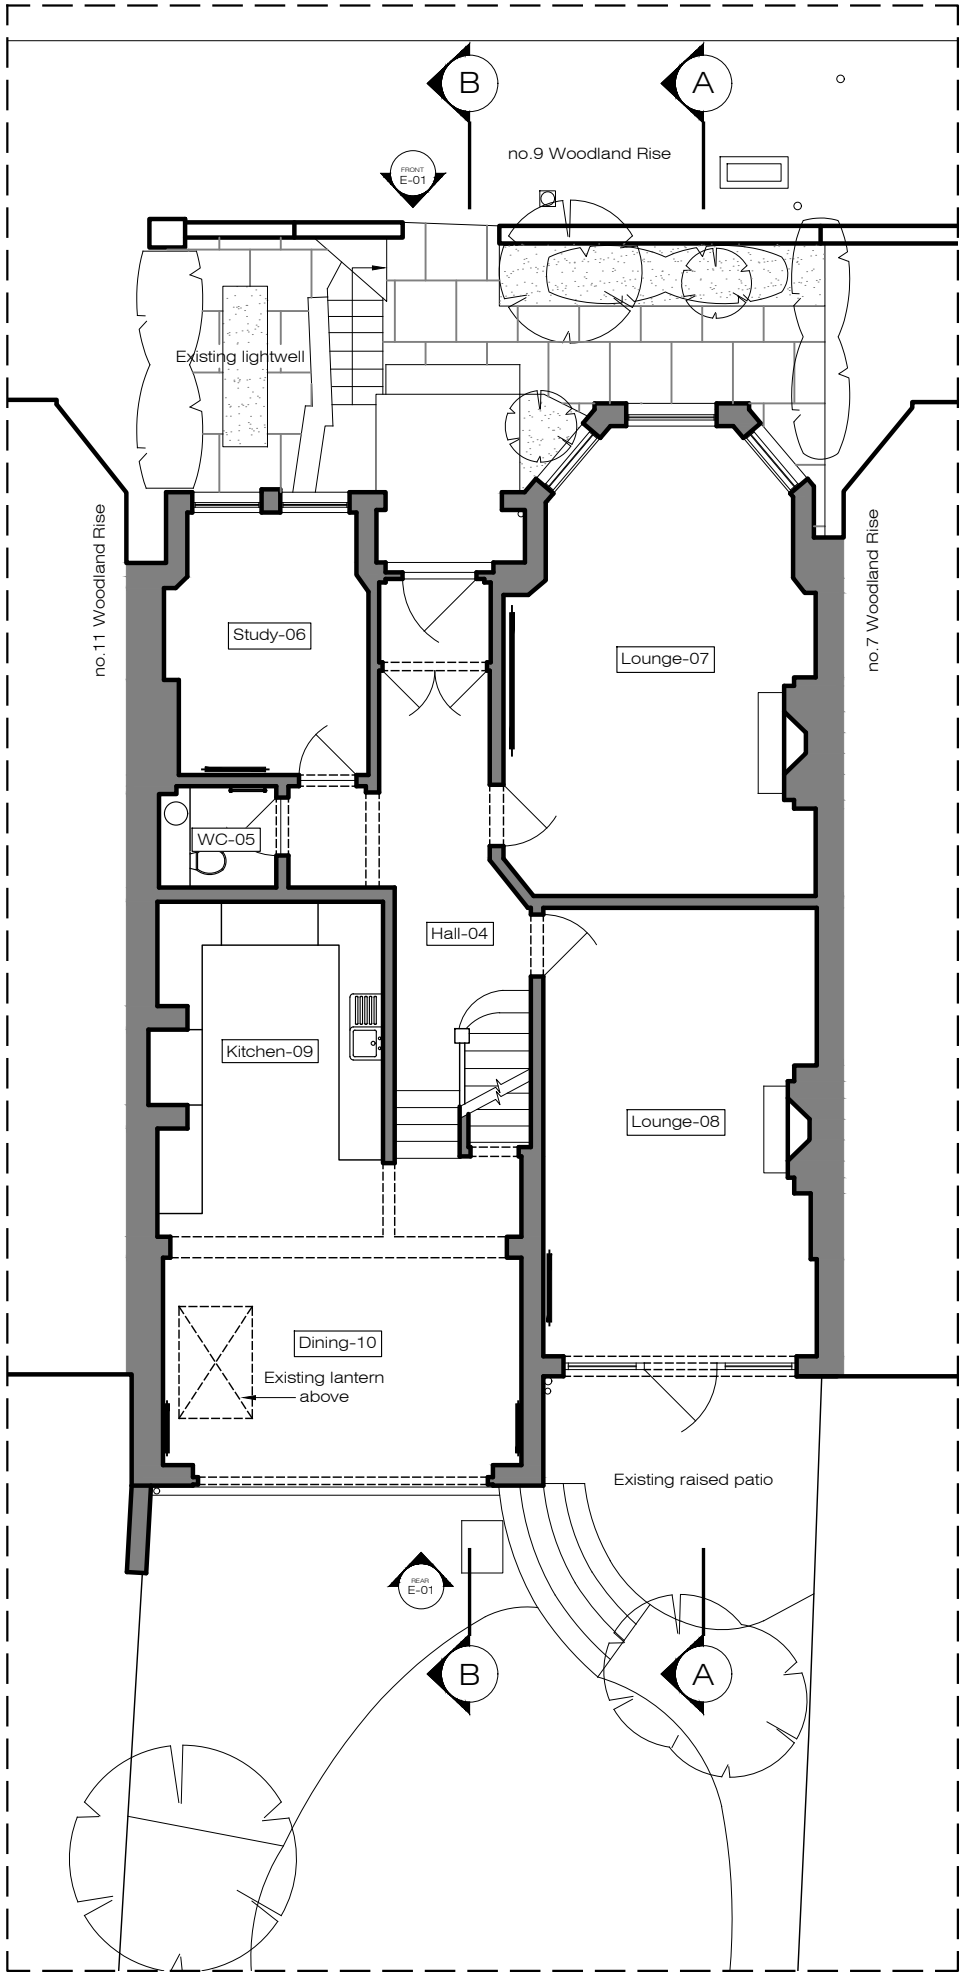

X EXISTING
Ground Floor Plan 1:100@A3

 

- PLEASE NOTE:
1. All dimensions to be checked on site before fabrication,
 2. Contractor to refer to engineers drawings before proceeding with works.
 3. All drawings and designs are covered by design right (intellectual property), and may not be distributed, copied or issued without written permission by the Architect.
 4. All design concepts are the sole property of the Architect and no adaptations, reproductions or copies may be made without written permission of the Architect.
 5. These drawings are subject to any variation required or recommendation by any statutory authority, or for the better carrying out of the works.
 6. Samples to be provided by contractor for XUL Architecture's approval.
 7. All finishes to XUL Architecture's satisfaction.
 8. All drawings to be approved by XUL Architecture prior to construction.


ADDITIONNAL NOTE:

Issue key: Tender (T)
Information (I) Construction (C)
Planning (P) As Built (B)


Project Address
9 Woodland Rise, N10 3UP

EXISTING
Plans


Scale 1:100@A3	Dwg. No. EX-02
Rev. Date 13.03.23	Rev. P-04
Drawn FM	Project Number 20173
Checked SS	Issue For: PLANNING

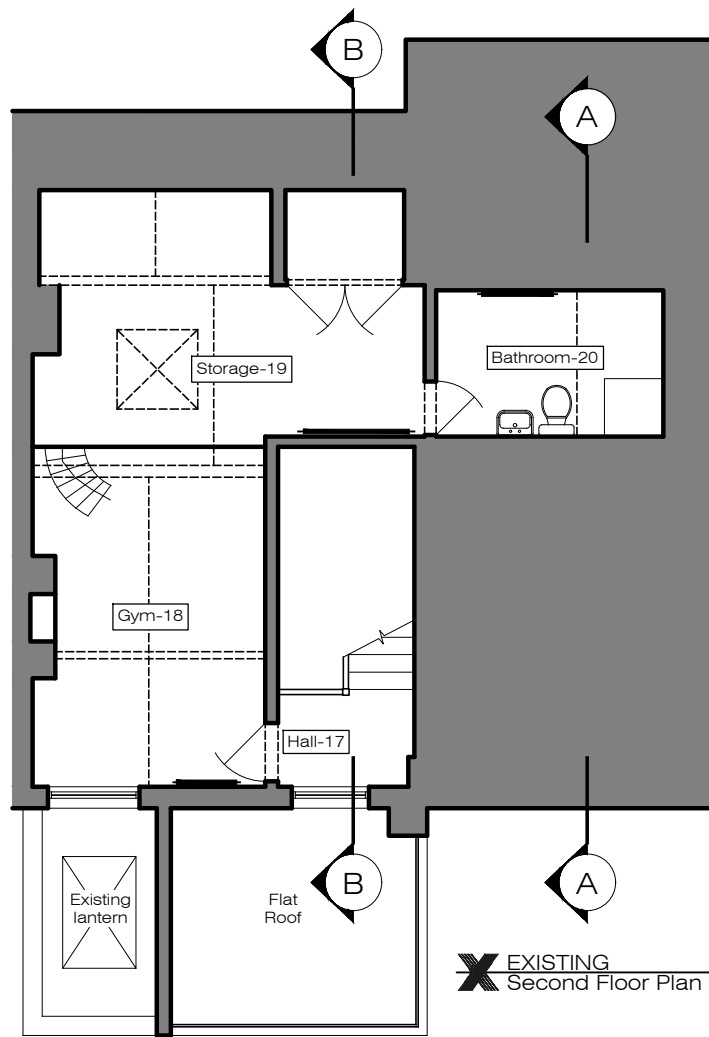

X EXISTING
Second Floor Plan 1:100@A3

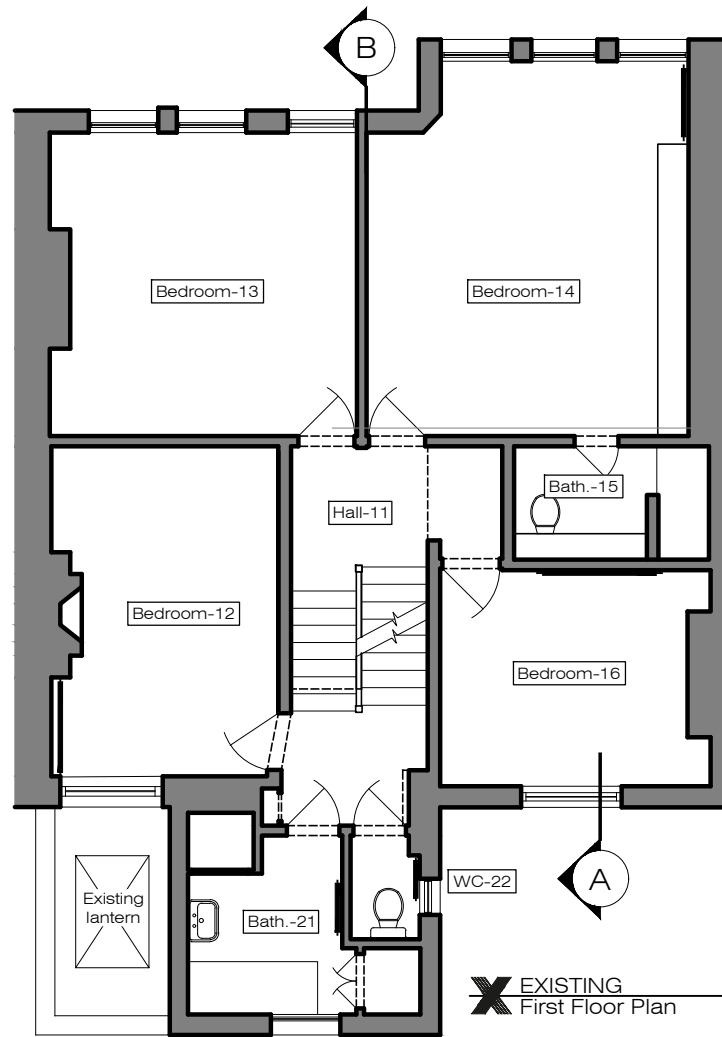

X EXISTING
First Floor Plan 1:100@A3

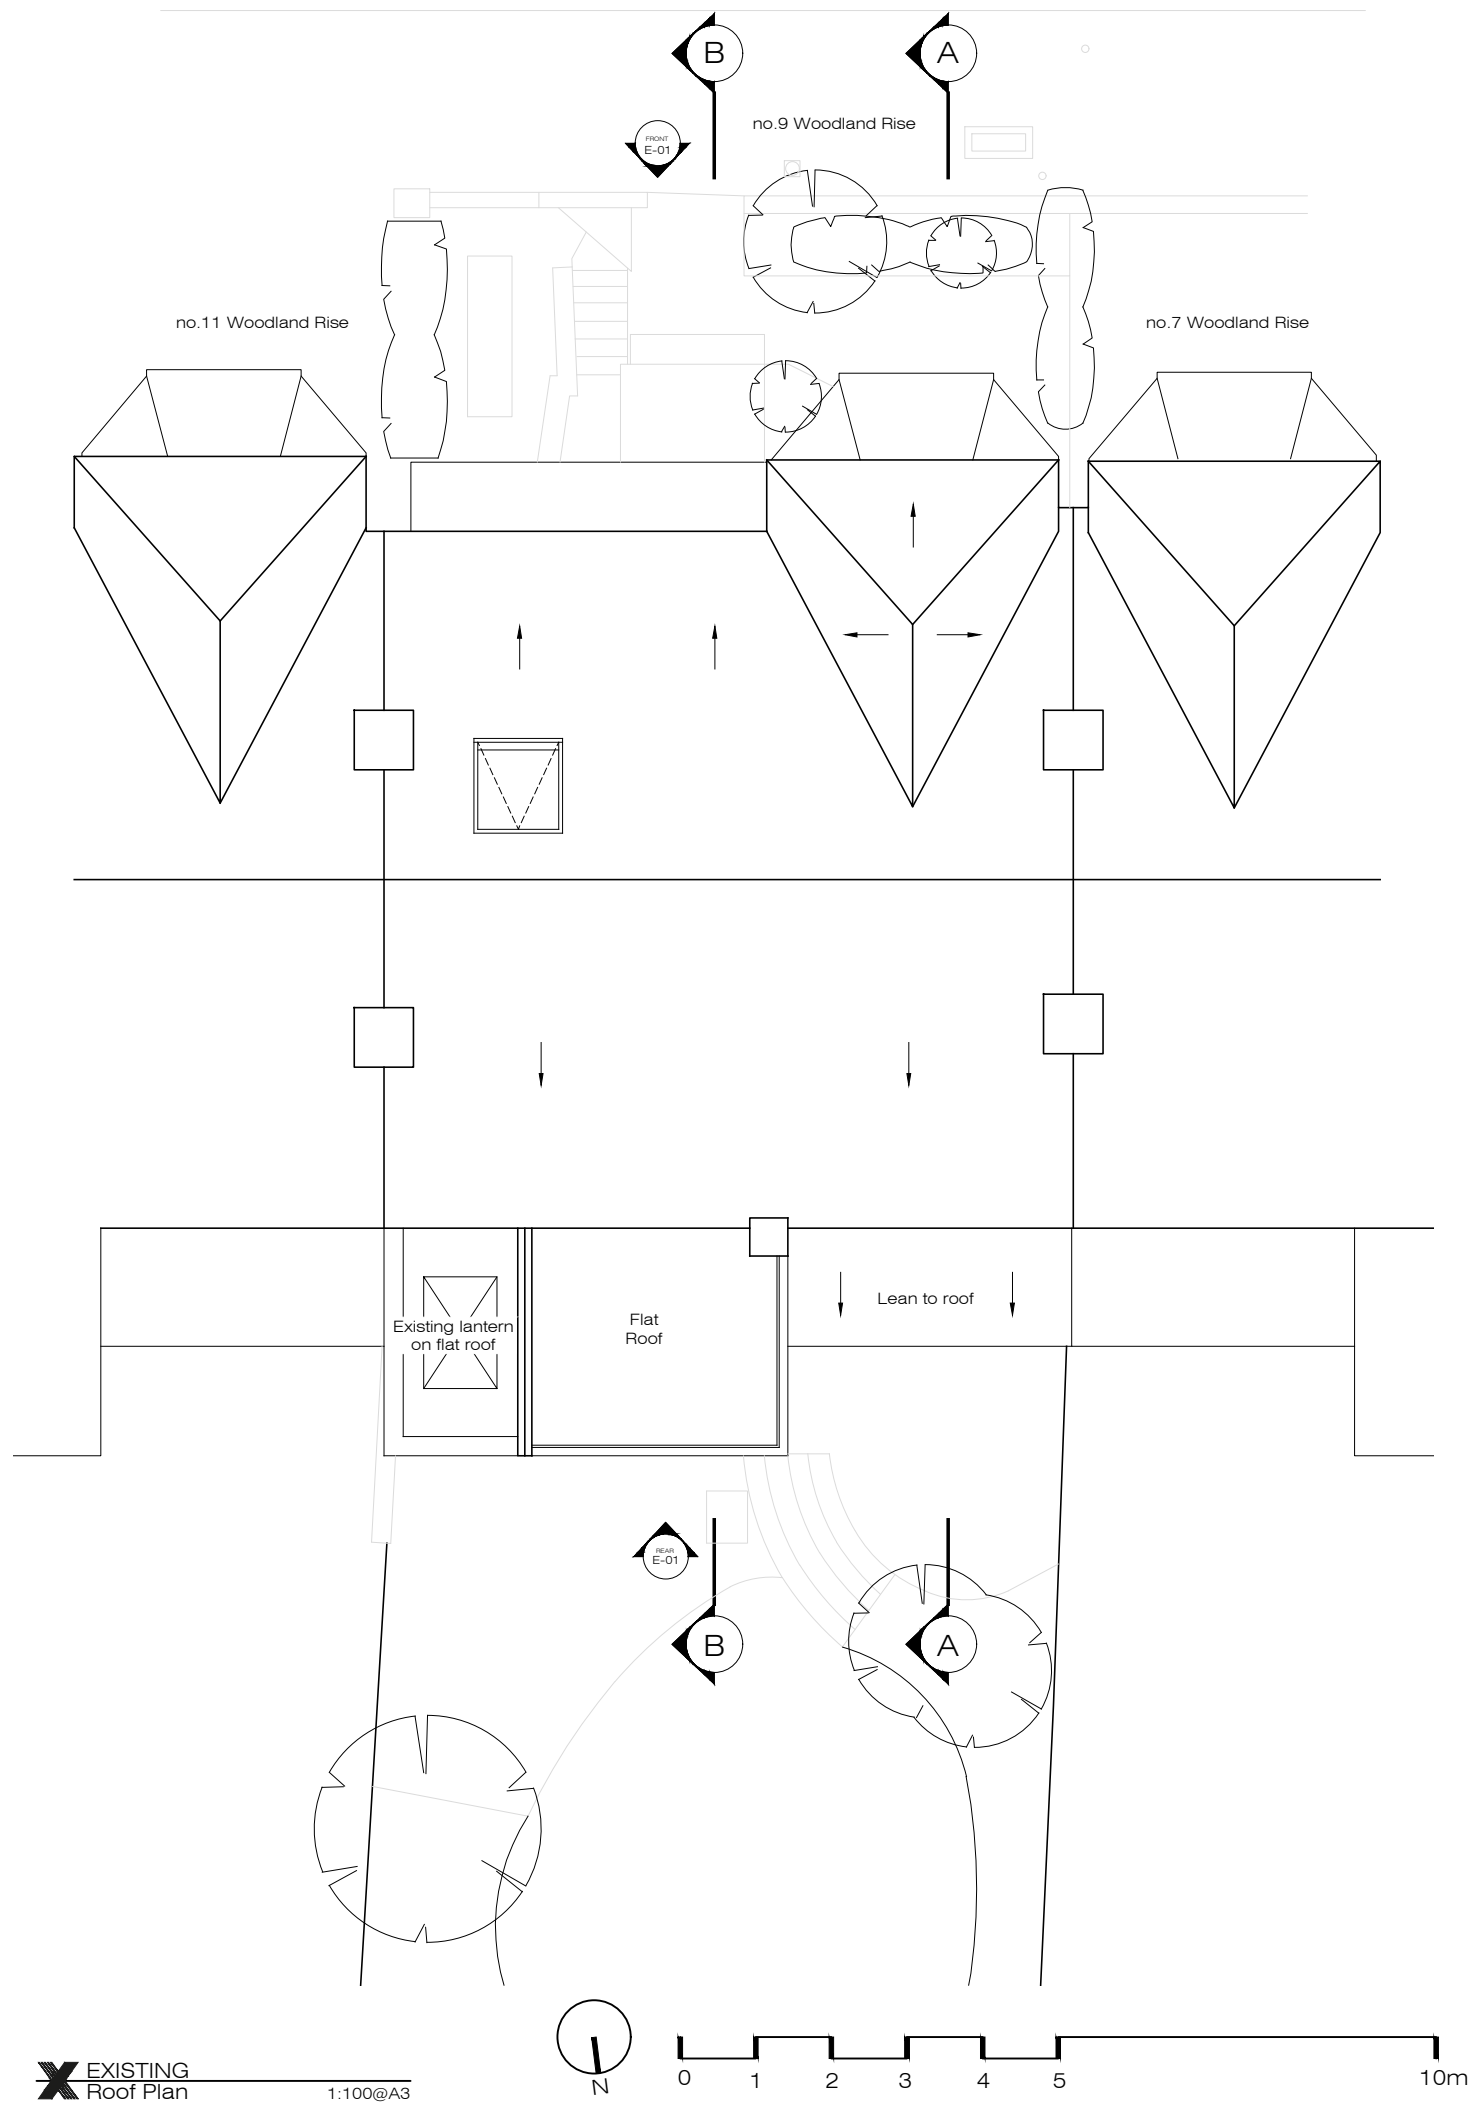

X EXISTING
Roof Plan 1:100@A3

PLEASE NOTE:

1. All dimensions to be checked on site before fabrication,
2. Contractor to refer to engineers drawings before proceeding with works.
3. All drawings and designs are covered by design right (intellectual property), and may not be distributed, copied or issued without written permission by the Architect.
4. All design concepts are the sole property of the Architect and no adaptations, reproductions or copies may be made without written permission of the Architect.
5. These drawings are subject to any variation required or recommendation by any statutory authority, or for the better carrying out of the works.
6. Samples to be provided by contractor for XUL Architecture's approval.
7. All finishes to XUL Architecture's satisfaction.
8. All drawings to be approved by XUL Architecture prior to construction.

ADDITIONNAL NOTE:

Issue key: Tender (T)
Information (I) Construction (C)
Planning (P) As Built (B)

Project Address
9 Woodland Rise, N10 3UP

EXISTING
Elevations

Scale
1:100@A3

Dwg. No.
EX-03

Rev. Date
13.03.23

Rev.
P-04

Drawn
FM

Project Number
20173

Checked
SS

Issue For:
PLANNING




X EXISTING
Front Elevation (Street) 1:100@A3



X EXISTING
Rear Elevation 1:100@A3



X EXISTING
Front Elevation (Sectioned through front lightwell) 1:100@A3

 

PLEASE NOTE:

1. All dimensions to be checked on site before fabrication,
2. Contractor to refer to engineers drawings before proceeding with works.
3. All drawings and designs are covered by design right (intellectual property), and may not be distributed, copied or issued without written permission by the Architect.
4. All design concepts are the sole property of the Architect and no adaptations, reproductions or copies may be made without written permission of the Architect.
5. These drawings are subject to any variation required or recommendation by any statutory authority, or for the better carrying out of the works.
6. Samples to be provided by contractor for XUL Architecture's approval.
7. All finishes to XUL Architecture's satisfaction.
8. All drawings to be approved by XUL Architecture prior to construction.

ADDITIONNAL NOTE:

Issue key: Tender (T)
Information (I) Construction (C)
Planning (P) As Built (B)

Project Adress
9 Woodland Rise, N10 3UP

EXISTING
Sections

Scale
1:100@A3

Dwg. No.
EX-04

Rev. Date
13.03.23


Rev.
P-04

Drawn
FM


Project Number
20173

Checked
SS

Issue For:
PLANNING

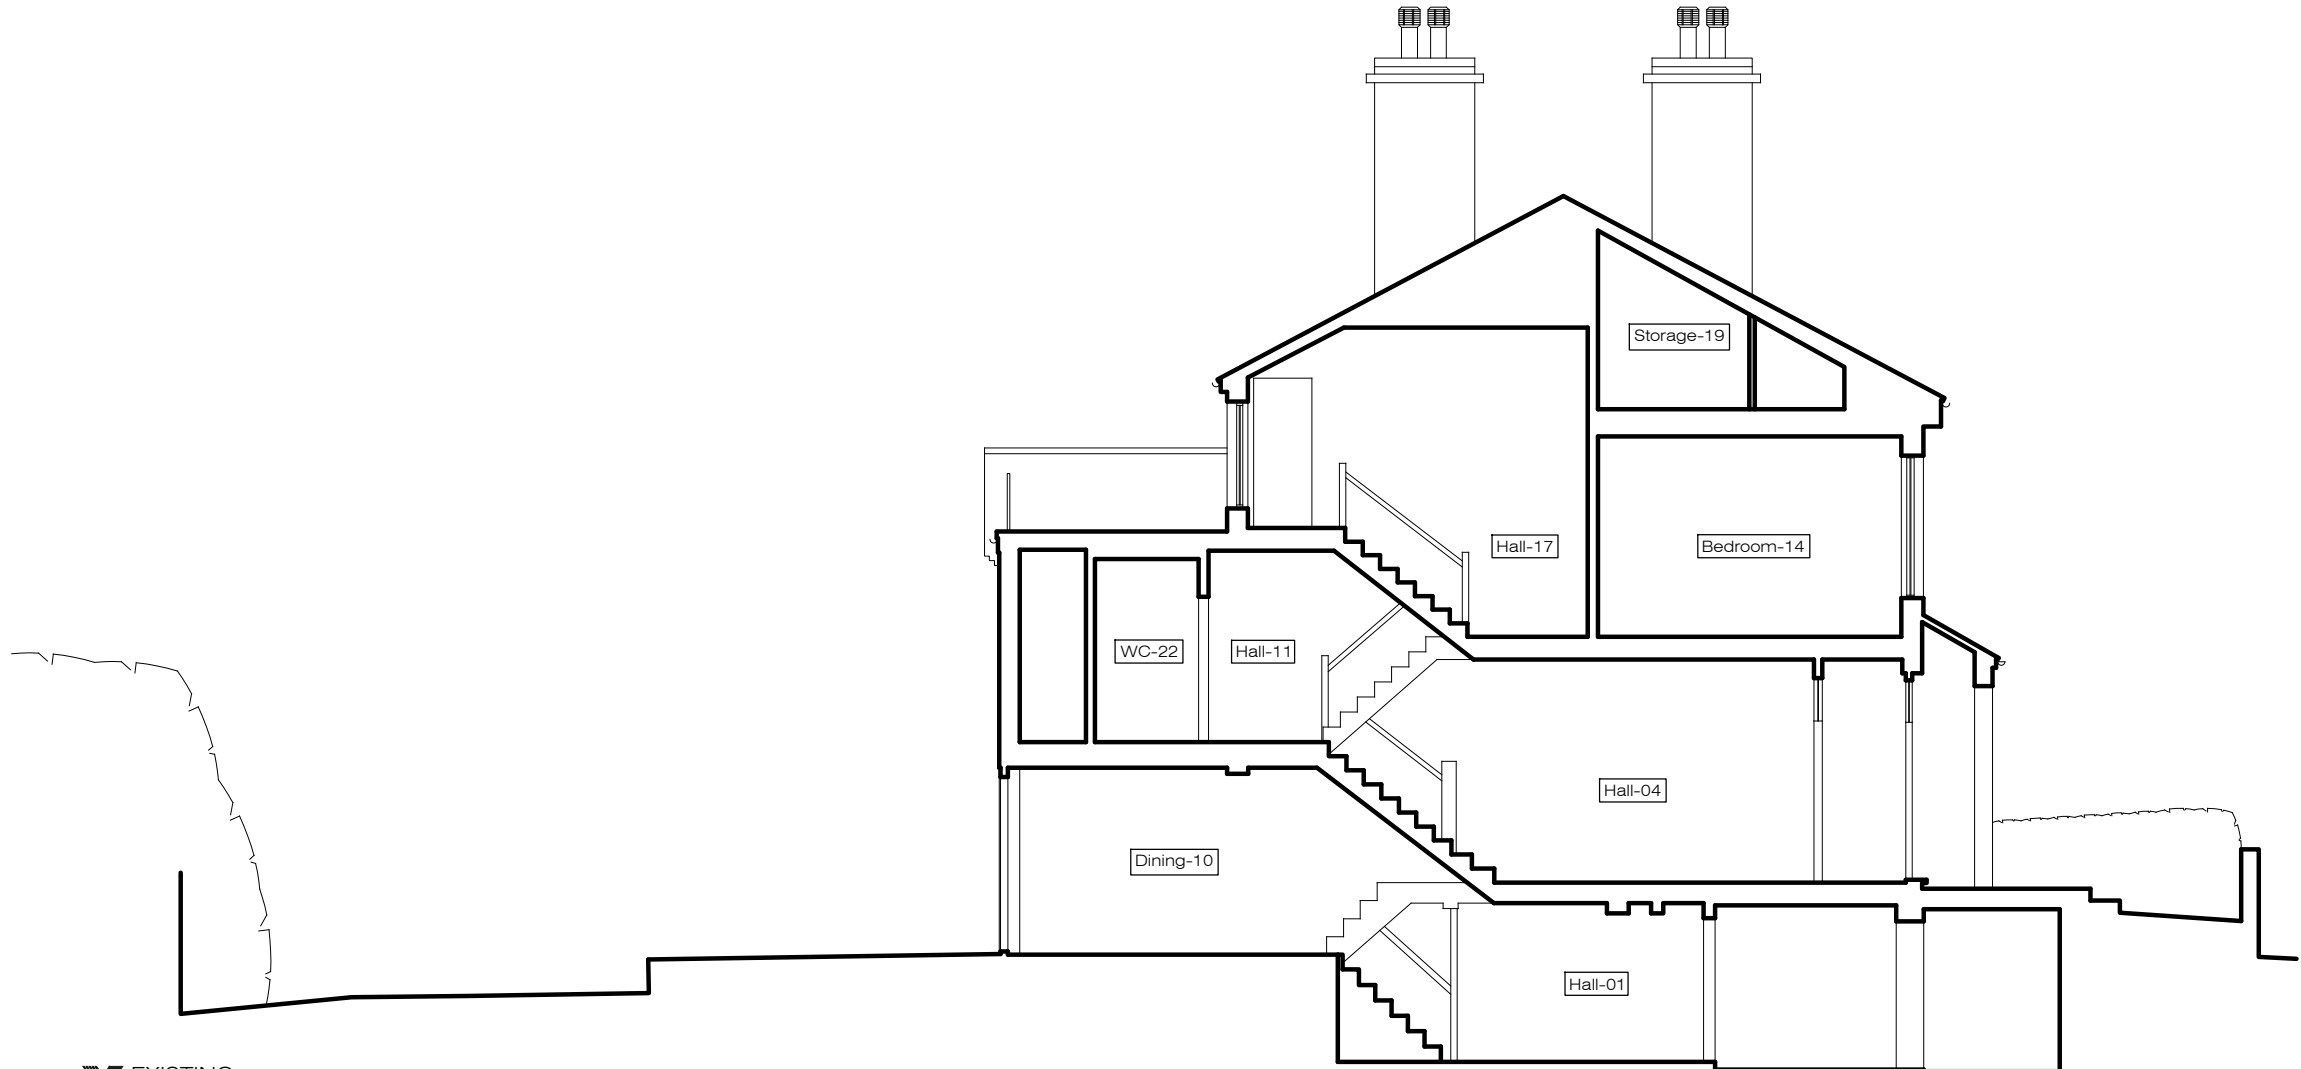

X EXISTING
Section BB
1:100@A3

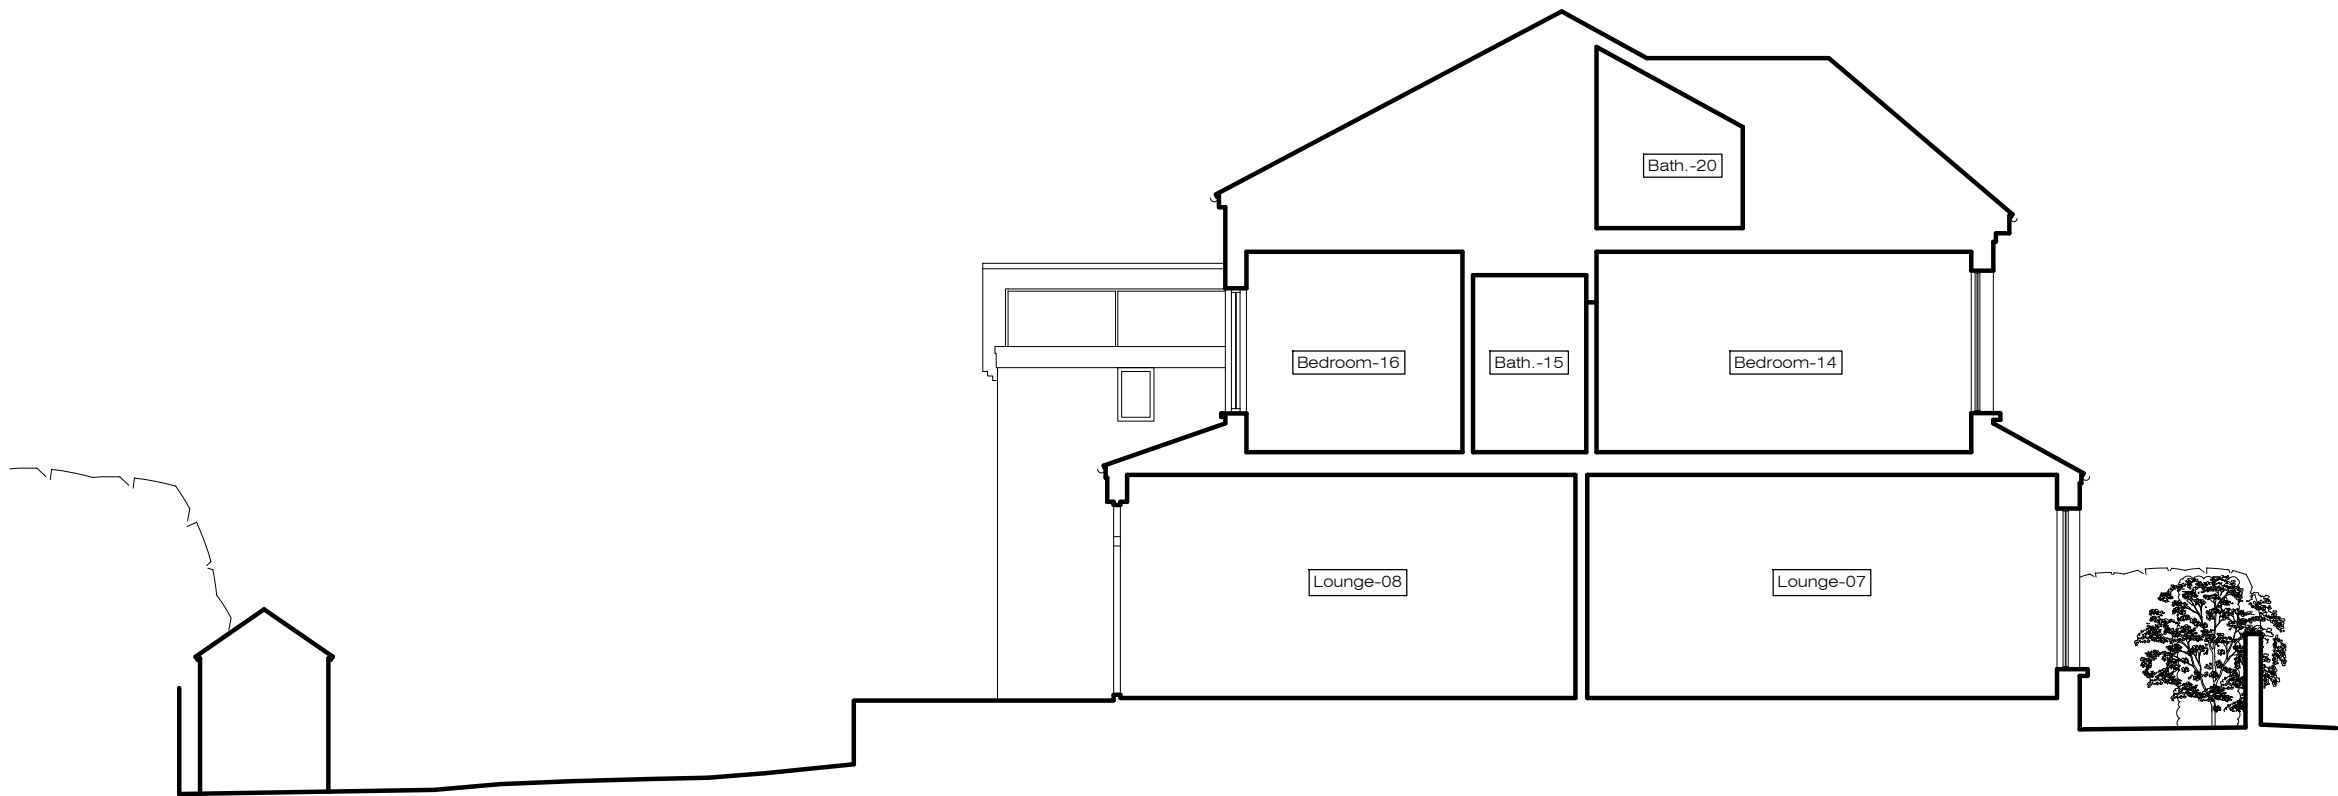

X EXISTING
Section AA
1:100@A3

