



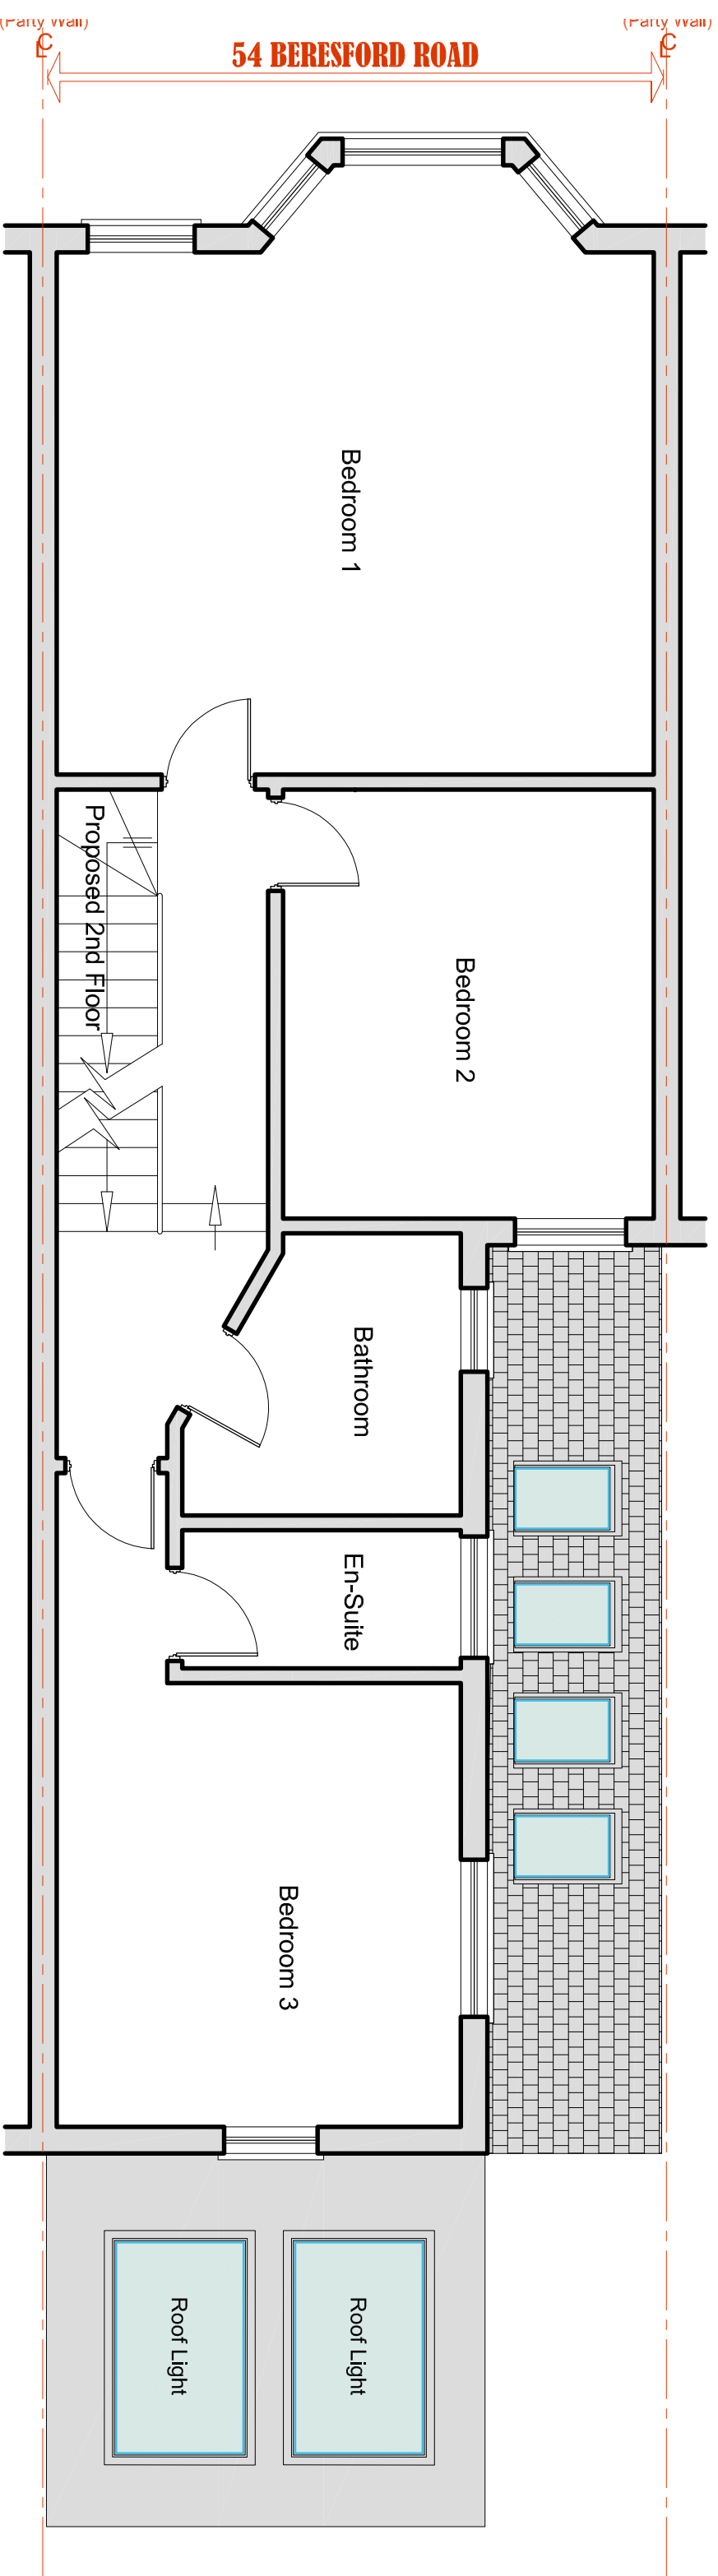


PROPOSED FIRST FLOOR PLAN

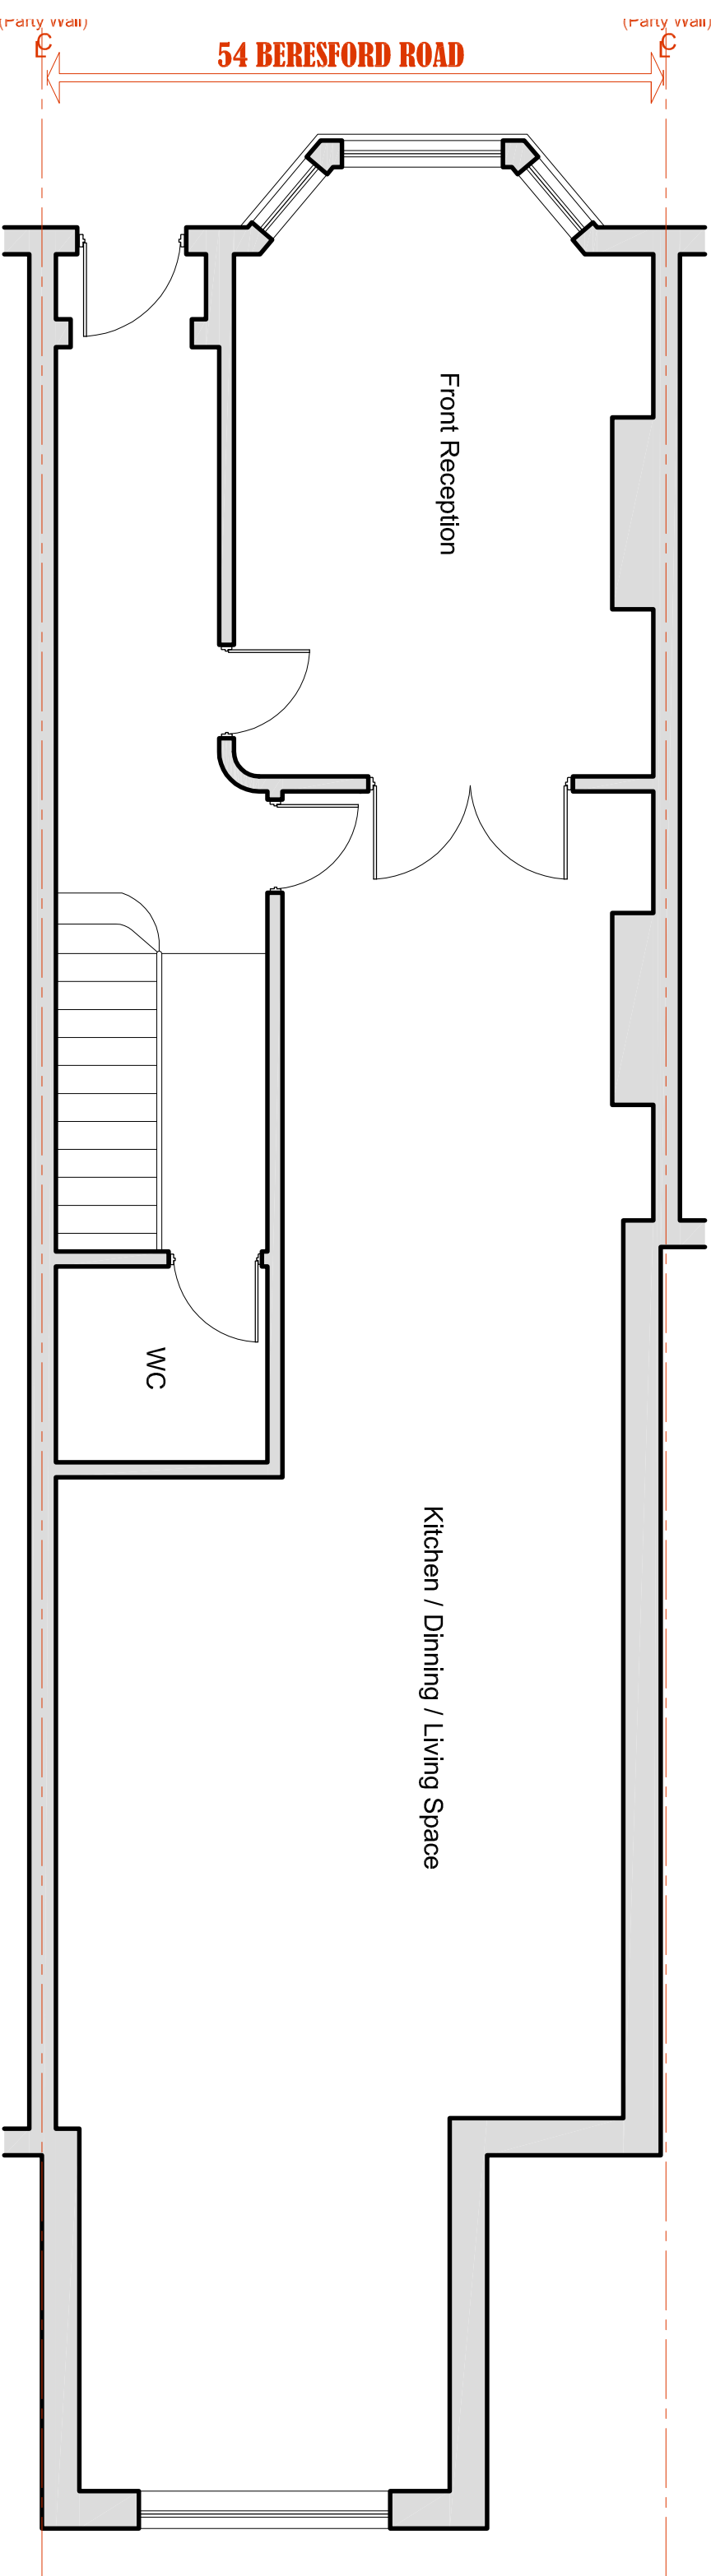

PROPOSED GROUND FLOOR PLAN

Total Proposed floor Area : 185m²

 

Metres (scale bar 1:50)

OSO designs

OSO designs:
210 durants road,
enfield, london, en3 7df
email: ahmet@oso-designs.com
web: www.oso-designs.com
tel: 07815 476297

PROJECT: 54 BERESFORD ROAD, LONDON, N8 0AL
TITLE: PROPOSED FIRST AND GROUND FLOOR PLAN
JOB No: 00604
SCALE: 1:50 @ A3
DATE: NOVEMBER 2022
DRAWING NUMBER: ARCH-10 (REV - C)