


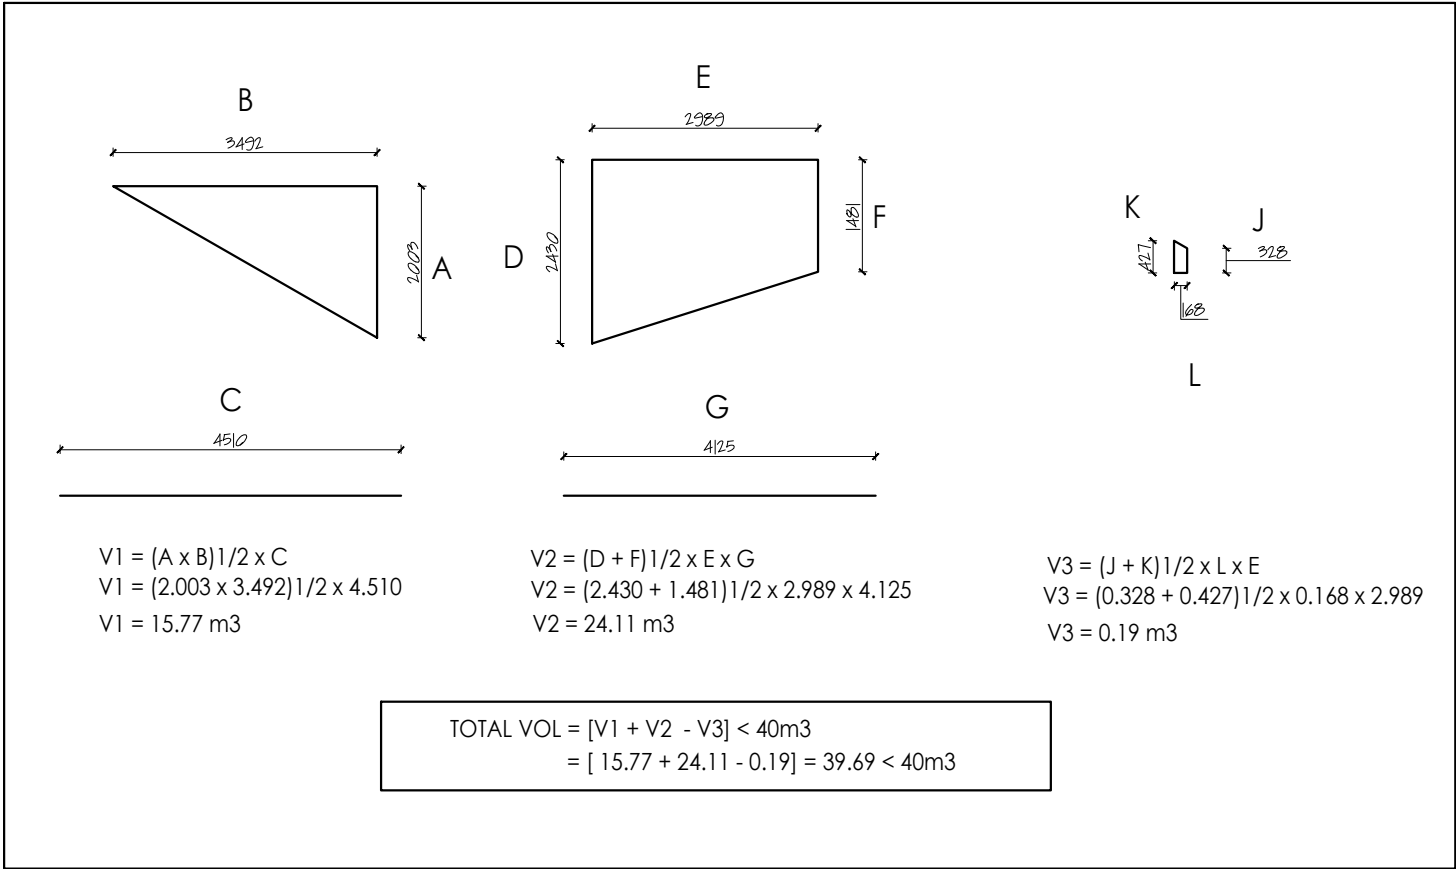


Volume Calculation

All works to be carried out in accordance with current building regulations and as per signed contract. All dimensions / levels to be checked and verified on site before commencing any work and any discrepancies to be reported to the office immediately. This drawing to be read in conjunction with contract documents, project working drawings, specification, all consultants / specialist drawings, details and specification. All materials to be used in the construction of the external surfaces of the new works shall match those in the existing building.

CLIENT:
Ms Helen Jeronimidis
DRAWING TITLE:
Volume Calculation


JOB TITLE:
Loft Conversion
JOB REF / ADDRESS:
LW202300016 46 Ritches Road N15 3TB (Jeronimidis)
SCALE: 1/100 @ A3
DATE: March 23
1/50 @ A3

PP Ref: PP-
JOB NO: LW202300016
PHASE: Permitted
DRAWING NO: 01
DRAWN BY: DO
REVISION: 00

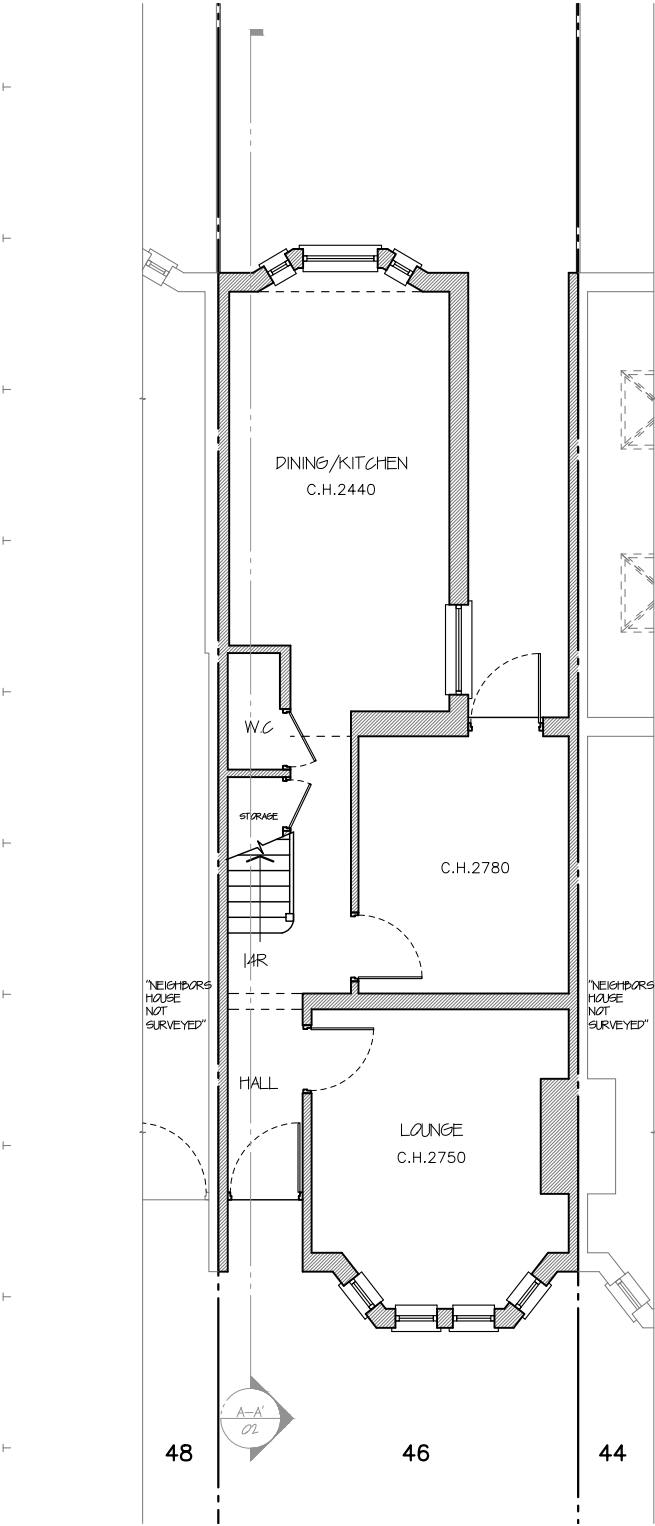


Existing Ground Floor Plan

1:100

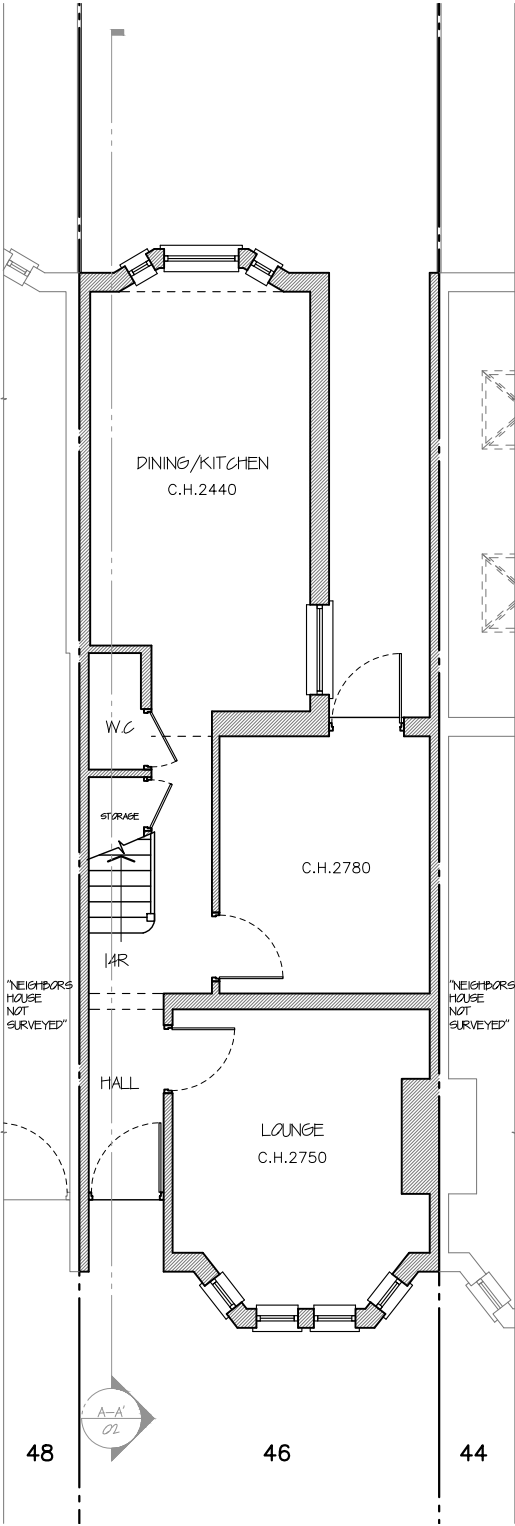


Proposed Ground Floor Plan

1:100

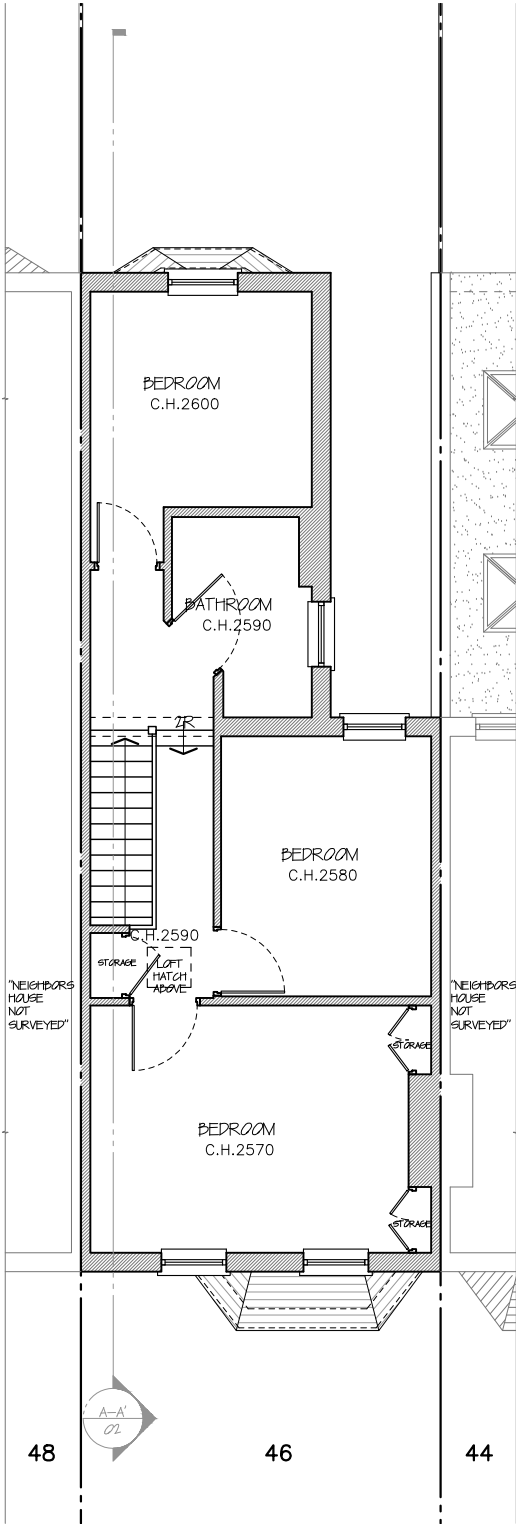

Existing First Floor Plan

1:100

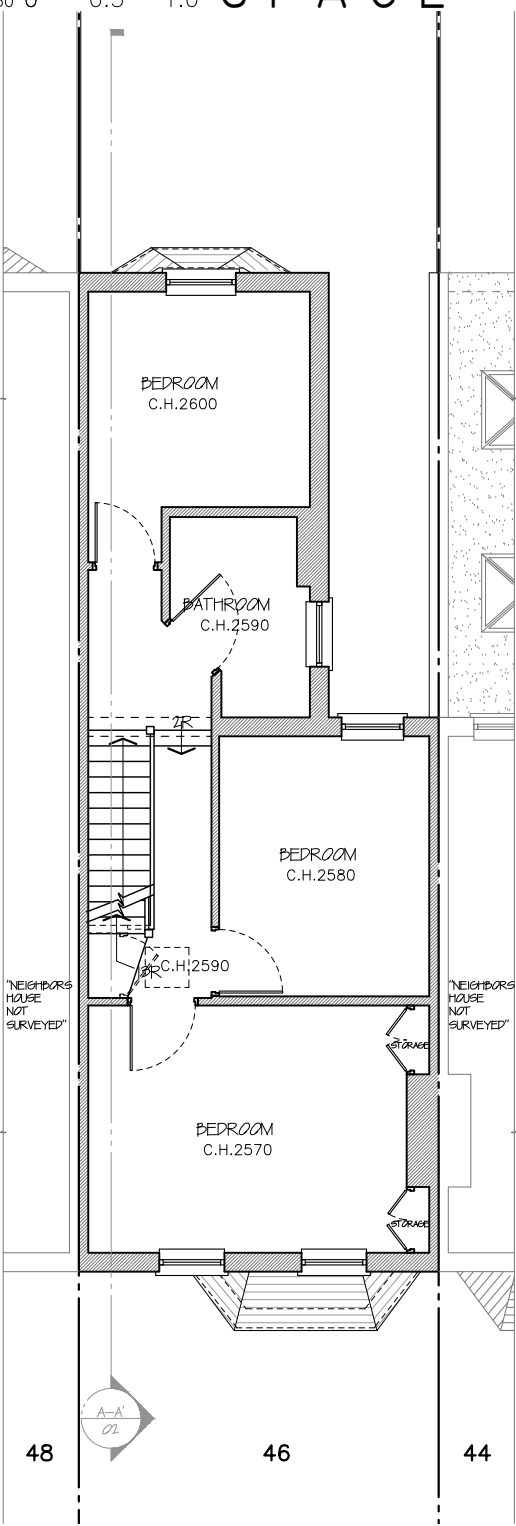

Proposed First Floor Plan


1:100

All works to be carried out in accordance with current building regulations and as per signed contract.
All dimensions / levels to be checked and verified on site before commencing any work and any discrepancies to be reported to the office immediately.
This drawing to be read in conjunction with contract documents, project working drawings, specification, all consultants / specialist drawings, details and specification.
All materials to be used in the construction of the external surfaces of the new works shall match those in the existing building.

CLIENT:
Ms Helen Jeronimidis
DRAWING TITLE:
Ground Fl and First Fl Plans


JOB TITLE:
Loft Conversion
JOB REF / ADDRESS:
LW202300016 46 Ritches Road N15 3TB (Jeronimidis)
SCALE: 1/100 @ A3
DATE: FEBRUARY 22
1/50 @ A3

PP Ref: PP-
JOB NO: LW202300016
PHASE: Permitted
DRAWING NO: 02
DRAWN BY: DO
REVISION: 00

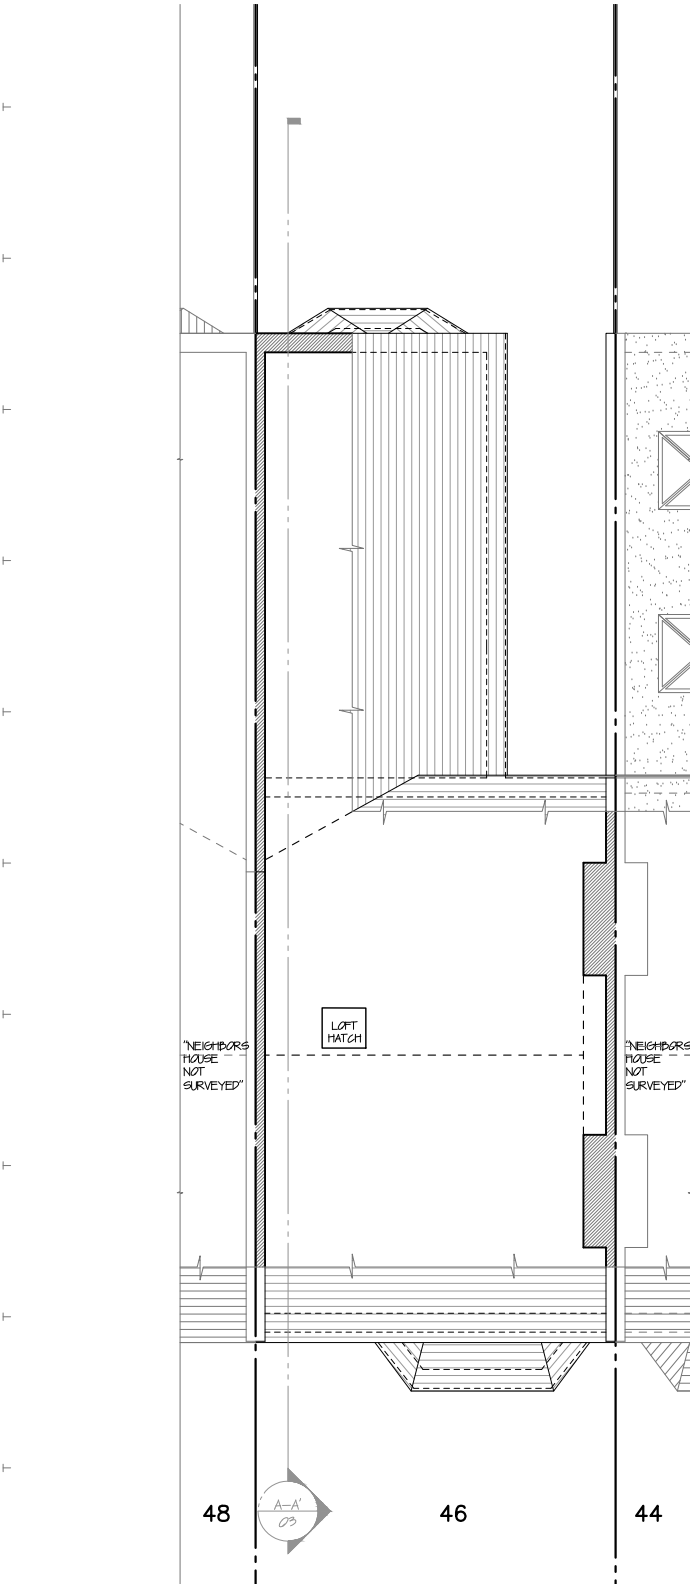


Existing Loft Floor Plan

1:100

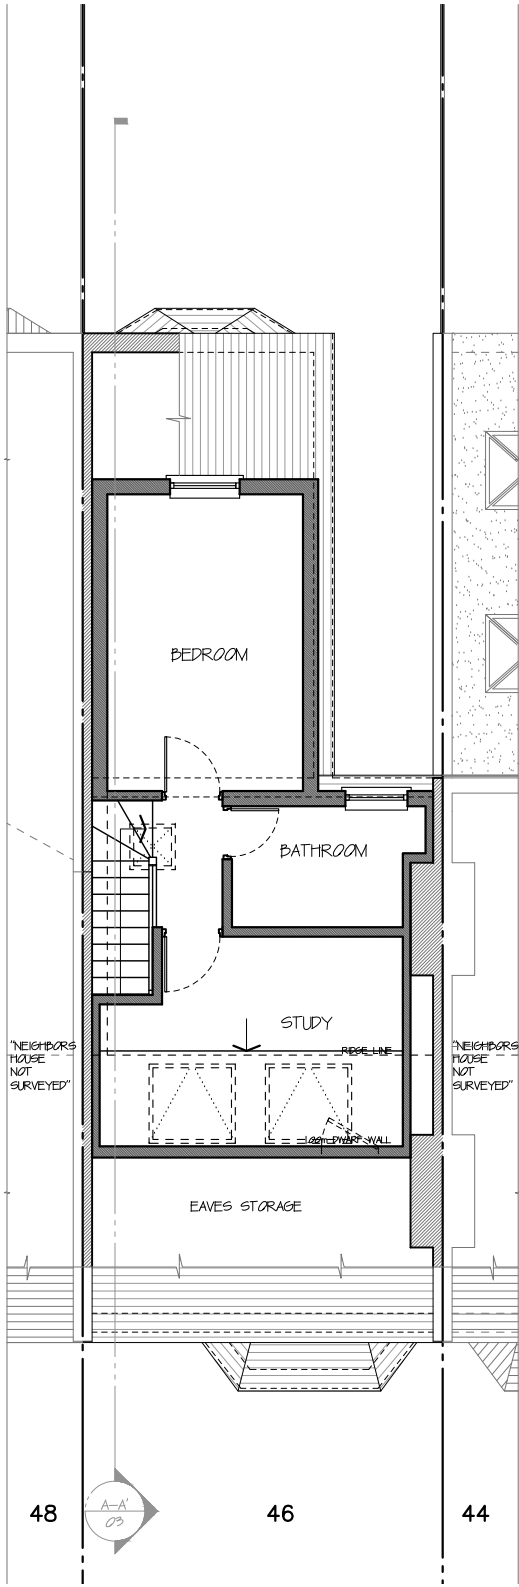


Proposed Loft Floor Plan

1:100

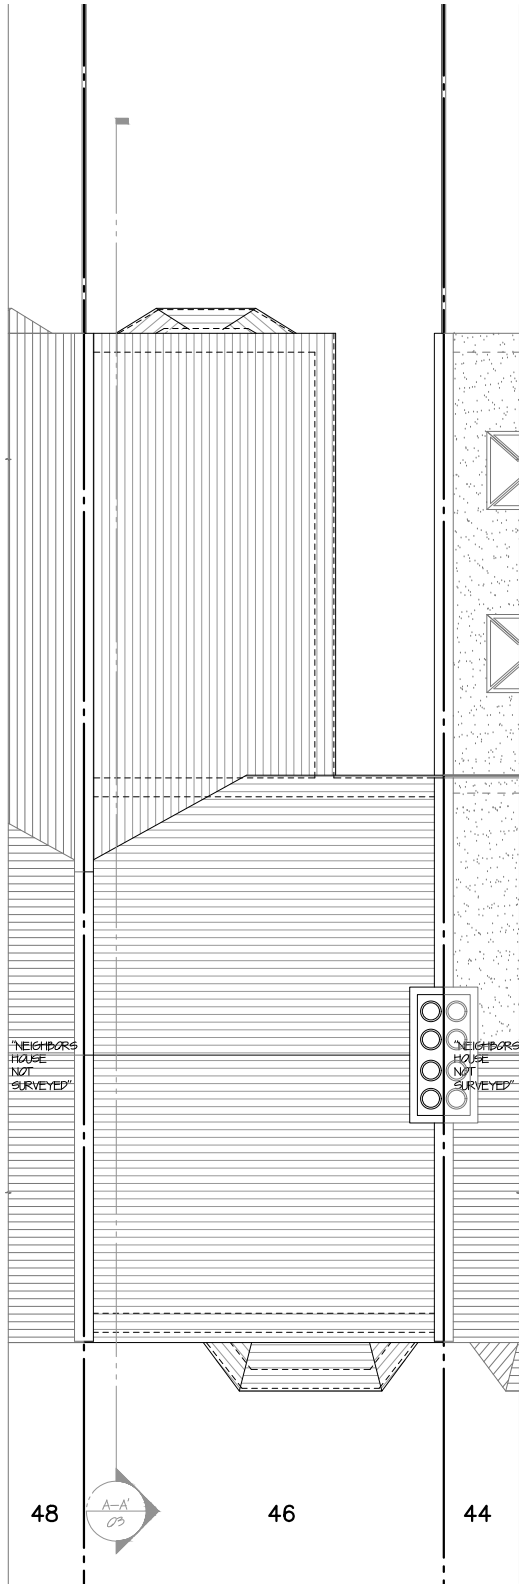

Existing Roof Plan

1:100

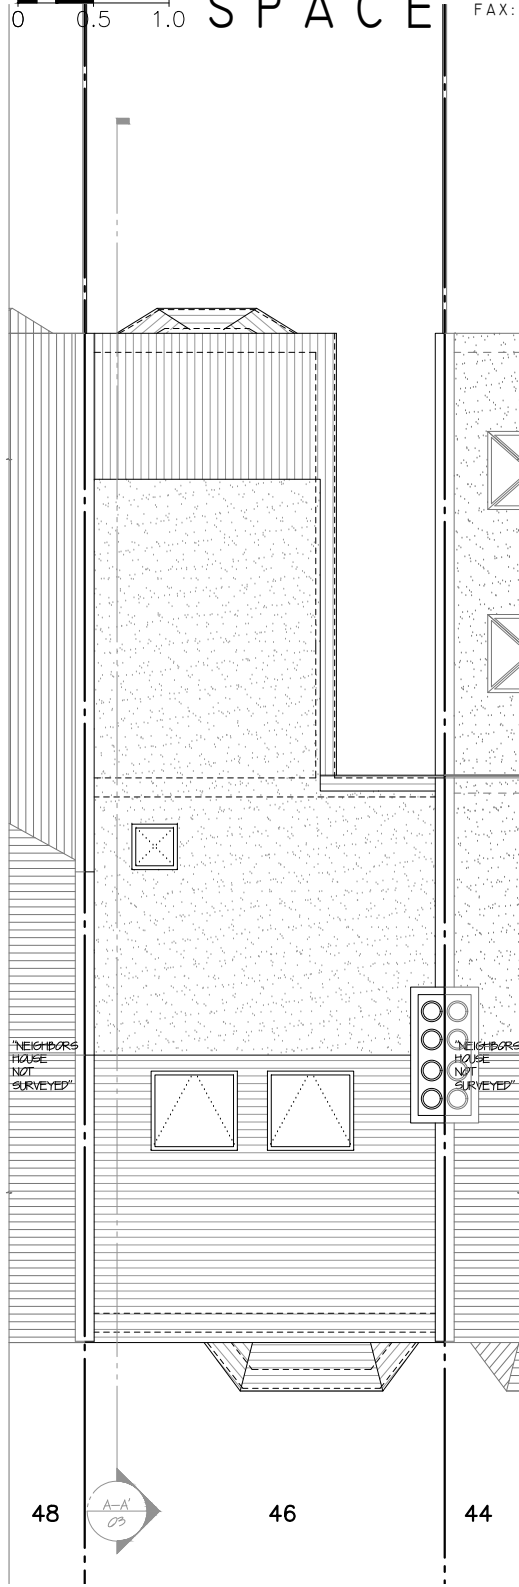

Proposed Roof Plan

1:100

All works to be carried out in accordance with current building regulations and as per signed contract.
All dimensions / levels to be checked and verified on site before commencing any work and any discrepancies to be reported to the office immediately.
This drawing to be read in conjunction with contract documents, project working drawings, specification, all consultants / specialist drawings, details and specification.
All materials to be used in the construction of the external surfaces of the new works shall match those in the existing building.

CLIENT:
Ms Helen Jeronimidis
DRAWING TITLE:
Loft and Roof Plans

JOB TITLE:
Loft Conversion
JOB REF / ADDRESS:
LW202300016 46 Ritches Road N15 3TB (Jeronimidis)
SCALE: 1/100 @ A3
DATE: March 23
1/50 @ A3

PP Ref: PP-
JOB NO: LW202300016
PHASE: Permitted
DRAWING NO: 03
DRAWN BY: DO
REVISION: 00



