





This drawing has been produced for the Client, Project and Site as stated and is not intended for use by any other person or for any other purpose than that stated and dated and is the copyright © of ACD Projects Ltd 2021.

Only labelled dimensions and original issue drawings are to be relied upon for accuracy and content. All dimensions and datums given are subject to verification by the main contractor, via site survey, prior to commencing of works. Please report any errors/omissions to the Architect. This drawing is to be read in conjunction with all other project Architect / Engineers drawings and other relevant information. **If in doubt, ASK!**

 

VISUAL SCALE 1:100

Proposed North Elevation
1 : 100

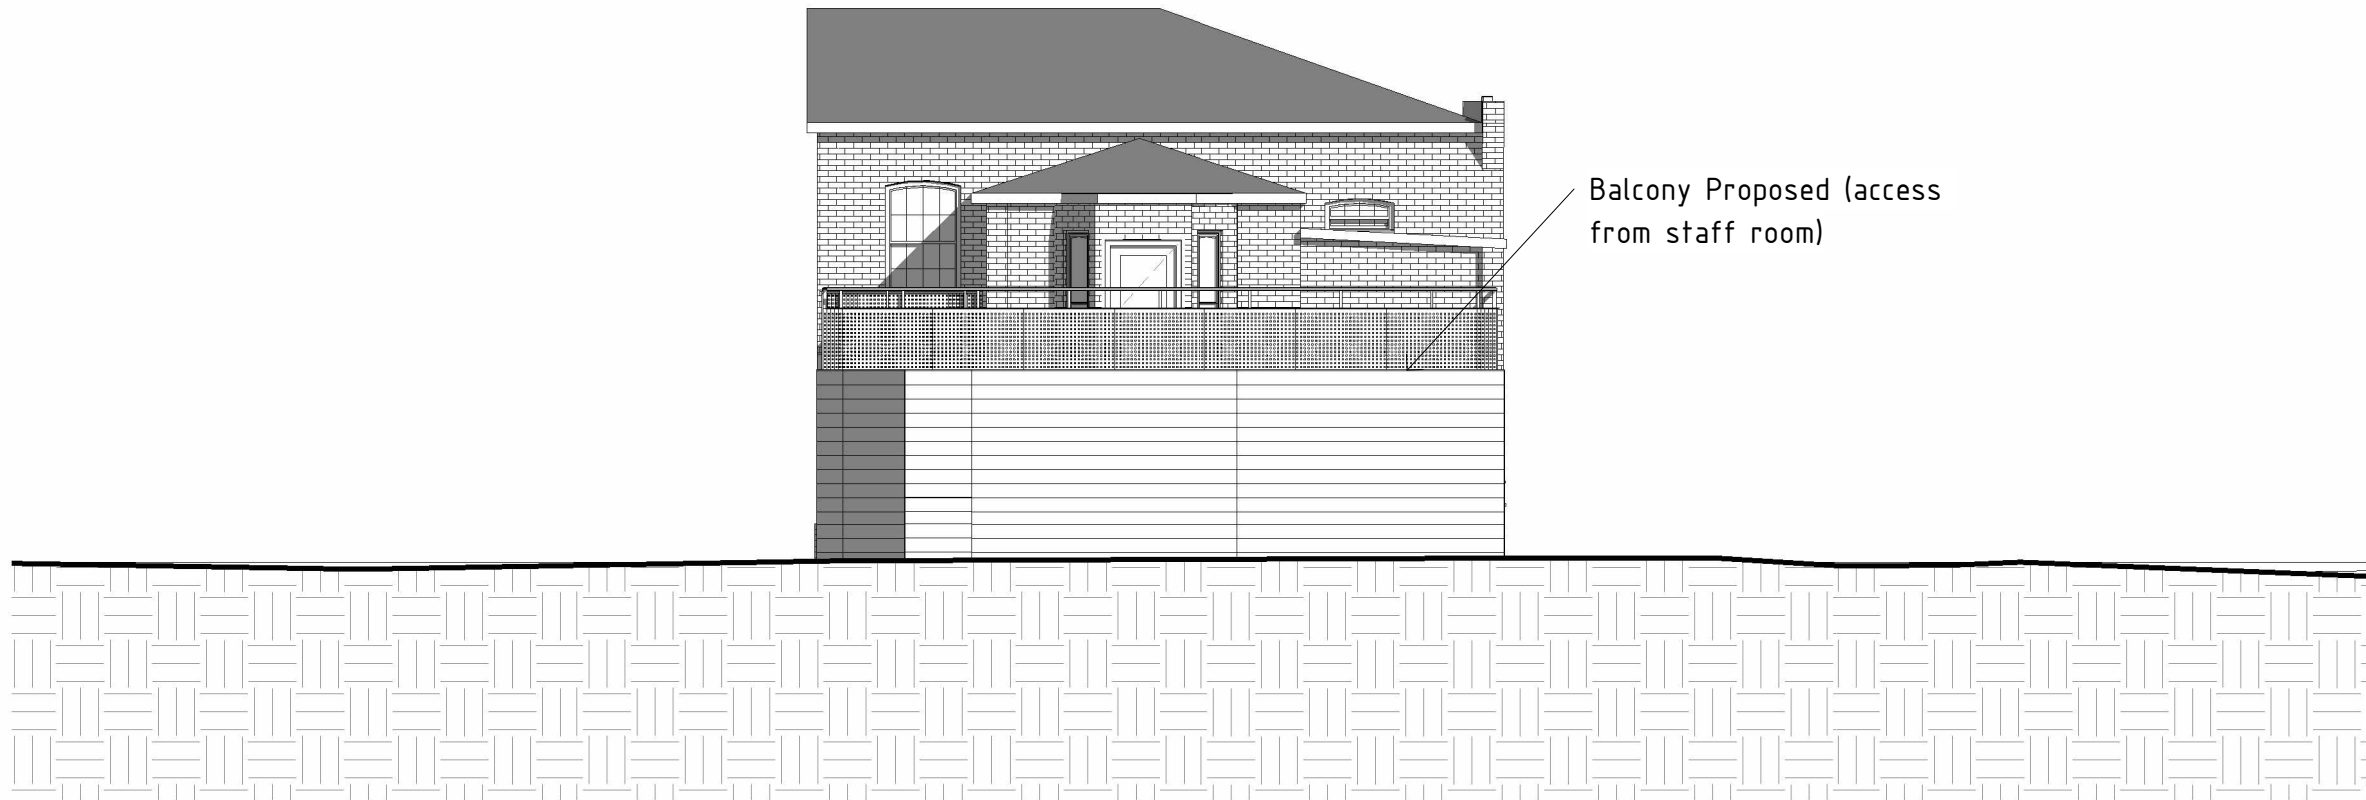

Balcony Proposed (access from staff room)

Proposed South Elevation
1 : 100

P1 08/03 EM AS Parapet added and Railing amended
/2023

rev	date	name	chk	note
-----	------	------	-----	------

A3

Original Sheet Size

STATUS

Planning



PROJECT

Proposed Extension/ renovation of existing buildings into new veterinary facility

178 Park Rd, London, N8 8JT

CLIENT

Hills Vets

DRAWING TITLE

Proposed Front and Rear Elevations

SCALE	DATE	DRAWN	CHK
1 : 100	19/07/2022	EM	AS

DRAWING NUMBER	REVISION
1295 / 1201	P1



11 King Court
Willie Snaith Road
Newmarket, Suffolk
CB8 7SG. England

T. +44(0)1638 560343
W. www.acdprojects.com
E. enquiries@acdprojects.com