



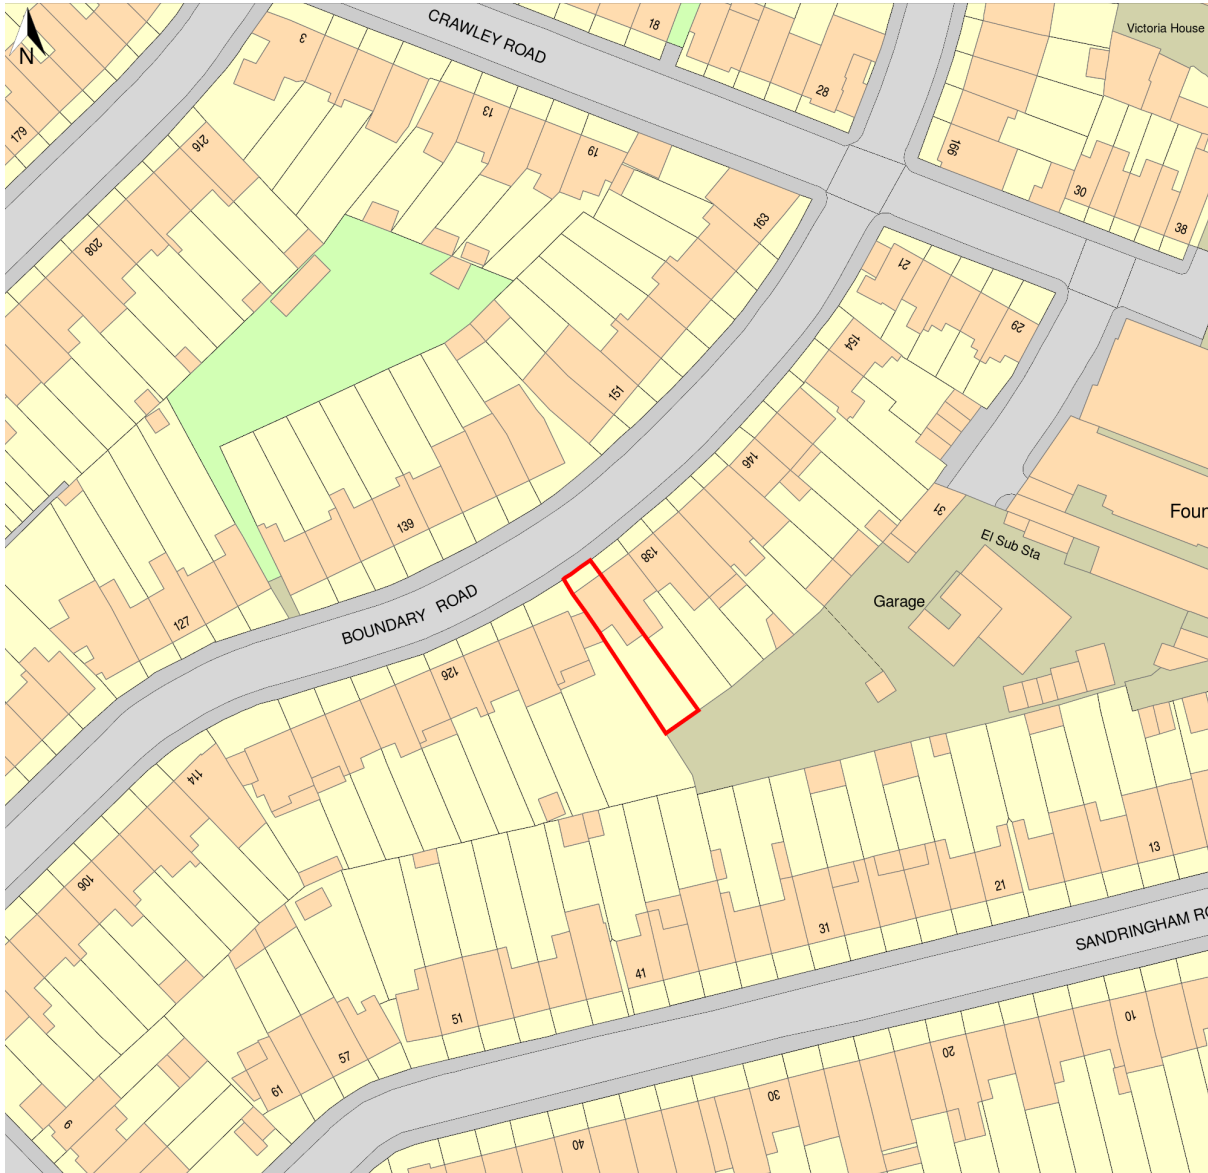

1 SITE PLAN 134 BOUNDARY ROAD
SCALE 1:1250

NOTES:
1. DO NOT SCALE FROM THIS DRAWING. USE FIGURED DIMENSIONS ONLY. CONTRACTOR TO CHECK DIMENSIONS ON SITE PRIOR TO CONSTRUCTION AND NOTIFY ARCHITECT OF ANY DISCREPANCY.
2. THIS DRAWING IS TO BE READ IN CONJUNCTION WITH ALL OTHER RELEVANT CONTRACT DRAWINGS, SPECIFICATIONS, AND SCHEDULES.
3. SAMPLES OF ALL FINISHES, FIXTURES, WELDS + FIXING DETAILS TO BE AGREED.

REVISION:
XX/XX/XX: DRAFT TENDER ISSUE

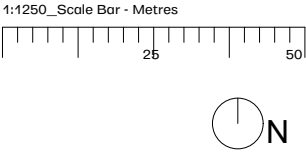

Merrett Houmøller Architects

t: +44 (0) 208 133 3622
merretthoumoller.com
info@merretthoumoller.com

Drawing Status	EXISTING			
Project Title	134 BOUNDARY ROAD			
Drawing Title	SITE PLAN			
Drawing Number	2214.ex.00	Revision	-	Scale 1:1250@A3 Date 09.03.2023