


This drawing has been produced for the Client, Project and Site as stated and is not intended for use by any other person or for any other purpose than that stated and dated and is the copyright © of ACD Projects Ltd 2021.

Only labelled dimensions and original issue drawings are to be relied upon for accuracy and content. All dimensions and datums given are subject to verification by the main contractor, via site survey, prior to commencing of works. Please report any errors/omissions to the Architect. This drawing is to be read in conjunction with all other project Architect / Engineers drawings and other relevant information. **If in doubt, ASK!**

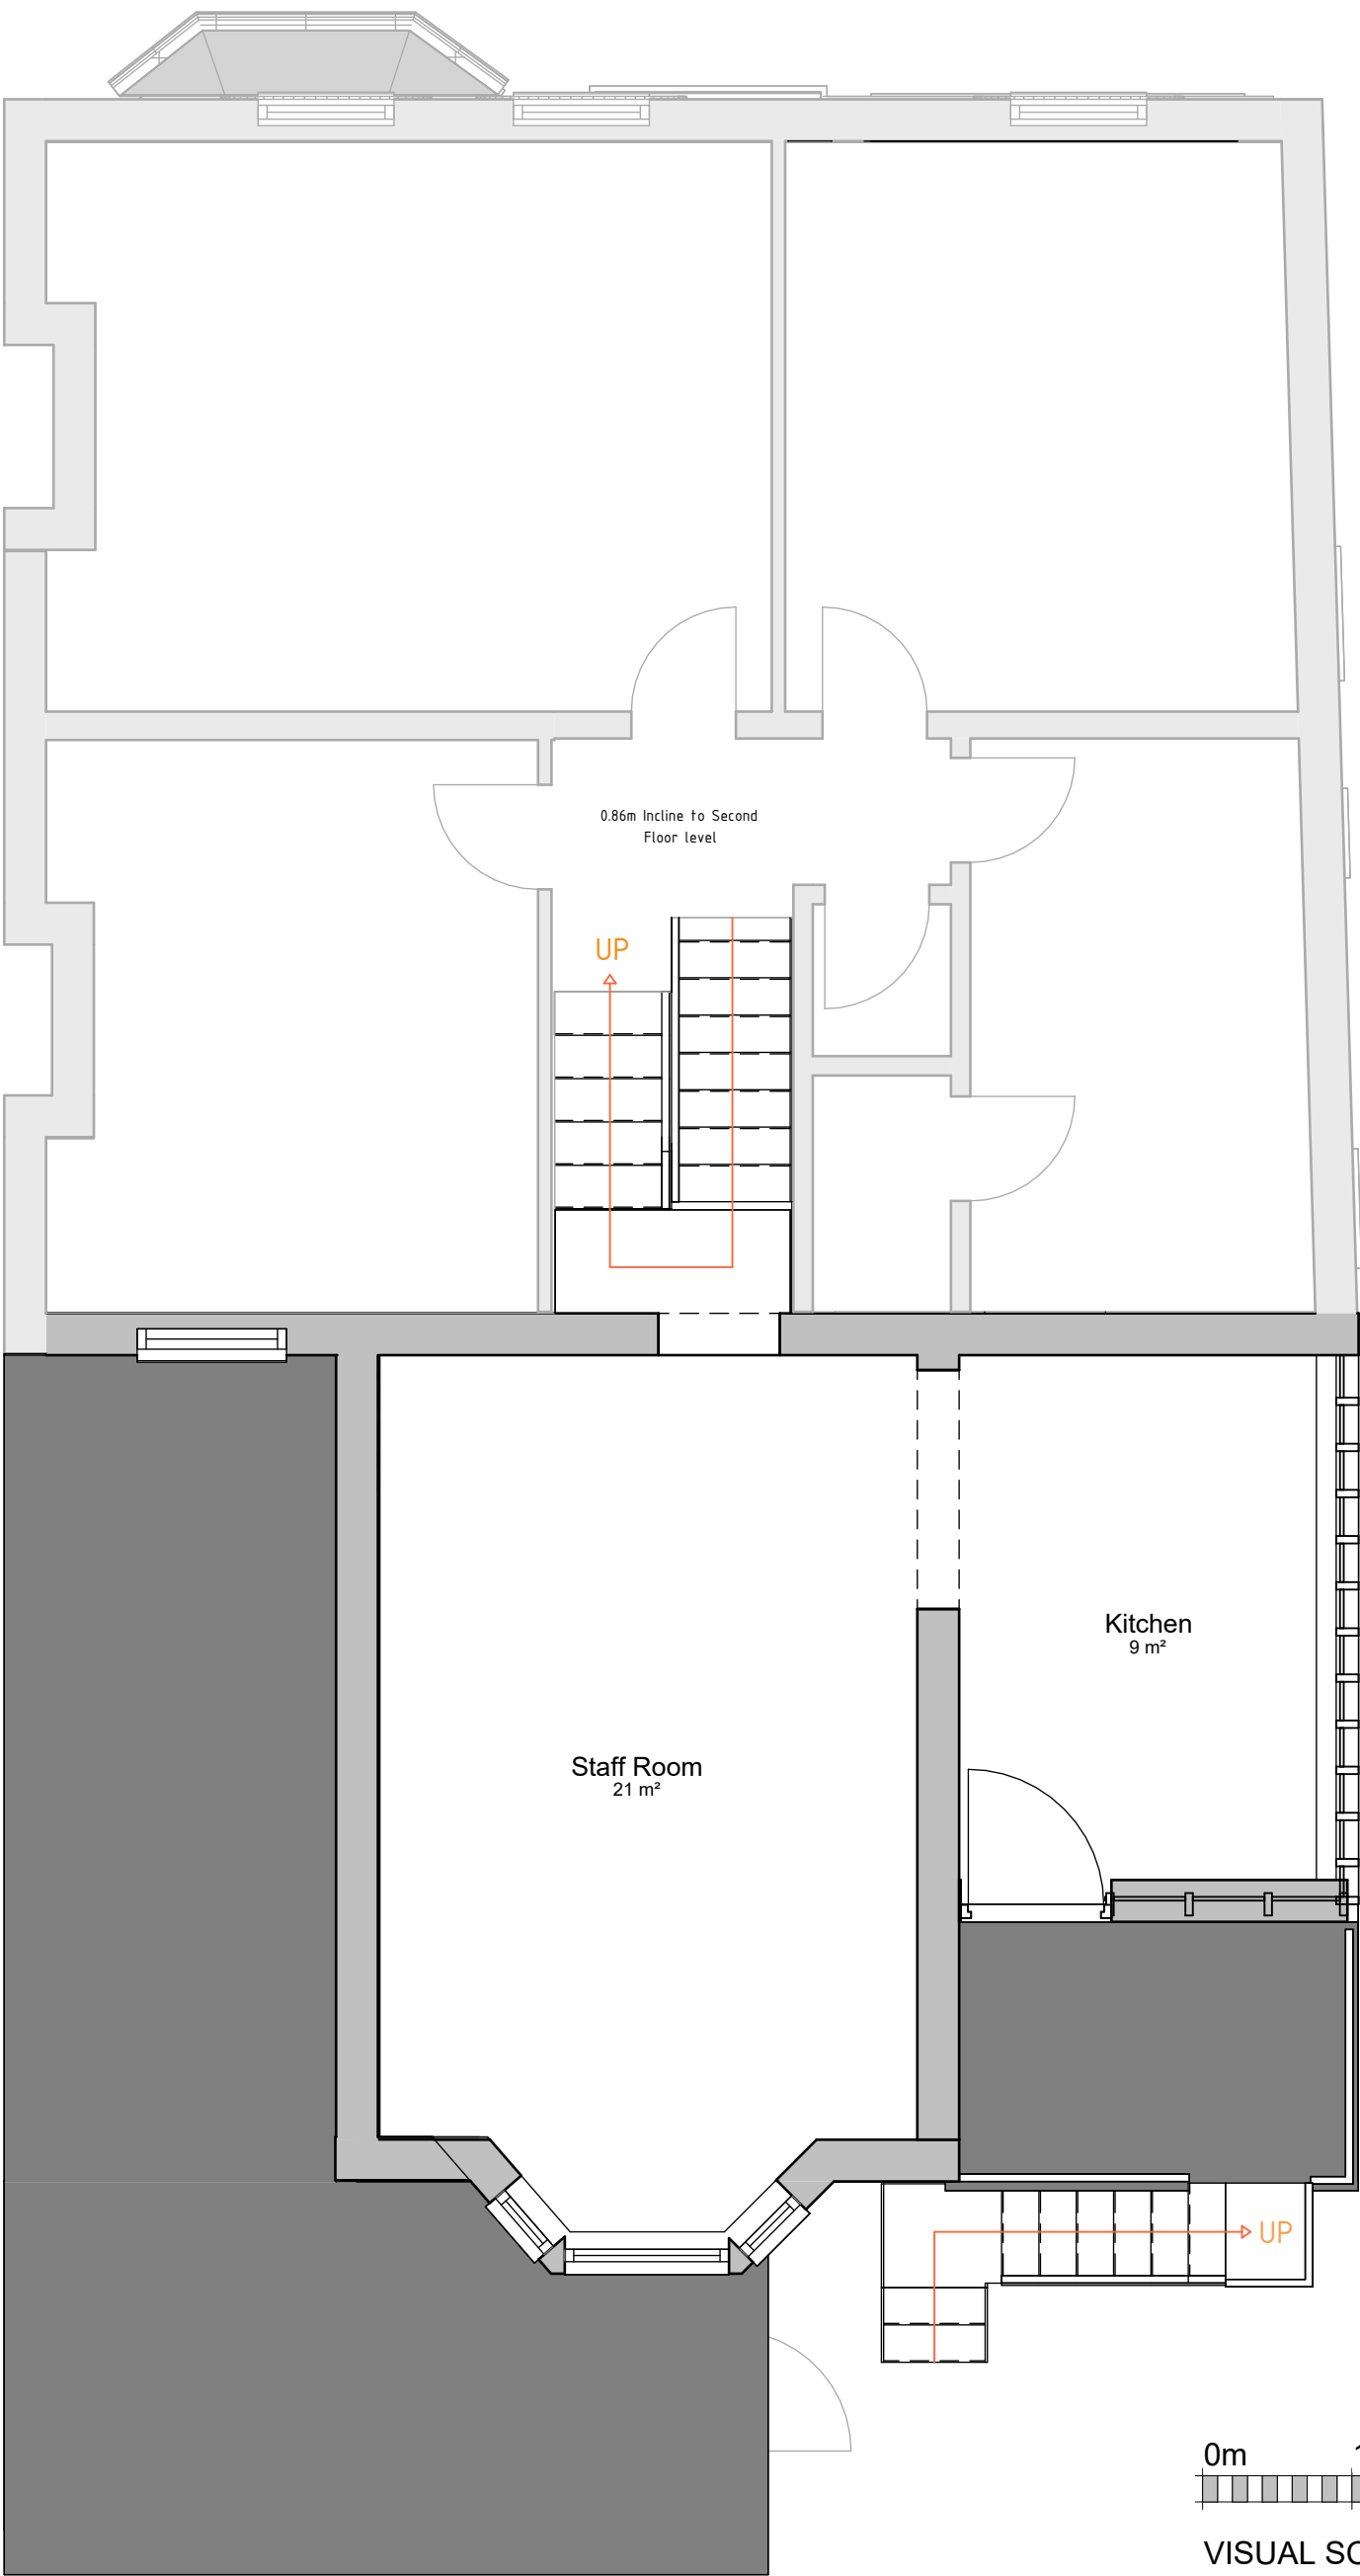

VISUAL SCALE 1:50

 11 King Court Willie Snaith Road Newmarket, Suffolk CB8 7SG. England T. +44(0)1638 560343 W. www.acdprojects.com E. enquiries@acdprojects.com	A3 Original Sheet Size STATUS Planning	 VETS 1972	CLIENT Hills Vets				rev date name chk note				
	PROJECT Proposed Extension/ renovation of existing buildings into new veterinary facility 178 Park Rd, London, N8 8JT	DRAWING TITLE Existing First Floor Plan									
		SCALE As indicated	DATE 9/07/2022	DRAWN EM	CHK AS						
		DRAWING NUMBER 1295 / 0201		REVISION P1							
					P1	08/03 /2023	EM	AS	Annotations added to stairs		