
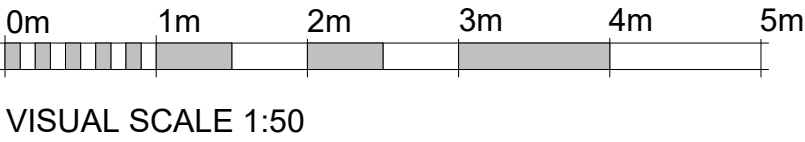


This drawing has been produced for the Client, Project and Site as stated and is not intended for use by any other person or for any other purpose than that stated and dated and is the copyright © of ACD Projects Ltd 2021.

Only labelled dimensions and original issue drawings are to be relied upon for accuracy and content. All dimensions and datums given are subject to verification by the main contractor, via site survey, prior to commencing of works. Please report any errors/omissions to the Architect. This drawing is to be read in conjunction with all other project Architect / Engineers drawings and other relevant information. **If in doubt, ASK!**

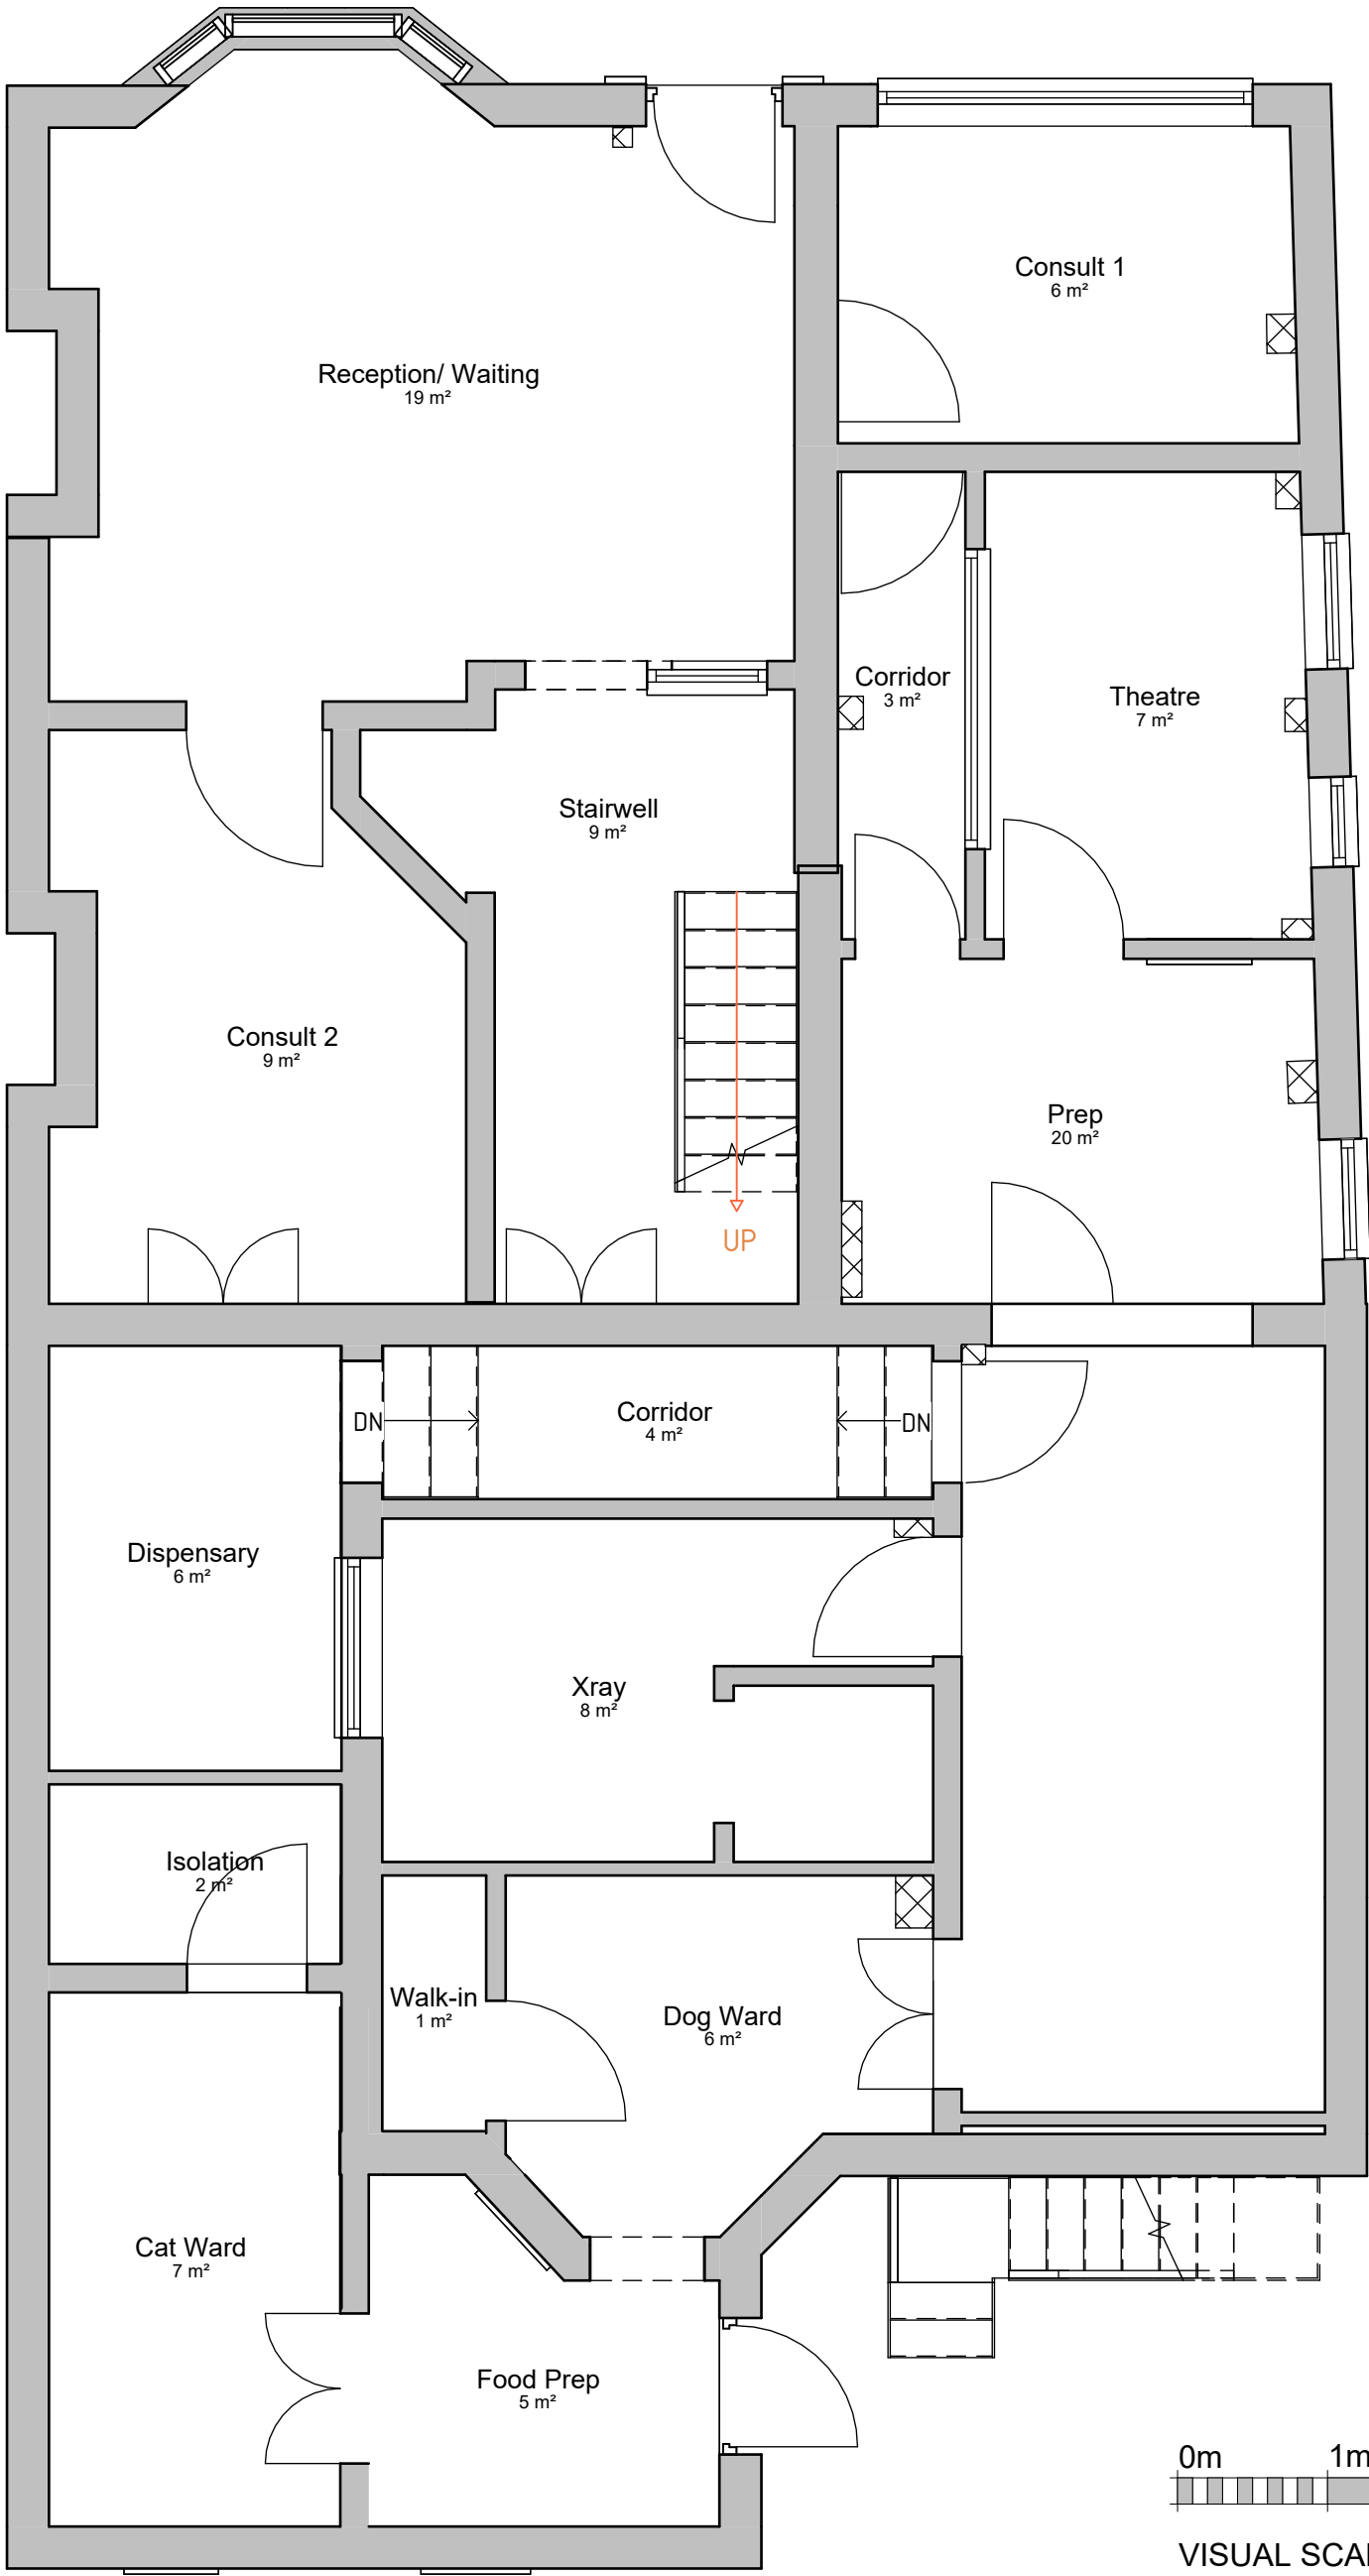

 11 King Court Willie Snaith Road Newmarket, Suffolk CB8 7SG, England T. +44(0)1638 560343 W. www.acdprojects.com E. enquiries@acdprojects.com	A3 Original Sheet Size STATUS Planning	 VETS 1972	CLIENT		Hills Vets						
				DRAWING TITLE		Existing Ground Floor Plan					
	PROJECT			SCALE	DATE	DRAWN	CHK				
	Proposed Extension/ renovation of existing buildings into new veterinary facility			As indicated		9/07/2022	EM	AS			
				DRAWING NUMBER		REVISION					
178 Park Rd, London, N8 8JT			1295 / 0200		P1						
			rev	date	name	chk	note				
			P1	08/03 /2023	EM	AS	Annotations added to stairs				