
 
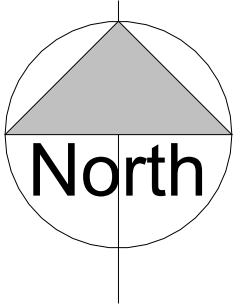


This drawing has been produced for the Client, Project and Site as stated and is not intended for use by any other person or for any other purpose than that stated and dated and is the copyright © of ACD Projects Ltd 2021.

Only labelled dimensions and original issue drawings are to be relied upon for accuracy and content. All dimensions and datums given are subject to verification by the main contractor, via site survey, prior to commencing of works. Please report any errors/omissions to the Architect. This drawing is to be read in conjunction with all other project Architect / Engineers drawings and other relevant information. **If in doubt, ASK!**

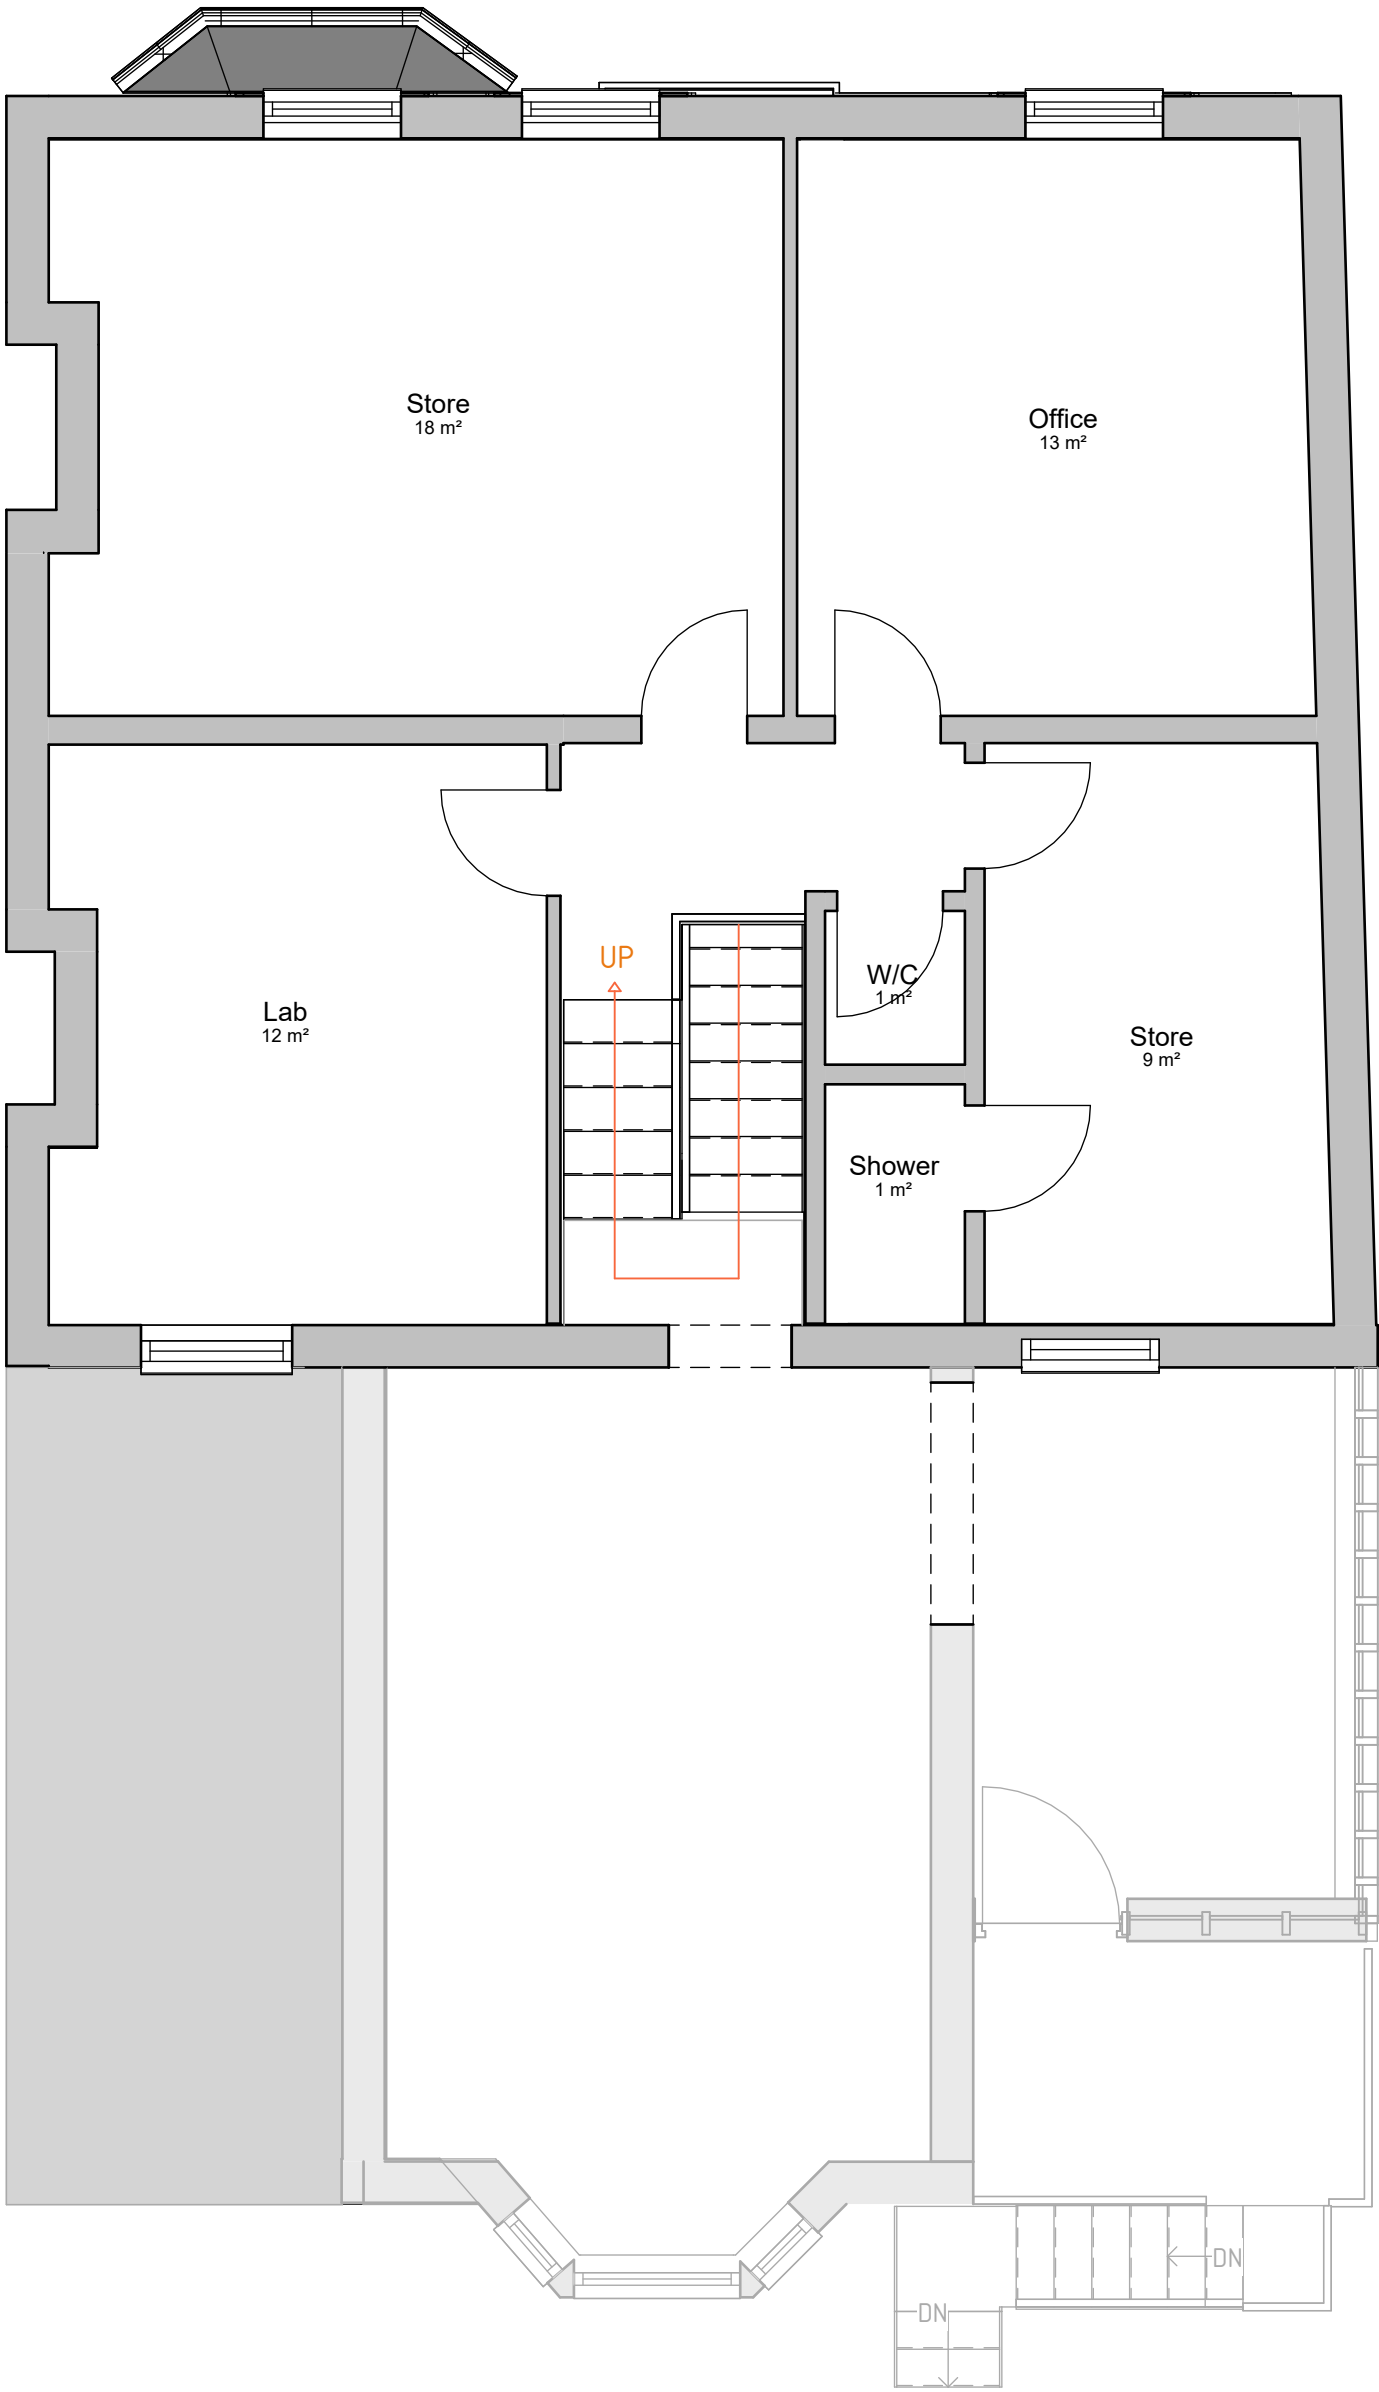

VISUAL SCALE 1:50

 11 King Court Willie Snaith Road Newmarket, Suffolk CB8 7SG. England T. +44(0)1638 560343 W. www.acdprojects.com E. enquiries@acdprojects.com	A3 Original Sheet Size		CLIENT		rev date name chk note							
	STATUS Planning		Hills Vets									
	PROJECT Proposed Extension/ renovation of existing buildings into new veterinary facility 178 Park Rd, London, N8 8JT		DRAWING TITLE		Existing Second Floor Plan							
			SCALE	DATE	DRAWN	CHK						
			As indicated			9/07/2022		EM	AS			
			DRAWING NUMBER			REVISION						
1295 / 0202			P1									
			P1			08/03 /2023	EM	AS	Annotations added to stairs			