


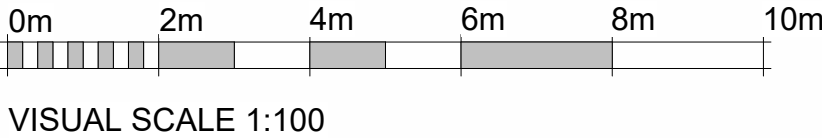


This drawing has been produced for the Client, Project and Site as stated and is not intended for use by any other person or for any other purpose than that stated and dated and is the copyright © of ACD Projects Ltd 2021.

Only labelled dimensions and original issue drawings are to be relied upon for accuracy and content. All dimensions and datums given are subject to verification by the main contractor, via site survey, prior to commencing of works. Please report any errors/omissions to the Architect. This drawing is to be read in conjunction with all other project Architect / Engineers drawings and other relevant information. **If in doubt, ASK!**



Existing North Elevation
1 : 100

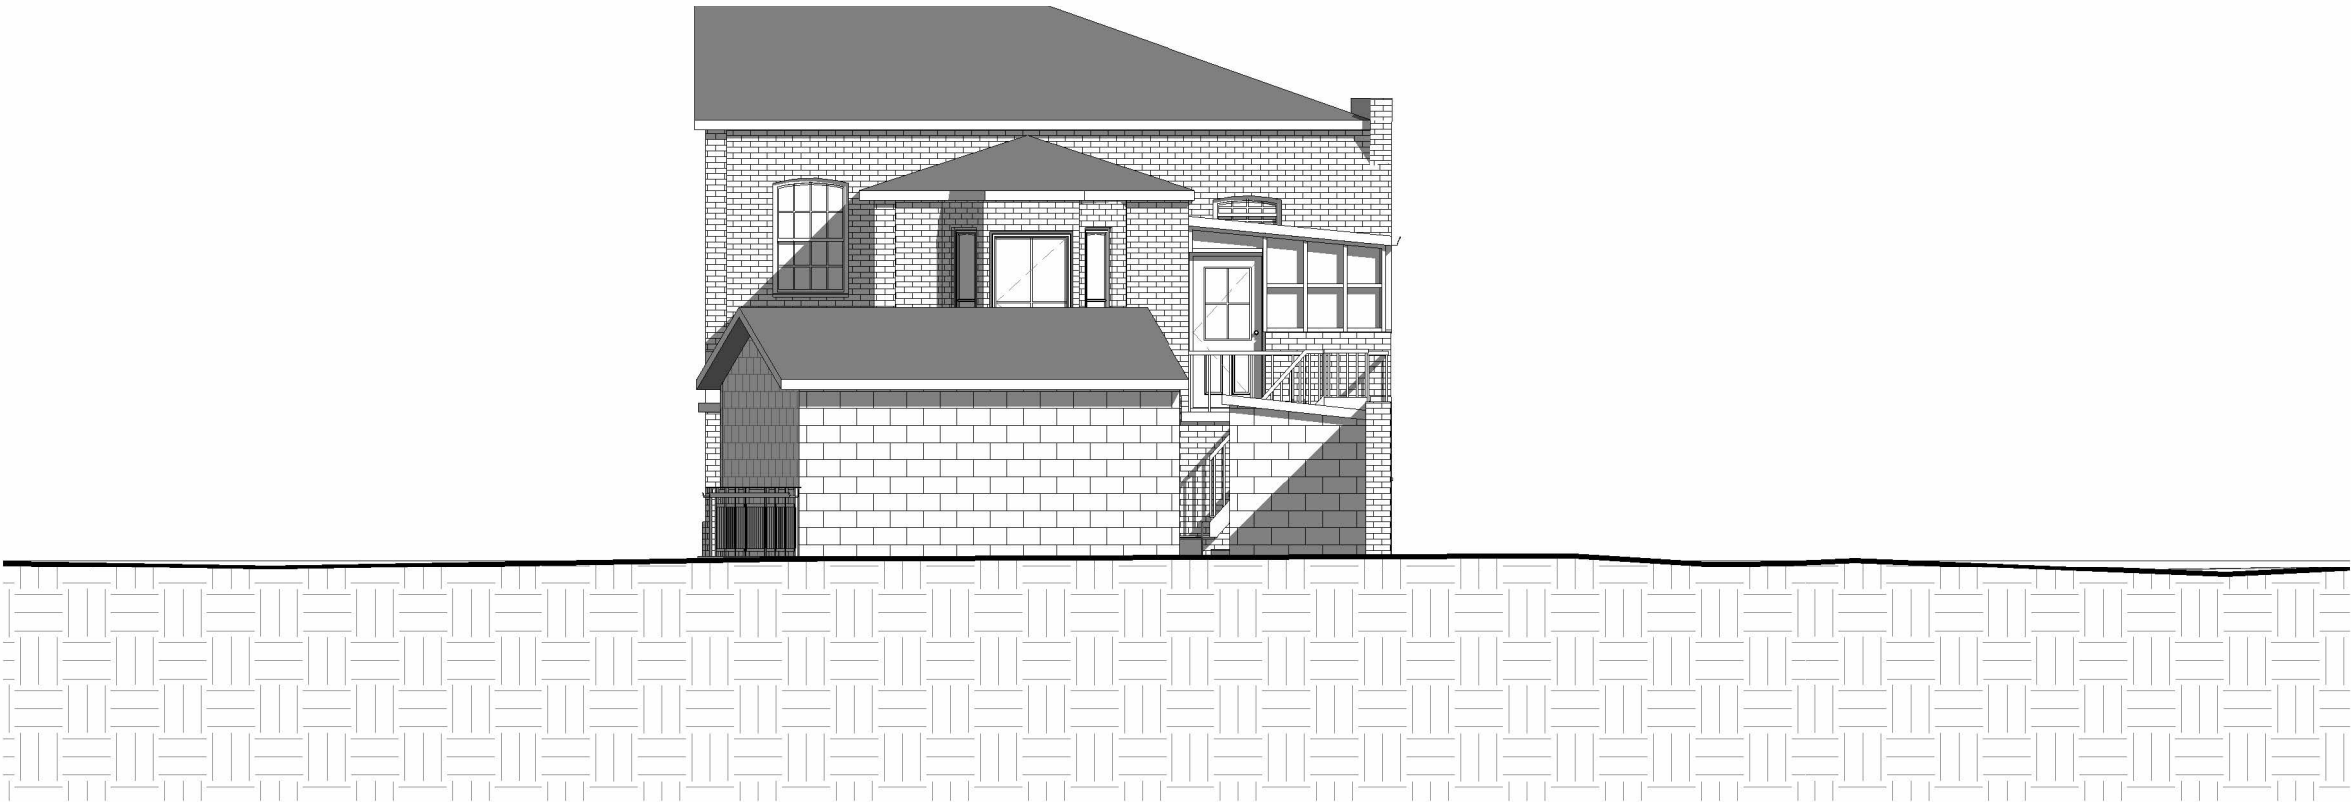

Existing South Elevation
1 : 100

P1	08/03/2023	EM	AS	Annotation added and rear wall removed from view
rev	date	name	chk	note

A3

Original Sheet Size

STATUS

Planning



HILLS

VETS 1972

PROJECT

Proposed Extension/ renovation of existing buildings into new veterinary facility

178 Park Rd, London, N8 8JT

CLIENT

Hills Vets

DRAWING TITLE			
Existing Front and Rear Elevations			
SCALE	DATE	DRAWN	CHK
1 : 100	19/07/2022	EM	AS
DRAWING NUMBER		REVISION	
1295 / 0301		P1	



11 King Court
Willie Snaith Road
Newmarket, Suffolk
CB8 7SG. England

T. +44(0)1638 560343
W. www.acdprojects.com
E. enquiries@acdprojects.com