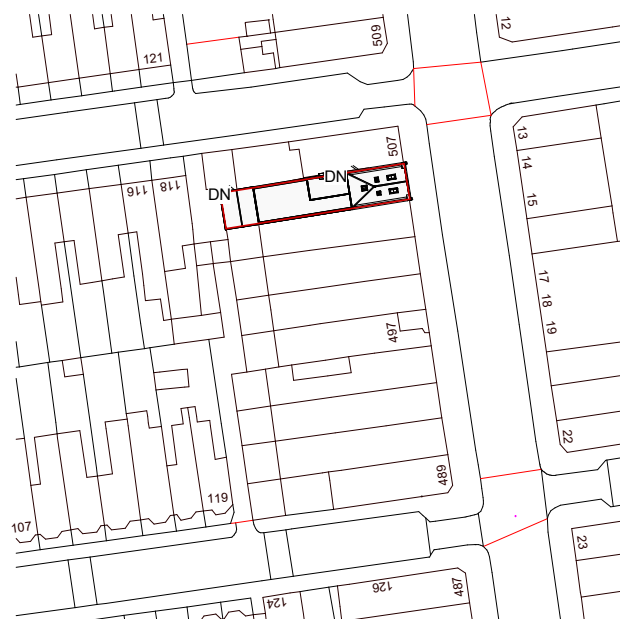


Property Boundary  
Property Area 182m<sup>2</sup>

121

Warham Rd

507

Green Lanes

118



Neighbouring Property

Neighbouring Property

Neighbouring Property

Neighbouring Property

49

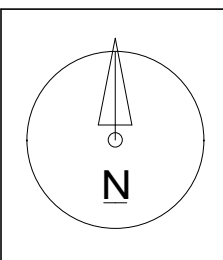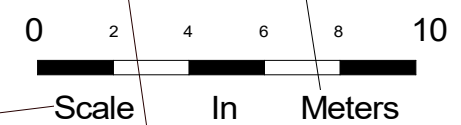




NOTES:  
CONTRACTORS MUST VERIFY ALL DIMENSIONS AT THE SITE BEFORE COMMENCING ANY WORK.  
NO CONSTRUCTION WORK BEFORE BUILDING CONTROL APPROVAL AND STRUCTURAL ENGINEER CONFIRMATION.  
ANY DISCREPANCIES TO BE REPORTED TO GRIDKUNE.  
ALL DRAWINGS ARE TO BE READ IN CONJUNCTION WITH ALL RELEVANT DRAWINGS AND SPECIFICATIONS.

| Rev | Description | Date |
|-----|-------------|------|
|     |             |      |
|     |             |      |
|                                |                |                |
|--------------------------------|----------------|----------------|
| PROJECT TITLE                  |                |                |
| 505 Green Lanes. London N4 1AL |                |                |
| Date                           | Project number | DRWAING NUMBER |
| 20/03/2023                     | 6967           | L001           |


|                     |          |
|---------------------|----------|
| DRAWING TITLE       |          |
| Location and Os Map |          |
| CLIENT              |          |
| Dr Ibrahim Yahli    |          |
| Scale (@ A3)        | Drawn by |
| As indicated        | Cheski   |






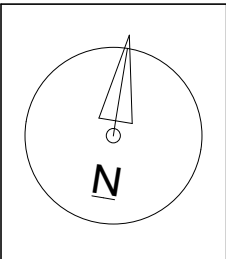 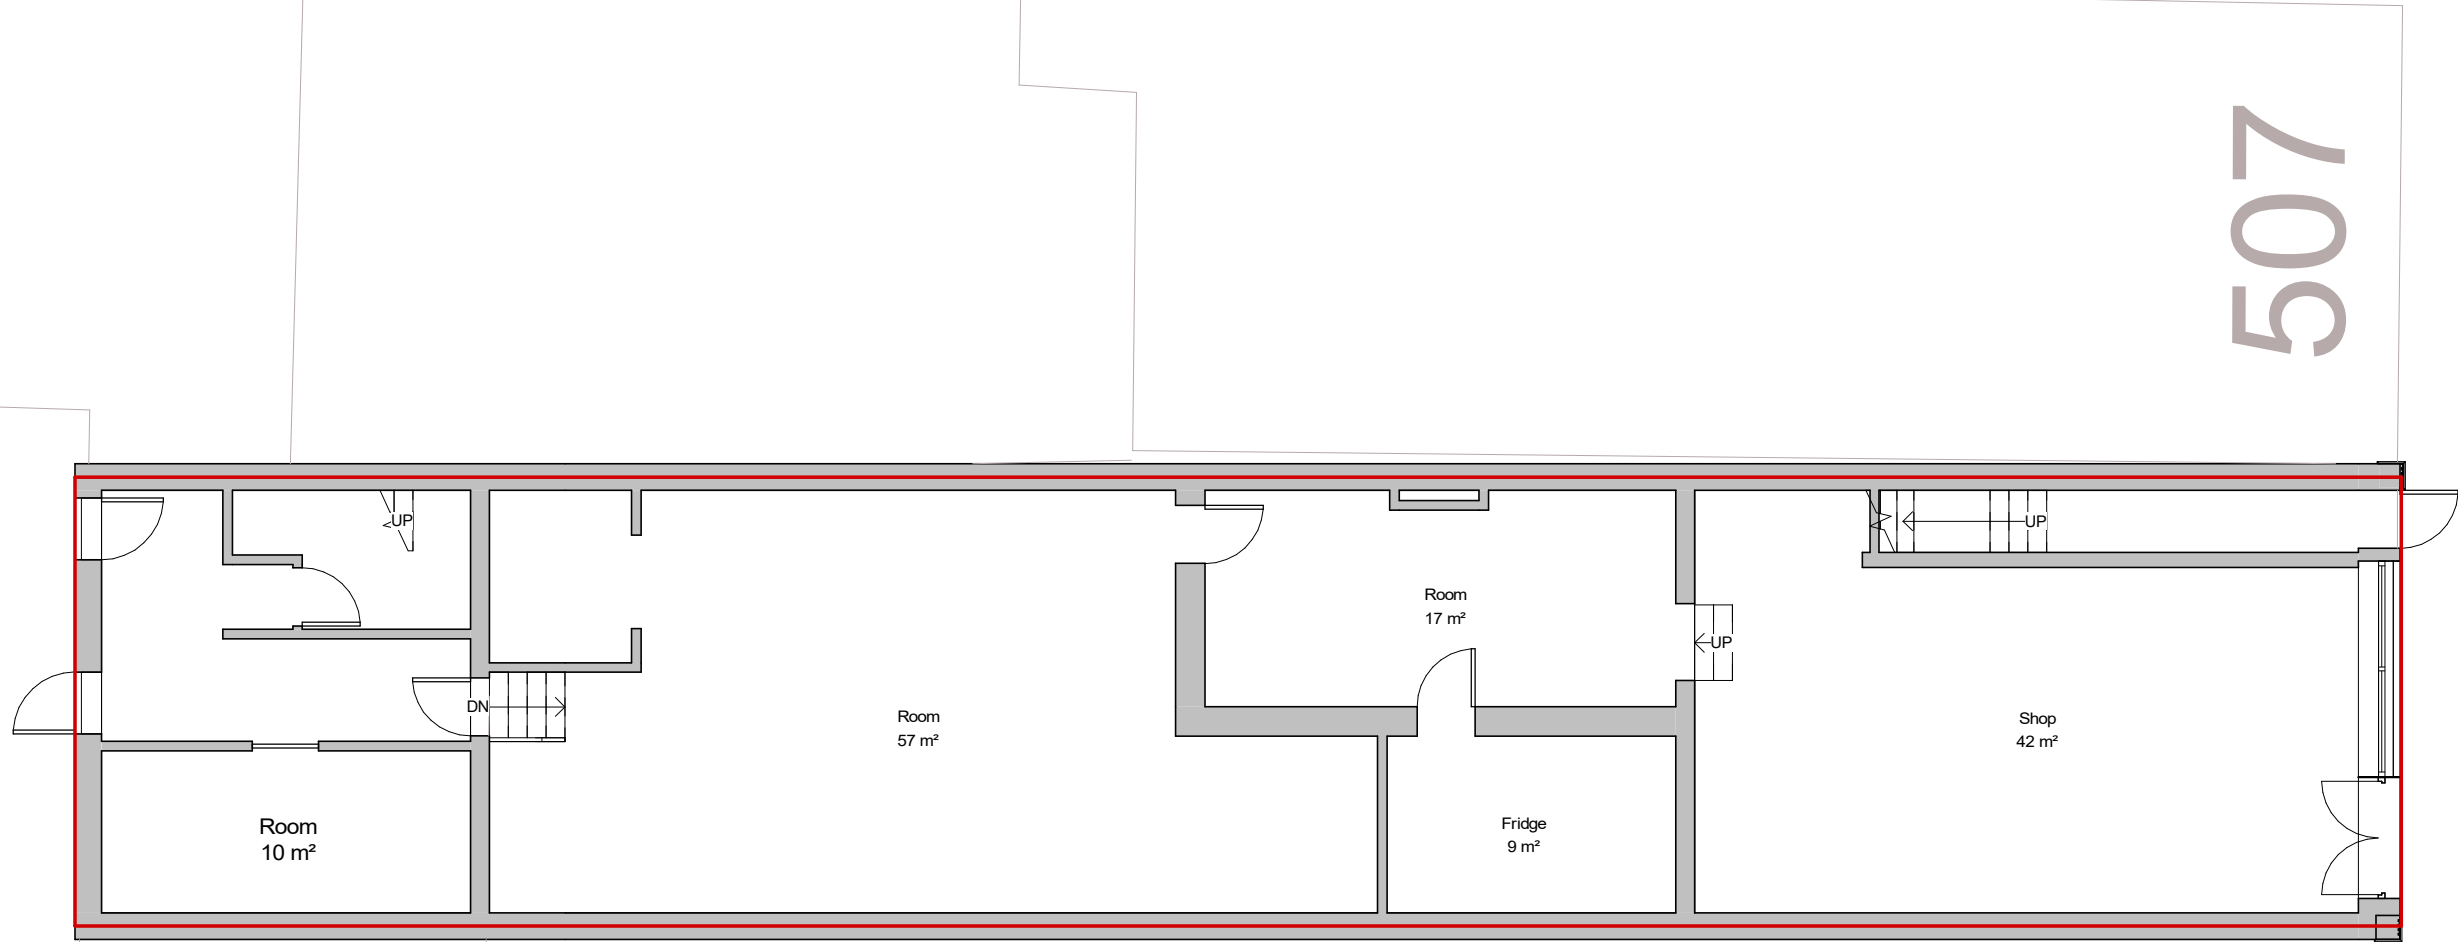

NOTES:  
CONTRACTORS MUST VERIFY ALL DIMENSIONS  
AT THE  
SITE BEFORE COMENCING ANY WORK.  
NO CONSTRUCTION WORK BEFORE BUILDING  
CONTROL  
APPROVAL AND STRUCTURAL ENGINEER  
CONFIRMATION.  
ANY DISCREPANCIES TO BE REPORTED TO  
GRIDKUNE.  
ALL DRAWINGS ARE TO BE READ IN  
CONJUNCTION WITH  
ALL RELEVANT DRAWINGS AND  
SPECIFICATIONS.

| Rev | Description | Date |
|-----|-------------|------|
|     |             |      |
|     |             |      |
 
|                                                     |                        |                             |                                        |                    |                                                                                       |
|-----------------------------------------------------|------------------------|-----------------------------|----------------------------------------|--------------------|---------------------------------------------------------------------------------------|
| PROJECT TITLE<br><br>505 Green Lanes. London N4 1AL |                        |                             | DRAWING TITLE<br>Existing Ground Floor |                    |  |
|                                                     |                        |                             | CLIENT<br>Dr Ibrahim Yahli             |                    |                                                                                       |
| Date<br>20/03/2023                                  | Project number<br>6967 | DRWAING NUMBER<br>EX - P001 | Scale (@ A3)<br>1 : 100                | Drawn by<br>Cheski |                                                                                       |

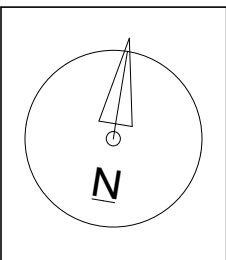 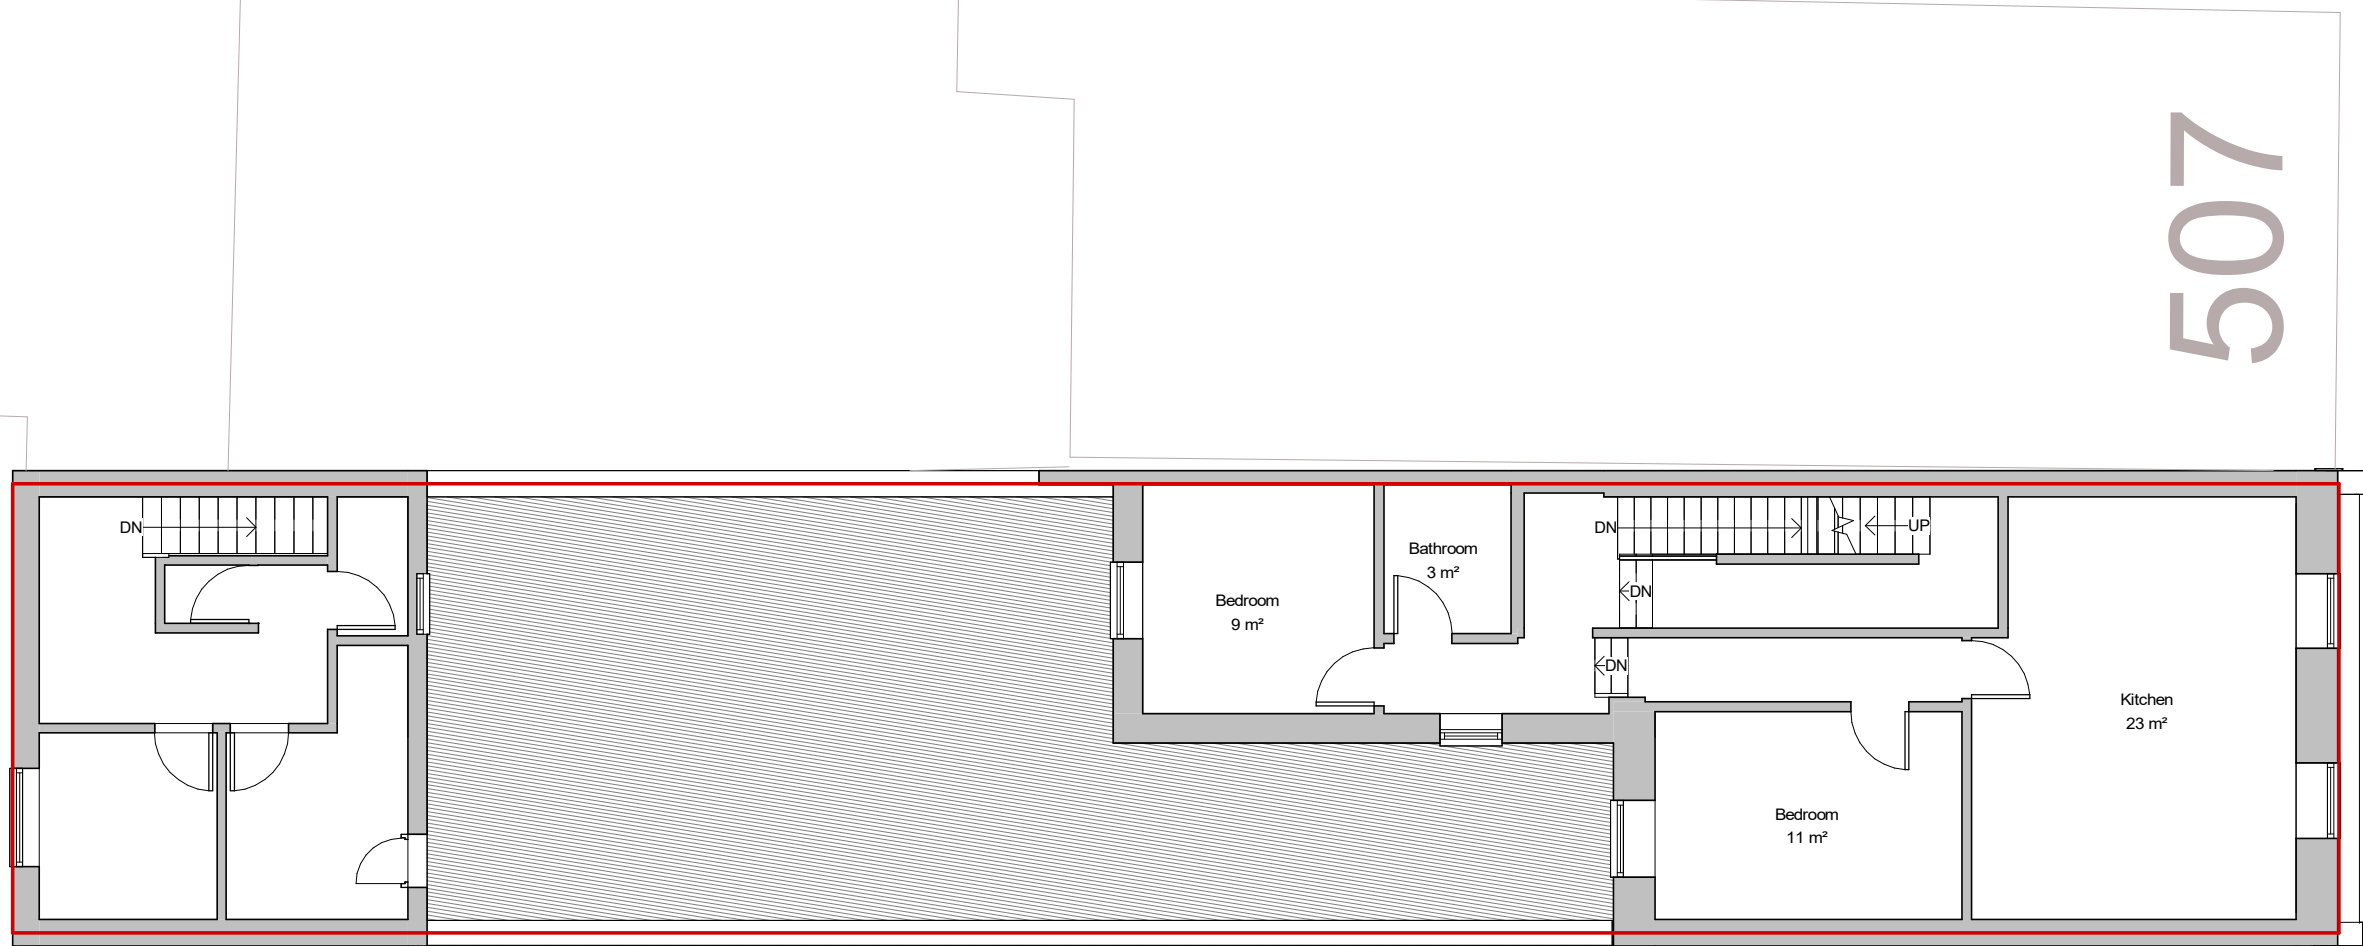



NOTES:  
CONTRACTORS MUST VERIFY ALL DIMENSIONS  
AT THE  
SITE BEFORE COMENCING ANY WORK.  
NO CONSTRUCTION WORK BEFORE BUILDING  
CONTROL  
APPROVAL AND STRUCTURAL ENGINEER  
CONFIRMATION.  
ANY DISCREPANCIES TO BE REPORTED TO  
GRIDKUNE.  
ALL DRAWINGS ARE TO BE READ IN  
CONJUNCTION WITH  
ALL RELEVANT DRAWINGS AND  
SPECIFICATIONS.

| Rev | Description | Date |
|-----|-------------|------|
|     |             |      |
|     |             |      |
|                                |  |                |                      |          |
|--------------------------------|--|----------------|----------------------|----------|
| PROJECT TITLE                  |  |                | DRAWING TITLE        |          |
| 505 Green Lanes. London N4 1AL |  |                | Existing First Floor |          |
| Date                           |  |                | CLIENT               |          |
| 20/03/2023                     |  |                | Dr Ibrahim Yahli     |          |
| Project number                 |  | DRWAING NUMBER | Scale (@ A3)         | Drawn by |
| 6967                           |  | EX - P002      | 1 : 100              | Cheski   |



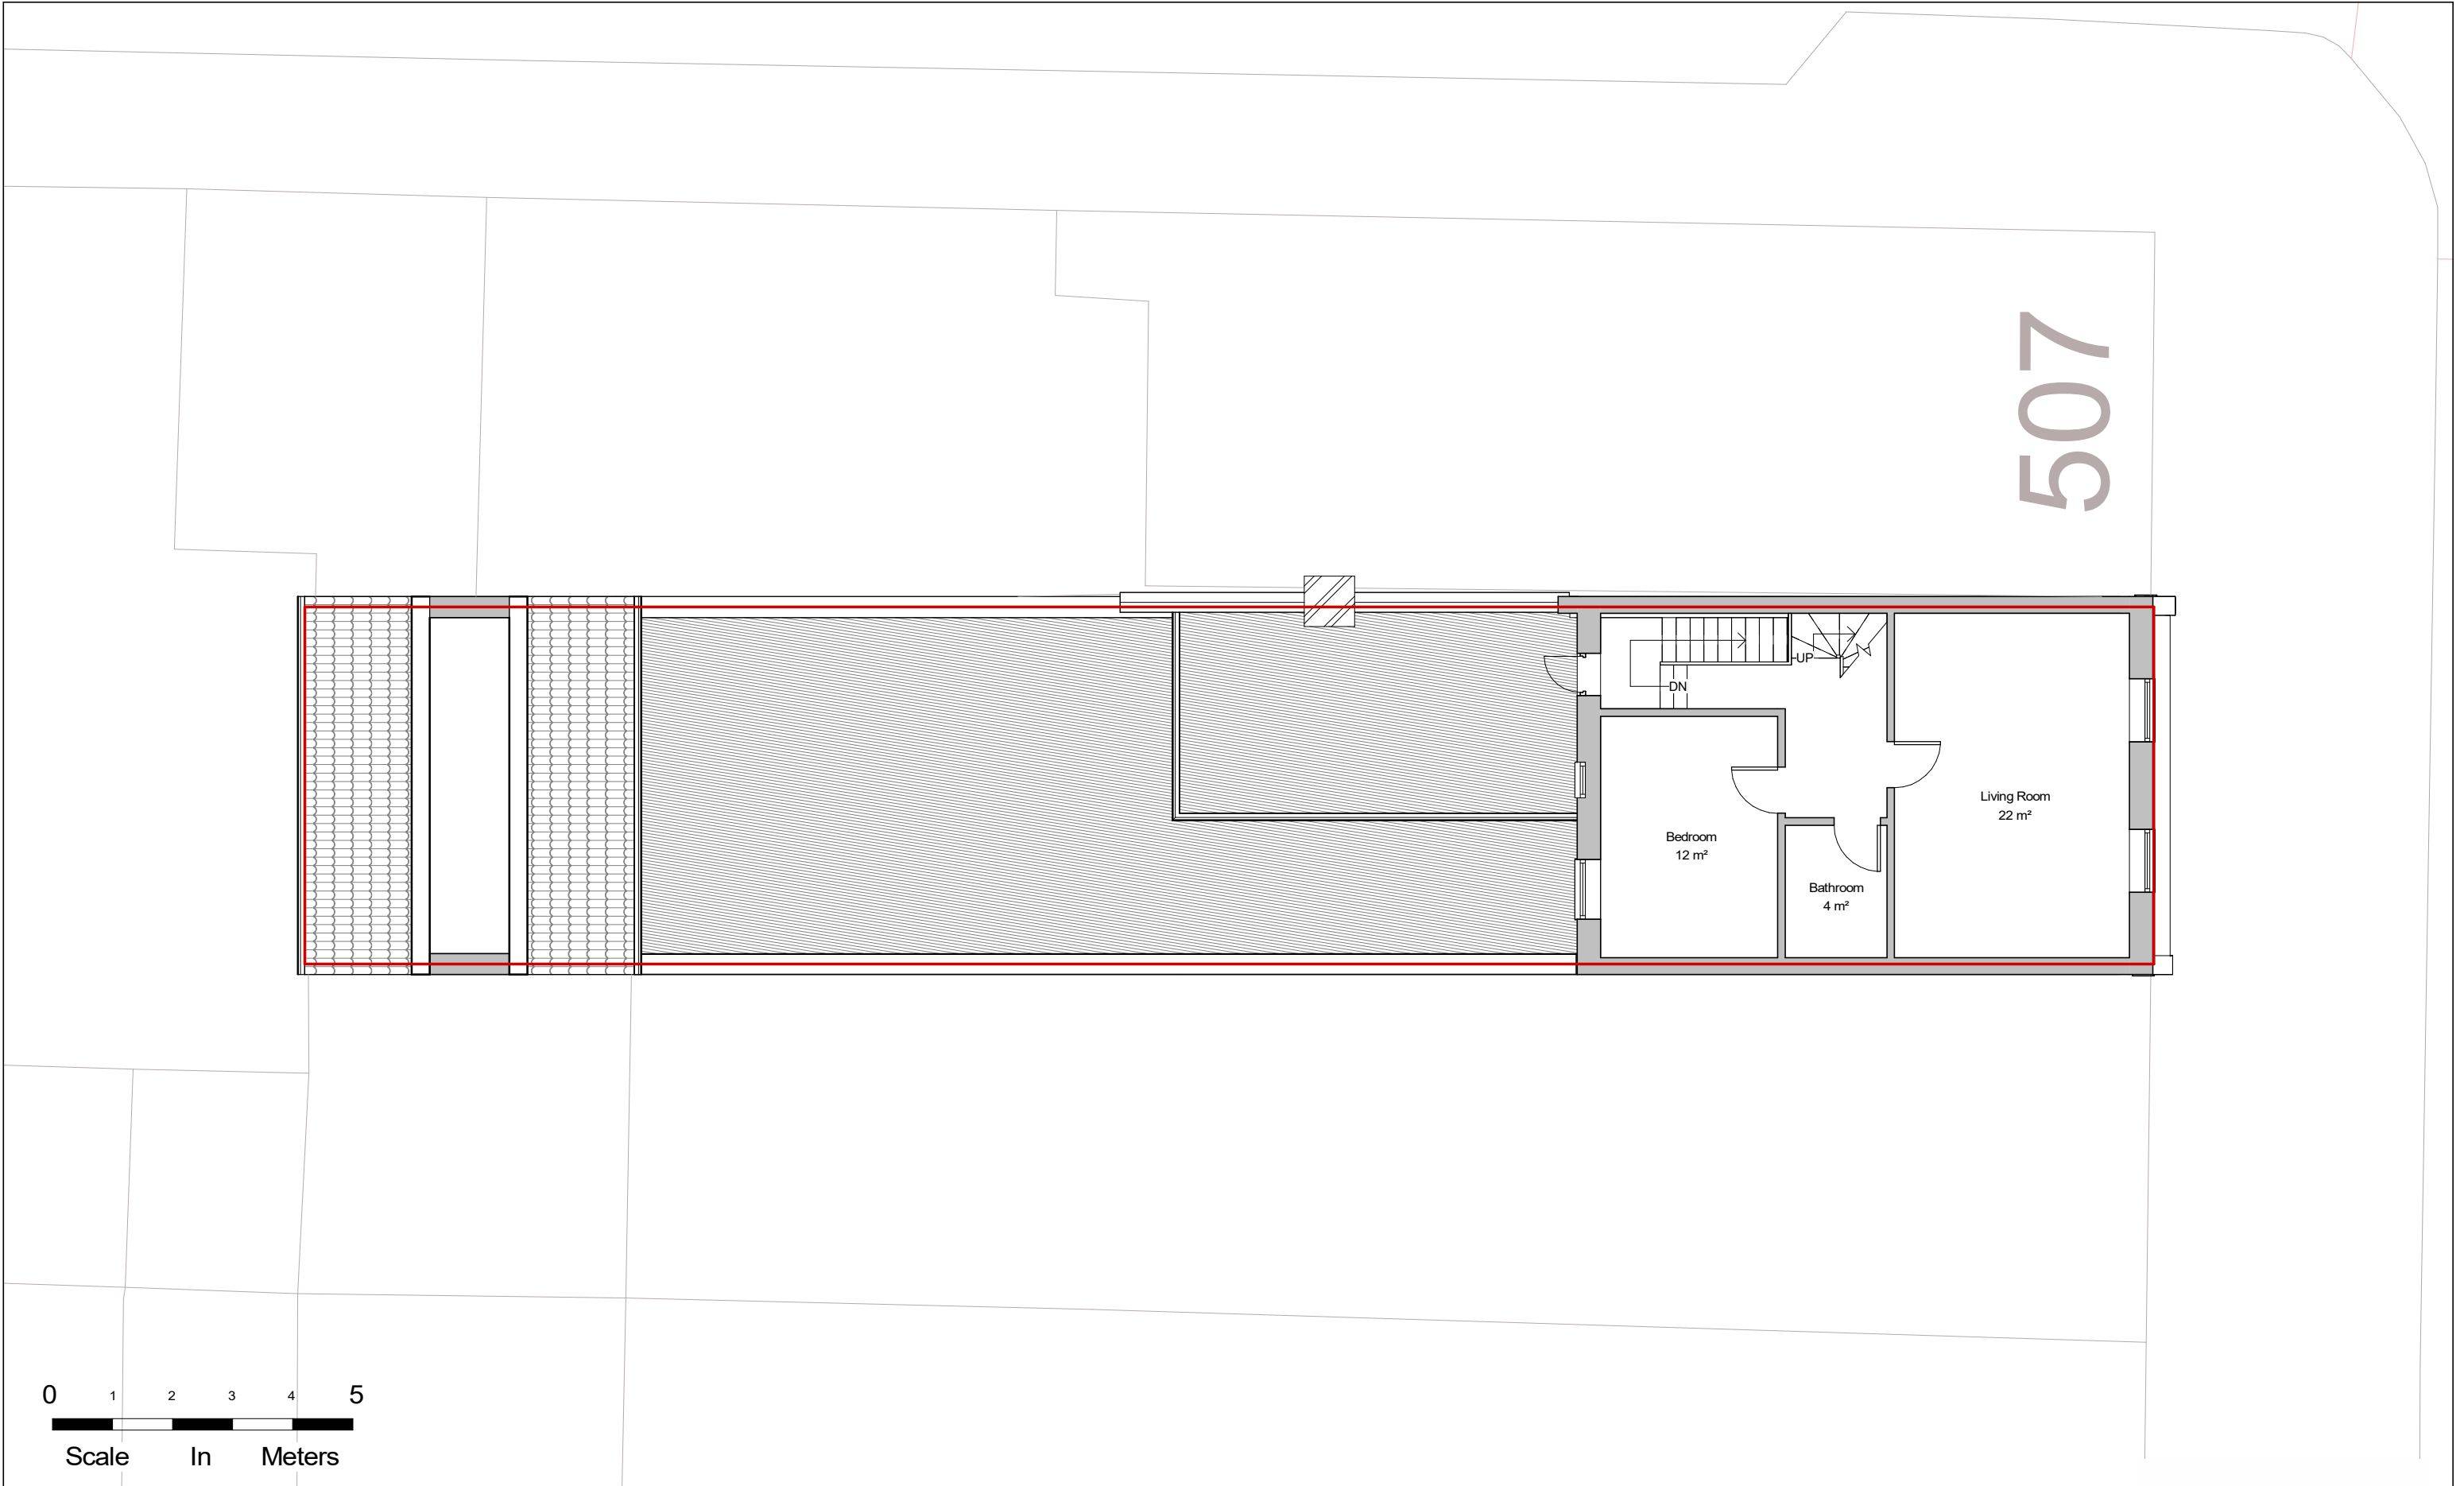

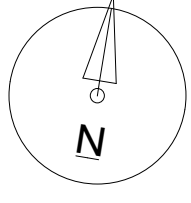

NOTES:  
CONTRACTORS MUST VERIFY ALL DIMENSIONS AT THE SITE BEFORE COMENCING ANY WORK.

NO CONSTRUCTION WORK BEFORE BUILDING CONTROL APPROVAL AND STRUCTURAL ENGINEER CONFIRMATION.

ANY DISCREPANCIES TO BE REPORTED TO GRIDKUNE.




ALL DRAWINGS ARE TO BE READ IN CONJUNCTION WITH ALL RELEVANT DRAWINGS AND SPECIFICATIONS.

| Rev | Description | Date |
|-----|-------------|------|
|     |             |      |
|     |             |      |
| PROJECT TITLE                  |                        |                             | DRAWING TITLE              |                    |
|--------------------------------|------------------------|-----------------------------|----------------------------|--------------------|
| 505 Green Lanes. London N4 1AL |                        |                             | Existing Second Floor      |                    |
|                                |                        |                             | CLIENT<br>Dr Ibrahim Yahli |                    |
| Date<br>20/03/2023             | Project number<br>6967 | DRWAING NUMBER<br>EX - P003 | Scale (@ A3)<br>1 : 100    | Drawn by<br>Cheski |





507

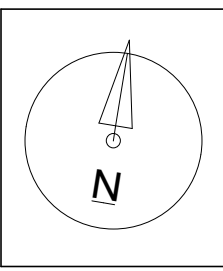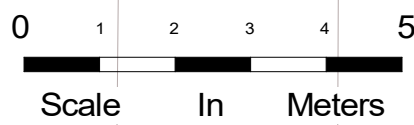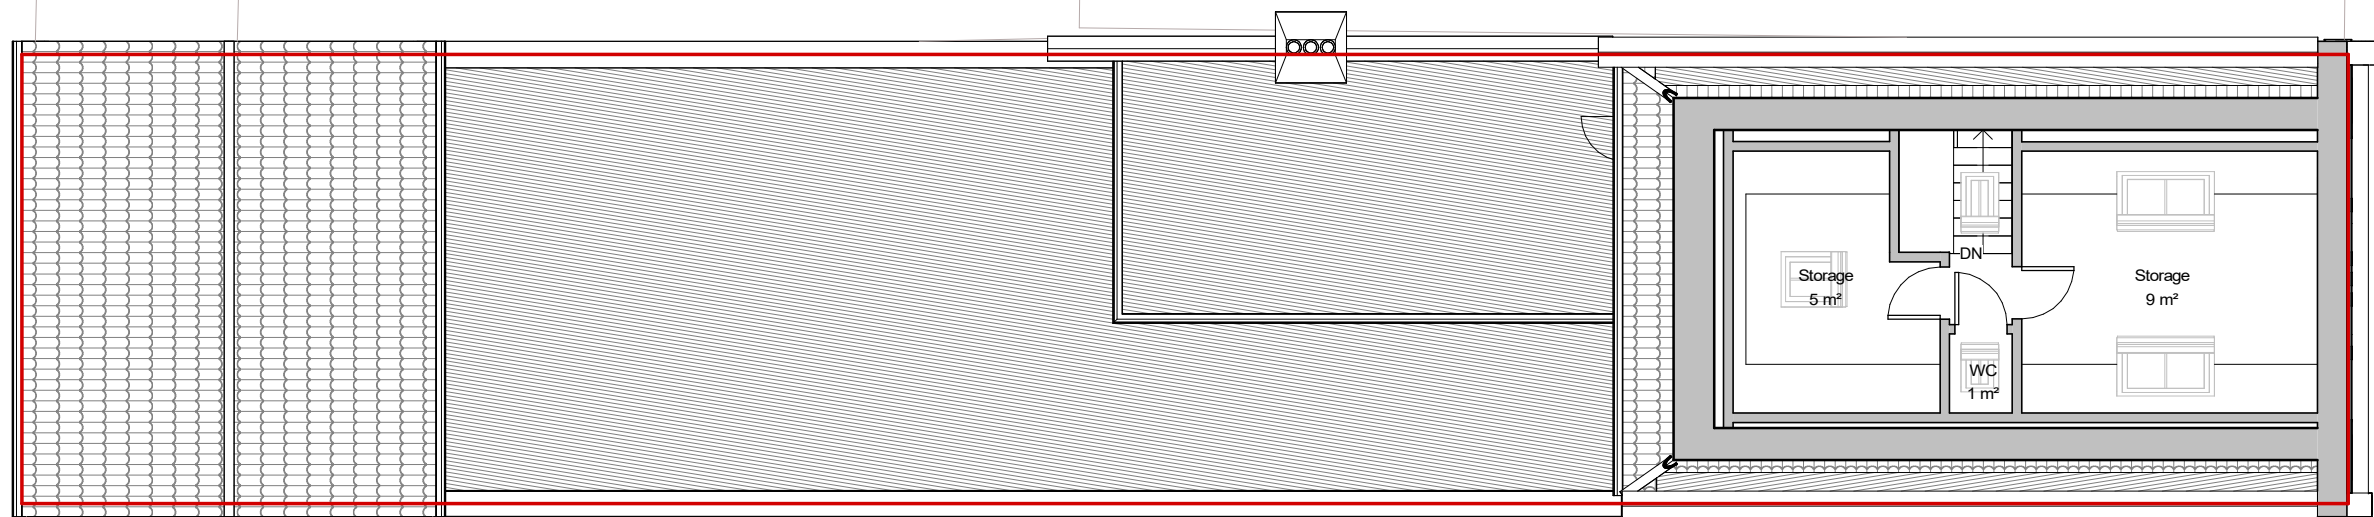

NOTES:  
CONTRACTORS MUST VERIFY ALL DIMENSIONS AT THE SITE BEFORE COMENCING ANY WORK.  
NO CONSTRUCTION WORK BEFORE BUILDING CONTROL APPROVAL AND STRUCTURAL ENGINEER CONFIRMATION.  
ANY DISCREPANCIES TO BE REPORTED TO GRIDKUNE.  
ALL DRAWINGS ARE TO BE READ IN CONJUNCTION WITH ALL RELEVANT DRAWINGS AND SPECIFICATIONS.

| Rev | Description | Date |
|-----|-------------|------|
|     |             |      |
|     |             |      |
|                                                     |                        |                             |                                    |                    |   |
|-----------------------------------------------------|------------------------|-----------------------------|------------------------------------|--------------------|---|
| PROJECT TITLE<br><br>505 Green Lanes. London N4 1AL |                        |                             | DRAWING TITLE<br><br>Existing Loft |                    | <br>PLANNING SERVICES |
|                                                     |                        |                             | CLIENT<br><br>Dr Ibrahim Yahli     |                    |   |
| Date<br>20/03/2023                                  | Project number<br>6967 | DRWAING NUMBER<br>EX - P004 | Scale (@ A3)<br>1 : 100            | Drawn by<br>Cheski |   |

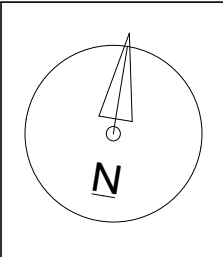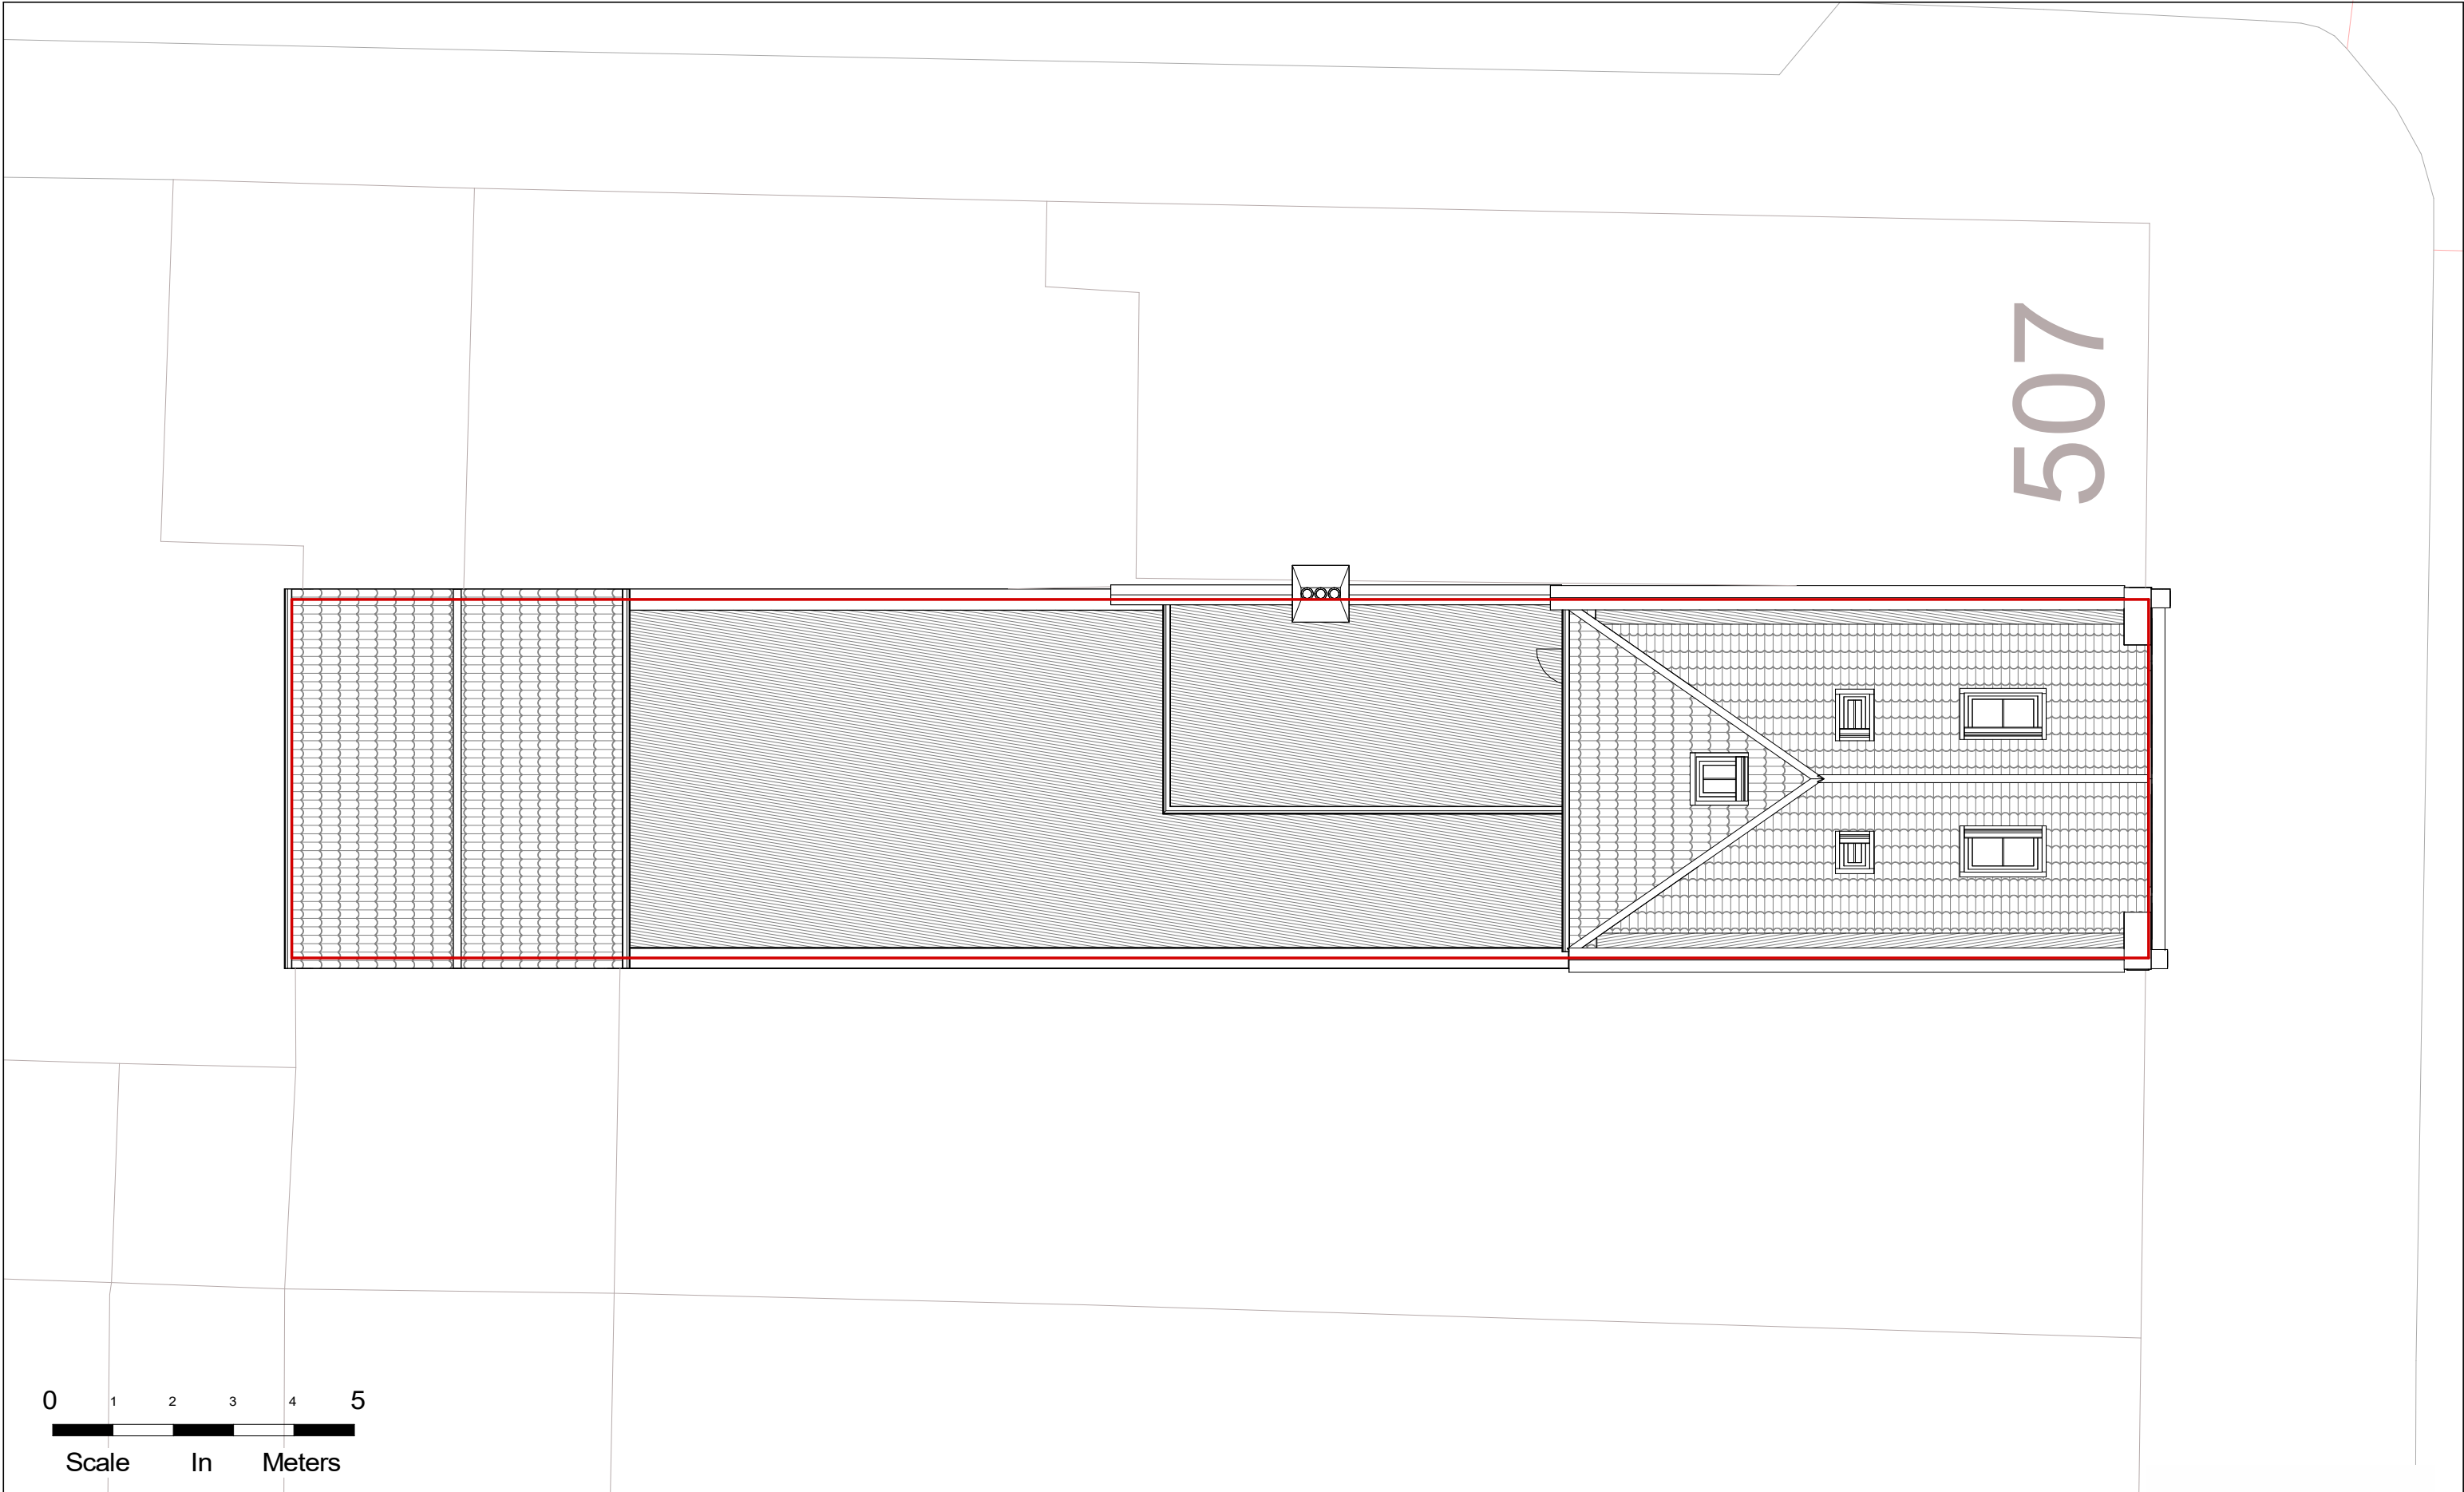

NOTES:  
CONTRACTORS MUST VERIFY ALL DIMENSIONS  
AT THE  
SITE BEFORE COMENCING ANY WORK.  
NO CONSTRUCTION WORK BEFORE BUILDING  
CONTROL  
APPROVAL AND STRUCTURAL ENGINEER  
CONFIRMATION.  
ANY DISCREPANCIES TO BE REPORTED TO  
GRIDKUNE.  
ALL DRAWINGS ARE TO BE READ IN  
CONJUNCTION WITH  
ALL RELEVANT DRAWINGS AND  
SPECIFICATIONS.

| Rev | Description | Date |
|-----|-------------|------|
|     |             |      |
|     |             |      |
| PROJECT TITLE                  |                |                |
|--------------------------------|----------------|----------------|
| 505 Green Lanes. London N4 1AL |                |                |
| Date                           | Project number | DRWAING NUMBER |
| 20/03/2023                     | 6967           | EX - P005      |

| DRAWING TITLE      |          |
|--------------------|----------|
| Existing Roof Plan |          |
| CLIENT             |          |
| Dr Ibrahim Yahli   |          |
| Scale (@ A3)       | Drawn by |
| 1 : 100            | Cheski   |

