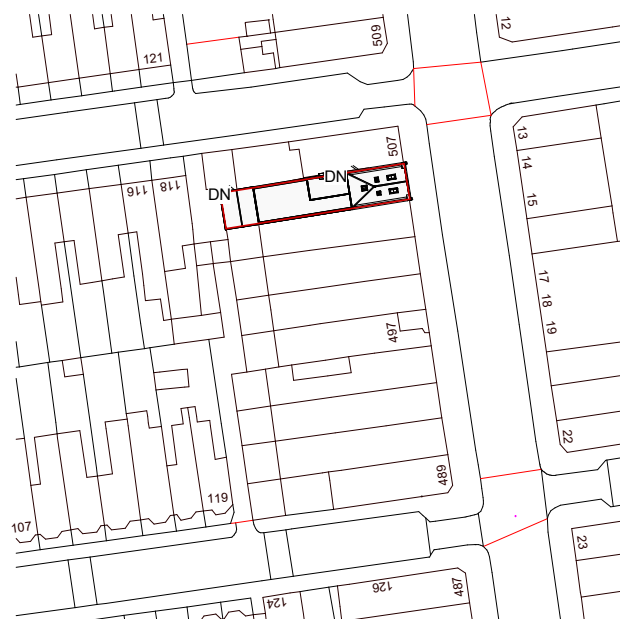


Property Boundary

Property Area 182m²

121

Warham Rd

507

Green Lanes

118



Neighbouring Property

Neighbouring Property

Neighbouring Property

Neighbouring Property

49

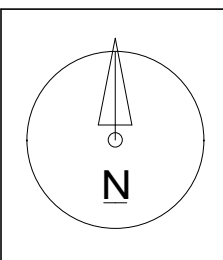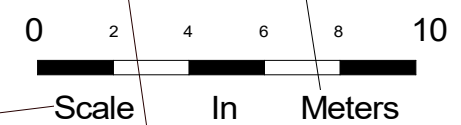




NOTES:
CONTRACTORS MUST VERIFY ALL DIMENSIONS AT THE SITE BEFORE COMMENCING ANY WORK.
NO CONSTRUCTION WORK BEFORE BUILDING CONTROL APPROVAL AND STRUCTURAL ENGINEER CONFIRMATION.
ANY DISCREPANCIES TO BE REPORTED TO GRIDKUNE.
ALL DRAWINGS ARE TO BE READ IN CONJUNCTION WITH ALL RELEVANT DRAWINGS AND SPECIFICATIONS.

Rev	Description	Date

PROJECT TITLE		
505 Green Lanes. London N4 1AL		
Date	Project number	DRWAING NUMBER
20/03/2023	6967	L001

DRAWING TITLE	
Location and Os Map	
CLIENT	
Dr Ibrahim Yahli	
Scale (@ A3)	Drawn by
As indicated	Cheski






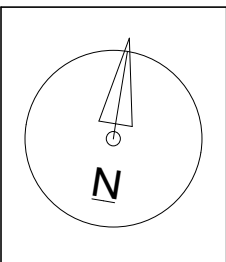 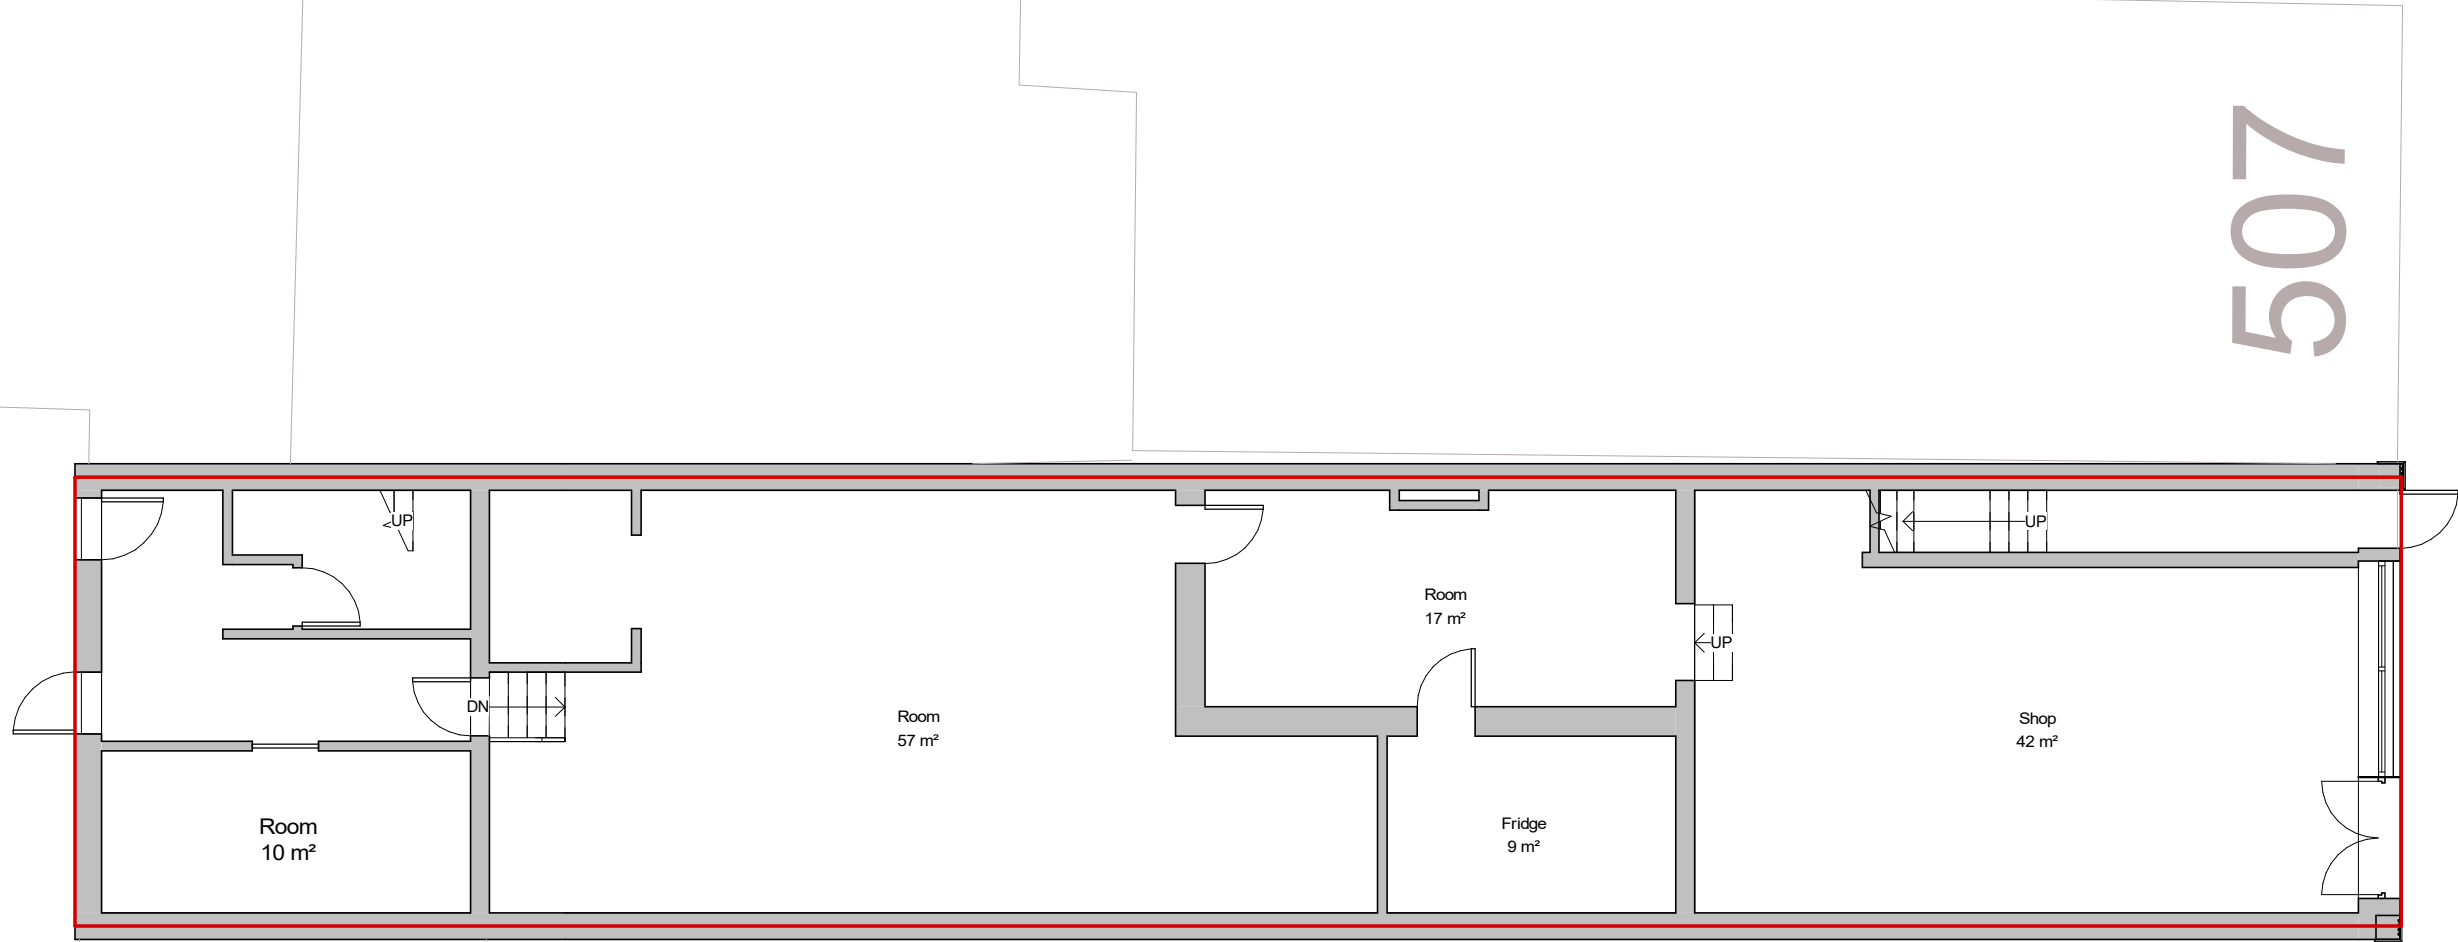

NOTES:
CONTRACTORS MUST VERIFY ALL DIMENSIONS
AT THE
SITE BEFORE COMENCING ANY WORK.
NO CONSTRUCTION WORK BEFORE BUILDING
CONTROL
APPROVAL AND STRUCTURAL ENGINEER
CONFIRMATION.
ANY DISCREPANCIES TO BE REPORTED TO
GRIDKUNE.
ALL DRAWINGS ARE TO BE READ IN
CONJUNCTION WITH
ALL RELEVANT DRAWINGS AND
SPECIFICATIONS.

Rev	Description	Date

PROJECT TITLE 505 Green Lanes. London N4 1AL			DRAWING TITLE Proposed Ground Floor		
			CLIENT Dr Ibrahim Yahli		
Date 20/03/2023	Project number 6967	DRWAING NUMBER PR - P001	Scale (@ A3) 1 : 100	Drawn by Cheski	

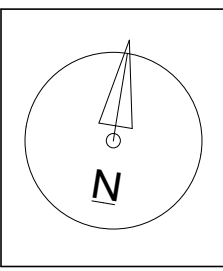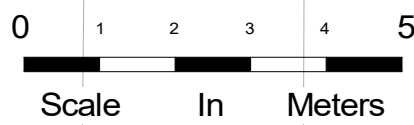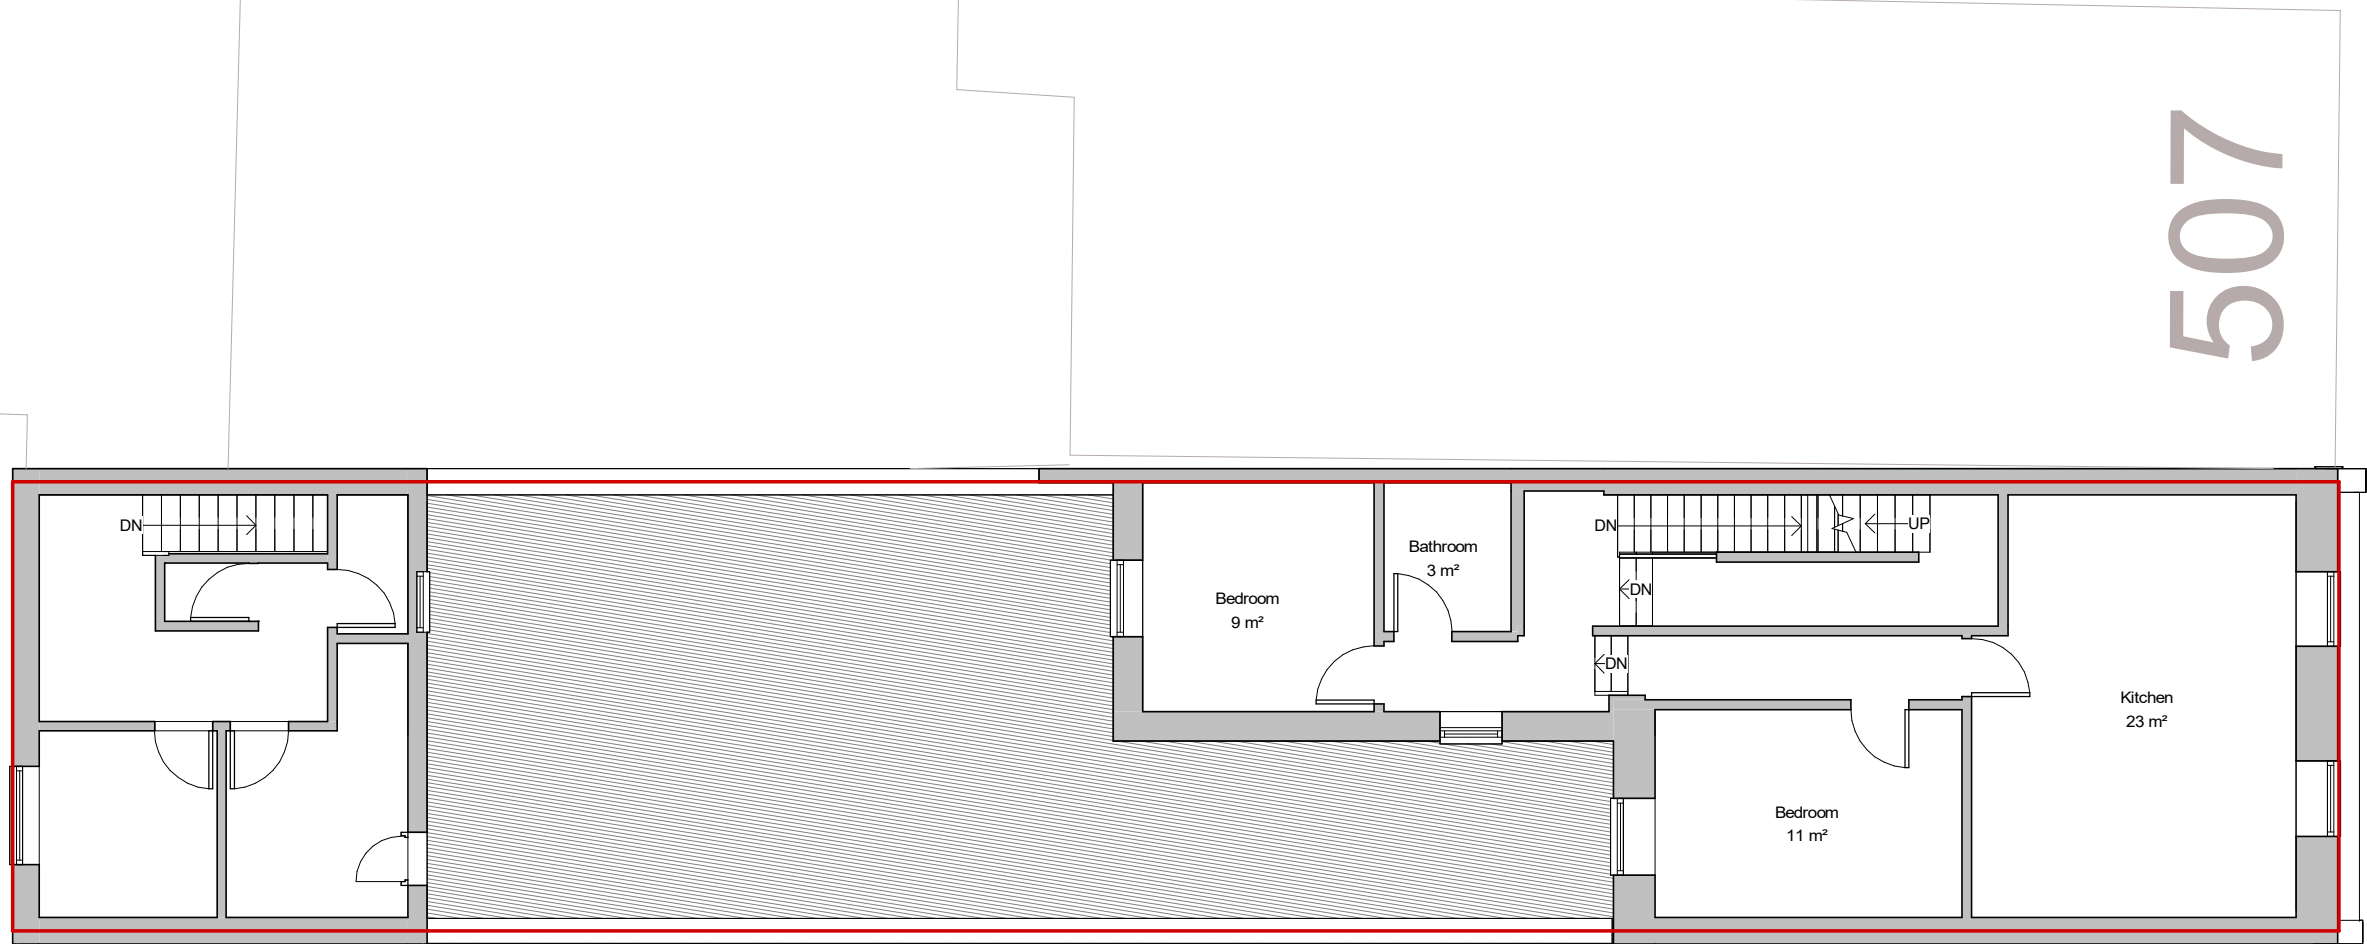



NOTES:
CONTRACTORS MUST VERIFY ALL DIMENSIONS AT THE SITE BEFORE COMENCING ANY WORK.
NO CONSTRUCTION WORK BEFORE BUILDING CONTROL APPROVAL AND STRUCTURAL ENGINEER CONFIRMATION.
ANY DISCREPANCIES TO BE REPORTED TO GRIDKUNE.
ALL DRAWINGS ARE TO BE READ IN CONJUNCTION WITH ALL RELEVANT DRAWINGS AND SPECIFICATIONS.

Rev	Description	Date

PROJECT TITLE		
505 Green Lanes. London N4 1AL		
Date	Project number	DRWAING NUMBER
20/03/2023	6967	PR - P002

DRAWING TITLE	
Proposed First Floor	
CLIENT	
Dr Ibrahim Yahli	
Scale (@ A3)	Drawn by
1 : 100	Cheski



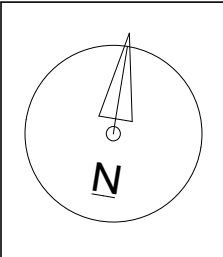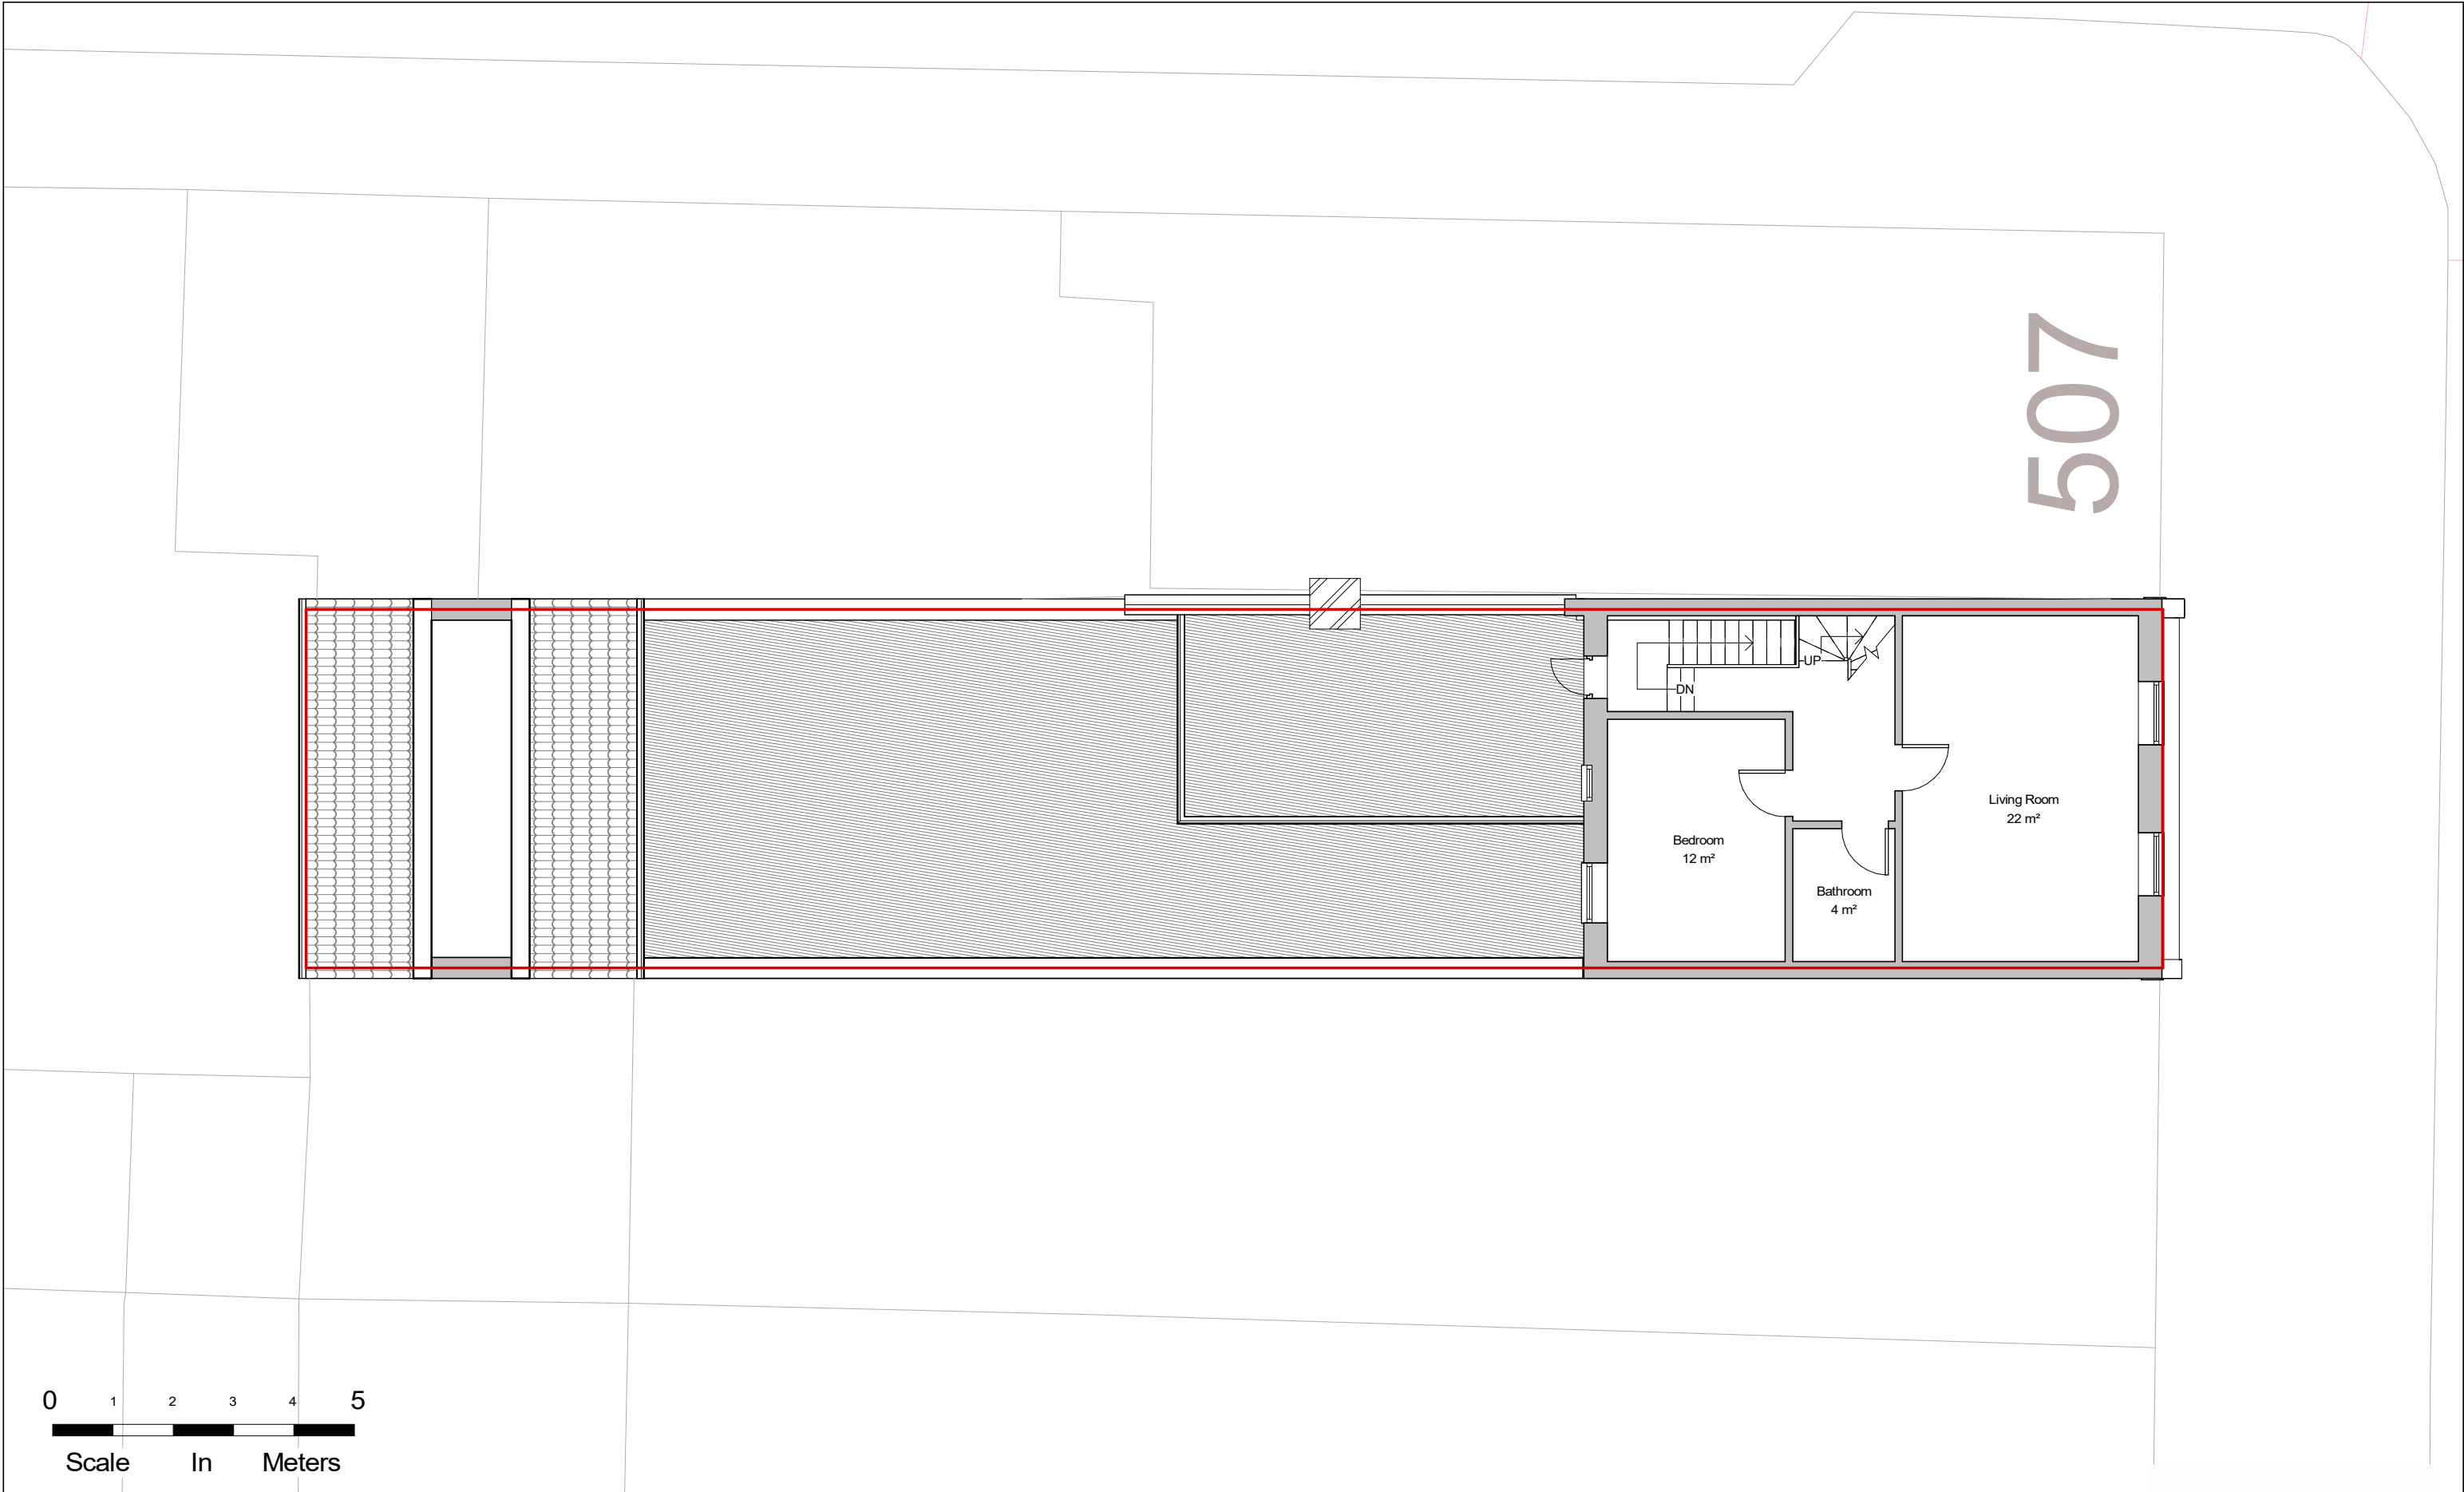

NOTES:
CONTRACTORS MUST VERIFY ALL DIMENSIONS AT THE SITE BEFORE COMENCING ANY WORK.
NO CONSTRUCTION WORK BEFORE BUILDING CONTROL APPROVAL AND STRUCTURAL ENGINEER CONFIRMATION.
ANY DISCREPANCIES TO BE REPORTED TO GRIDKUNE.
ALL DRAWINGS ARE TO BE READ IN CONJUNCTION WITH ALL RELEVANT DRAWINGS AND SPECIFICATIONS.




Rev	Description	Date

PROJECT TITLE		
505 Green Lanes. London N4 1AL		
Date	Project number	DRWAING NUMBER
20/03/2023	6967	PR - P003

DRAWING TITLE	
Proposed Second Floor	
CLIENT	
Dr Ibrahim Yahli	
Scale (@ A3)	Drawn by
1 : 100	Cheski





507

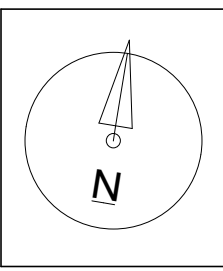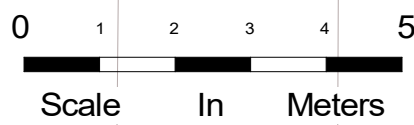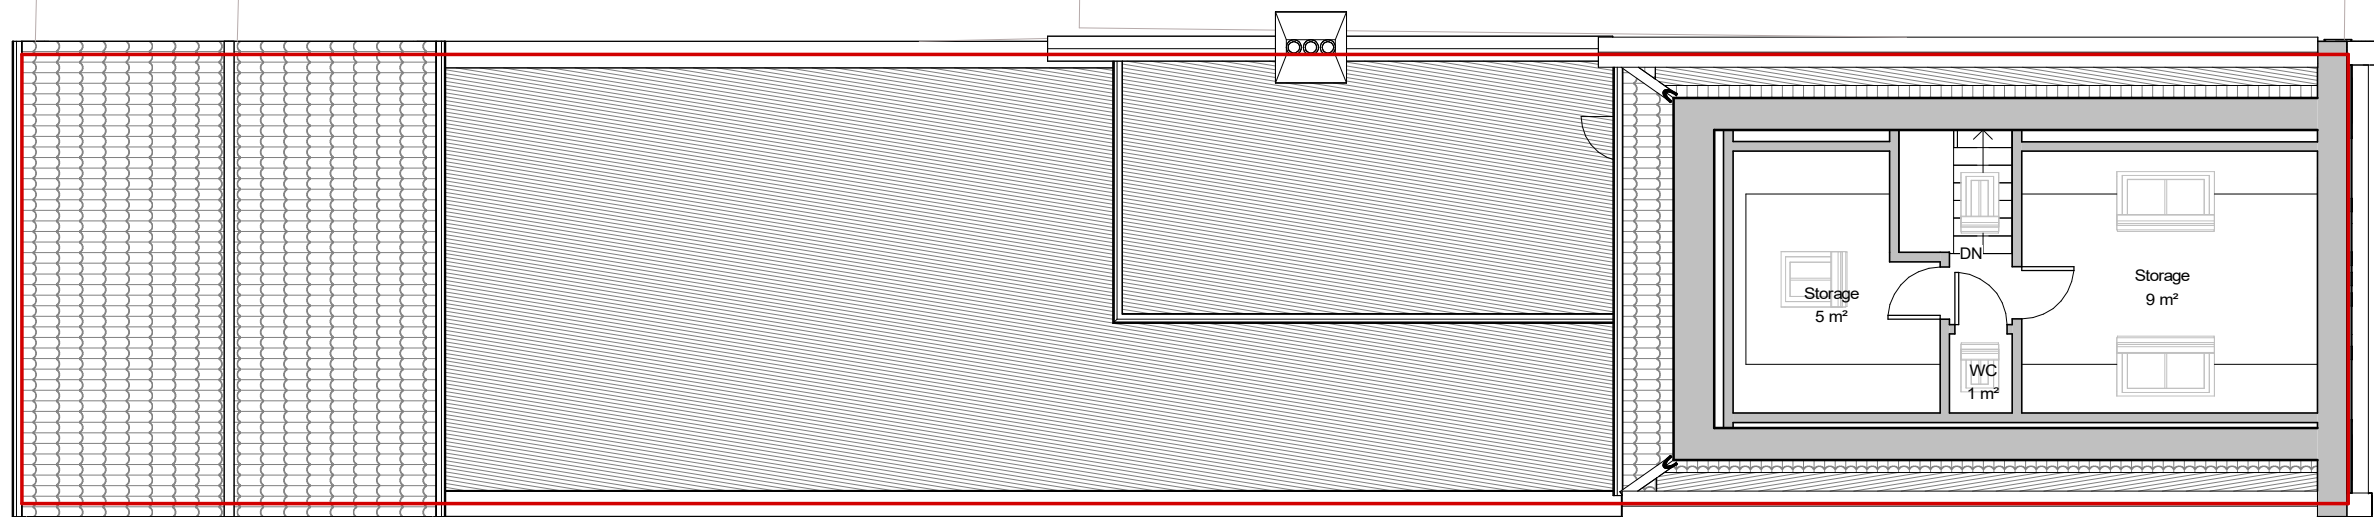

NOTES:
CONTRACTORS MUST VERIFY ALL DIMENSIONS AT THE SITE BEFORE COMENCING ANY WORK.
NO CONSTRUCTION WORK BEFORE BUILDING CONTROL APPROVAL AND STRUCTURAL ENGINEER CONFIRMATION.
ANY DISCREPANCIES TO BE REPORTED TO GRIDKUNE.
ALL DRAWINGS ARE TO BE READ IN CONJUNCTION WITH ALL RELEVANT DRAWINGS AND SPECIFICATIONS.

Rev	Description	Date

PROJECT TITLE 505 Green Lanes. London N4 1AL			DRAWING TITLE Proposed Loft		
			CLIENT Dr Ibrahim Yahli		
Date 20/03/2023	Project number 6967	DRWAING NUMBER PR - P004	Scale (@ A3) 1 : 100	Drawn by Cheski	

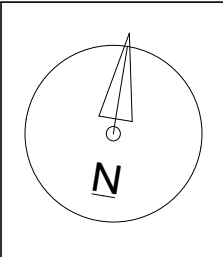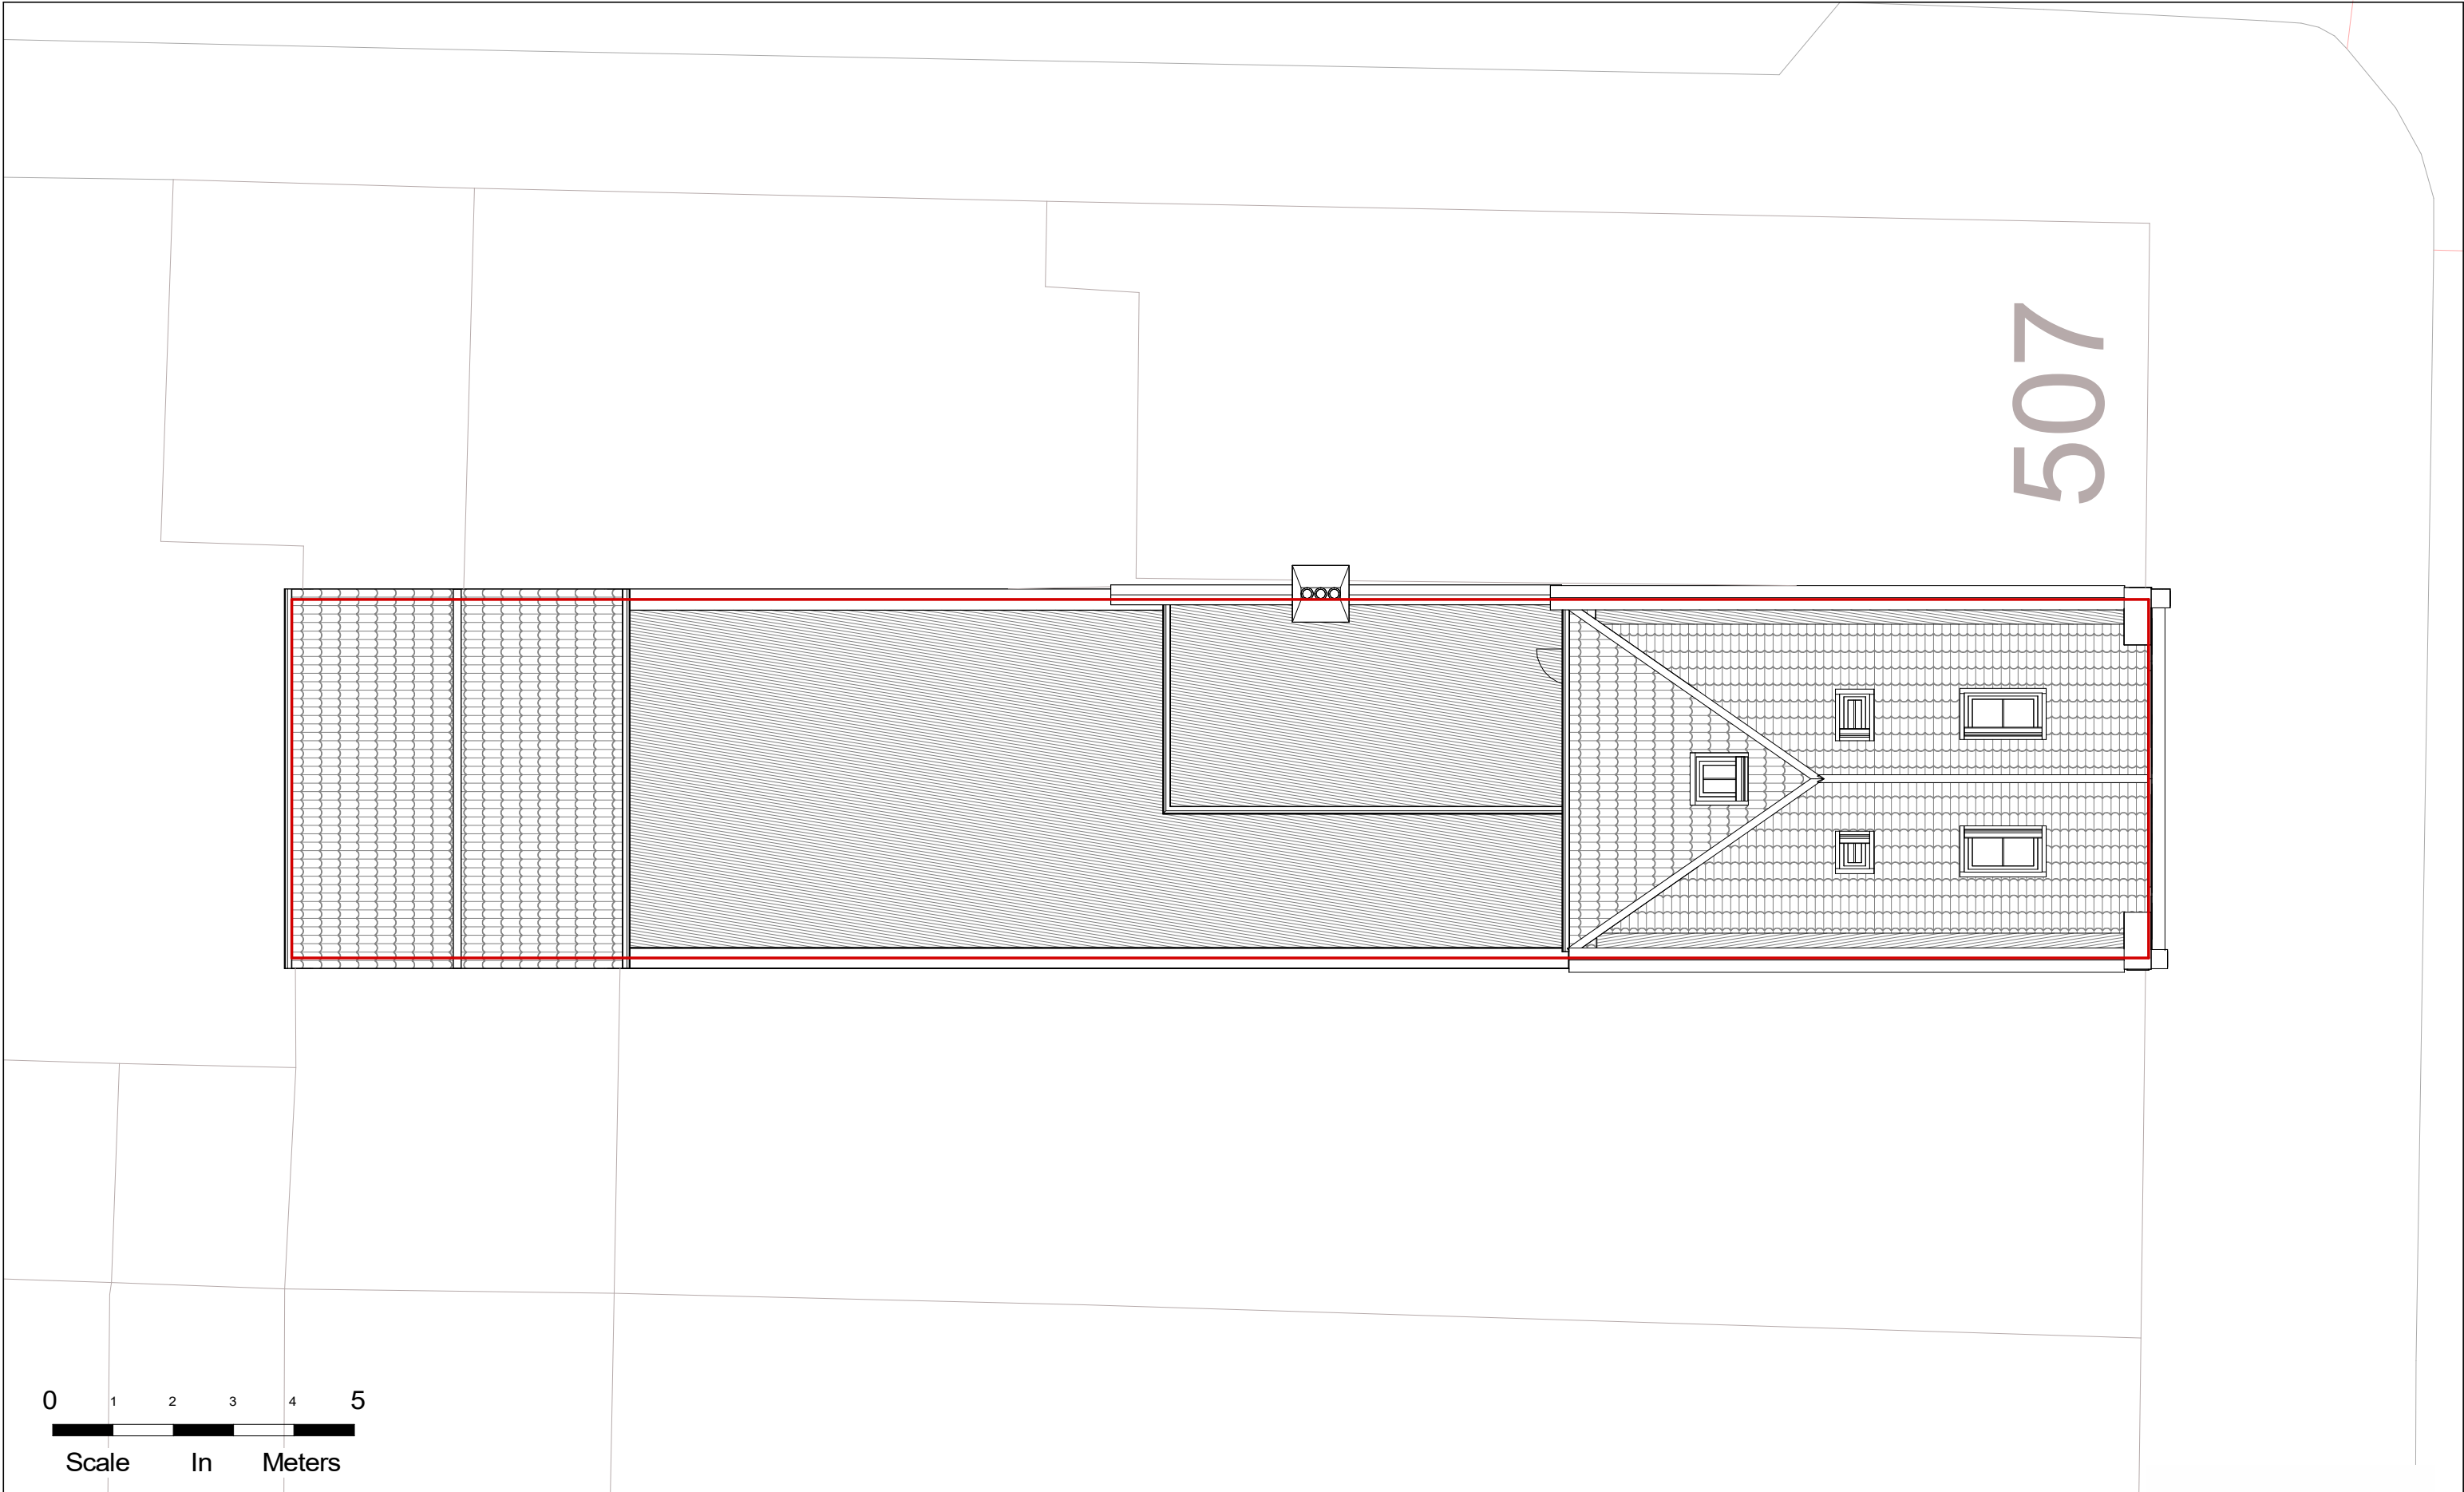

NOTES:
CONTRACTORS MUST VERIFY ALL DIMENSIONS
AT THE
SITE BEFORE COMENCING ANY WORK.
NO CONSTRUCTION WORK BEFORE BUILDING
CONTROL
APPROVAL AND STRUCTURAL ENGINEER
CONFIRMATION.
ANY DISCREPANCIES TO BE REPORTED TO
GRIDKUNE.
ALL DRAWINGS ARE TO BE READ IN
CONJUNCTION WITH
ALL RELEVANT DRAWINGS AND
SPECIFICATIONS.

Rev	Description	Date

PROJECT TITLE		
505 Green Lanes. London N4 1AL		
Date	Project number	DRWAING NUMBER
20/03/2023	6967	PR - P005

DRAWING TITLE	
Proposed Roof Plan	
CLIENT	
Dr Ibrahim Yahli	
Scale (@ A3)	Drawn by
1 : 100	Cheski

