


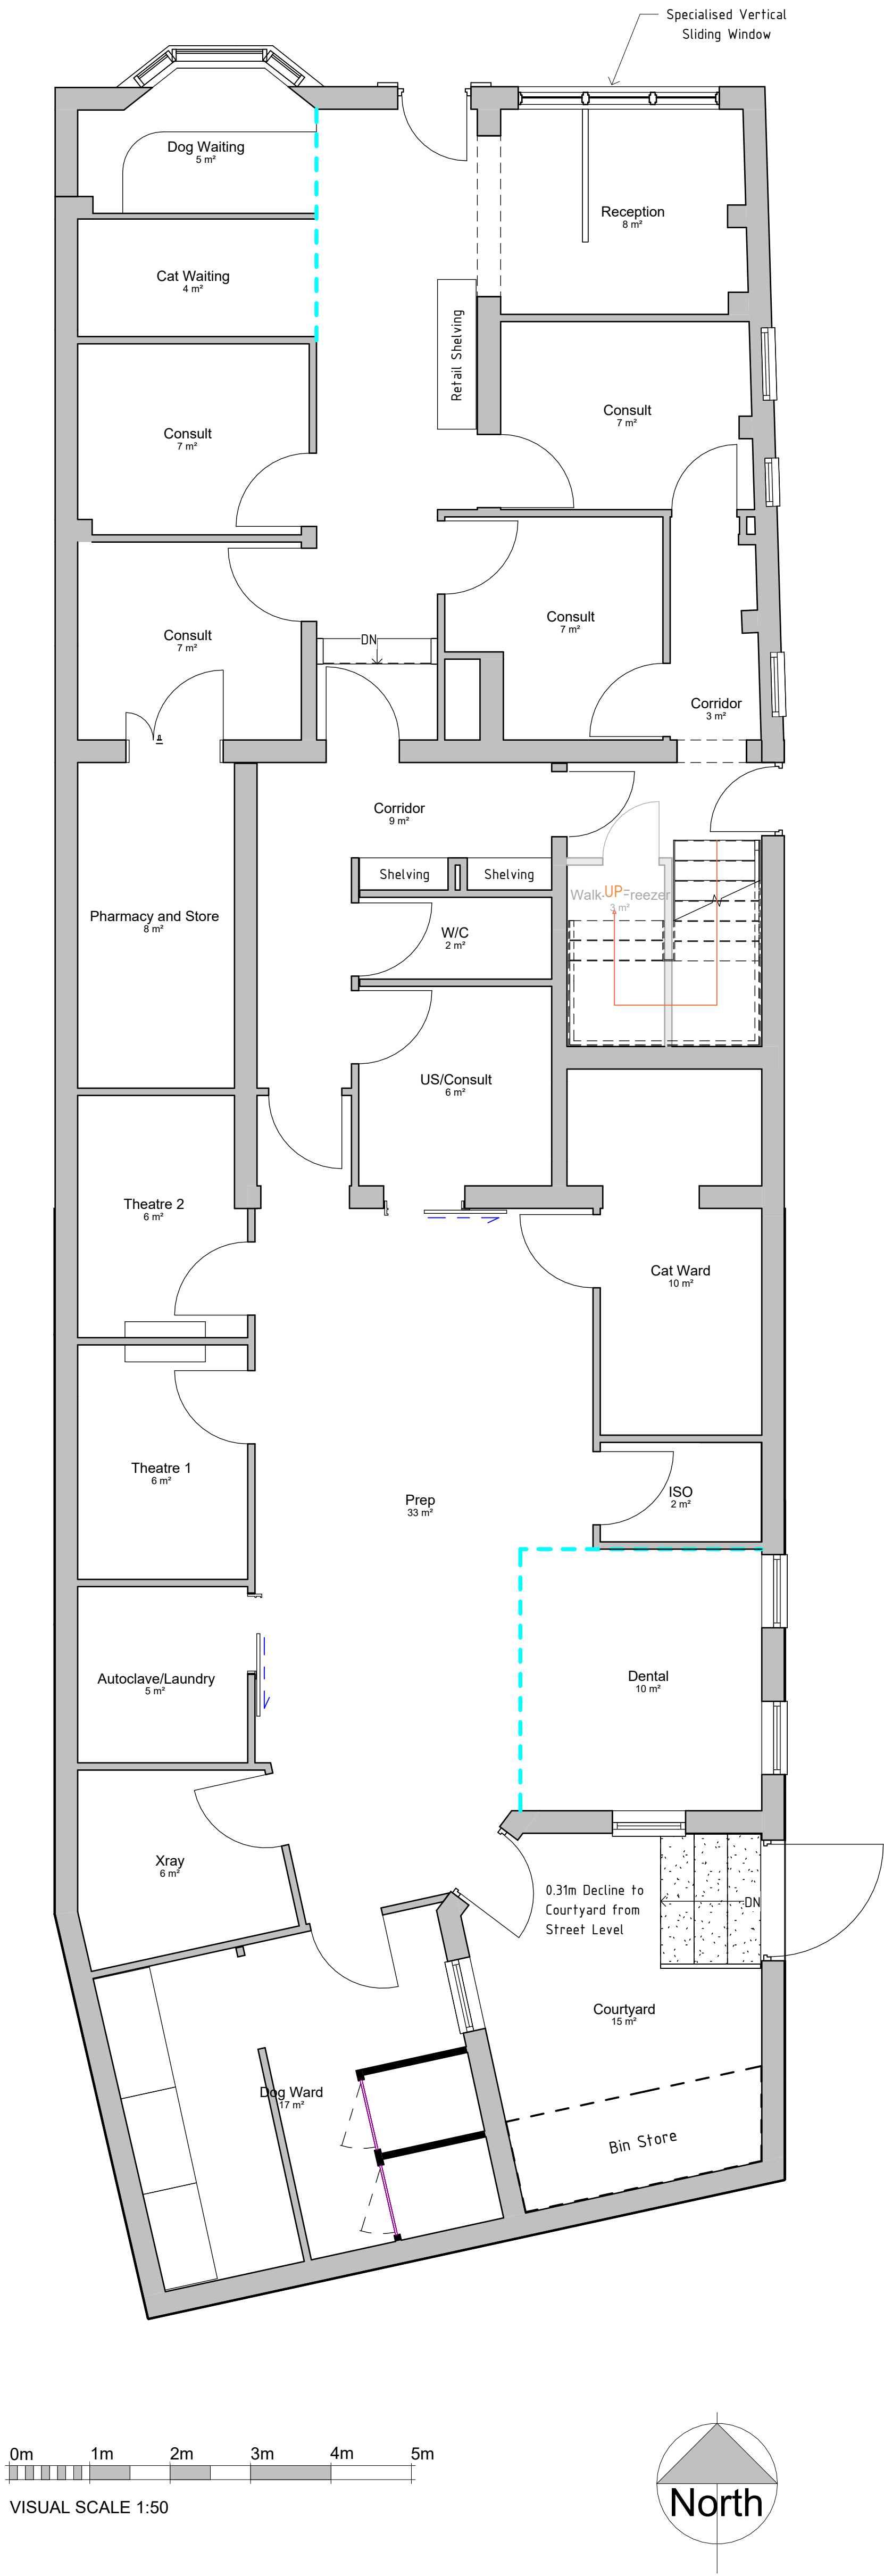

11 King Court
Willie Snaith Road
Newmarket, Suffolk
CB8 7SG, England

T. +44(0)1638 560343
W. www.acdprojects.com
E. enquiries@acdprojects.com

A1

Original Sheet Size

STATUS

Planning

PROJECT

**Proposed Extension/ renovation of
existing buildings into new veterinary
facility**

178 Park Rd, London, N8 8JT



CLIENT

Hills Vets

DRAWING TITLE

G.A Ground Floor Plan

SCALE

As indicated

DATE

19/07/2022

DRAWN

EM

CHK

AS

DRAWING NUMBER

1295 / 1000

REVISION

P1

rev	date	name	chk	note
-----	------	------	-----	------

P1	08/03/2023	EM	AS	Sliding Window integrated from reception to exterior, Reception and Waiting swapped, Steps integrated to corridor, Door added to corridor, Annotations added to stairs, Walls removed from dental
----	------------	----	----	---