




EXISTING FRONT ELEVATION
SCALE: 1:100 @ A3



EXISTING REAR ELEVATION
SCALE: 1:100 @ A3

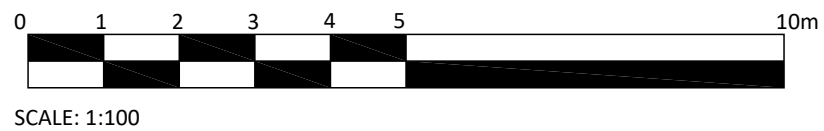

CLIENT: MR RAJ DOSHI
PROJECT TITLE: 74-76 MYDDLETON ROAD LONDON N22 8NQ
DRAWING TITLE: EXISTING FRONT & REAR ELEVATION
DRAWING NO: P/08
DATE: 22.01.2023
REVISION: -
SCALE: 1:100 @ A3
DRAWN: KB