


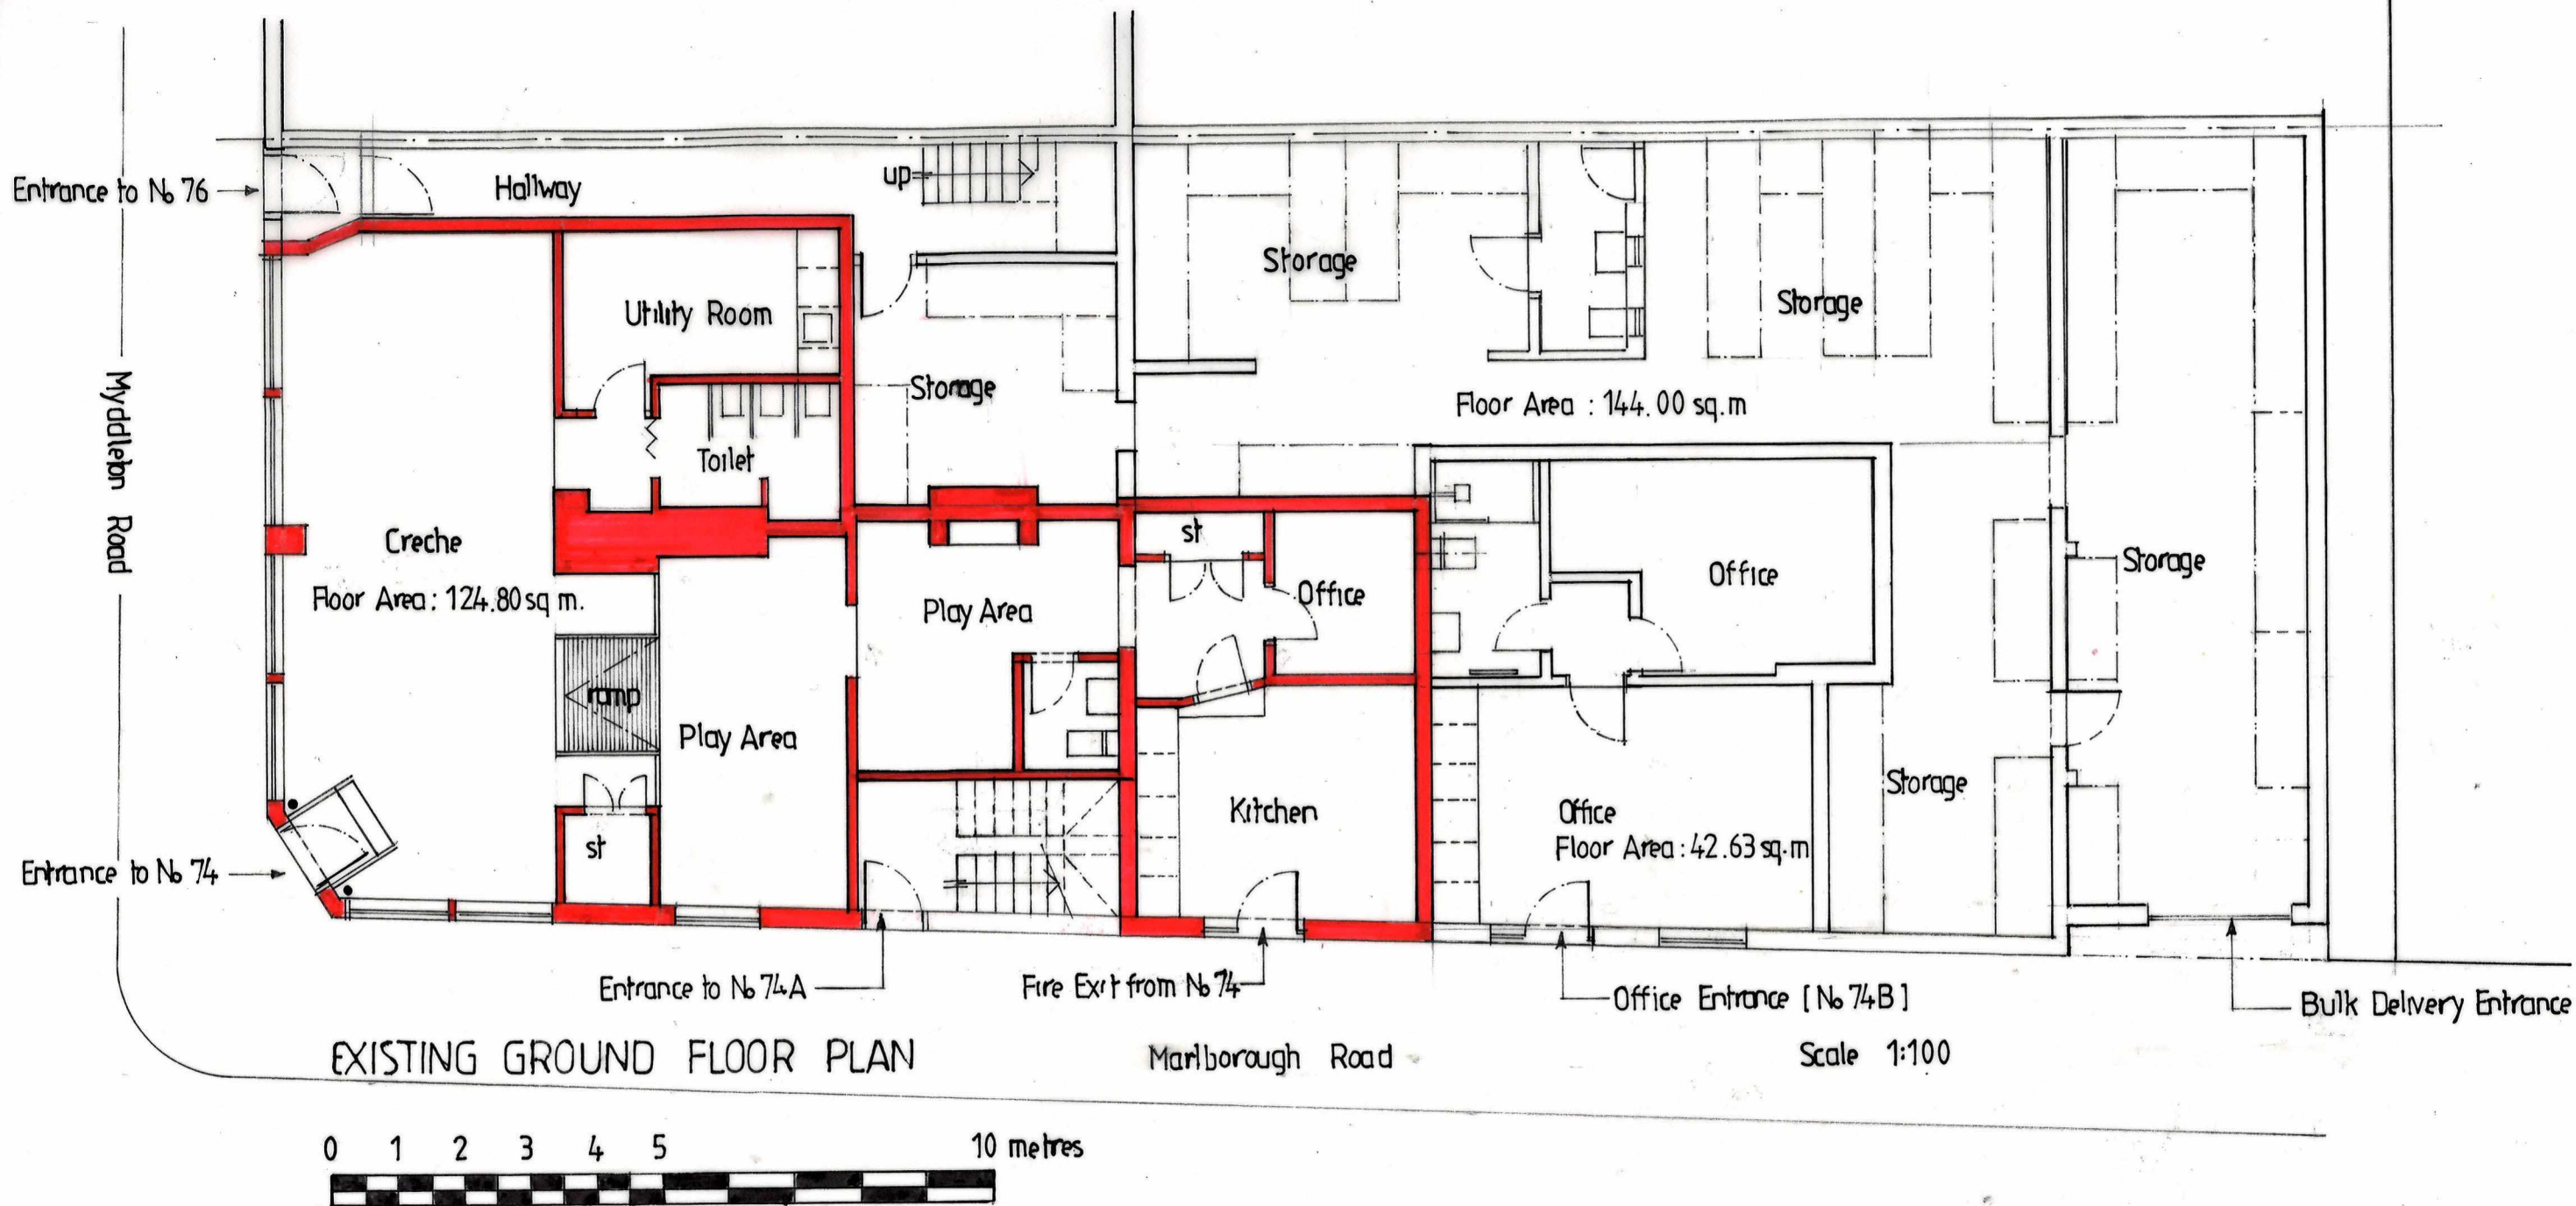

CLIENT: Mr RAJ DOSHI
PROJECT TITLE: 74 - 76 MYDDLETON ROAD LONDON N22 8NQ
DRAWING TITLE: EXISTING GROUND FLOOR PLAN
DRAWING NO: P/03
DATE: 24.10.2022
REVISION: -
SCALE: 1:100 @ A3
DRAWN: KB