



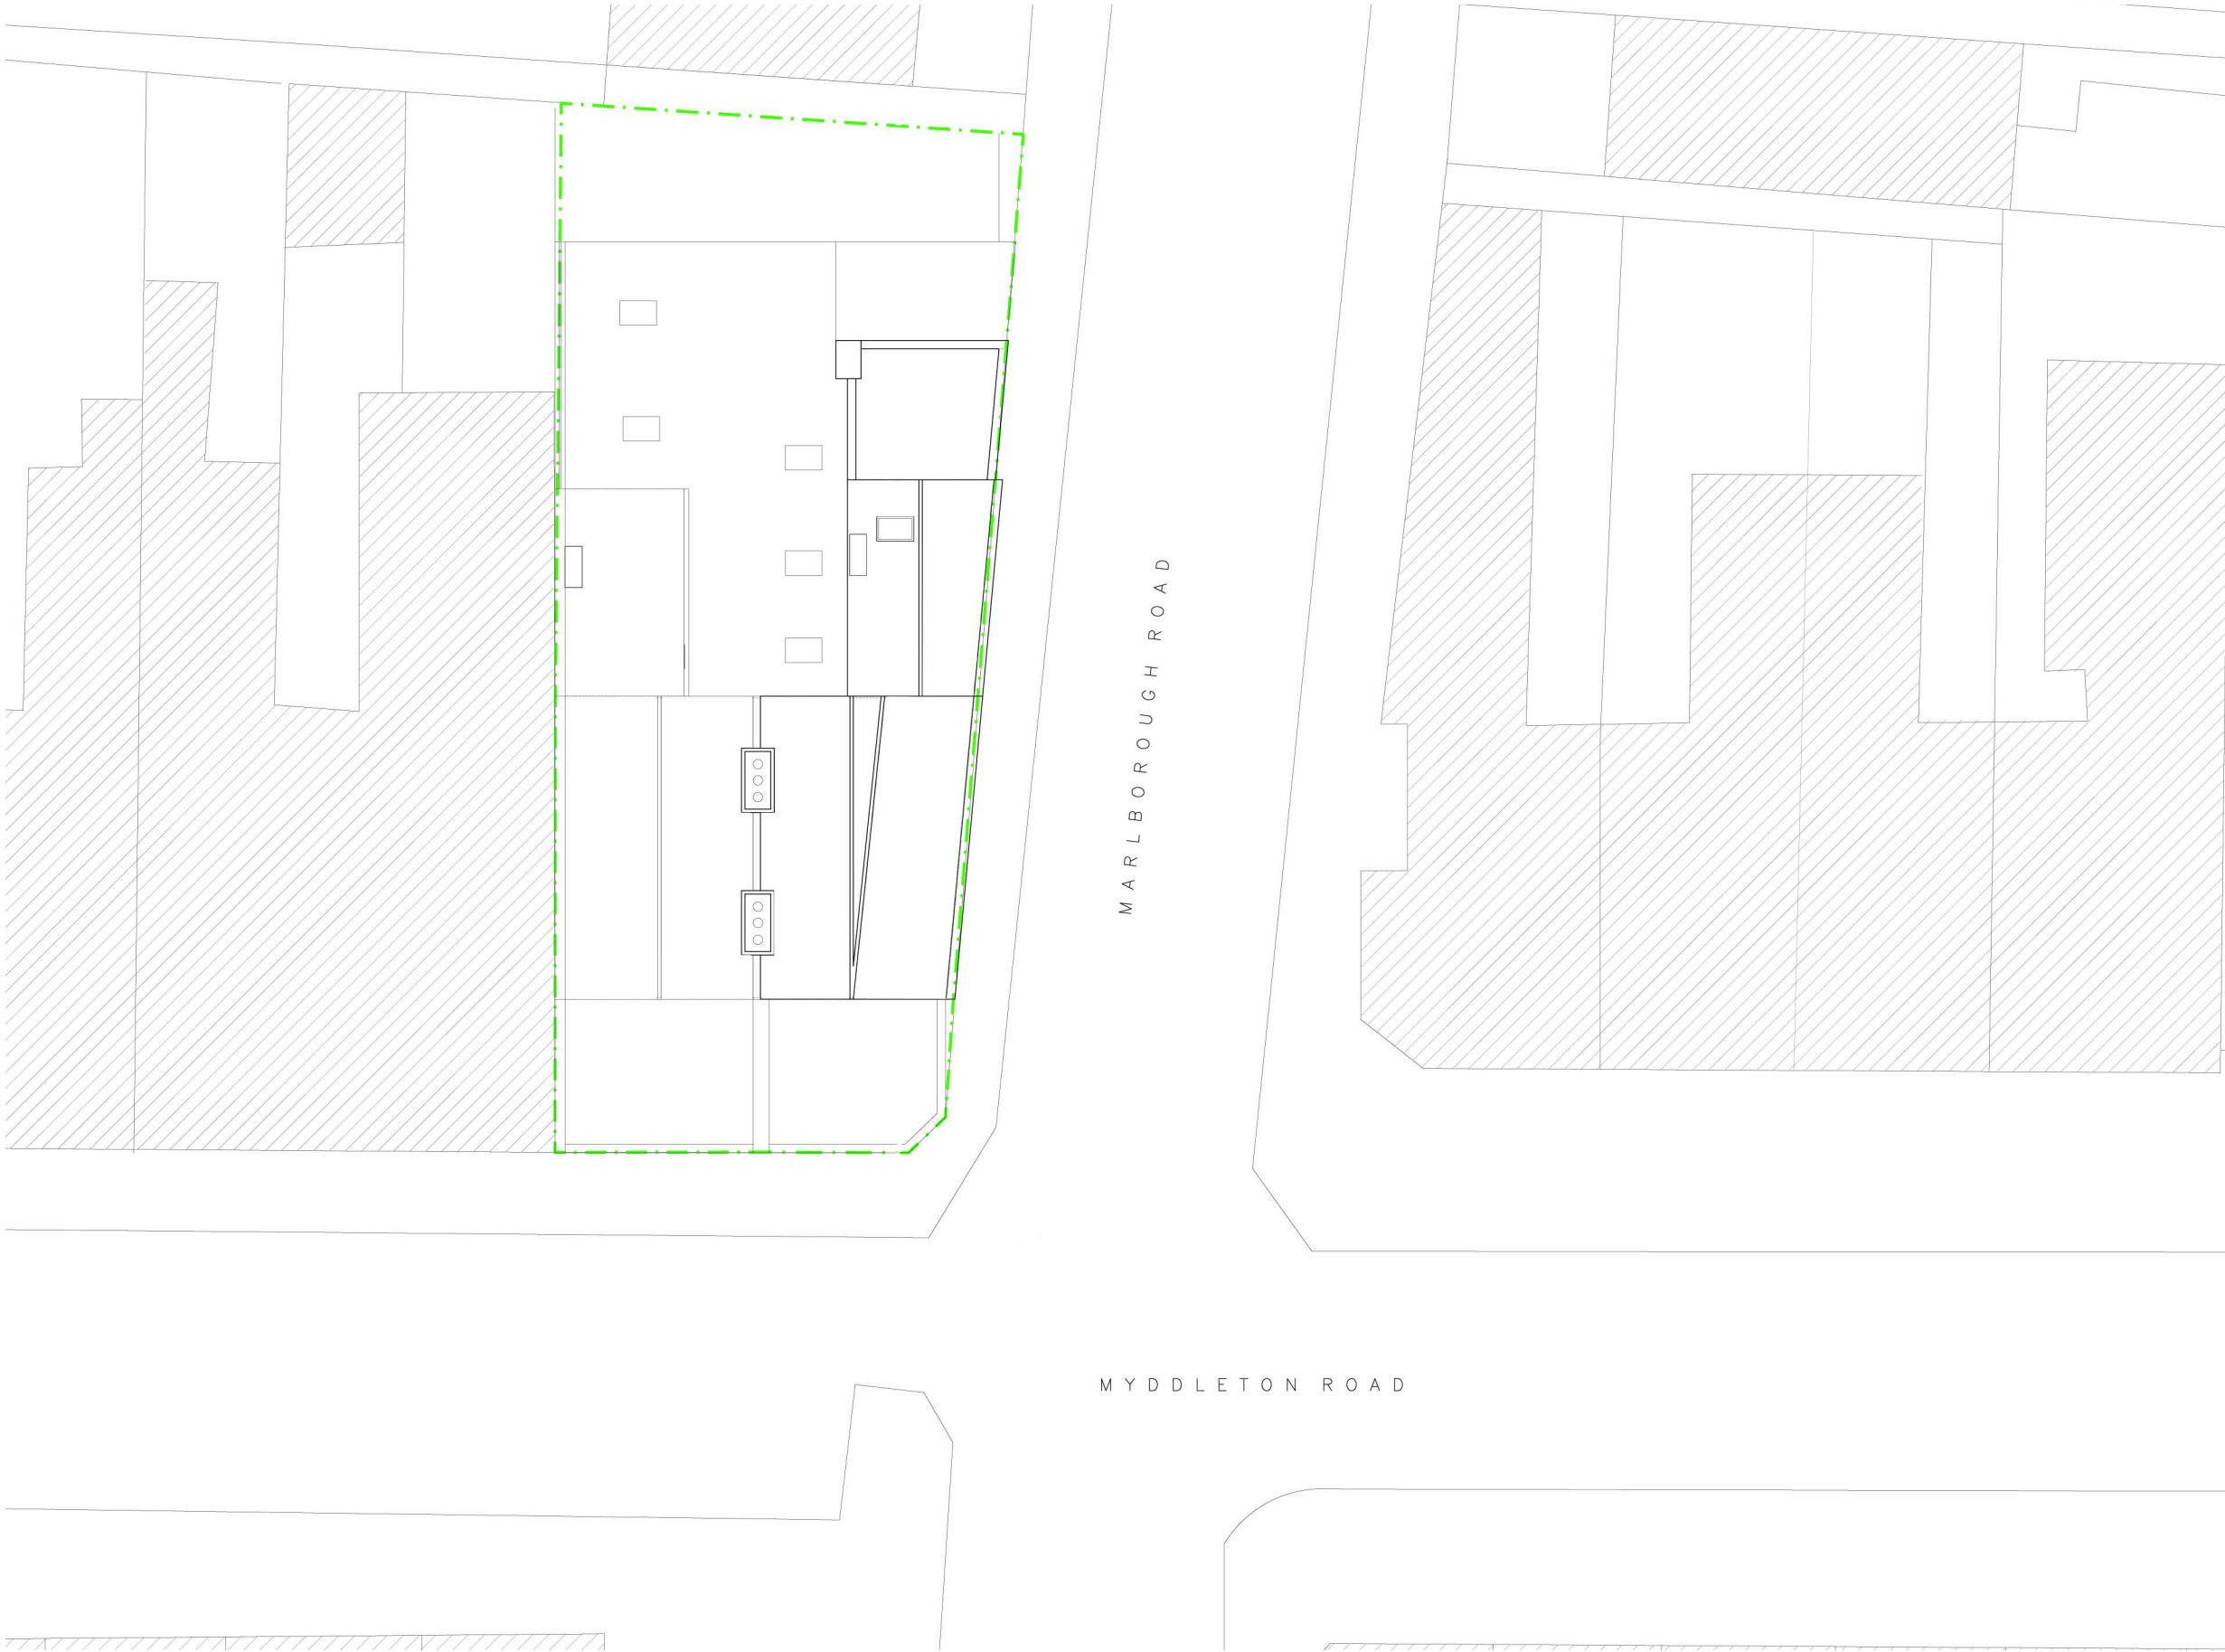

EXISTING ROOF PLAN
SCALE: 1:200 @ A3

 

CLIENT: MR RAJ DOSHI
PROJECT TITLE: 74-76 MYDDLETON ROAD LONDON N22 8NQ
DRAWING TITLE: EXISTING ROOF PLAN
DRAWING NO: P/10
DATE: 22.01.2023
REVISION: -
SCALE: 1:200 @ A3
DRAWN: KB