


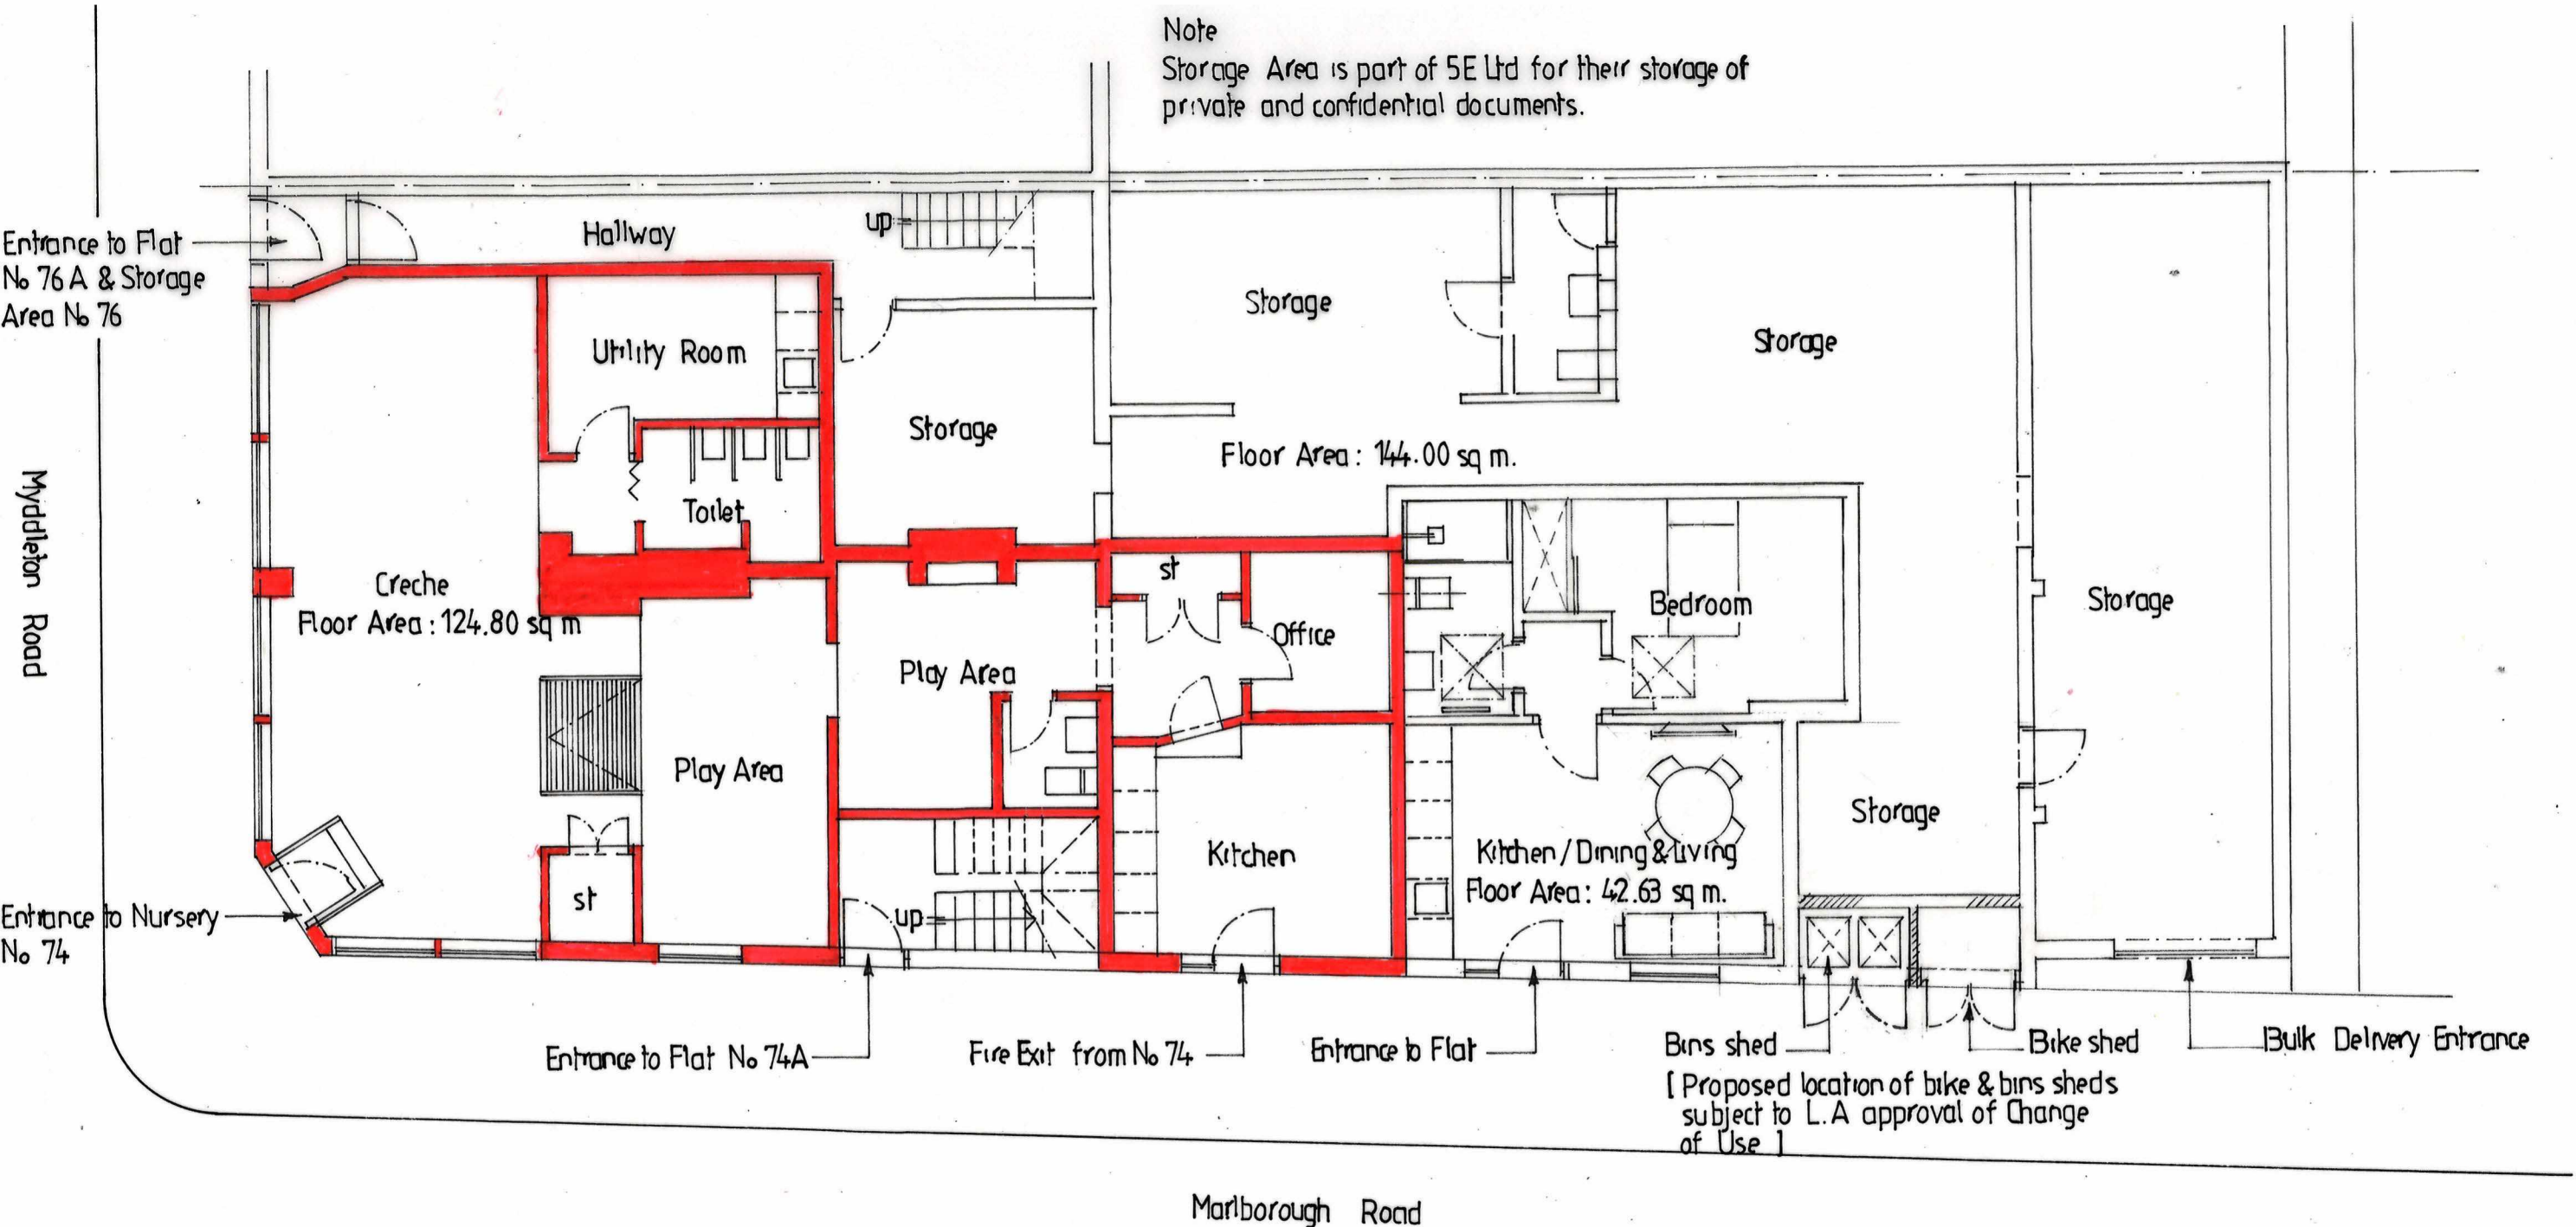

PROPOSED GROUND FLOOR PLAN

Scale 1:100



|                                                                        |
|------------------------------------------------------------------------|
| <b>CLIENT:</b><br>Mr RAJ DOSHI                                         |
| <b>PROJECT TITLE:</b><br>74 - 76 MYDDLETON ROAD<br>LONDON<br>N22 8NQ   |
| <b>DRAWING TITLE:</b><br>PROPOSED GROUND FLOOR PLAN :<br>CHANGE OF USE |
| <b>DRAWING NO:</b> P/05                                                |
| <b>DATE:</b> 25.10.2022                                                |
| <b>REVISION:</b> -                                                     |
| <b>SCALE:</b> 1:100: @ A3                                              |
| <b>DRAWN:</b> KB                                                       |