
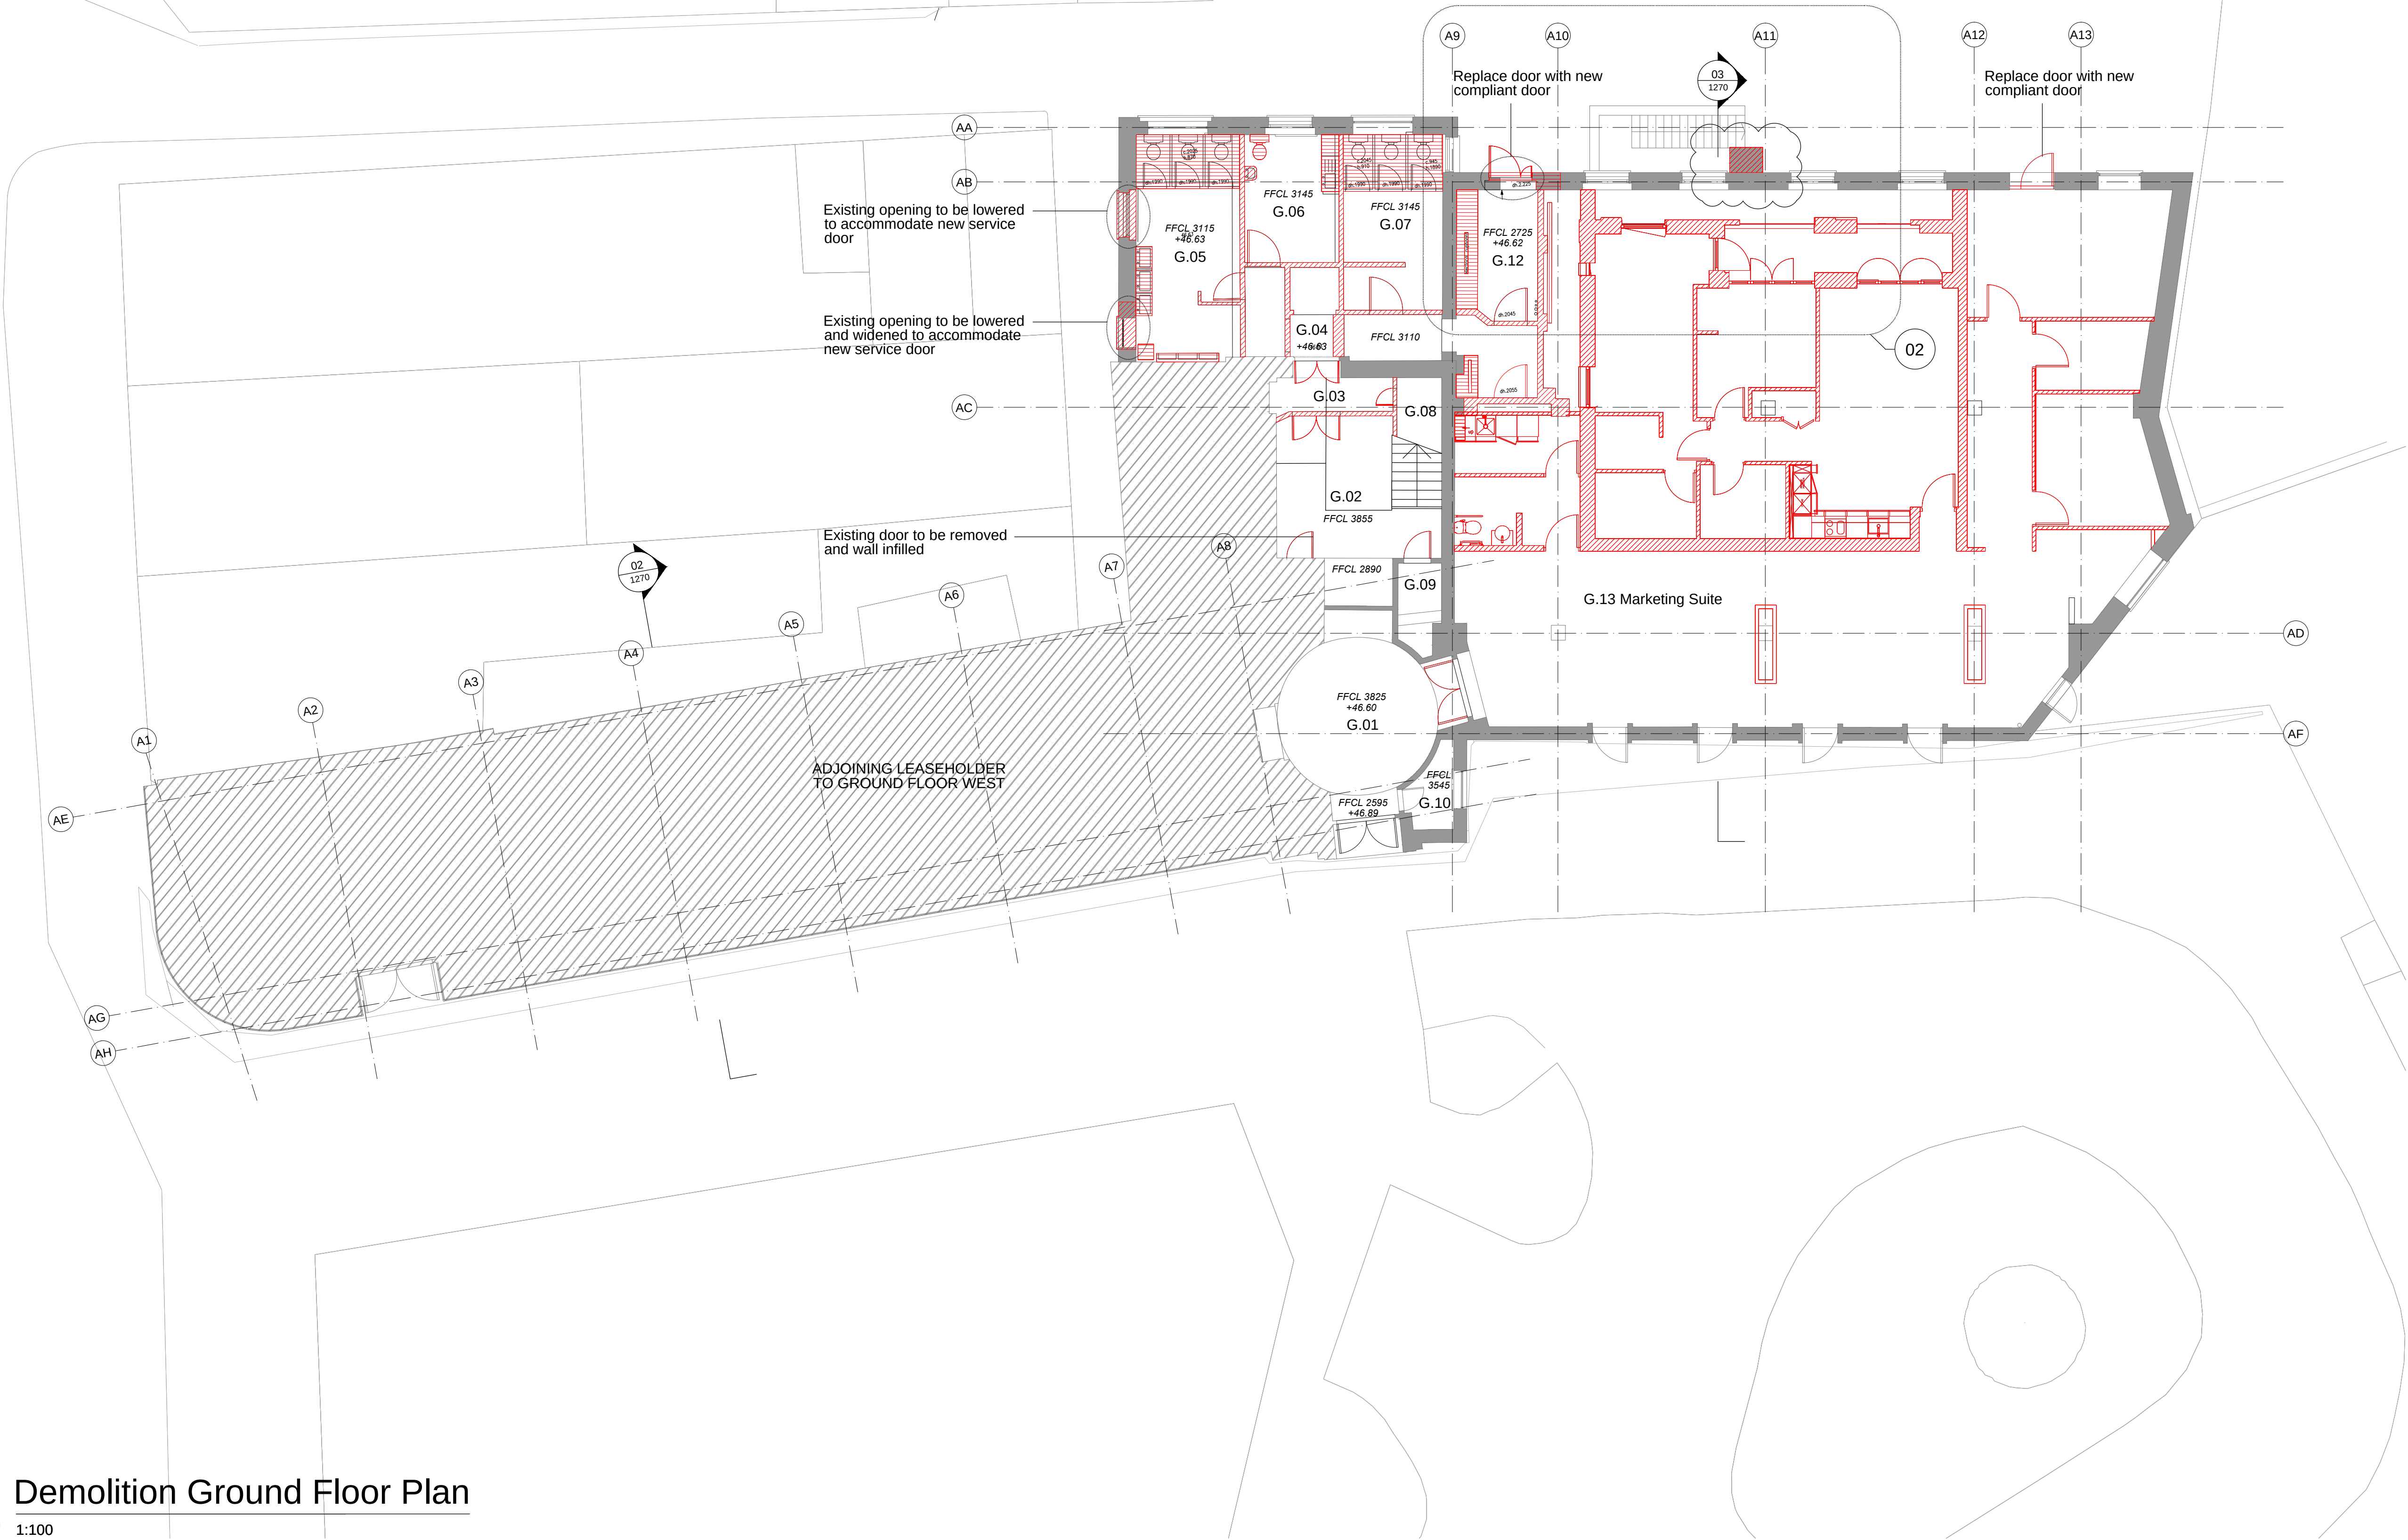


01 Demolition Ground Floor Plan

1:100

02 Demolition Lower Ground Floor Plan

1:100

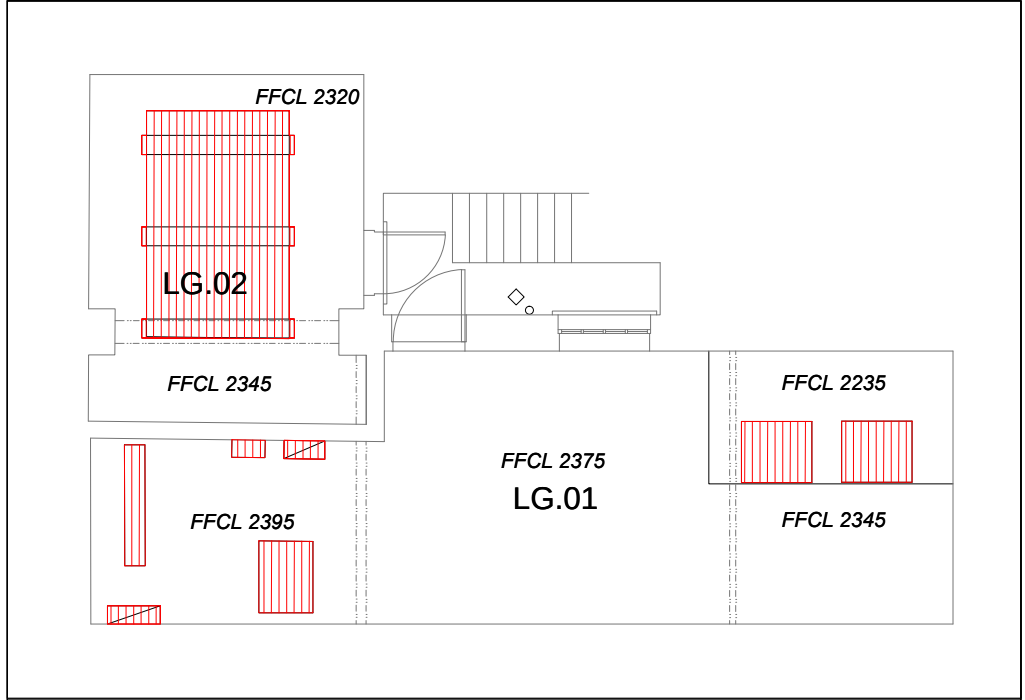

© KDS & Associates Ltd
No part of this drawing may be reproduced without written consent.
All contractors must visit site and be responsible for taking and checking all dimensions relating to this work.
Do not scale from this drawing.

REVISION NOTES

P1	11-12-2019	AC	ISSUED FOR INFORMATION
C1	14-02-2020	AC	ISSUE FOR CONSTRUCTION
C2	30-03-2021	AC	REMOVED CHIMNEY BREAST

KEY

INDICATES EXISTING TO BE RETAINED, REFURBISHED AND/OR REPURPOSED


- ALT-T-701** REMOVAL OF EXISTING
 - INDICATES EXISTING FIXTURES TO BE REMOVED, WHERE THESE ARE RELOCATED AND/OR REUSED, THIS IS ANNOTATED ON THE DRAWINGS
 - INDICATES SECTION OF WALL TO BE REMOVED
 - INDICATES EXCAVATION OR LOWERING OF SLAB AND/OR FFL
 - INDICATES FINISHES TO BE REMOVED AND REPLACED WITH NEW

- ALT-T-703** ENLARGEMENT OF EXISTING WINDOW OPENINGS

FOR DEMOLITION INFORMATION IN SECTION, PLEASE REFER TO THE PLANS A1018 - A1027
DETAILS OF PLANT AND SERVICES STRIP-OUT BY SERVICES ENGINEER. ALL EXISTING RAIN WATER PIPES, INTERNAL AND EXTERNAL ARE TO BE REMOVED AND REPLACED.

HERITAGE ITEMS UNCOVERED IN DEMOLITION OR STRIP OUT TO BE PUT FORWARD TO THE ARCHITECT AND/OR HERITAGE CONSULTANT

Keyplan

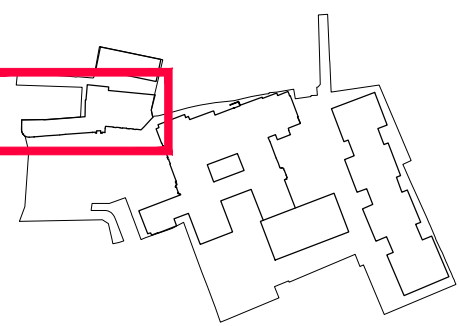

ARDMORE CONSTRUCTION LTD
6 WHARF STUDIOS,
25 WHARF ROAD,
LONDON, N1 7GR
TEL: 0208-344 0300
www.ardmoregroup.co.uk

KDS ASSOCIATES LTD
TECHNICAL • ARCHITECTURAL • MANAGEMENT • CONSULTANTS

101 THE BLACKFRIARS FOUNDRY
156 BLACKFRIARS ROAD
LONDON SE1 6EN
0203 355 0775
www.kdsassociates.co.uk

CONSTRUCTION

PROJECT / DRAWING TITLE
HORNSEY TOWN HALL
BROADWAY ANNEX
N8 9JJ

DRAWING TITLE
DEMOLITION PLAN
LOWER GROUND & GROUND FLOOR

DATE / DRAWN BY
18-06-19 AC

SCALE
1:100 @A1

PROJECT / DRAWING NO
3670-KDS-BA-ZZ-DR-A-99-1020

REV
C2