




REVISION NOTES			
P1	09-08-2019	AC	FOR INFORMATION
P2	06-10-2020	AC	OMITTED WINDOWS/AV & ADDED DRAINPIPE
C1	29-01-2021	AC	REVISED CHIMNEY, ADDED BALCONY REMOVED AV ON 2ND FLOOR

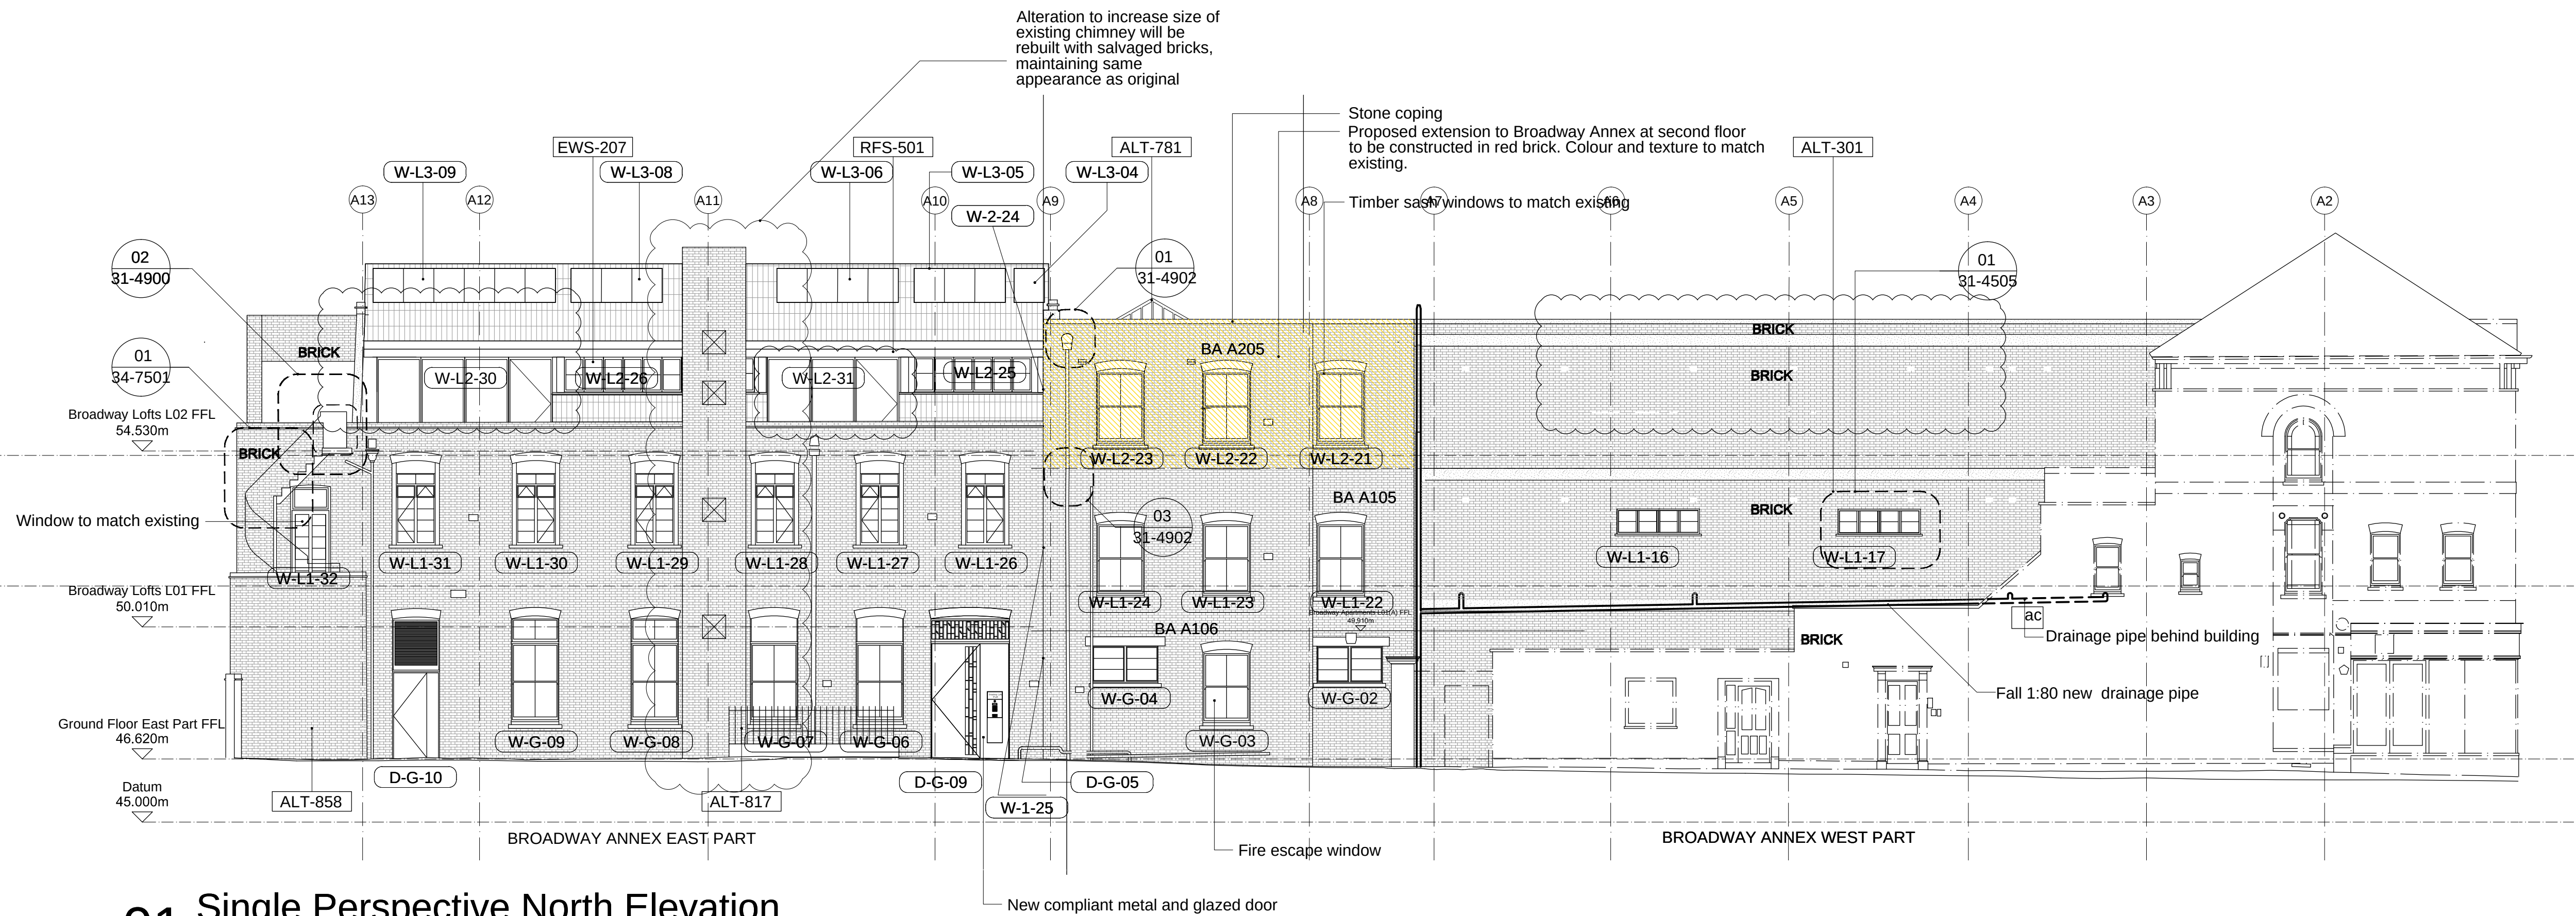

01 Single Perspective North Elevation
1:100

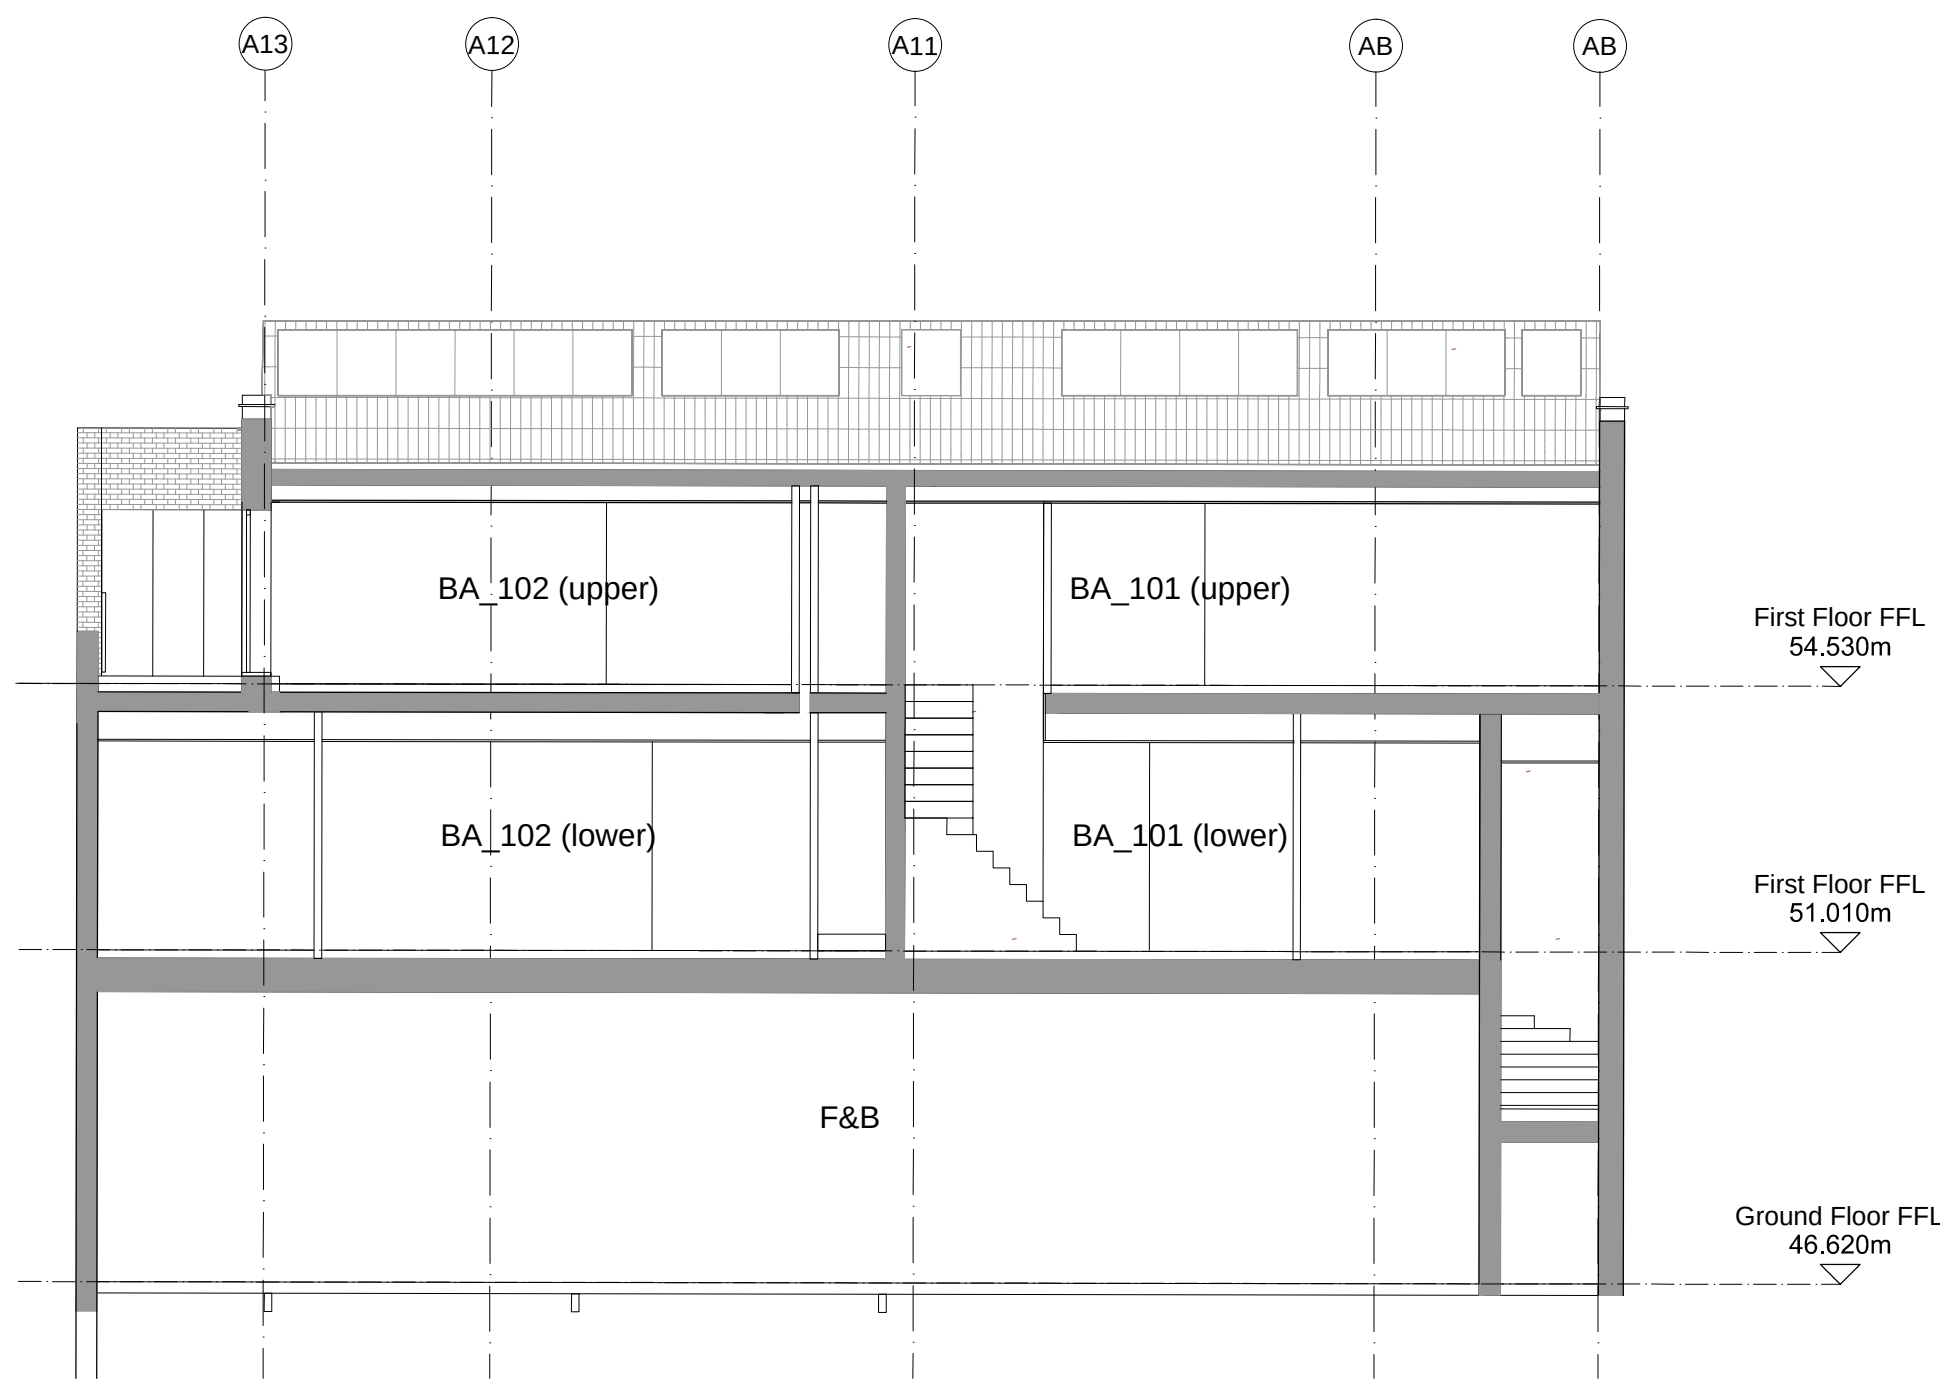

02 Section D
1:100

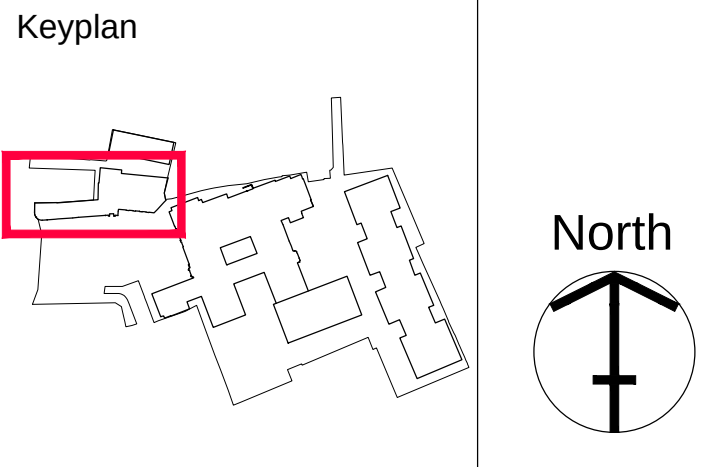

CONSTRUCTION			
PROJECT / DRAWING TITLE HORNSEY TOWN HALL TOWN HALL & BROADWAY ANNEX N8 9JJ			
DRAWING TITLE PROPOSED SOUTH ELEVATION & SECTION			
DATE / DRAWN BY 18-06-19 AC	SCALE 1:100 @A1		
PROJECT / DRAWING NO 3670-KDS-BA-ZZ-DR-A-05-2251	REV C1		