



## 05 ROOF

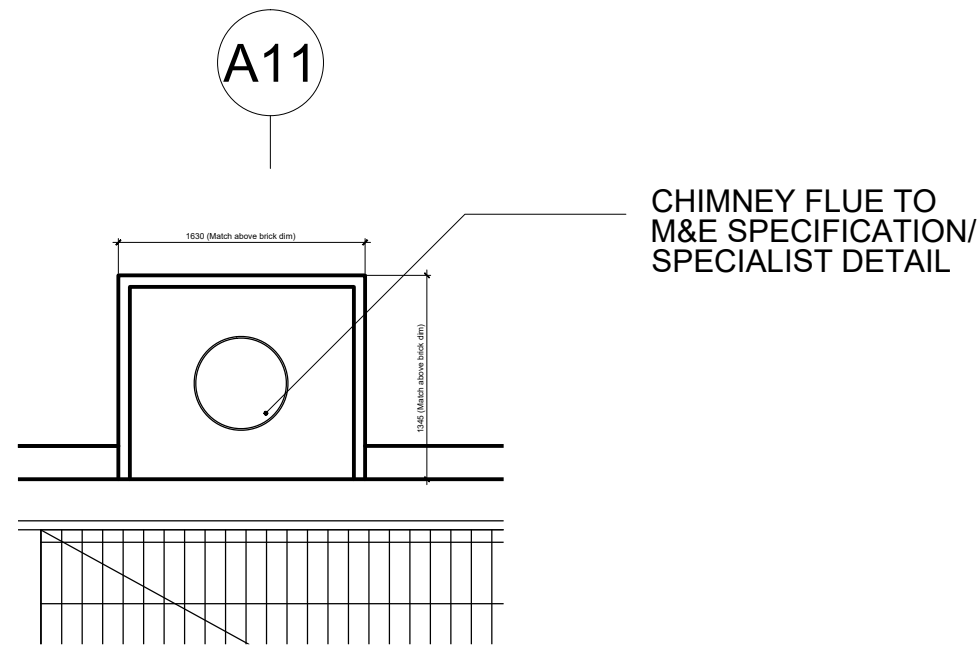

CHIMNEY FLUE TO M&E SPECIFICATION/ SPECIALIST DETAIL

## 04 2ND FLOOR

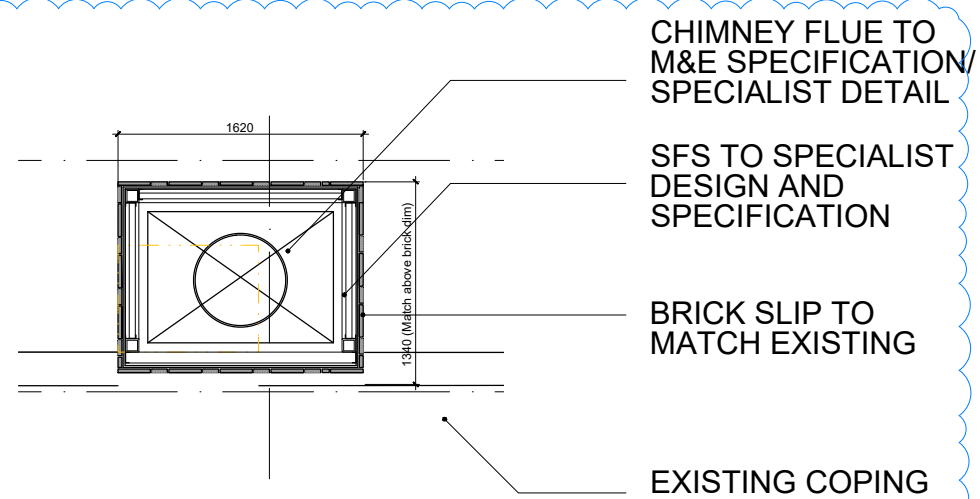


CHIMNEY FLUE TO M&E SPECIFICATION/ SPECIALIST DETAIL

SFS TO SPECIALIST DESIGN AND SPECIFICATION

BRICK SLIP TO MATCH EXISTING

EXISTING COPING

## 03 1ST FLOOR

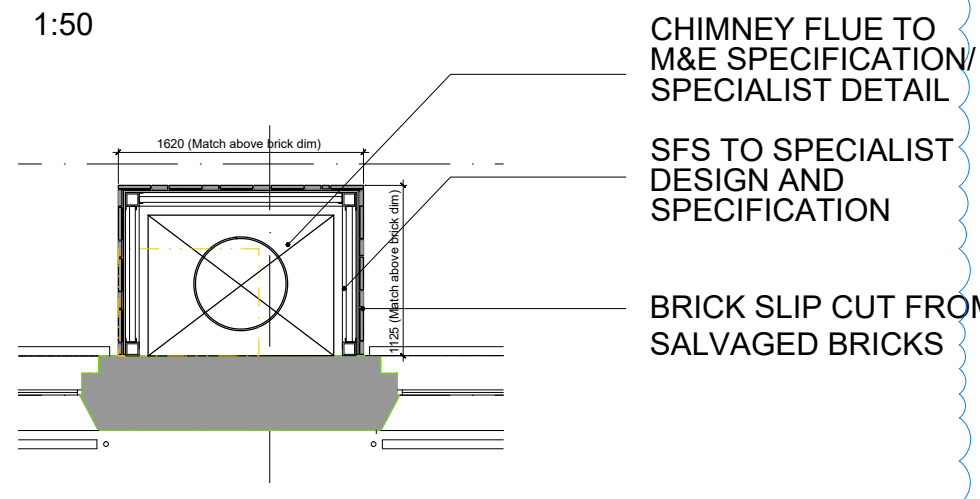


CHIMNEY FLUE TO M&E SPECIFICATION/ SPECIALIST DETAIL

SFS TO SPECIALIST DESIGN AND SPECIFICATION

BRICK SLIP CUT FROM SALVAGED BRICKS


## 02 GROUND FLOOR

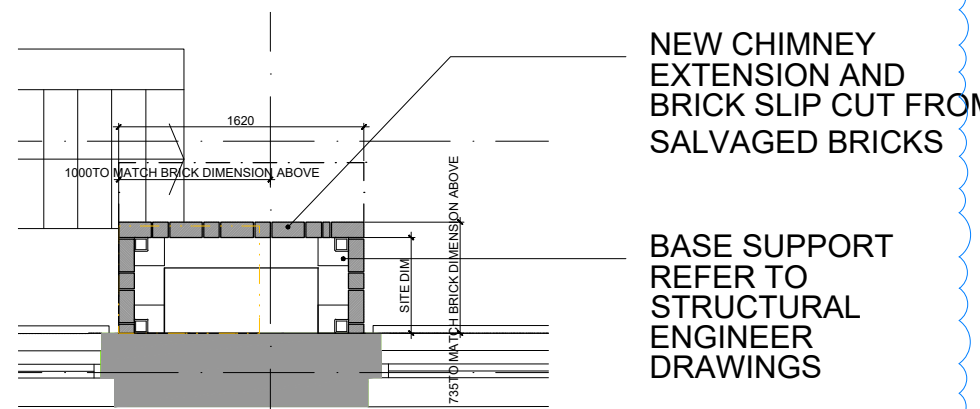

NEW CHIMNEY EXTENSION AND BRICK SLIP CUT FROM SALVAGED BRICKS

BASE SUPPORT REFER TO STRUCTURAL ENGINEER DRAWINGS

## 01 LOWER GROUND FLOOR

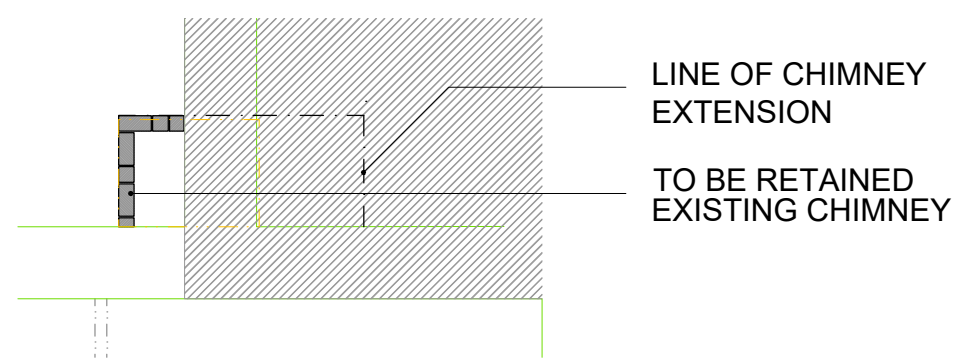

LINE OF CHIMNEY EXTENSION

TO BE RETAINED EXISTING CHIMNEY

DECORATIVE BRICK DETAIL TO MATCH EXISTING



0.81 sqm MINIMUM FOR INTERNAL CLEAR AREA MINIMUM.

ANCHOR POINT WILL BE REQUIRED AT THE TOP OF THE CHIMNEY FOR ABSEILING/ CLIMBING

SHS 90X90 TO ENGINNER SPECIFICATION


SFS INFILL INBETWEEN SHS AND BRACING TO TO SPECIALIST DESIGN/ SPECIFICATION

BRICK SLIP CUT FROM SALVAGED BRICKS


NON- COMBUSTIBLE FIBRE CEMENT BOARD BACKER BRICK SLIP TRACKING PANEL

NEW BRICK TO MATCH EXISTING FLEMISH BOND

## 09 Section B

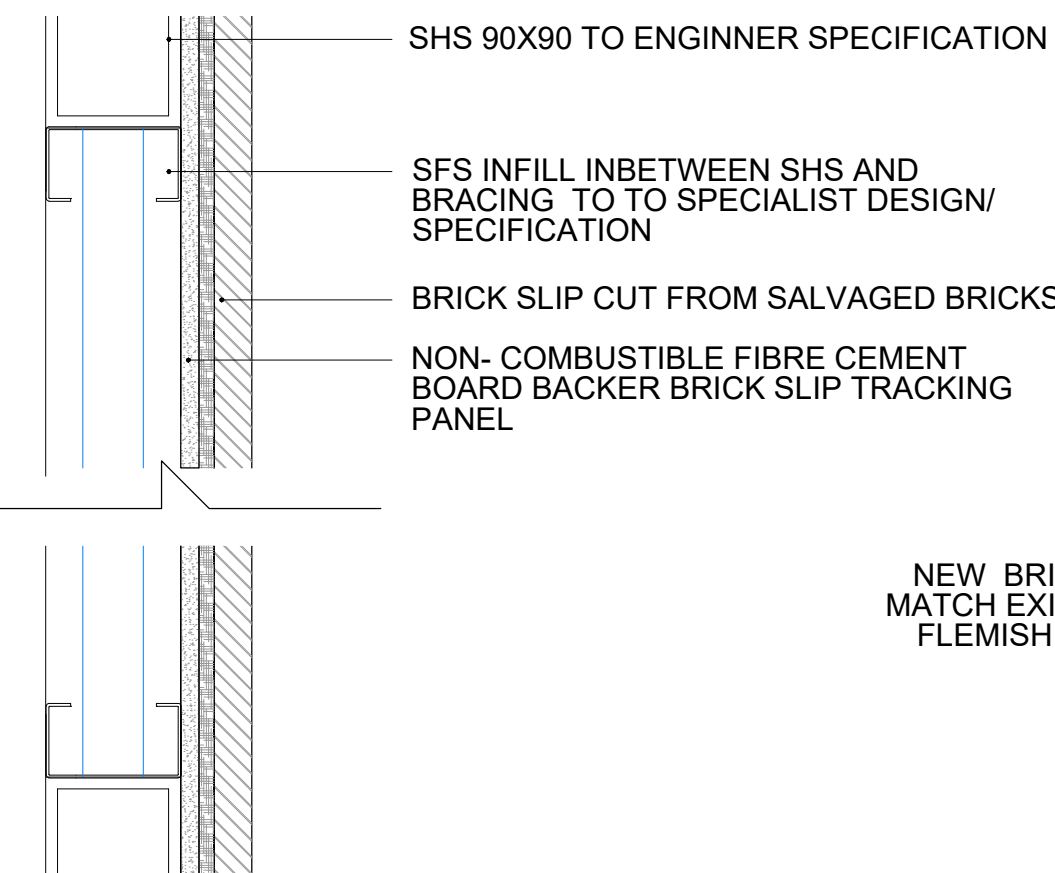

## 08 Section A

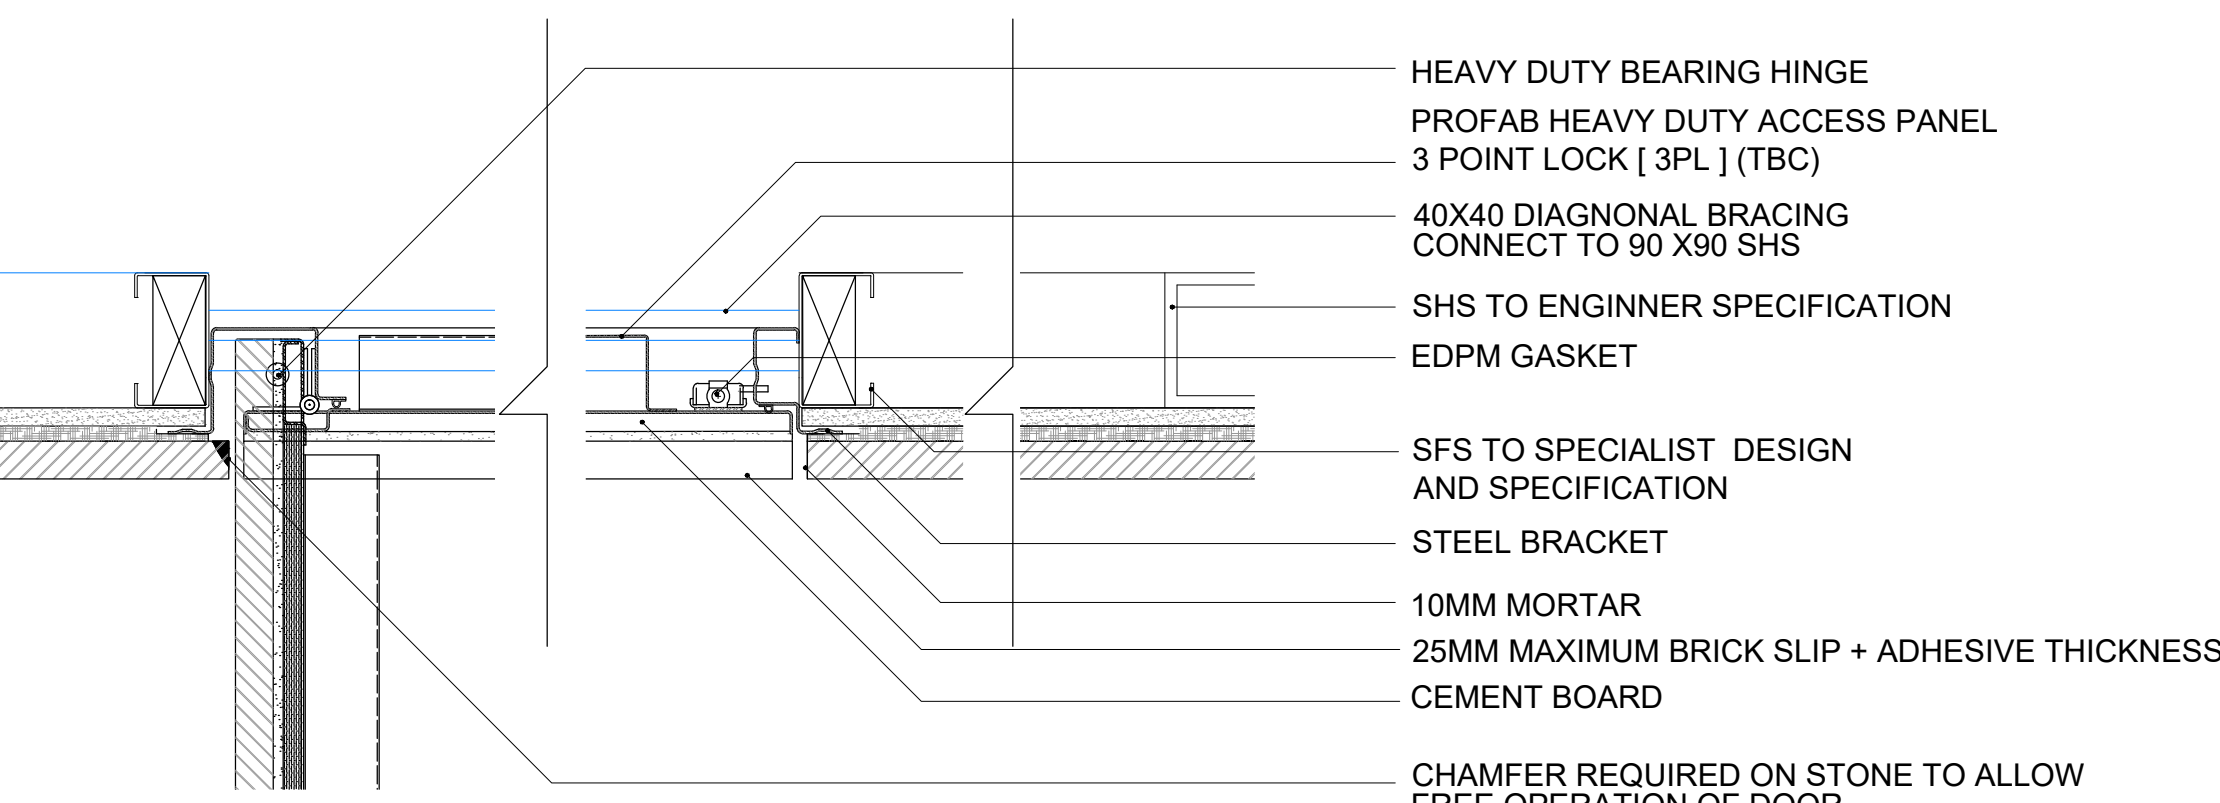

HEAVY DUTY BEARING HINGE

PROFAB HEAVY DUTY ACCESS PANEL 3 POINT LOCK [ 3PL ] (TBC)

40X40 DIAGONAL BRACING CONNECT TO 90 X90 SHS

SHS TO ENGINNER SPECIFICATION

EDPM GASKET

SFS TO SPECIALIST DESIGN AND SPECIFICATION

STEEL BRACKET


10MM MORTAR

25MM MAXIMUM BRICK SLIP + ADHESIVE THICKNESS


CEMENT BOARD

CHAMFER REQUIRED ON STONE TO ALLOW FREE OPERATION OF DOOR

## 06 EAST ELEVATION

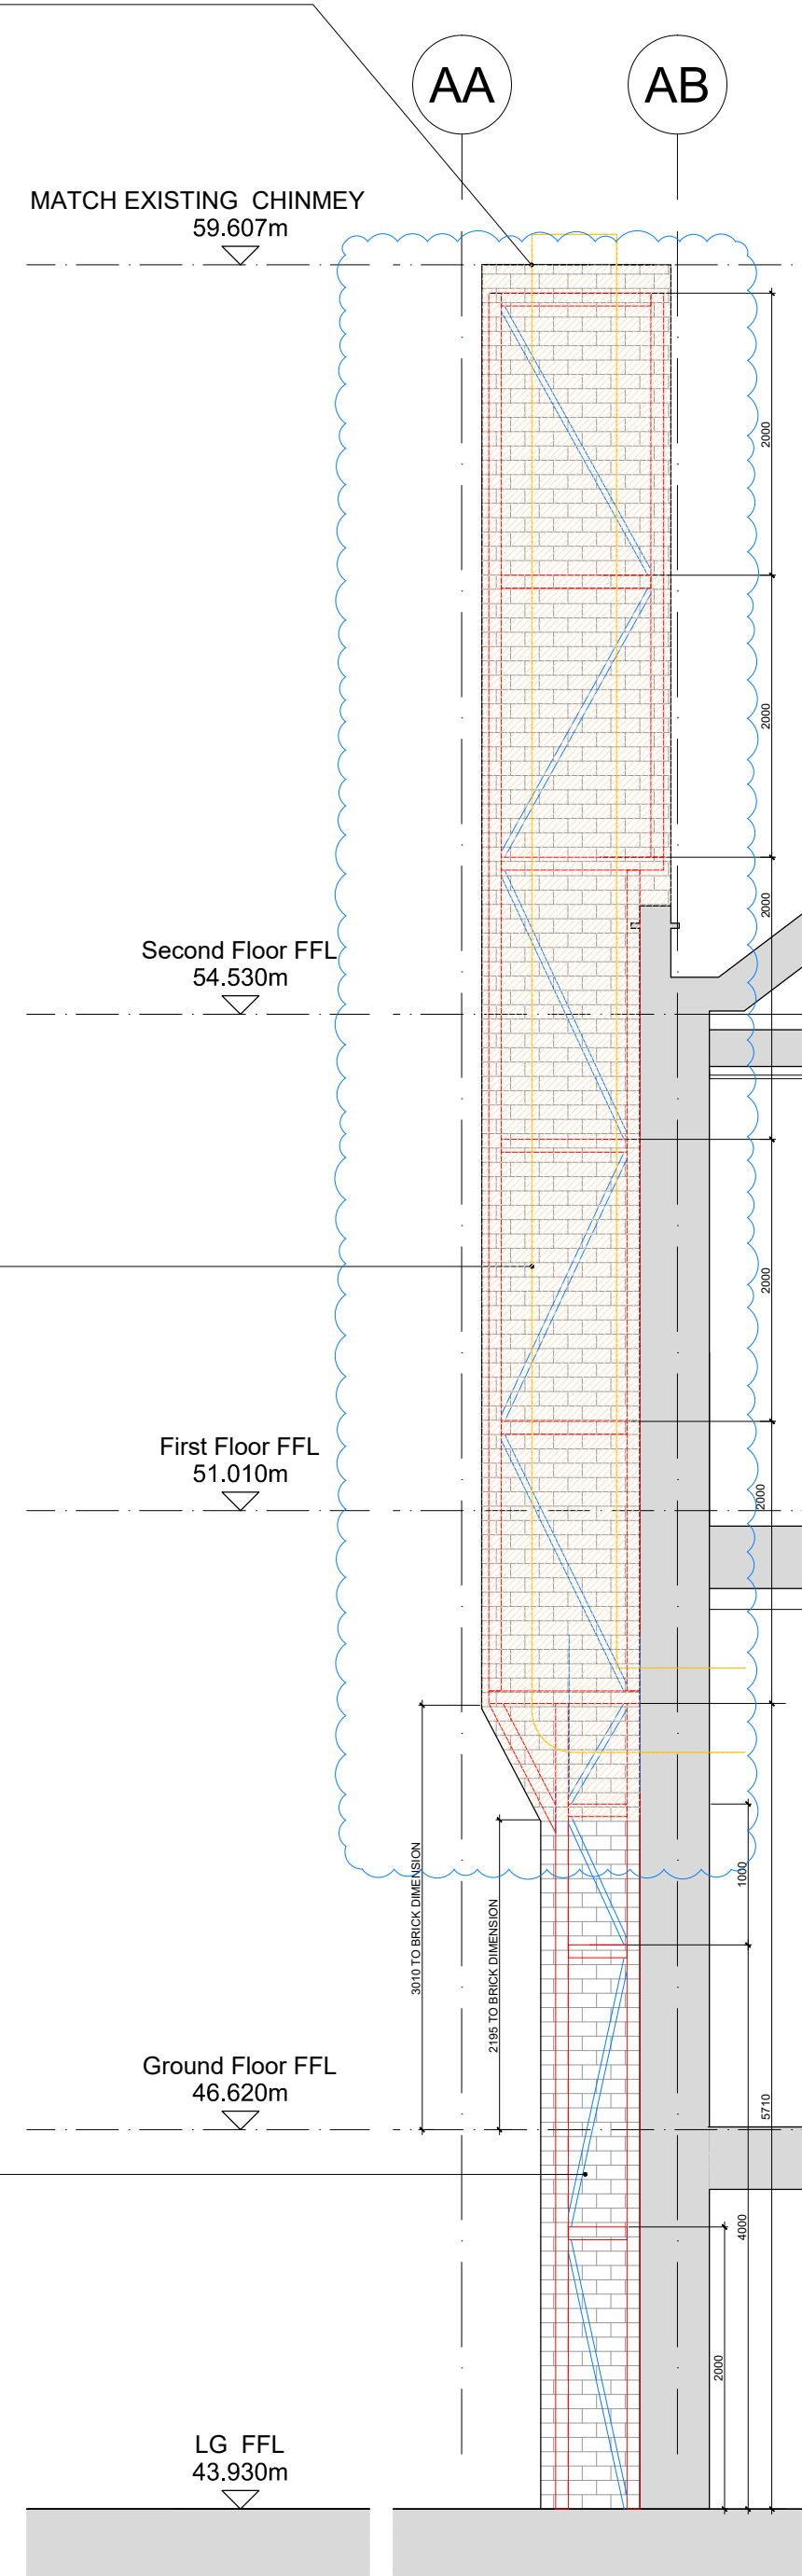

## 07 NORTH ELEVATION

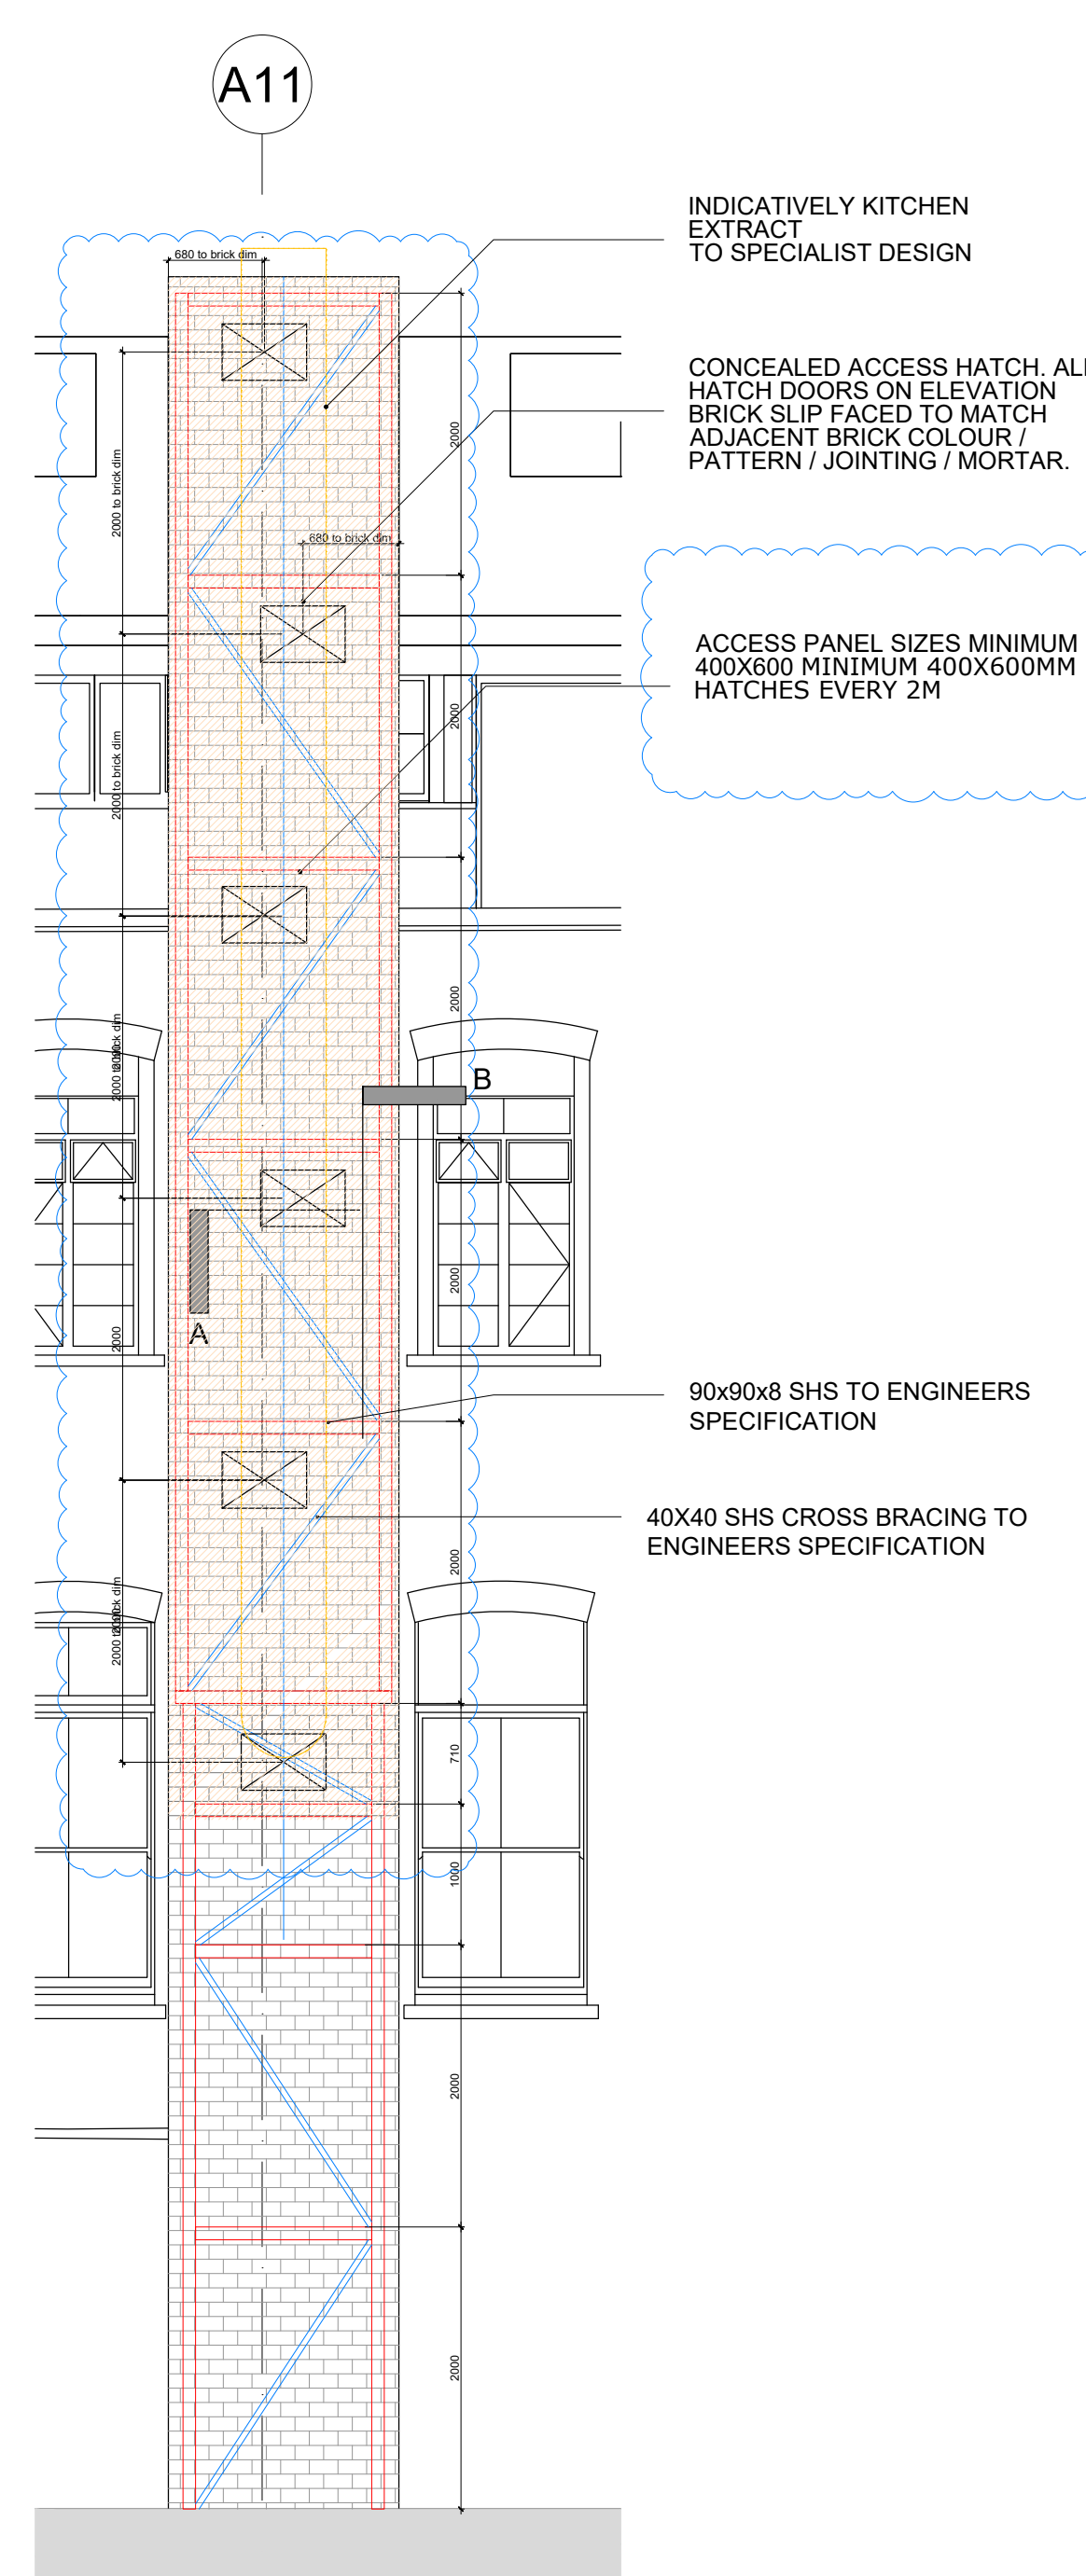

INDICATIVELY KITCHEN EXTRACT TO SPECIALIST DESIGN

CONCEALED ACCESS HATCH. ALL HATCH DOORS ON ELEVATION BRICK SLIP FACED TO MATCH ADJACENT BRICK COLOUR / PATTERN / JOINTING / MORTAR.

ACCESS PANEL SIZES MINIMUM 400X600 MINIMUM 400X600MM HATCHES EVERY 2M

90x90x8 SHS TO ENGINEERS SPECIFICATION



40X40 SHS CROSS BRACING TO ENGINEERS SPECIFICATION

© KDS & Associates Ltd  
No part of this drawing may be reproduced without written consent.  
All contractors must visit site and be responsible for taking and checking all dimensions relating to this work.  
Do not scale from this drawing.

### REVISION NOTES

|    |            |    |                                            |
|----|------------|----|--------------------------------------------|
| P1 | 09-06-2021 | AC | FOR COORDINATION                           |
| P2 | 06-08-2021 | AC | STRUCTURAL REPLACED TO SFS AND BRICK SLIPS |
| C1 | 01-10-2021 | AC | ISSUE FOR CONSTRUCTION                     |

### Keyplan

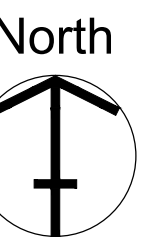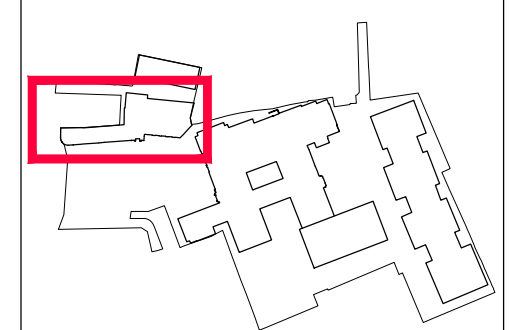

## CONSTRUCTION

PROJECT / DRAWING TITLE  
HORNSEY TOWN HALL  
BROADWAY ANNEX  
N8 9JJ  
DRAWING TITLE  
BOARDWAY ANNEX  
CHIMNEY EXTENSION

DATE / DRAWN BY  
18-06-19 AC

PROJECT / DRAWING NO  
3670-KDS-BA-ZZ-DR-A-21-7600

SCALE  
1:100 @A1

REV  
C1