


01 Demolition Roof Plan


1:100

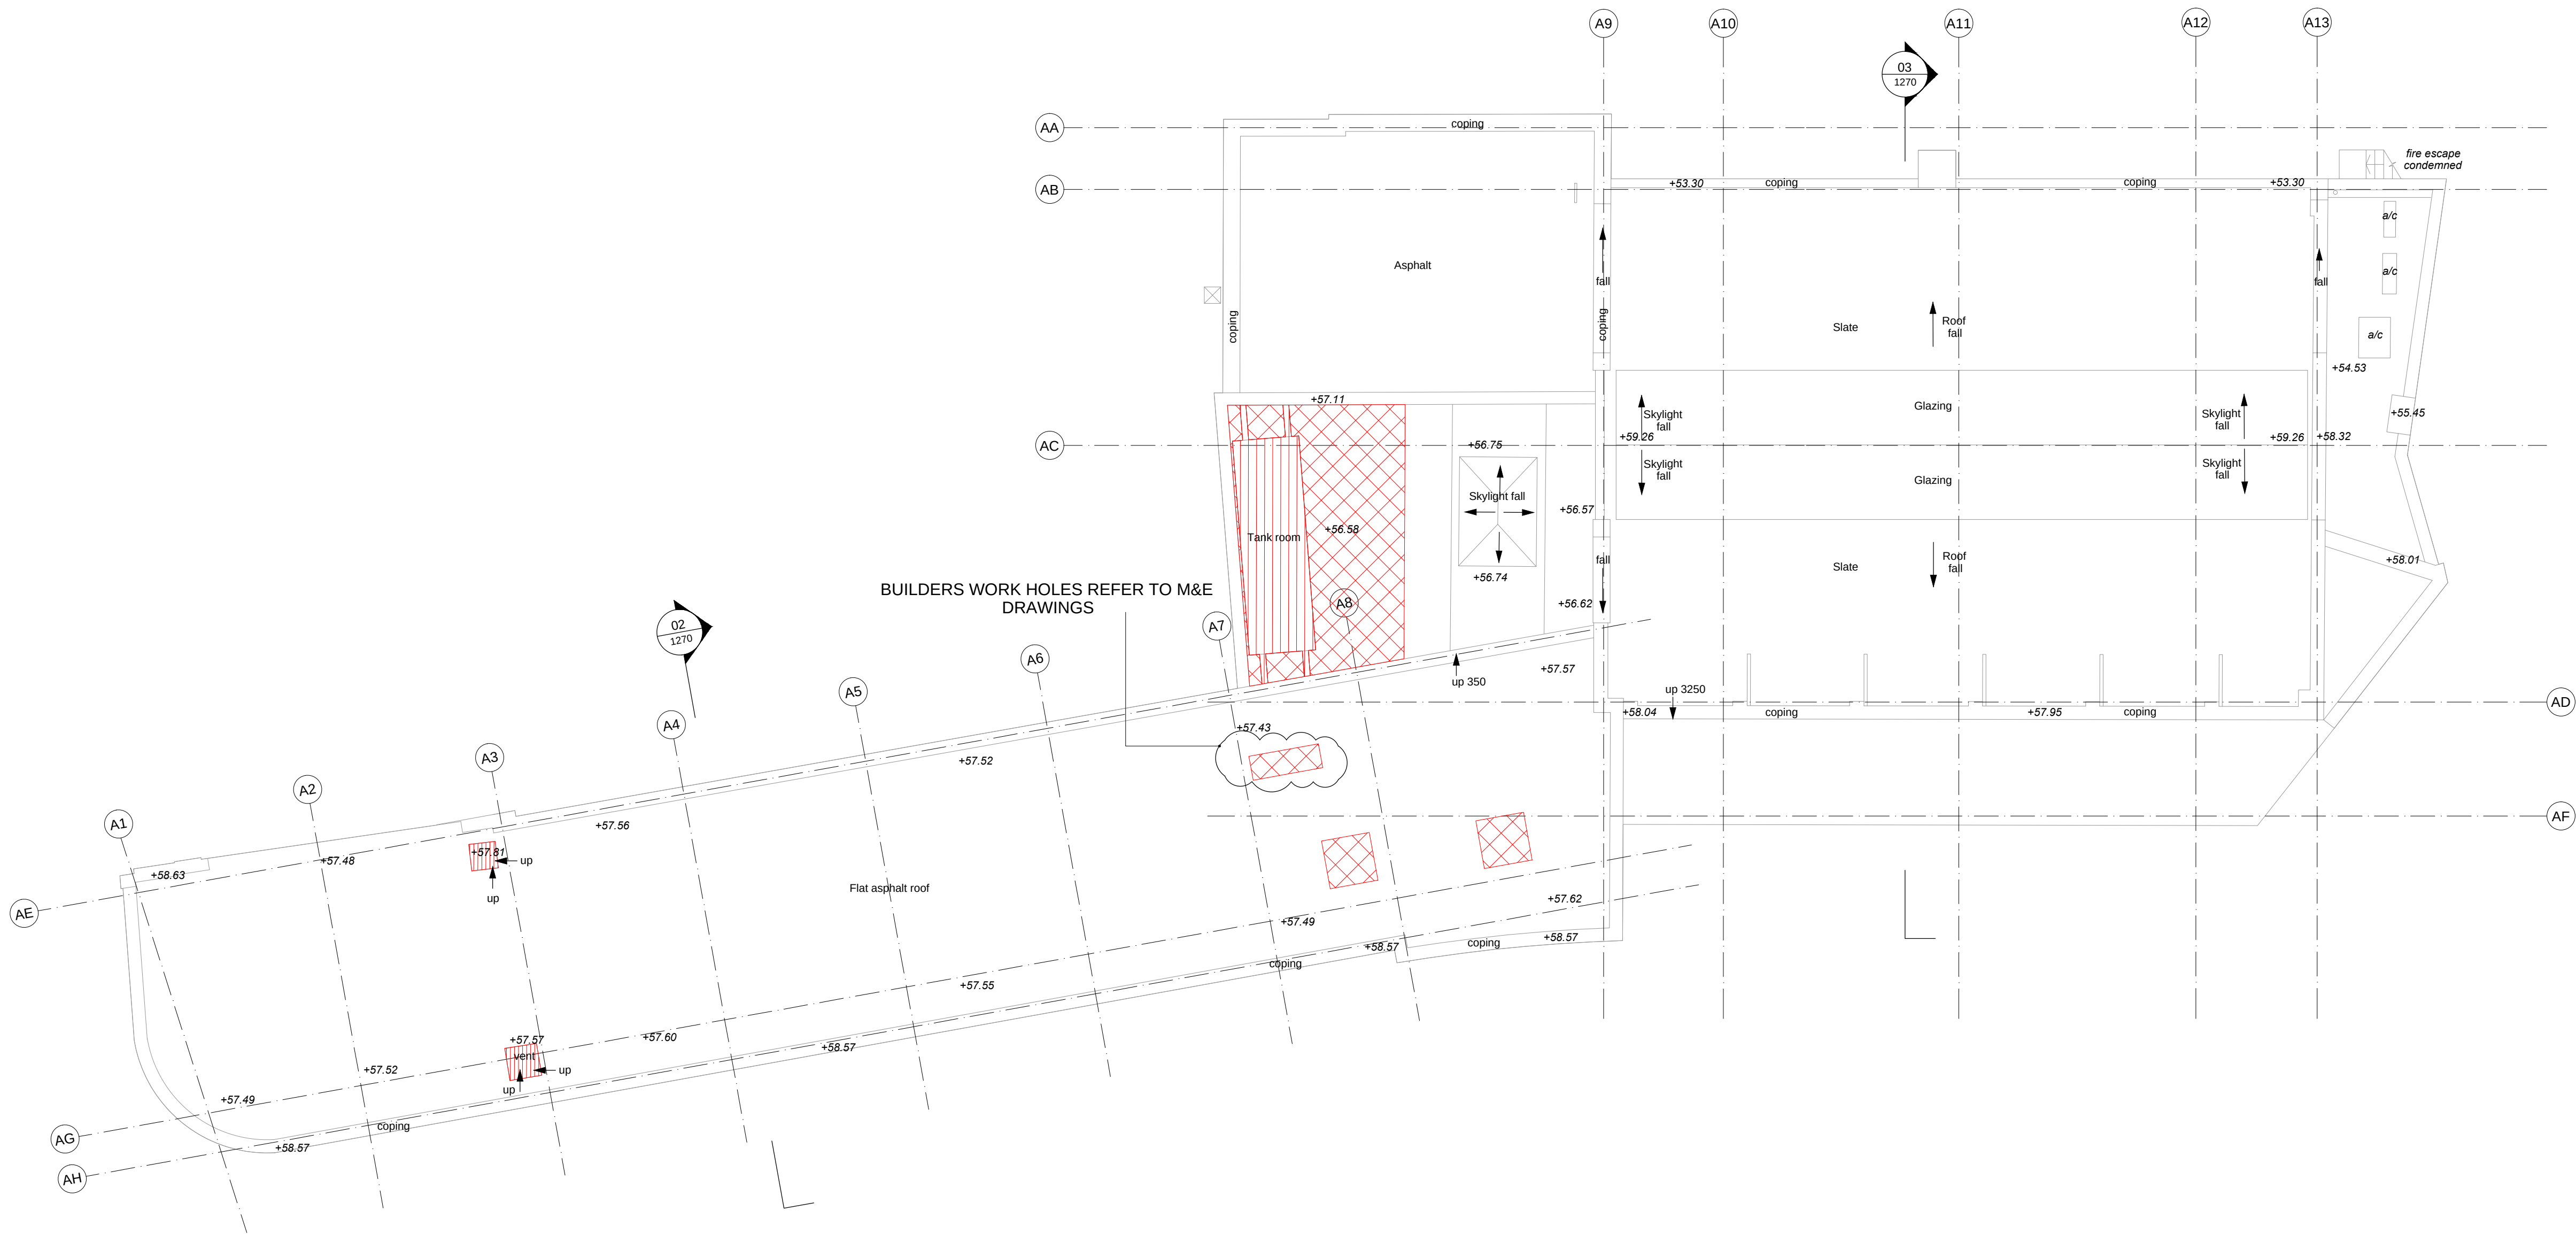

© KDS & Associates Ltd
No part of this drawing may be reproduced without written consent.
All contractors must visit site and be responsible for taking and checking all dimensions relating to this work.
Do not scale from this drawing.

REVISION NOTES			
P1	12-12-2019	AC	FOR INFORMATION
C1	30-03-2021	AC	FOR CONSTRUCTION

- KEY**
- INDICATES EXISTING TO BE RETAINED, REFURBISHED AND/OR REPURPOSED
 - ALT-701** REMOVAL OF EXISTING
 - INDICATES EXISTING FIXTURES TO BE REMOVED, WHERE THESE ARE RELOCATED AND/OR REUSED, THIS IS ANNOTATED ON THE DRAWINGS
 - INDICATES SECTION OF WALL TO BE REMOVED
 - INDICATES EXCAVATION OR LOWERING OF SLAB AND/OR FFL
 - INDICATES FINISHES TO BE REMOVED AND REPLACED WITH NEW
 - ALT-703** ENLARGEMENT OF EXISTING WINDOW OPENINGS
- FOR DEMOLITION INFORMATION IN SECTION, PLEASE REFER TO THE PLANS A1018 - A1027
DETAILS OF PLANT AND SERVICES STRIP-OUT BY SERVICES ENGINEER. ALL EXISTING RAIN WATER PIPES, INTERNAL AND EXTERNAL ARE TO BE REMOVED AND REPLACED.
HERITAGE ITEMS UNCOVERED IN DEMOLITION OR STRIP OUT TO BE PUT FORWARD TO THE ARCHITECT AND/OR HERITAGE CONSULTANT

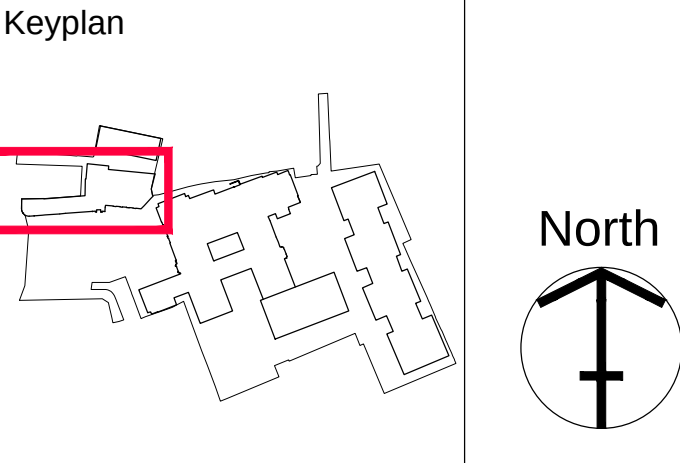

Armore GROUP

ARDMORE CONSTRUCTION LTD
6 WHARF STUDIOS,
25 WHARF ROAD,
LONDON, N1 7GR
TEL: 0208-344 0300
www.ardmoregroup.co.uk

KDS ASSOCIATES LTD
TECHNICAL • ARCHITECTURAL • MANAGEMENT • CONSULTANTS

101 THE BLACKFRIARS FOUNDRY
156 BLACKFRIARS ROAD
LONDON SE1 6EN
0203 355 0775
www.kdsassociates.co.uk

CONSTRUCTION

PROJECT / DRAWING TITLE
HORNSEY TOWN HALL
TOWN HALL & BROADWAY ANNEX
N8 9JJ

DRAWING TITLE
DEMOLITION PLAN
ROOF

DATE / DRAWN BY
18-06-19 AC

SCALE
SCALE @A1

PROJECT / DRAWING NO
3670-KDS-BA-03-DR-A-99-1023

REV
C1