



Rev:	Date:	By:	Check:	Appr:	Description:
P1	15.03.2023	SK	LY	-	Issued for Planning

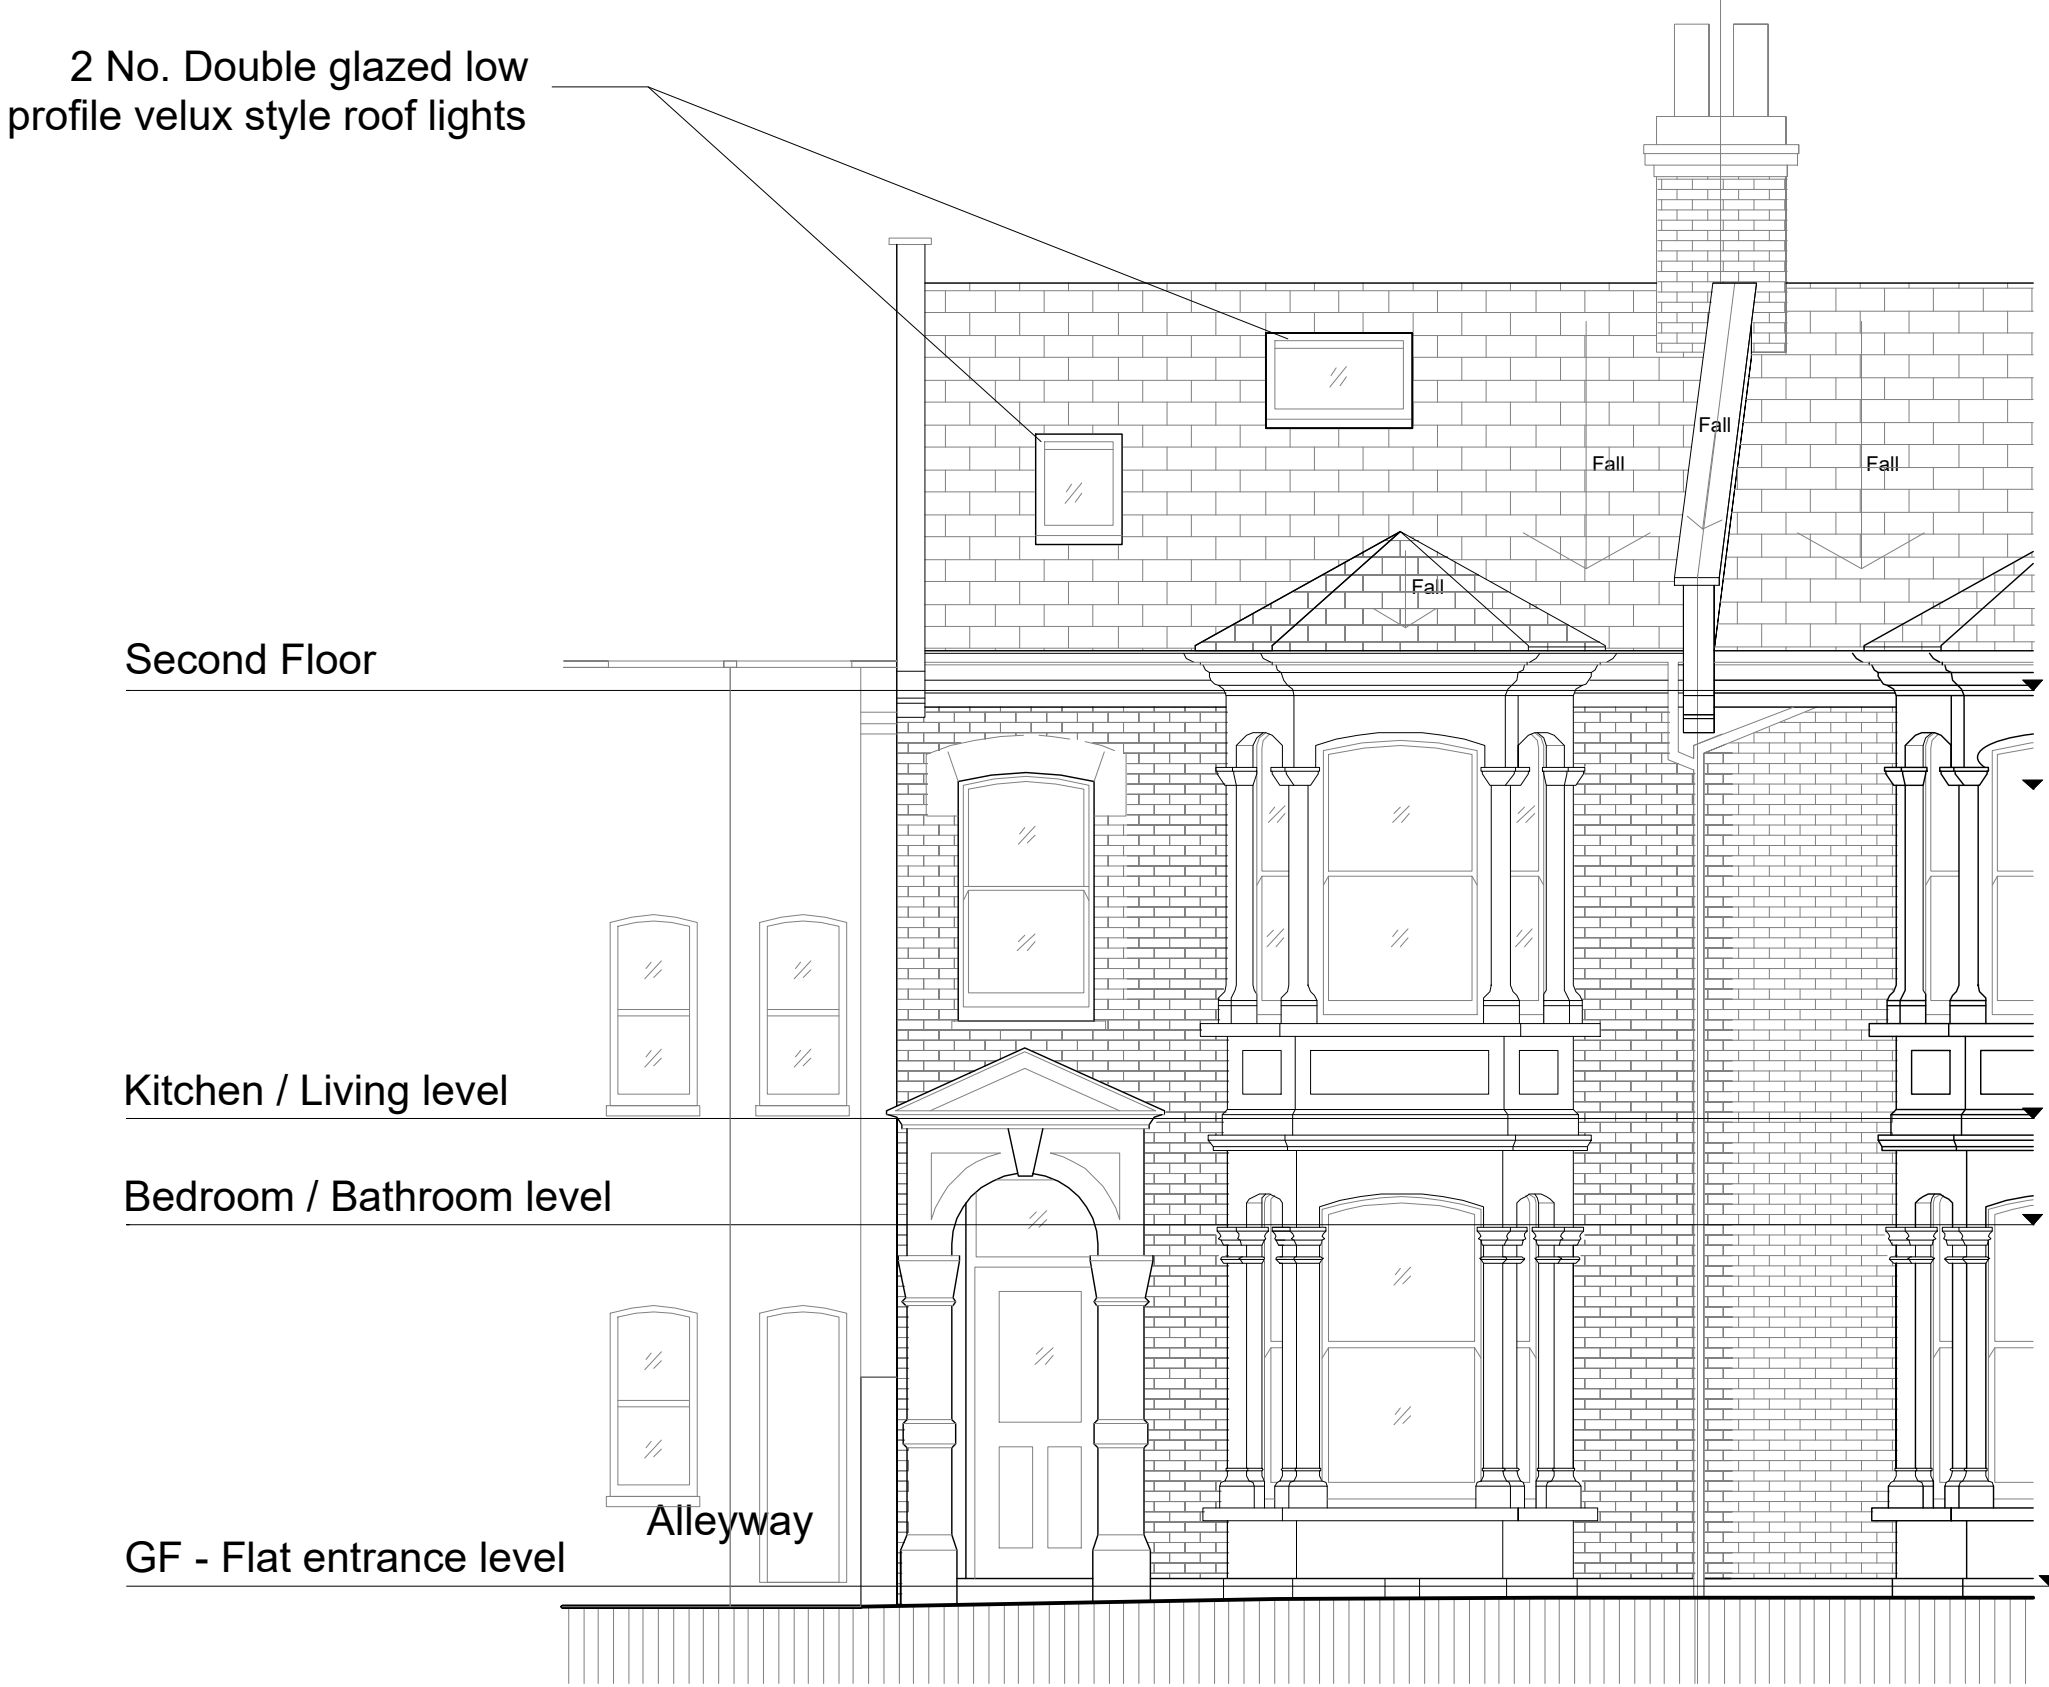


1 Front Elevation - Existing
1:50 @ A1

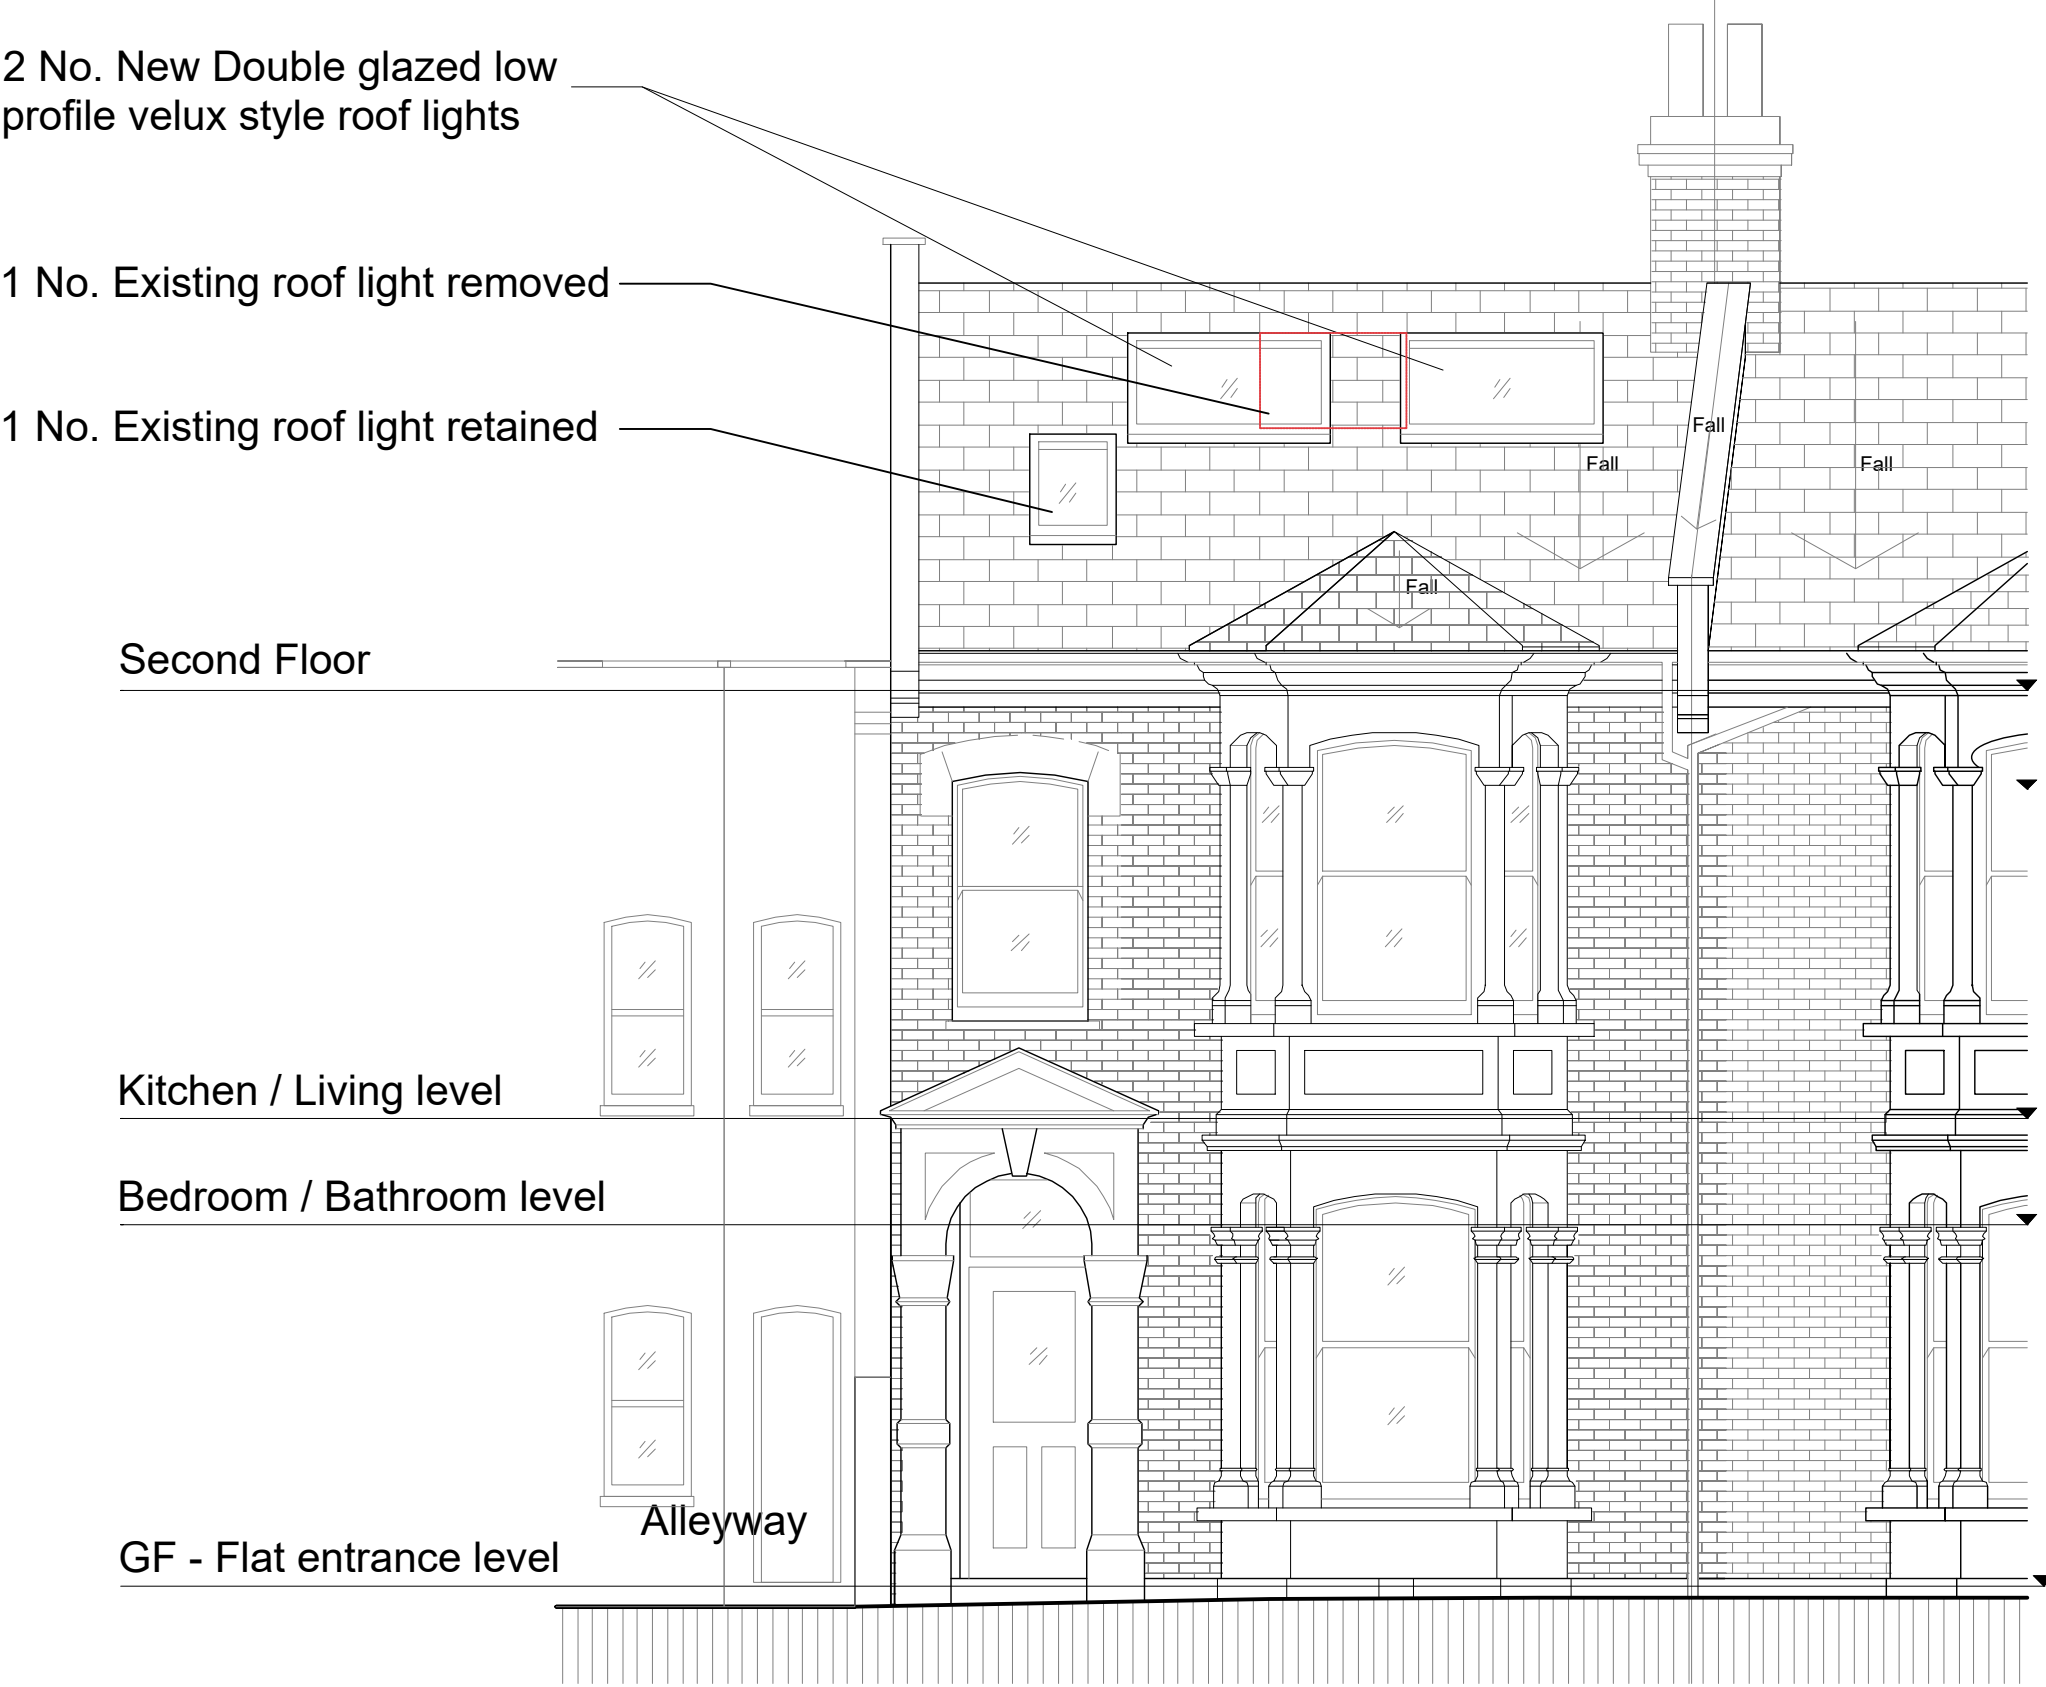

1 Front Elevation - Proposed
1:50 @ A1

NOTES

This is a drawing/ document intended for planning purposes, do not use this as Construction information unless it is issued for Construction. This drawing is copyright by York and Kane Ltd.

 

Client: L Ringham & B Ringham				
Job Title: 33A Palace Road				
Drawing Title: Existing and Proposed Front Elevation				
Job/Dwg No/Rev:	33A_N8	P0002	P1	
Drawn: SK	Checked: LY	APPR: XX	Date: 03.03.2023	
Drawing status: Preliminary Do not scale from this drawing. Check all dimensions on site before ordering.				Scale: 1:50@A1 / 1:100@A3