


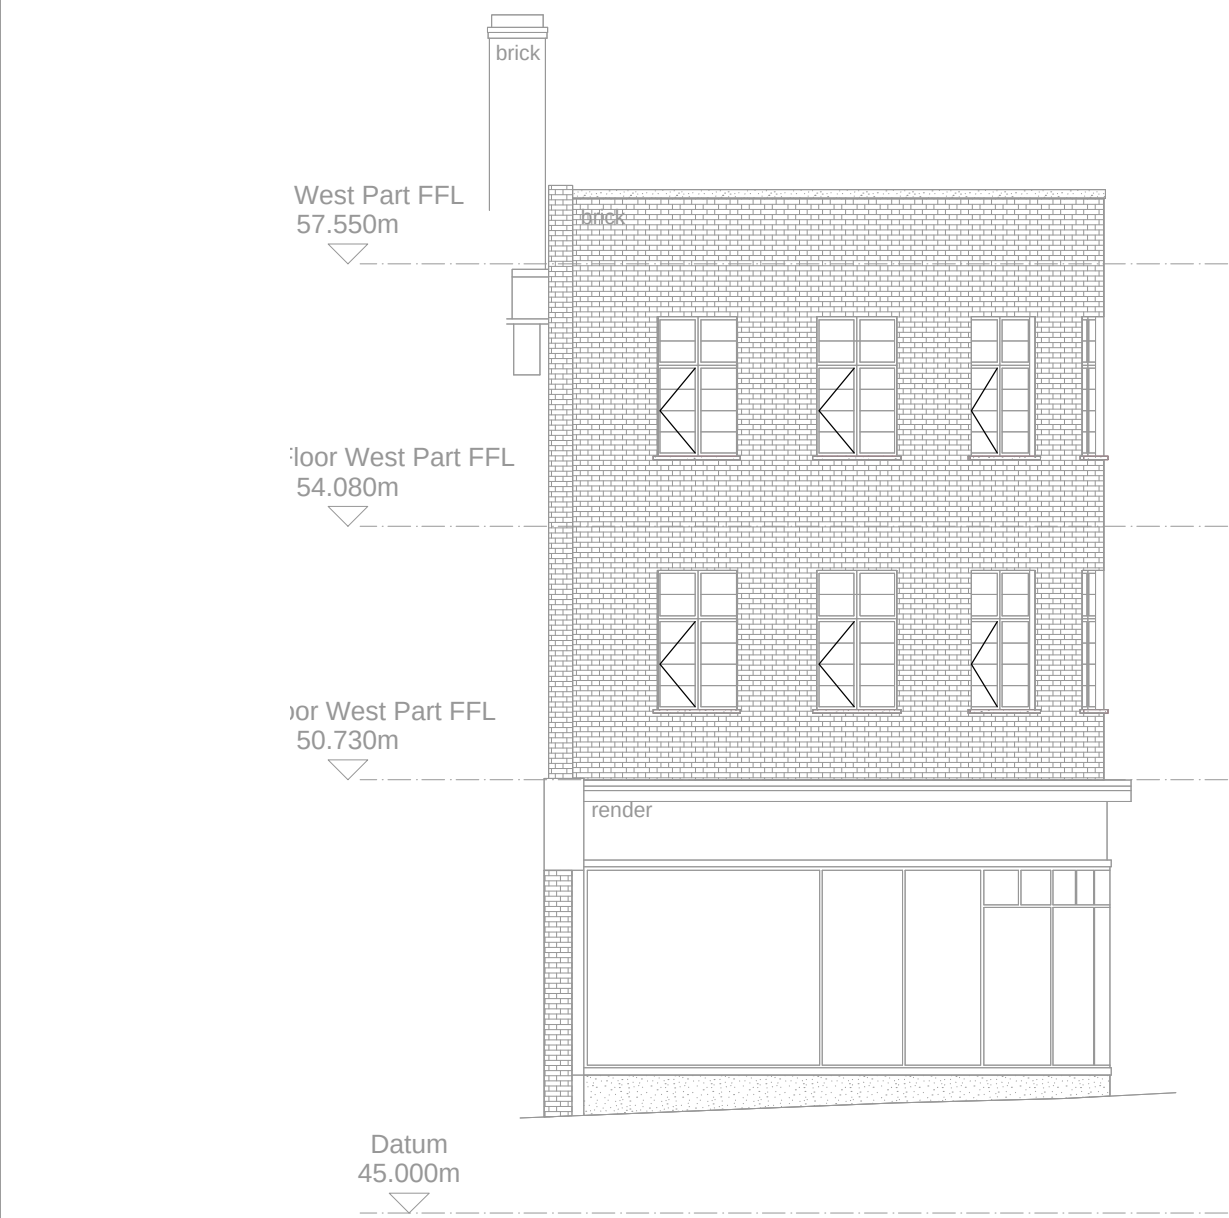

01 Single Perspective South Elevation
1:100



02 Single Perspective West Elevation
1:100

© KDS & Associates Ltd
No part of this drawing may be reproduced without written consent.
All contractors must visit site and be responsible for taking and checking all dimensions relating to this work.
Do not scale from this drawing.

REVISION NOTES			
P1	11-12-2019	AC	ISSUED FOR INFORMATION
C1	08-10-2020	AC	ISSUED FOR CONSTRUCTION

KEY

INDICATES EXISTING TO BE RETAINED, REFURBISHED AND/OR REPURPOSED

ALT-T-701 REMOVAL OF EXISTING

INDICATES EXISTING FIXTURES TO BE REMOVED. WHERE THESE ARE RELOCATED AND/OR REUSED, THIS IS ANNOTATED ON THE DRAWINGS

INDICATES SECTION OF WALL TO BE REMOVED

INDICATES EXCAVATION OR LOWERING OF SLAB AND/OR FFL

INDICATES FINISHES TO BE REMOVED AND REPLACED WITH NEW

ALT-T-703 ENLARGEMENT OF EXISTING WINDOW OPENINGS

FOR DEMOLITION INFORMATION IN SECTION, PLEASE REFER TO THE PLANS A1018 - A1027

DETAILS OF PLANT AND SERVICES STRIP-OUT BY SERVICES ENGINEER. ALL EXISTING RAIN WATER PIPES, INTERNAL AND EXTERNAL ARE TO BE REMOVED AND REPLACED.

HERITAGE ITEMS UNCOVERED IN DEMOLITION OR STRIP OUT TO BE PUT FORWARD TO THE ARCHITECT AND/OR HERITAGE CONSULTANT

Keyplan

North

Ardmore GROUP

ARDMORE CONSTRUCTION LTD
6 WHARF STUDIOS,
28 WHARF ROAD,
LONDON, N1 7GR
TEL: 0208-344 0300
www.ardmoregroup.co.uk

KDS ASSOCIATES LTD
TECHNICAL • ARCHITECTURAL • MANAGEMENT • CONSULTANTS

101 THE BLACKFRIARS FOUNDRY
156 BLACKFRIARS ROAD
LONDON SE1 6EN
0203 355 0775
www.kdsassociates.co.uk

CONSTRUCTION

PROJECT / DRAWING TITLE
**HORNSEY TOWN HALL
BROADWAY ANNEX
N8 9JJ**

DRAWING TITLE
DEMOLITION ELEVATIONS

DATE / DRAWN BY 18-06-19 AC	SCALE 1:100 @A1
PROJECT / DRAWING NO 3670-KDS-BA-ZZ-DR-A-99-1220	REV C1