




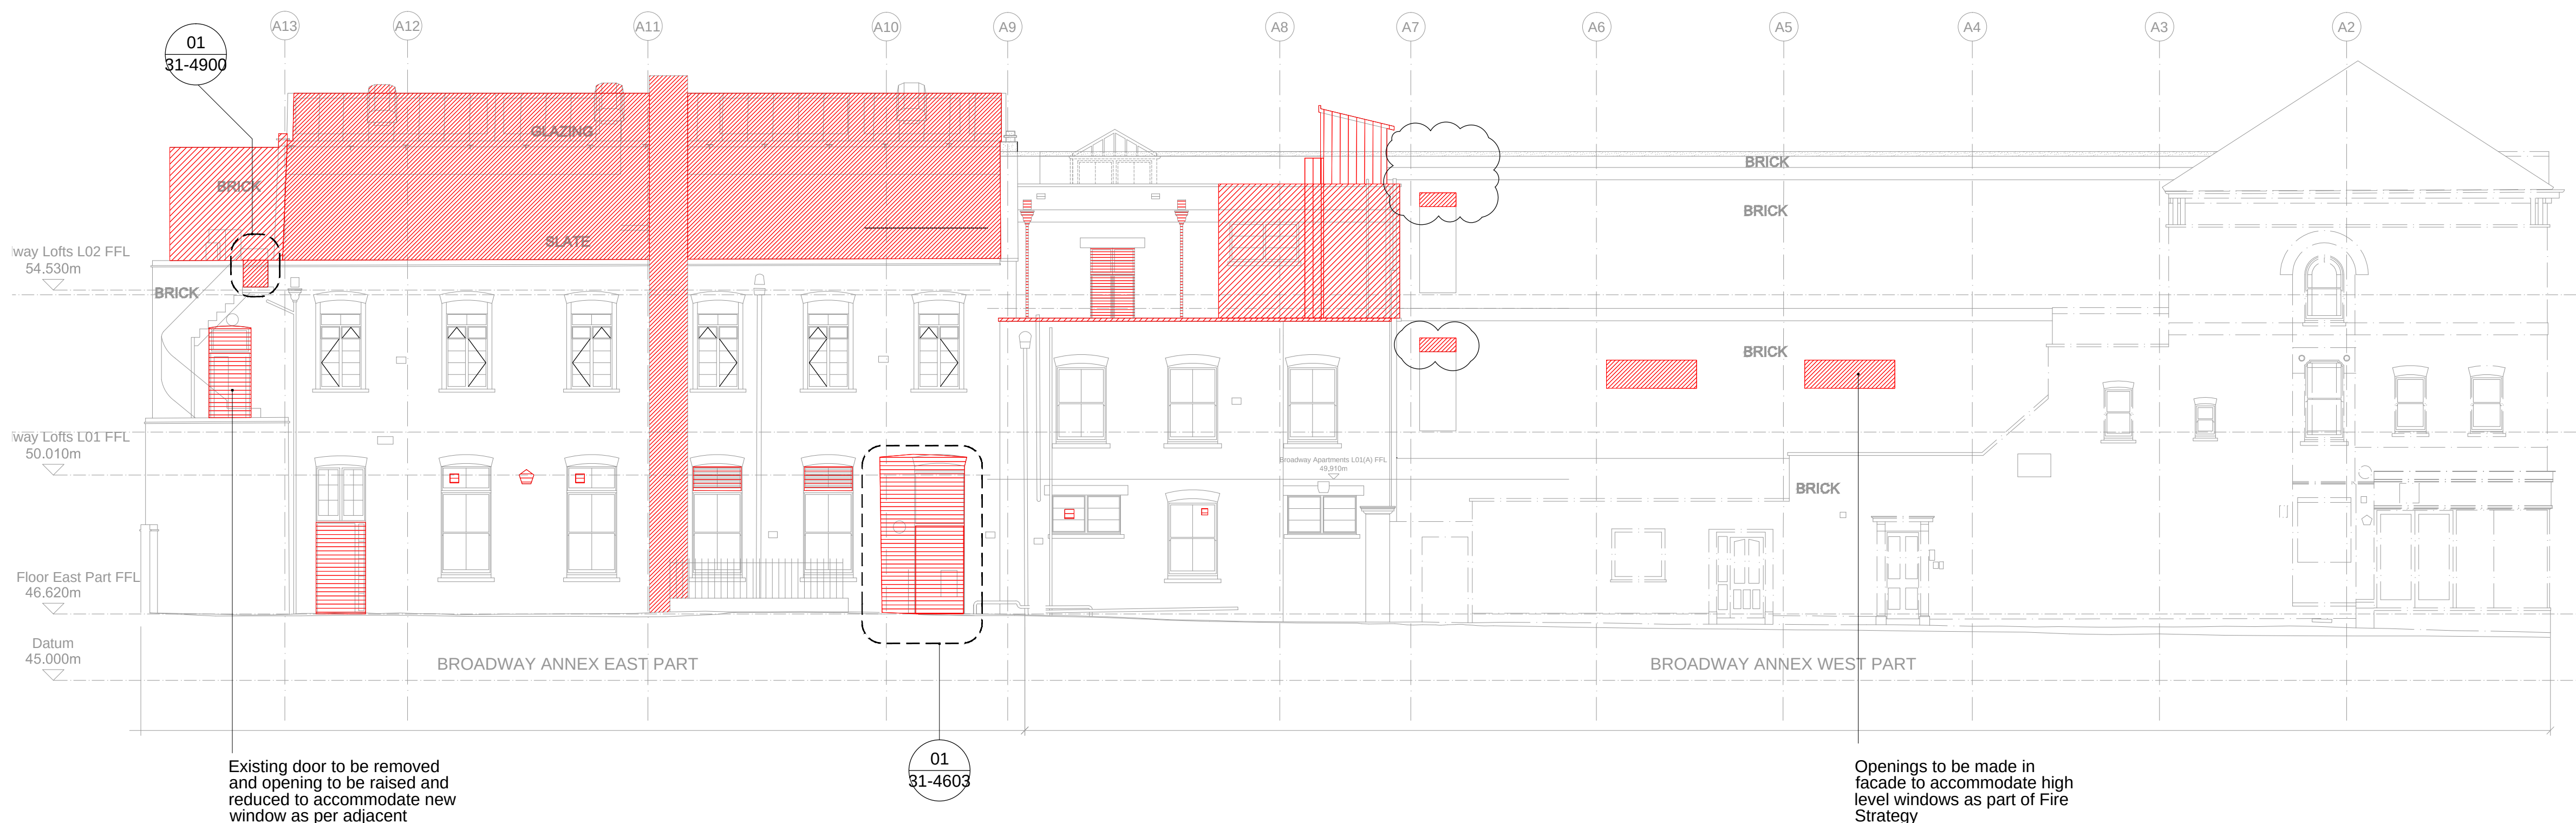

01 Single Perspective North Elevation
1:100

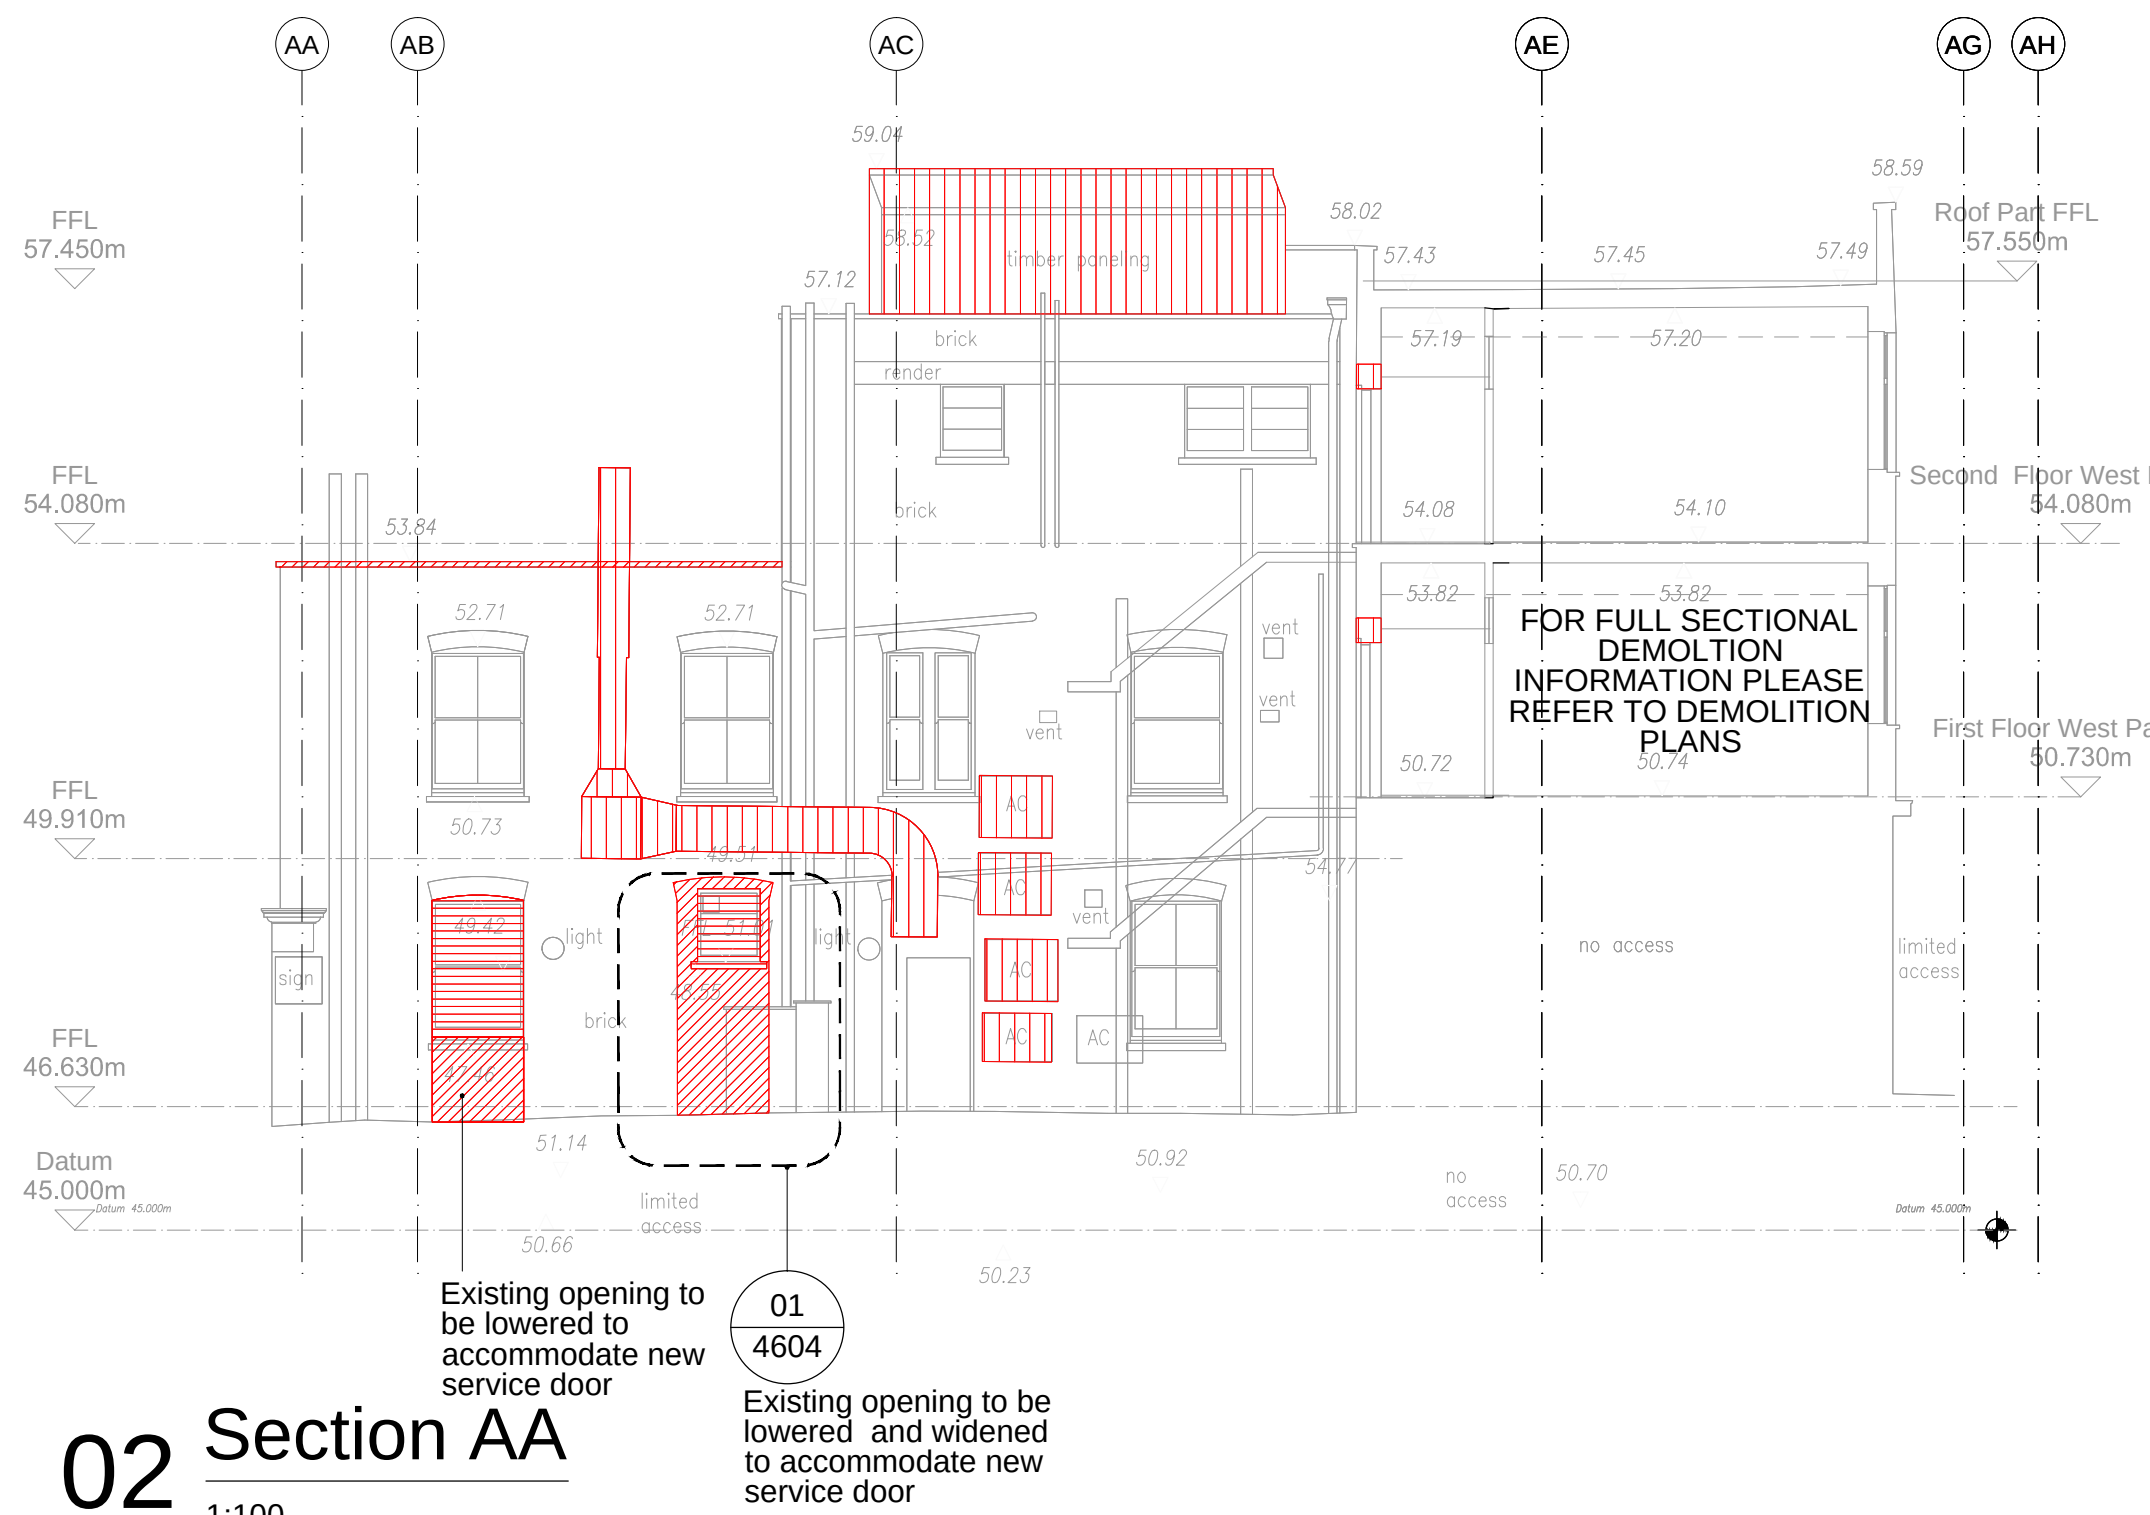

02 Section AA
1:100

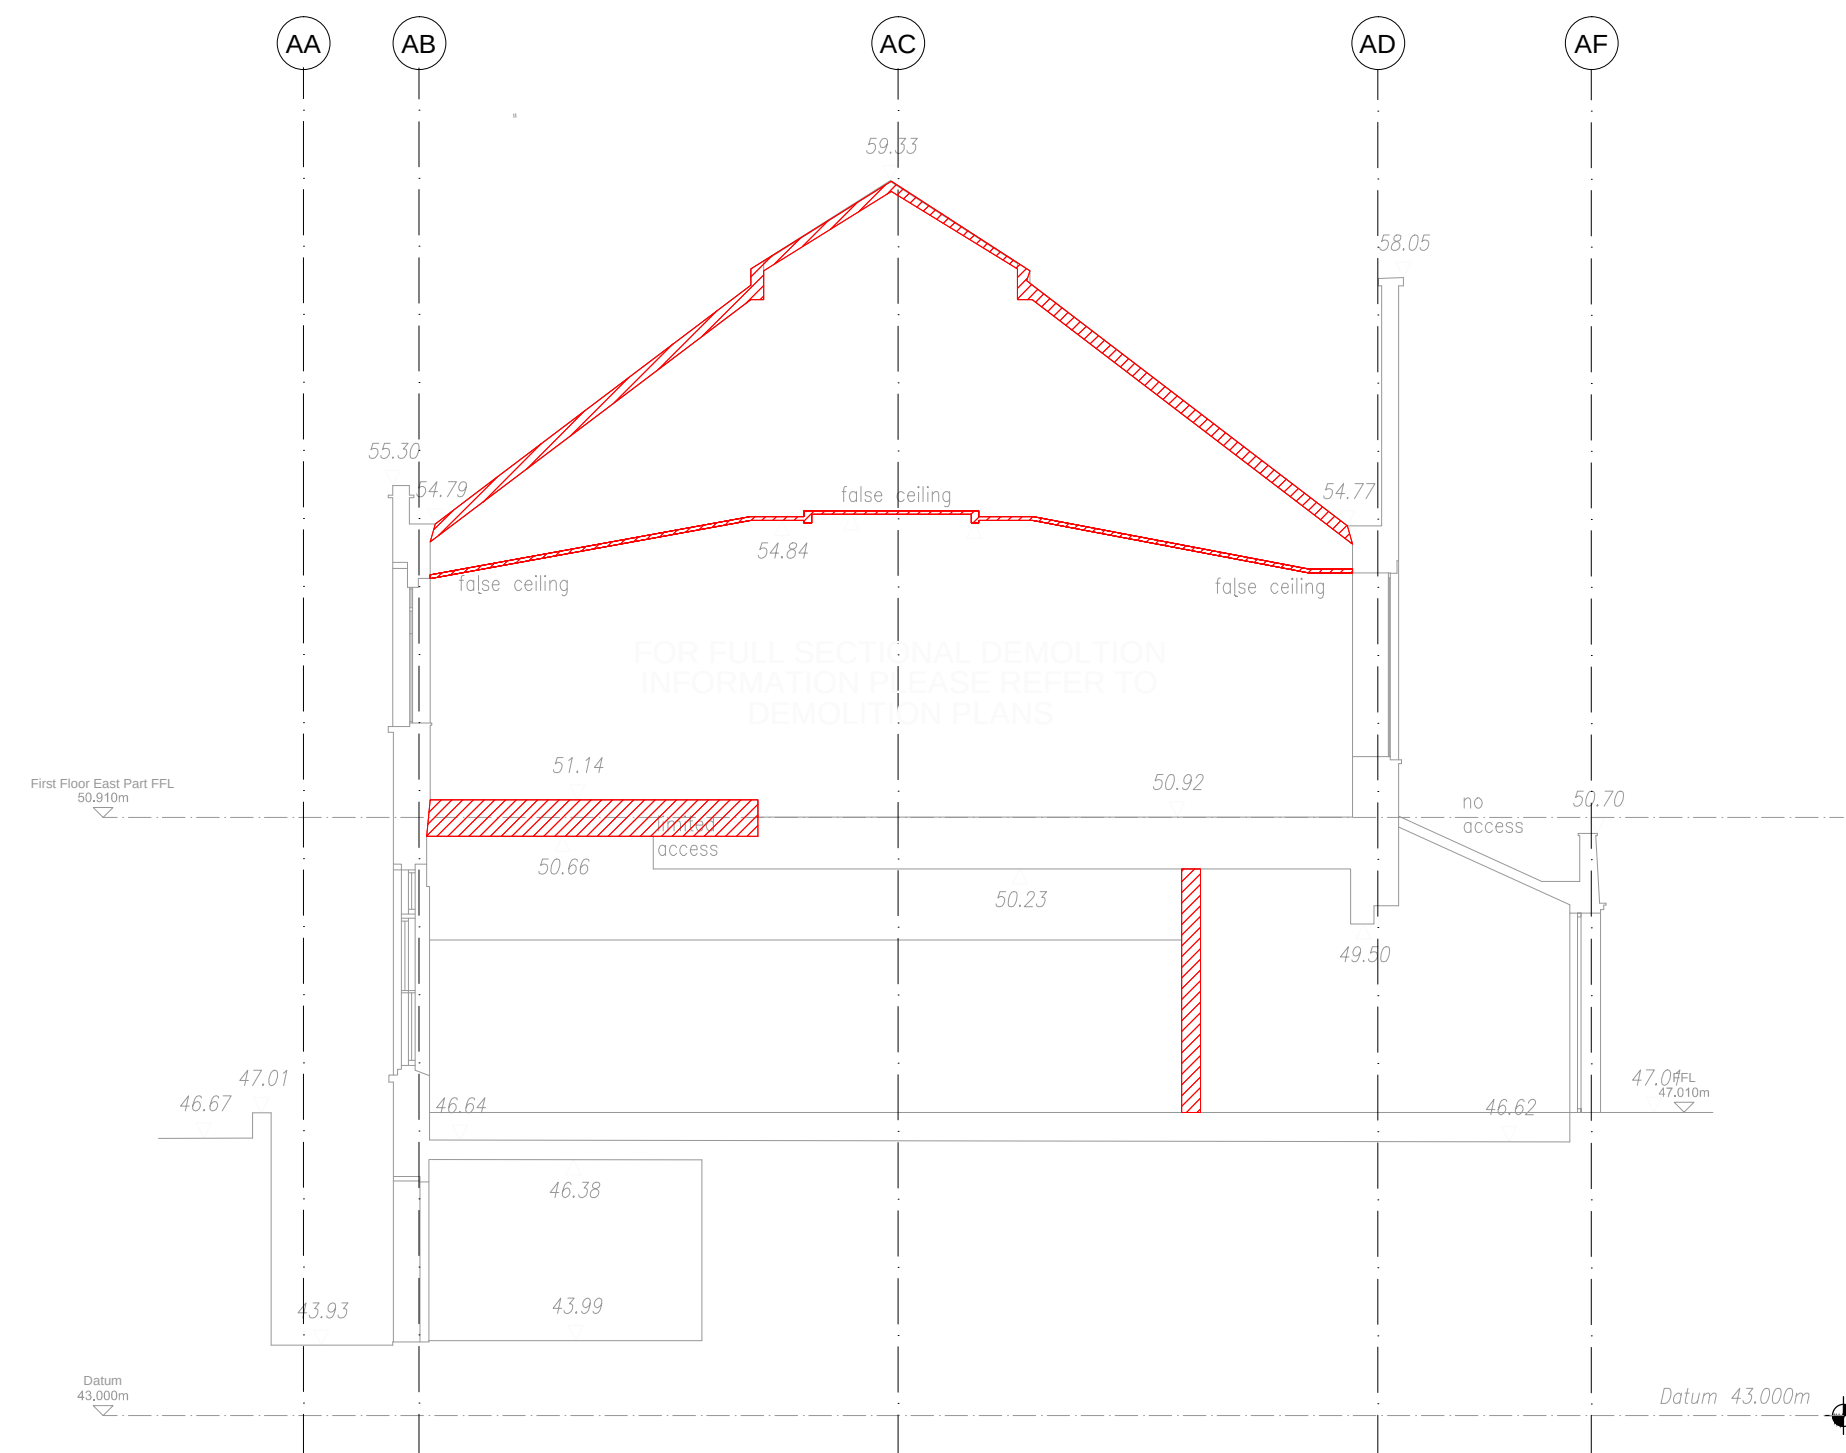


03 Section BB
1:100

© KDS & Associates Ltd
No part of this drawing may be reproduced without written consent.
All contractors must visit site and be responsible for taking and checking all dimensions relating to this work.
Do not scale from this drawing.

REVISION NOTES			
P1	30-08-2019	AC	ISSUED FOR INFORMATION
C1	14-02-2020	AC	ISSUE FOR CONSTRUCTION
C2	30-03-2021	AC	OMITTED OPENING AT ANNEX AFFORDABLE PARAPET AND DEMOLISH EXISTING CHIMNEY

KEY	
	INDICATES EXISTING TO BE RETAINED, REFURBISHED AND/OR REPURPOSED
	REMOVAL OF EXISTING
	INDICATES EXISTING FIXTURES TO BE REMOVED, WHERE THESE ARE RELOCATED AND/OR REUSED, THIS IS ANNOTATED ON THE DRAWINGS
	INDICATES SECTION OF WALL TO BE REMOVED
	INDICATES EXCAVATION OR LOWERING OF SLAB AND/OR FFL
	INDICATES FINISHES TO BE REMOVED AND REPLACED WITH NEW
	ENLARGEMENT OF EXISTING WINDOW OPENINGS
FOR DEMOLITION INFORMATION IN SECTION, PLEASE REFER TO THE PLANS A1018 - A1027	
DETAILS OF PLANT AND SERVICES STRIP-OUT BY SERVICES ENGINEER. ALL EXISTING RAIN WATER PIPES, INTERNAL AND EXTERNAL ARE TO BE REMOVED AND REPLACED.	
HERITAGE ITEMS UNCOVERED IN DEMOLITION OR STRIP OUT TO BE PUT FORWARD TO THE ARCHITECT AND/OR HERITAGE CONSULTANT	

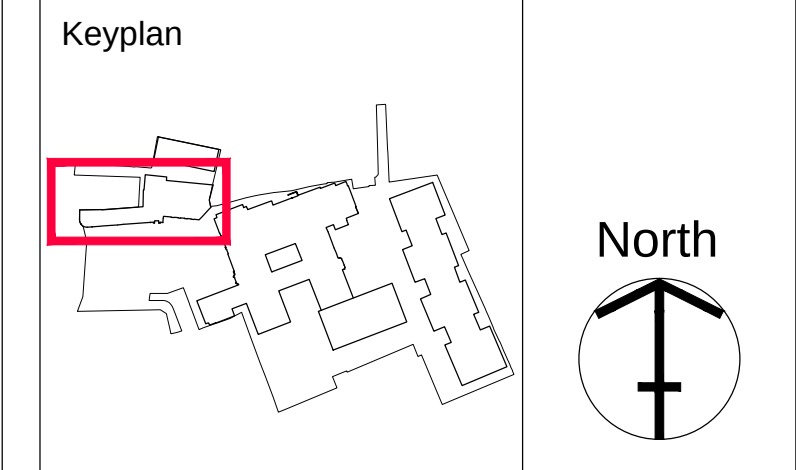

Ardmore GROUP
ARDMORE CONSTRUCTION LTD.
6 WHARF STUDIOS,
25 WHARF ROAD,
LONDON, N1 7GR
TEL: 0208-344 0300
www.ardmoregroup.co.uk

KDS ASSOCIATES LTD
TECHNICAL • ARCHITECTURAL • MANAGEMENT • CONSULTANTS
101 THE BLACKFRIARS FOUNDRY
156 BLACKFRIARS ROAD
LONDON SE1 6EN
0203 355 0775
www.kdsassociates.co.uk

CONSTRUCTION

PROJECT / DRAWING TITLE
**HORNSEY TOWN HALL
TOWN HALL & BROADWAY ANNEX
N8 9JJ**
DRAWING TITLE
DEMOLITION ELEVATION & SECTIONS

DATE / DRAWN BY 18-06-19 AC	SCALE SCALE @A1
PROJECT / DRAWING NO 3670-KDS-BA-01-DR-A-99-1270	REV C2