

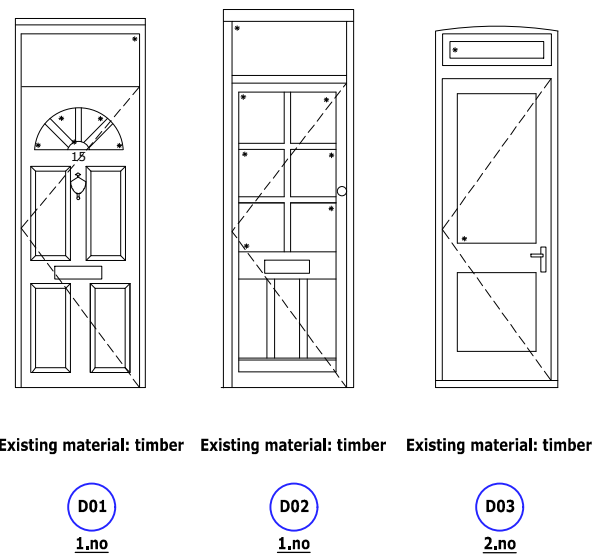


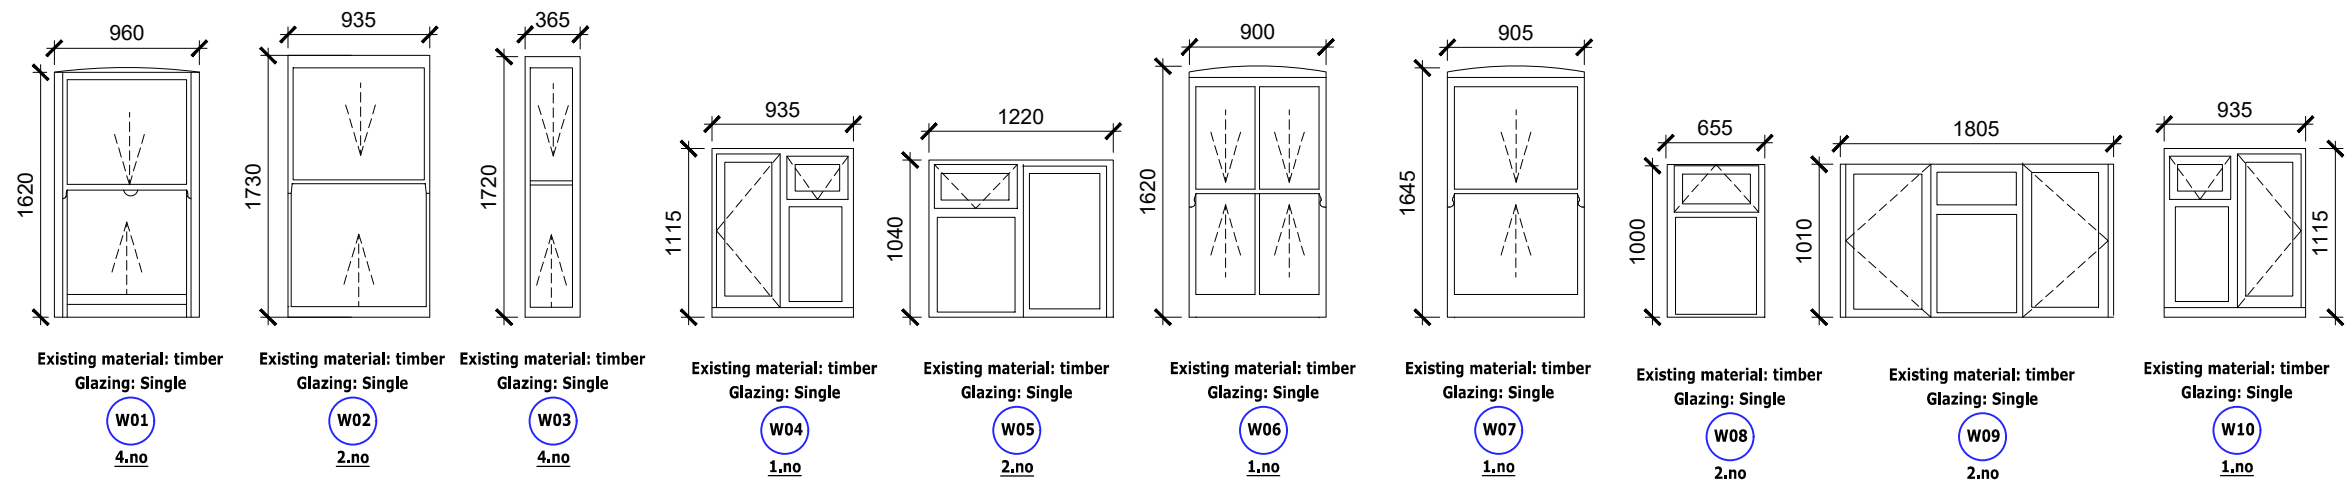

Key
• Glass

1 Existing Window and Door Schedule

Scale: 1:50 @ A3

 

					Client Wates	Sheet Name	Scale As indicated @ A3
						Existing Window and Door Schedule	
P1	Planning	MO	AS	26.09.2022	Project Name Capital Works	Project Status Planning	 Duncan House 1A Burnhill Road Beckenham Kent BR3 3LA Tel: 020 8658 3538
Rev	Description	By	QA	DD.MM.YY	Project Location 15-16 Felixtowe Road London N17 6QF		
© This drawing and any design hereon is the copyright of Potter Raper and must not be reproduced without their written consent. All drawings remain the property of Potter Raper. Figured dimension only to be taken from this drawing. All dimensions to be checked on site. Please inform Potter Raper immediately of any discrepancies before work proceeds.							