



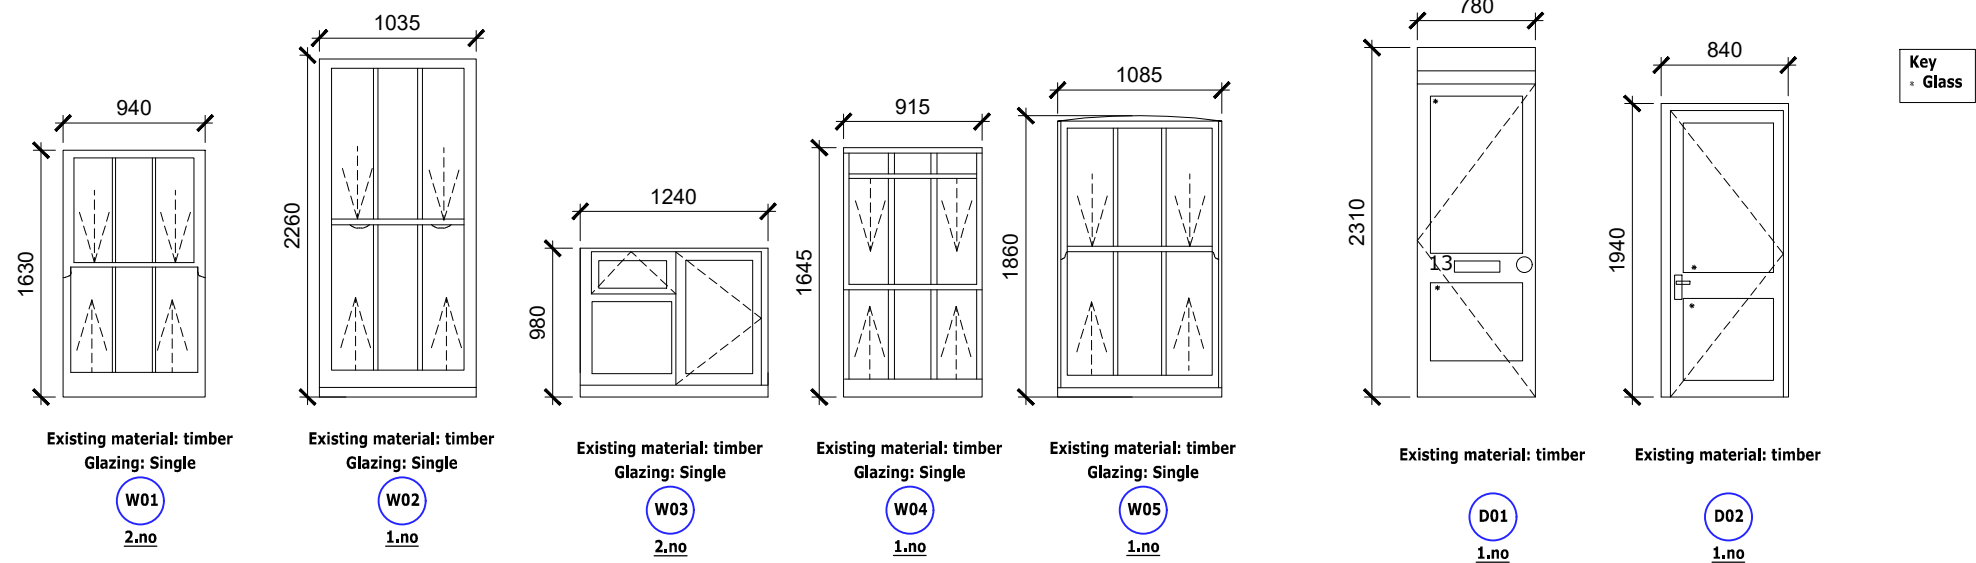

1 Existing Window and Door Schedule  
Scale:1:50 @ A1

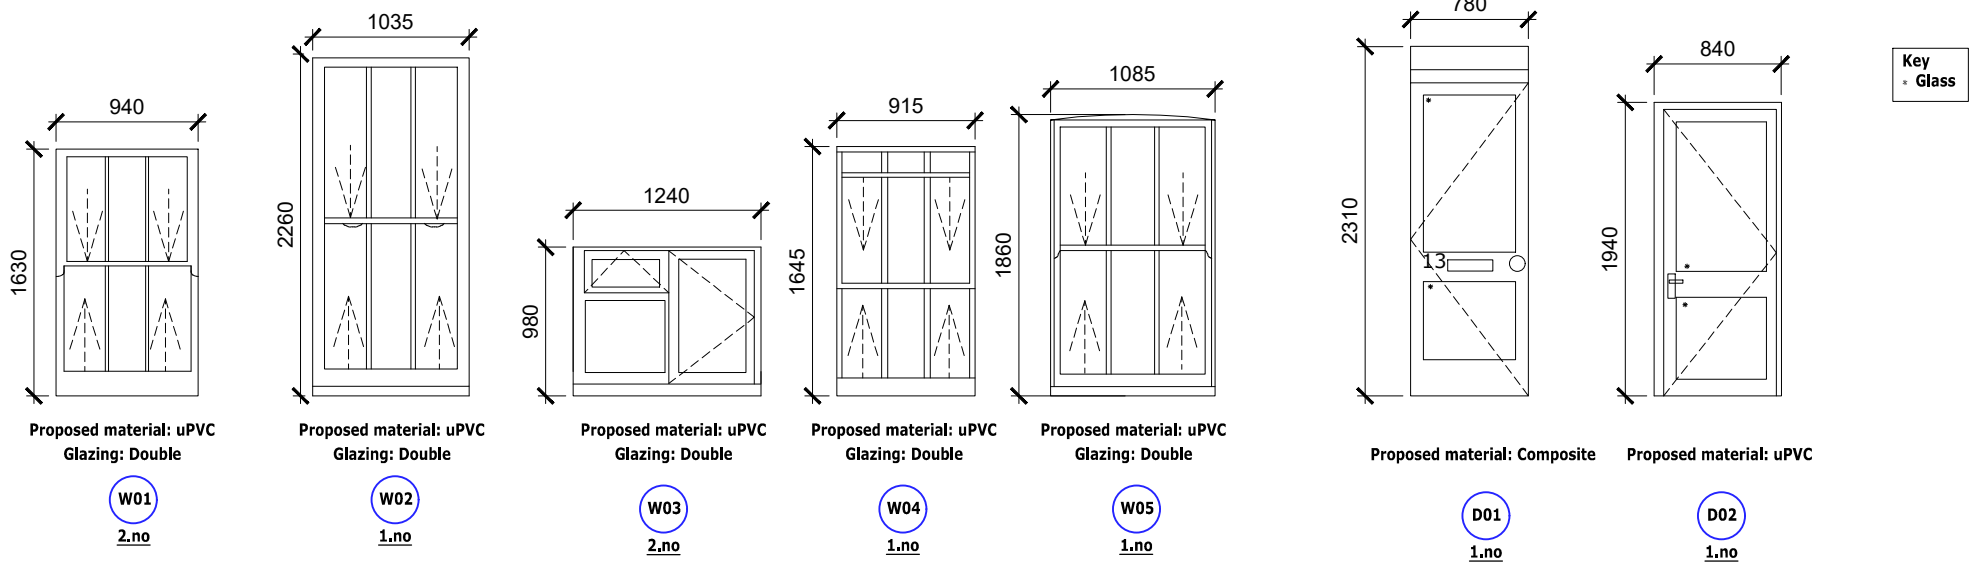

2 Proposed Window and Door Schedule  
Scale:1:50 @ A1



|   |             |    |    |            |                  |                                        |   |                                                |       |                   |
|---|-------------|----|----|------------|------------------|----------------------------------------|---|------------------------------------------------|-------|-------------------|
|   |             |    |    |            | Client           | Wates                                  | Sheet Name   | Existing and Proposed Window and Door Schedule | Scale | As indicated @ A3 |
| P1   | Planning    | MO | AS | 26.09.2022 | Project Name     | Capital Works                          | Project Status                                                                                                | Planning                                       |       |                   |
| Rev   | Description | By | QA | DD.MM.YY   | Project Location | 13 Felixtowe Road<br>London<br>N17 6QF | Drawing Nr.                                                                                                   | BE091-PR-FR3-ZZ-DR-A-PL401                     |       |                   |
| © This drawing and any design hereon is the copyright of Potter Raper and must not be reproduced without their written consent. All drawings remain the property of Potter Raper. Figured dimension only to be taken from this drawing. All dimensions to be checked on site. Please inform Potter Raper immediately of any discrepancies before work proceeds. |             |    |    |            |                  |                                        | <b>POTTER RAPER</b><br>Duncan House<br>1A Burnhill Road<br>Beckenham<br>Kent<br>BR3 3LA<br>Tel: 020 8658 3538 |                                                |       |                   |