


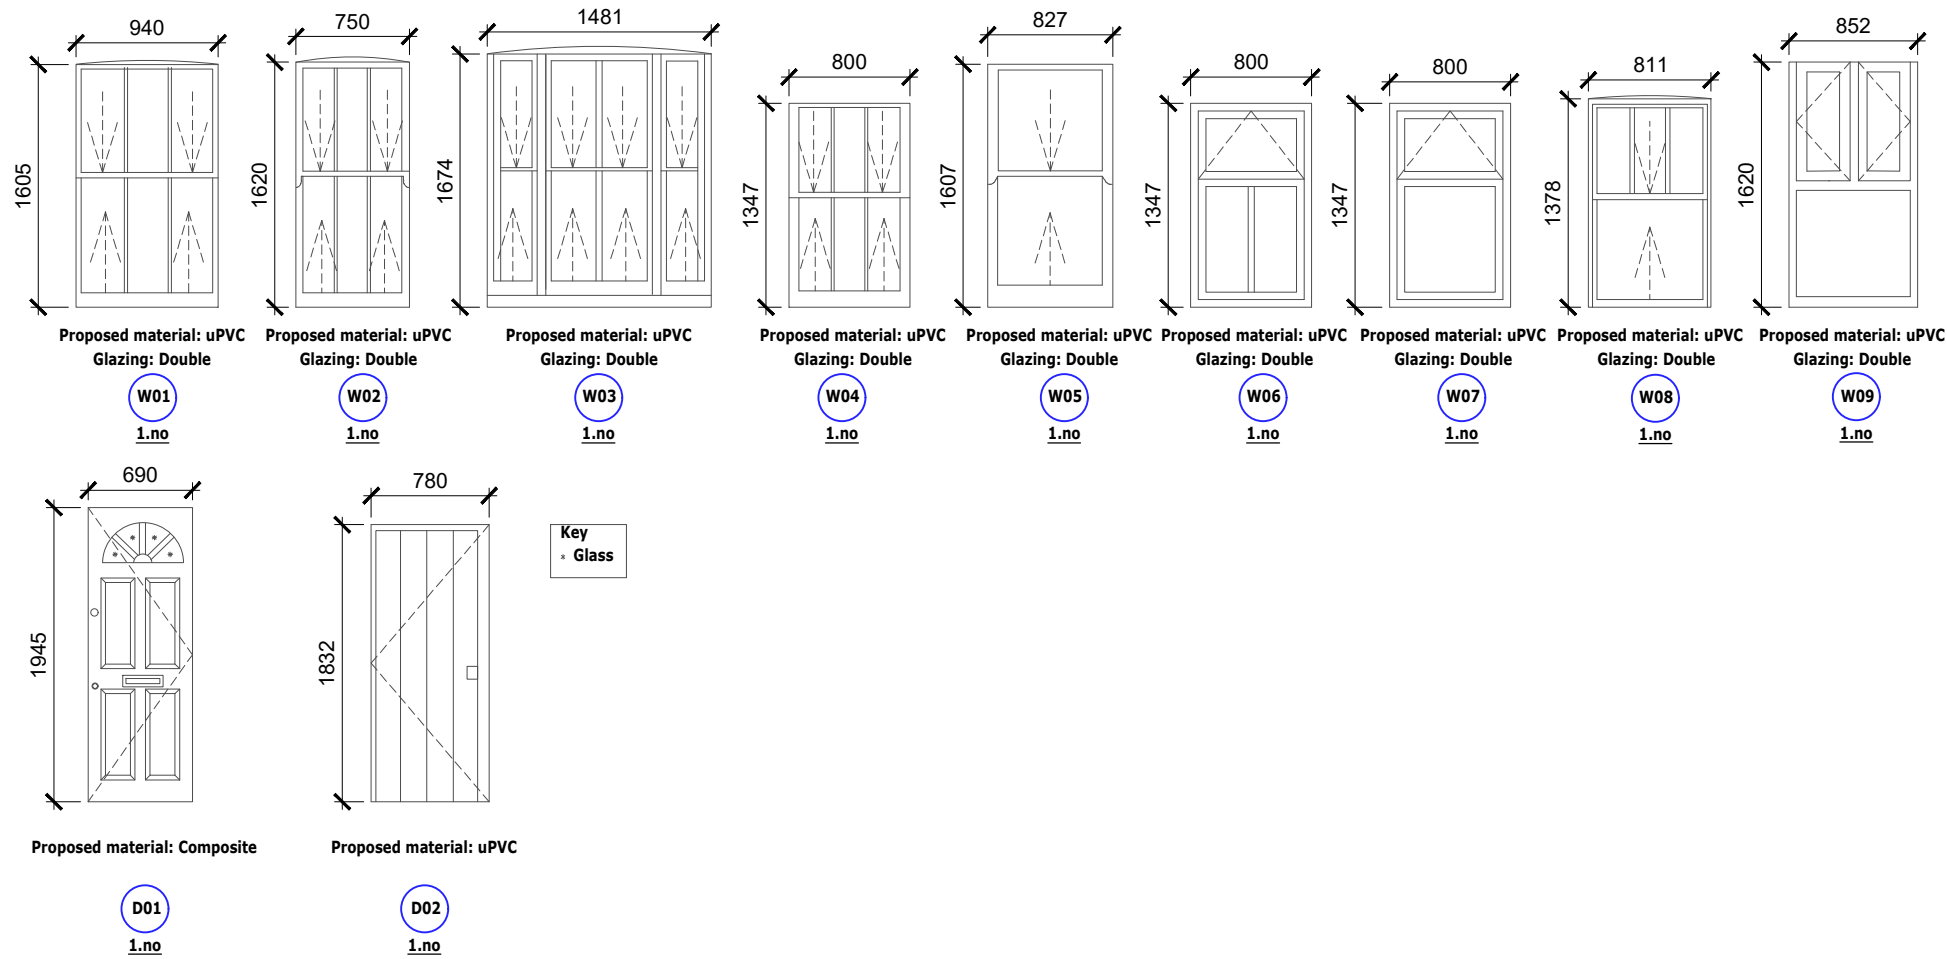

1 Proposed Window and Door Schedule

Scale:1:50 @ A3

					Client Wates	Sheet Name	Scale As indicated @ A3
P1	Planning	MO	AJ	05.09.2022	Project Name	Proposed Window and Door Schedule	
Rev	Description	By	QA	DD.MM.YY	Capital Works		
© This drawing and any design hereon is the copyright of Potter Raper and must not be reproduced without their written consent. All drawings remain the property of Potter Raper. Figured dimension only to be taken from this drawing. All dimensions to be checked on site. Please inform Potter Raper immediately of any discrepancies before work proceeds.					Project Location	Project Status	 Duncan House 1A Burnhill Road Beckenham Kent BR3 3LA Tel: 020 8658 3538
					1 Felixtowe Road London N17 6QF	Planning	
					Drawing Nr. BE091-PR-FR1-ZZ-DR-A-PL402		