



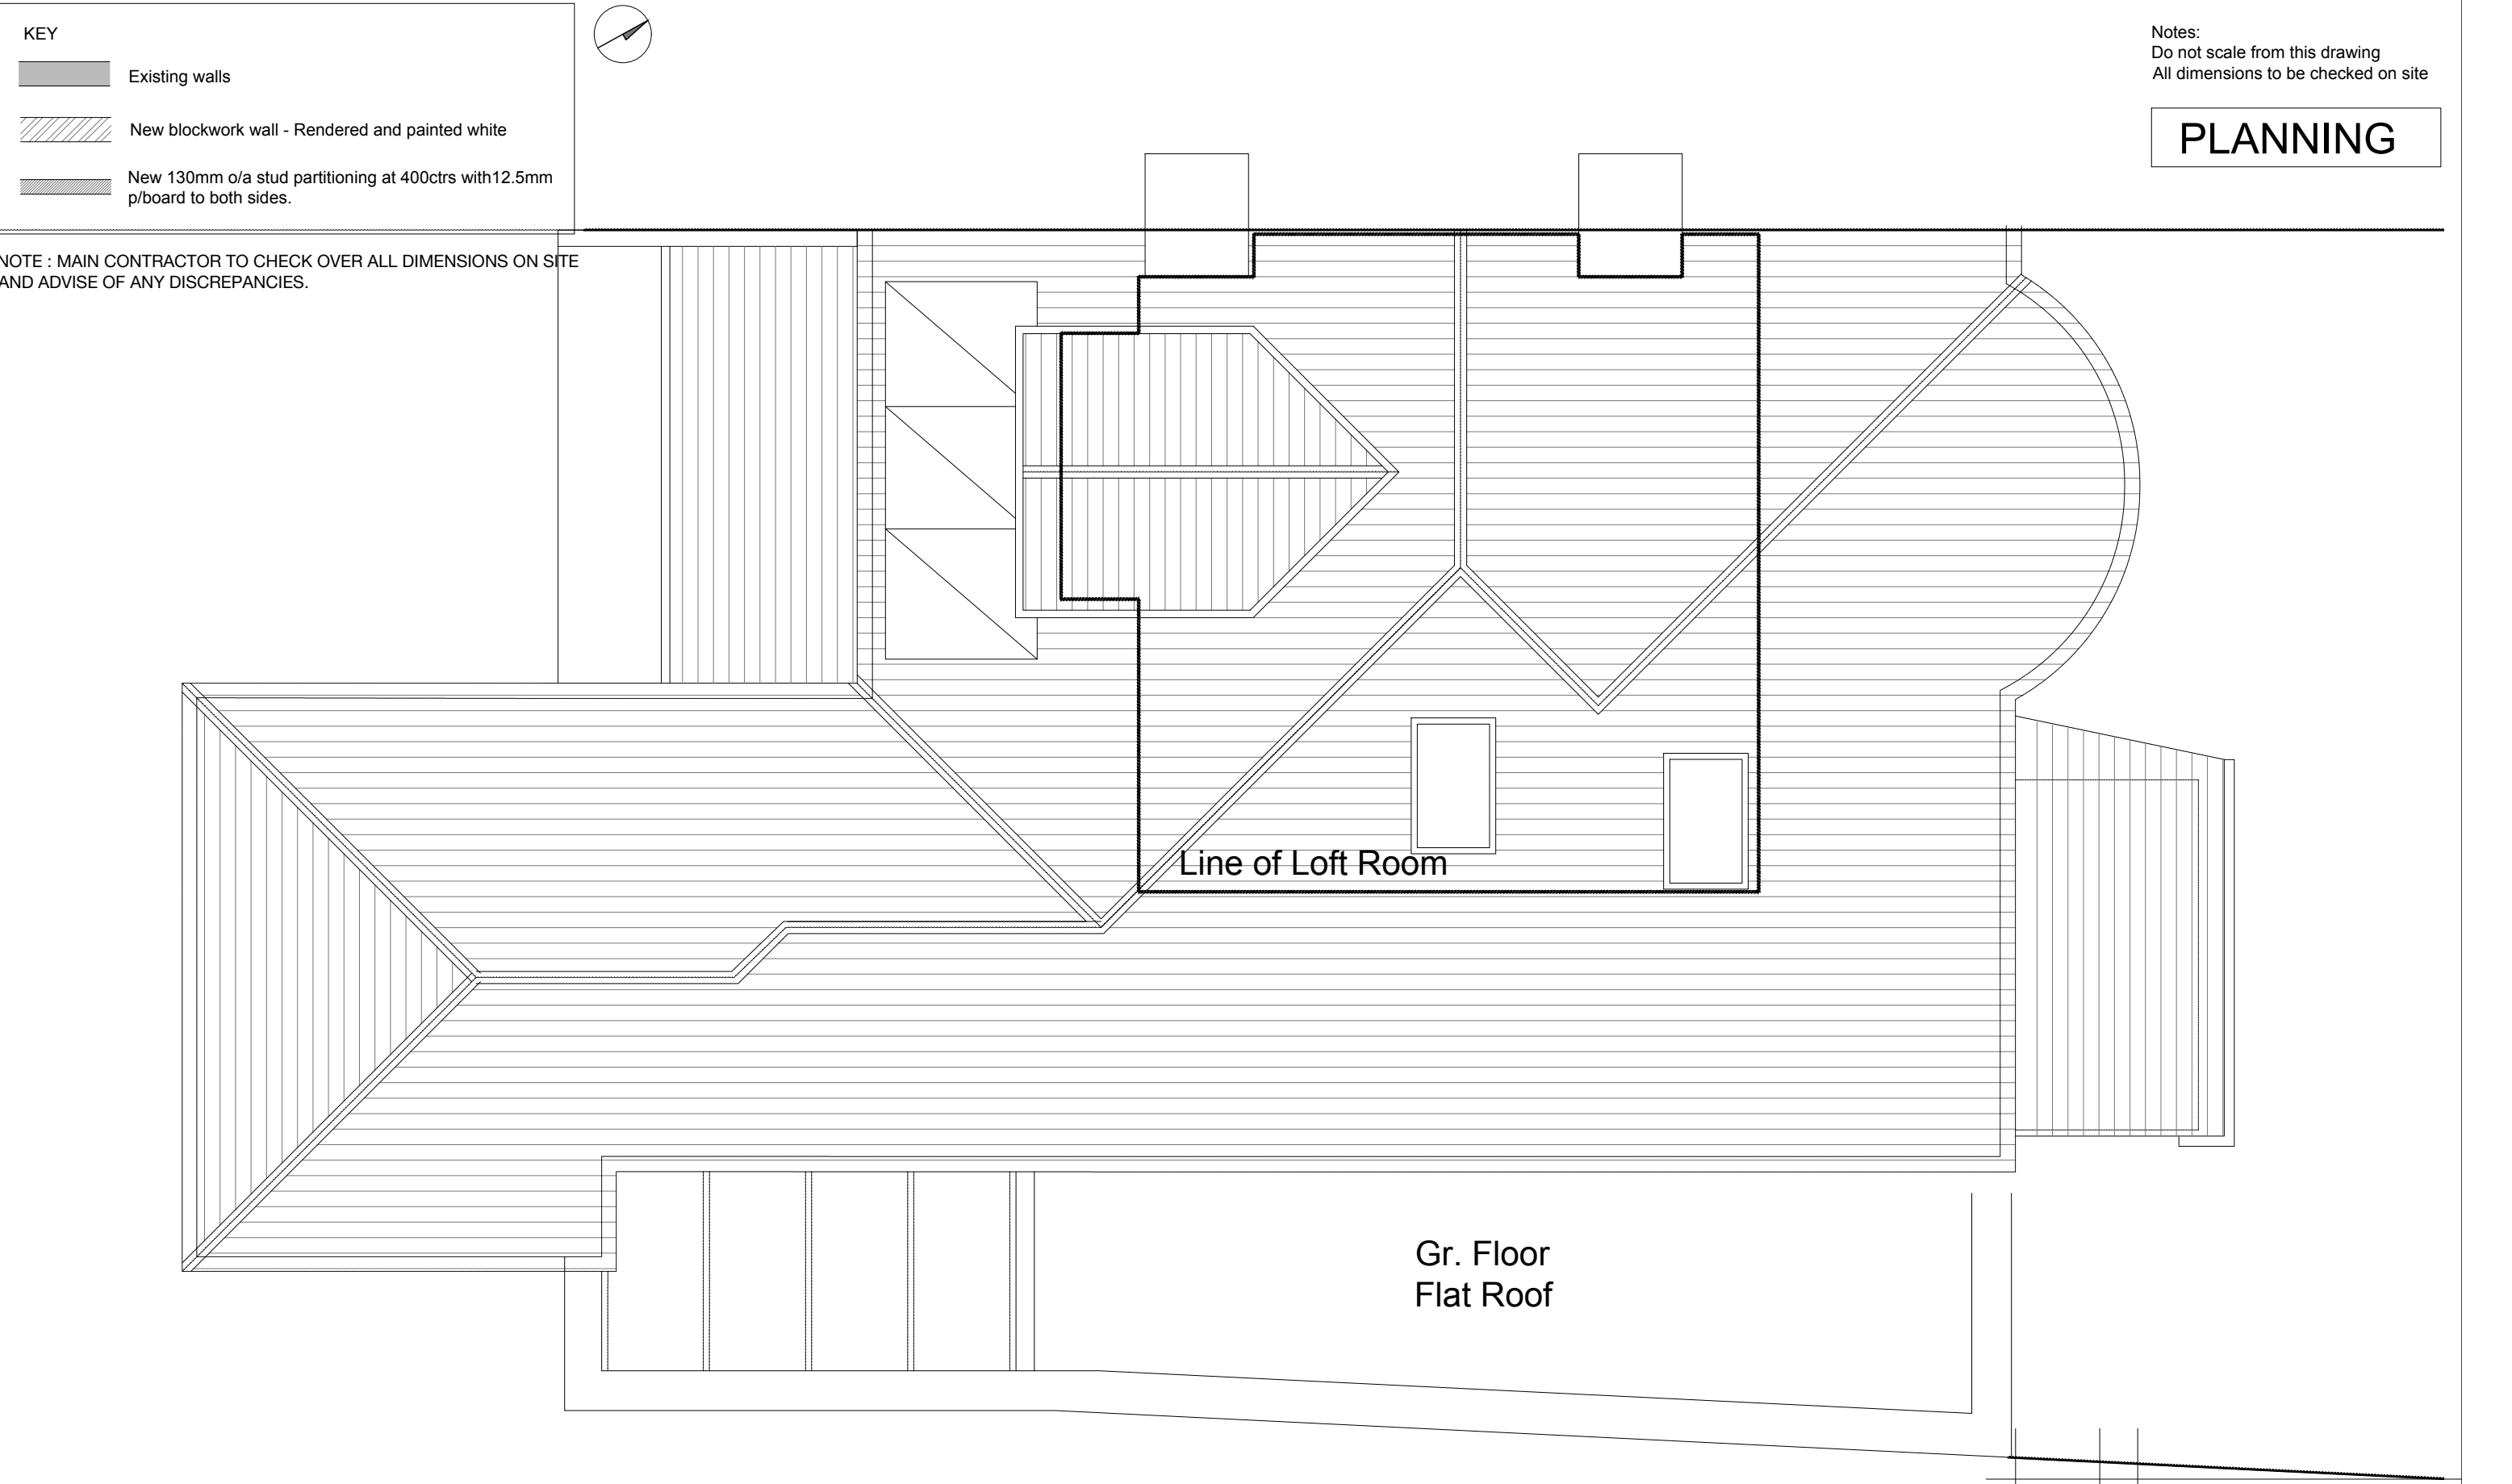

PROPOSED ROOF PLAN

 

A	15/03/2023	AS	ISSUE FOR PLANNING

REVISION NOTES

JOB: 25 Grosvenor Road N10 2DR	DRAWING TITLE: Proposed Roof Plan	SCALE: 1:50 @ A3	DATE: Mar 2023	DRAWN BY: AS	AS DESIGN Architectural Designers 2 carysfort road n8 8rb t 07855686577 / 02083479971 info@asdesignuk.com / www.asdesignuk.com
CLIENT: Sally & Don Currie		DRAWING NO: 1063 - 213			