




Notes:
Do not scale from this drawing
All dimensions to be checked on site

PLANNING

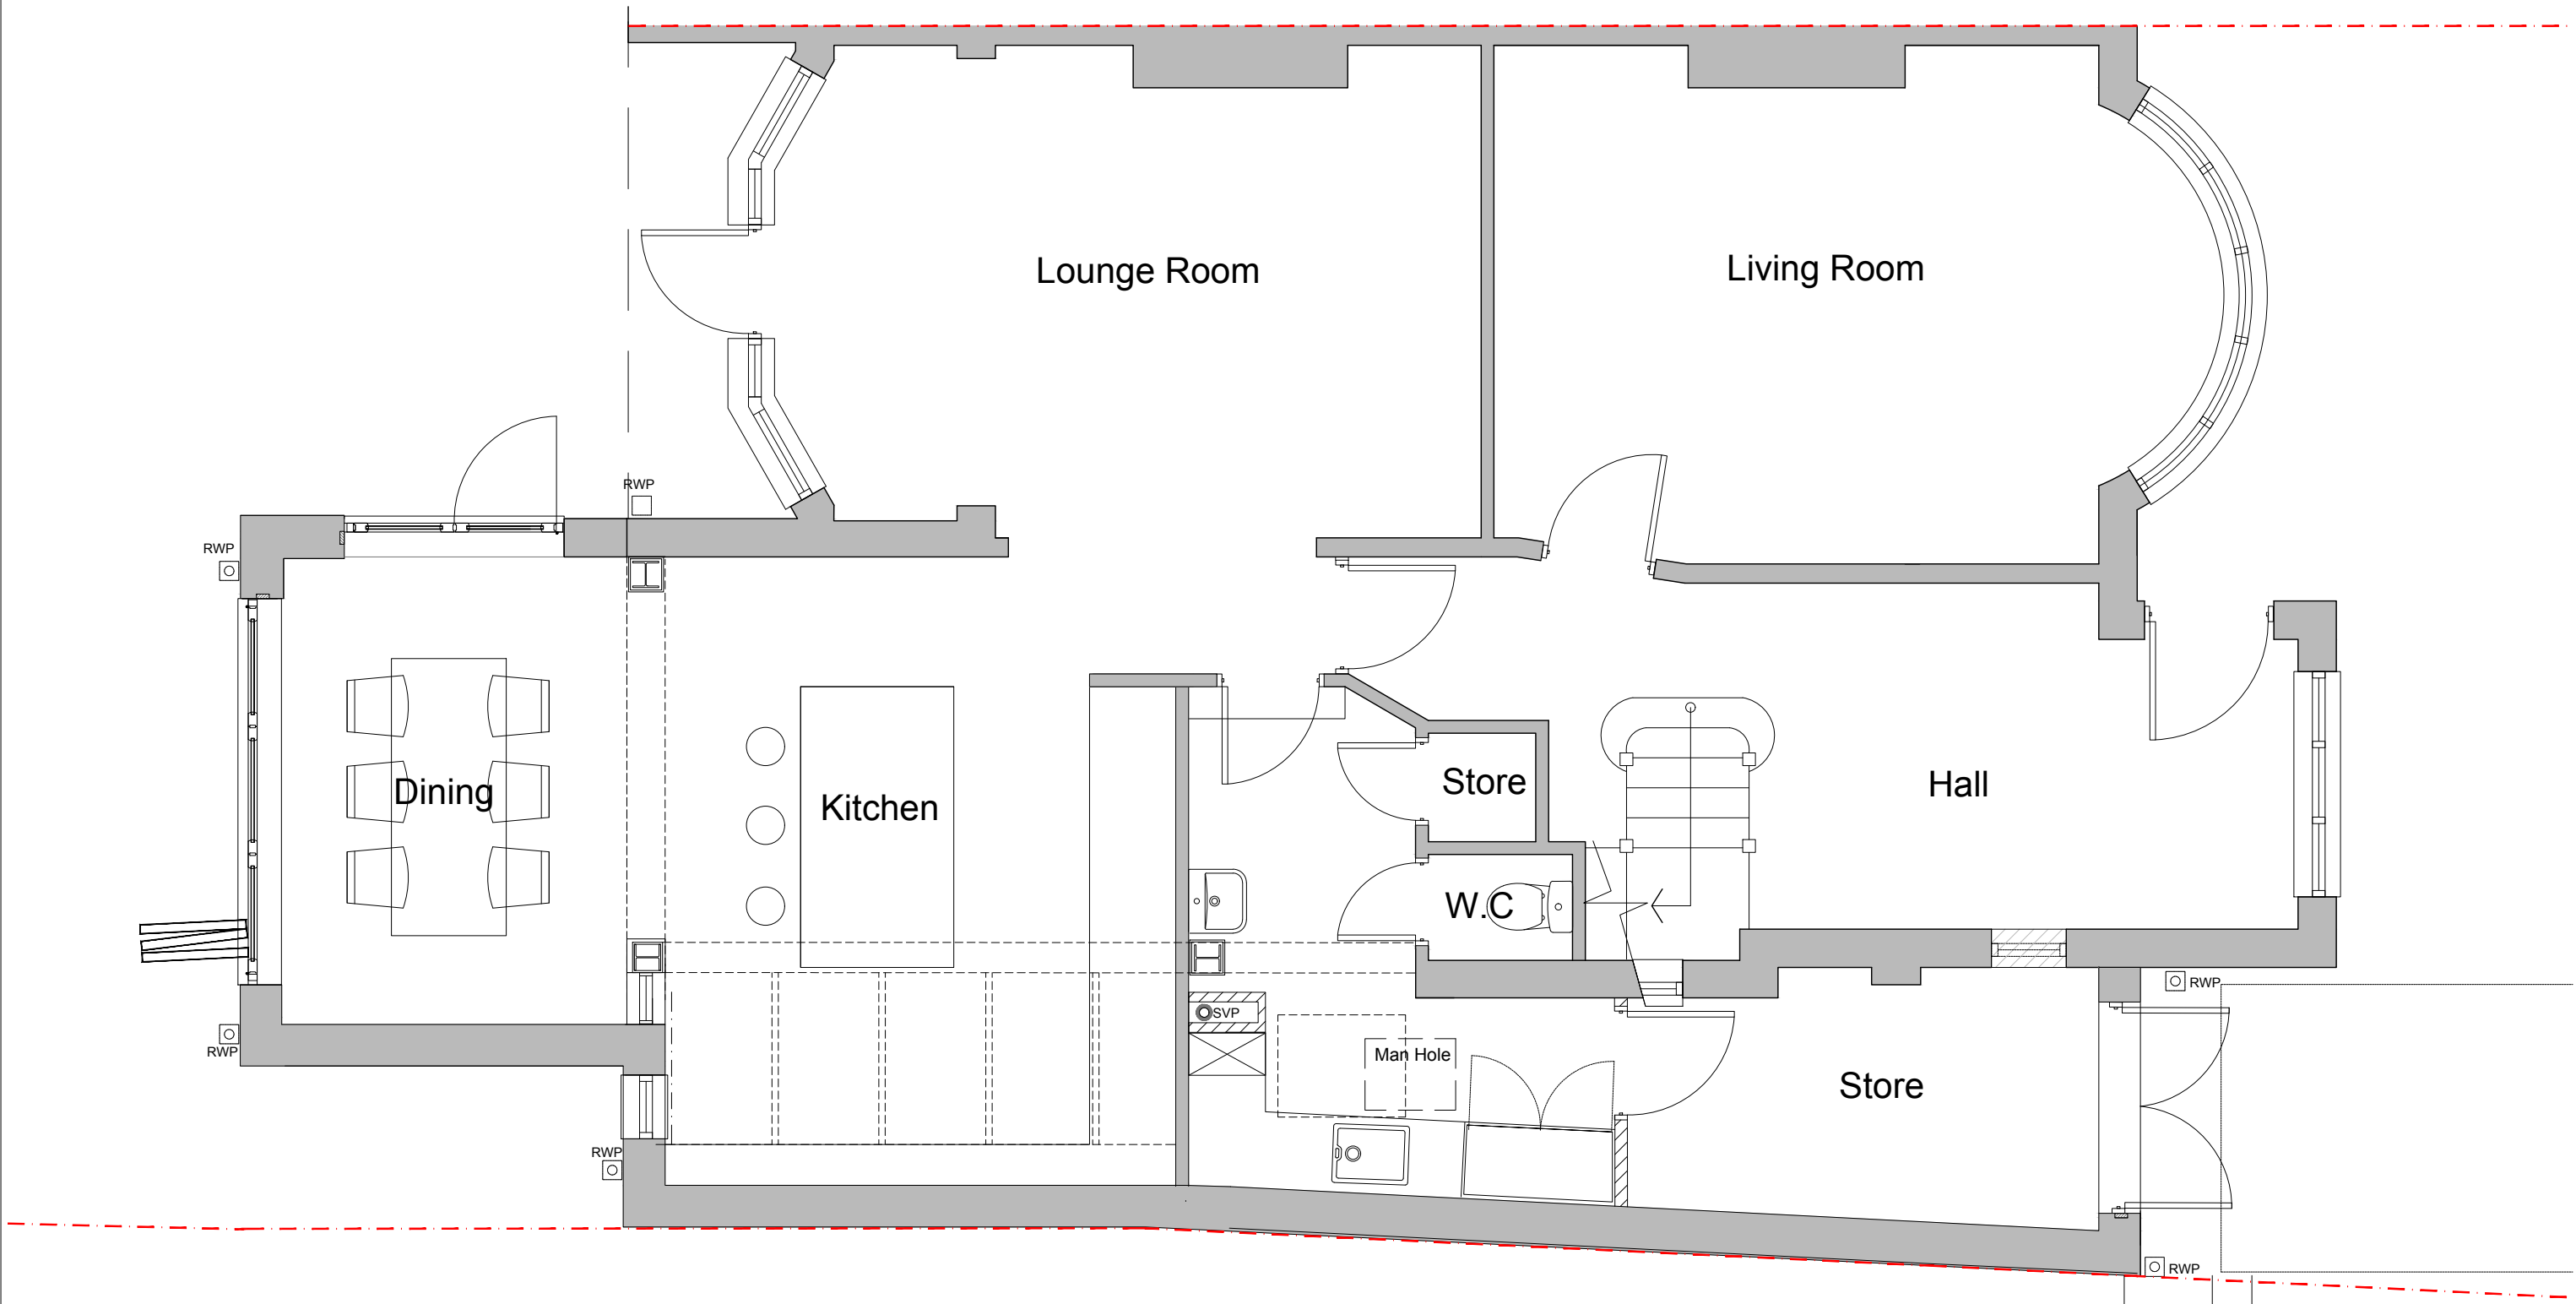

EXISTING GROUND FLOOR PLAN

A	15/03/2023	AS	ISSUE FOR PLANNING
---	------------	----	--------------------

SCALE 0 1m 2m 3m 4m 5m

REVISION NOTES

JOB: 25 Grosvenor Road N10 2DR	DRAWING TITLE: Existing Ground Floor Plan	SCALE: 1:50 @ A3	DATE: Mar 2023	DRAWN BY: AS	 Architectural Designers 2 carysfort road n8 8rb t 07855686577 / 02083479971 info@asdesignuk.com / www.asdesignuk.com
CLIENT: Sally & Don Currie		DRAWING NO: 1063 - 111			