


Notes:
Do not scale from this drawing
All dimensions to be checked on site

PLANNING

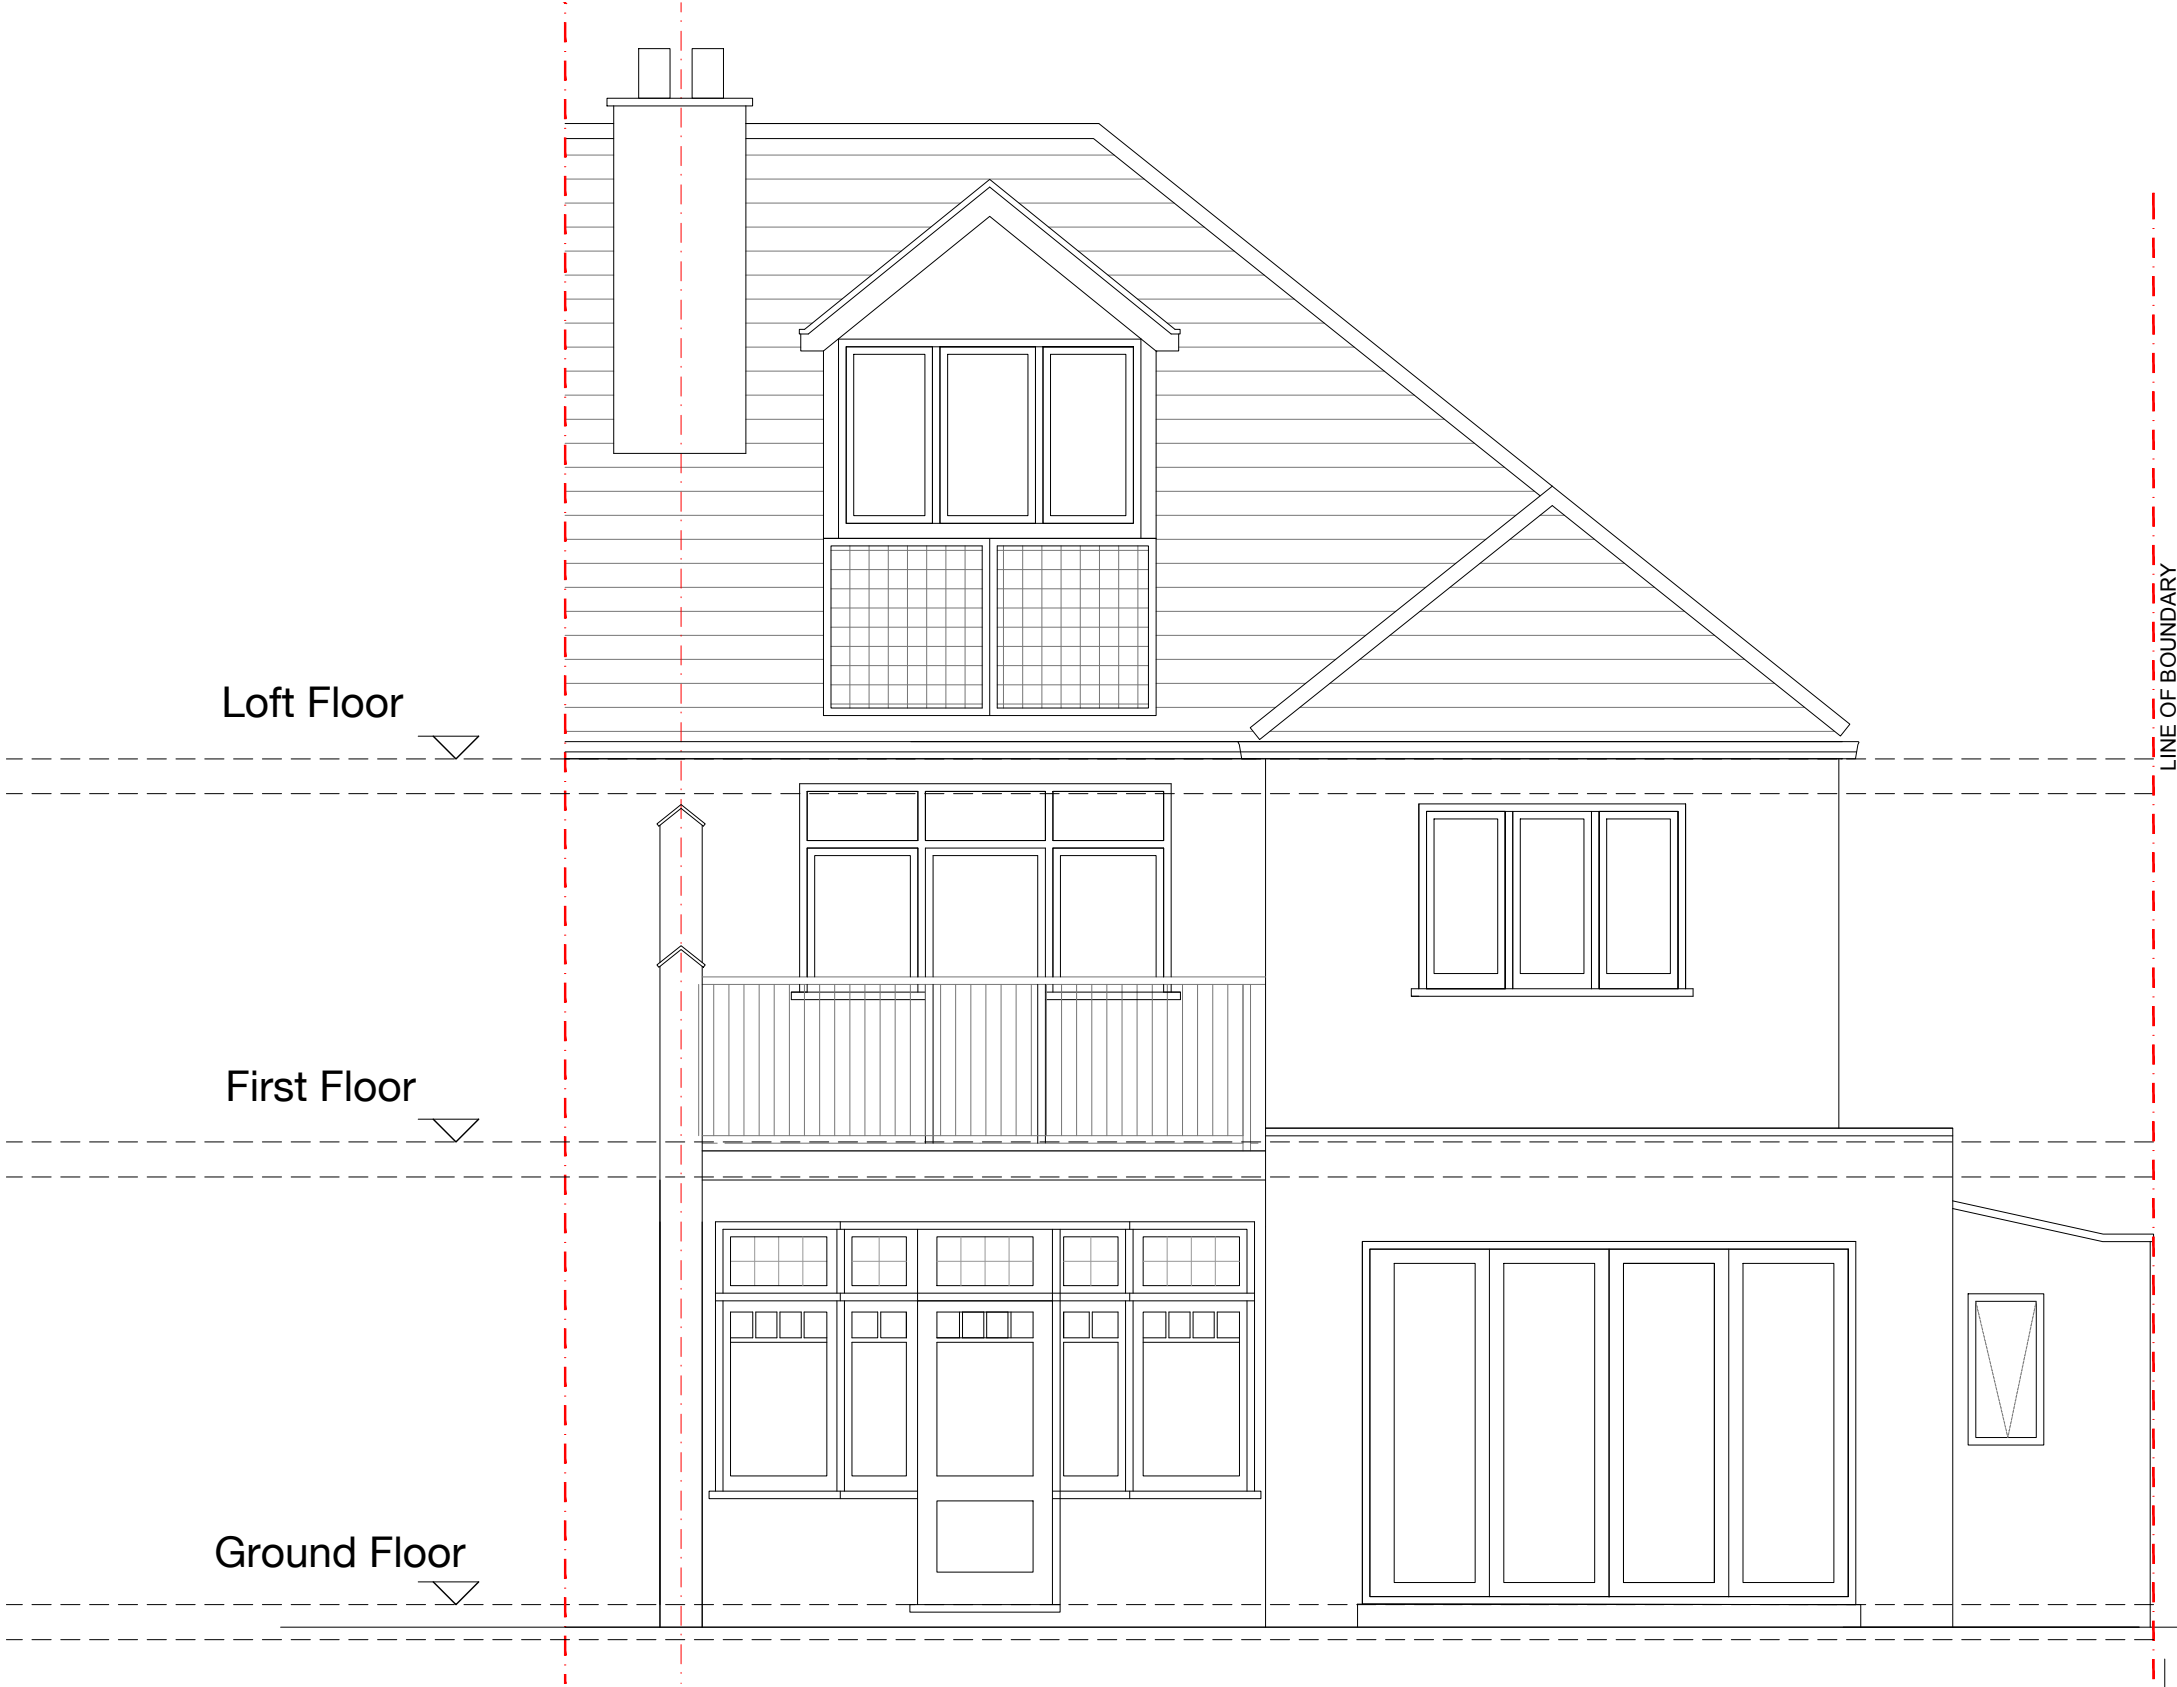

EXISTING FRONT ELEVATION

A	15/03/2023	AS	ISSUE FOR PLANNING

SCALE 0 1m 2m 3m 4m 5m

REVISION NOTES

JOB:
25 Grosvenor Road N10 2DR

DRAWING TITLE:
Existing Rear Elevation

SCALE:
1:50 @ A3

DATE:
Mar 2023

DRAWN BY:
AS

CLIENT:
Sally & Don Currie

DRAWING NO:
1063 - 122

AS DESIGN

Architectural Designers
2 carysfort road n8 8rb
t 07855686577 / 02083479971
info@asdesignuk.com / www.asdesignuk.com