

KEY

Existing walls


New blockwork wall - Rendered and painted white

New 130mm o/a stud partitioning at 400ctr with 12.5mm p/board to both sides.


NOTE : MAIN CONTRACTOR TO CHECK OVER ALL DIMENSIONS ON SITE AND ADVISE OF ANY DISCREPANCIES.

Notes:
Do not scale from this drawing
All dimensions to be checked on site

PLANNING

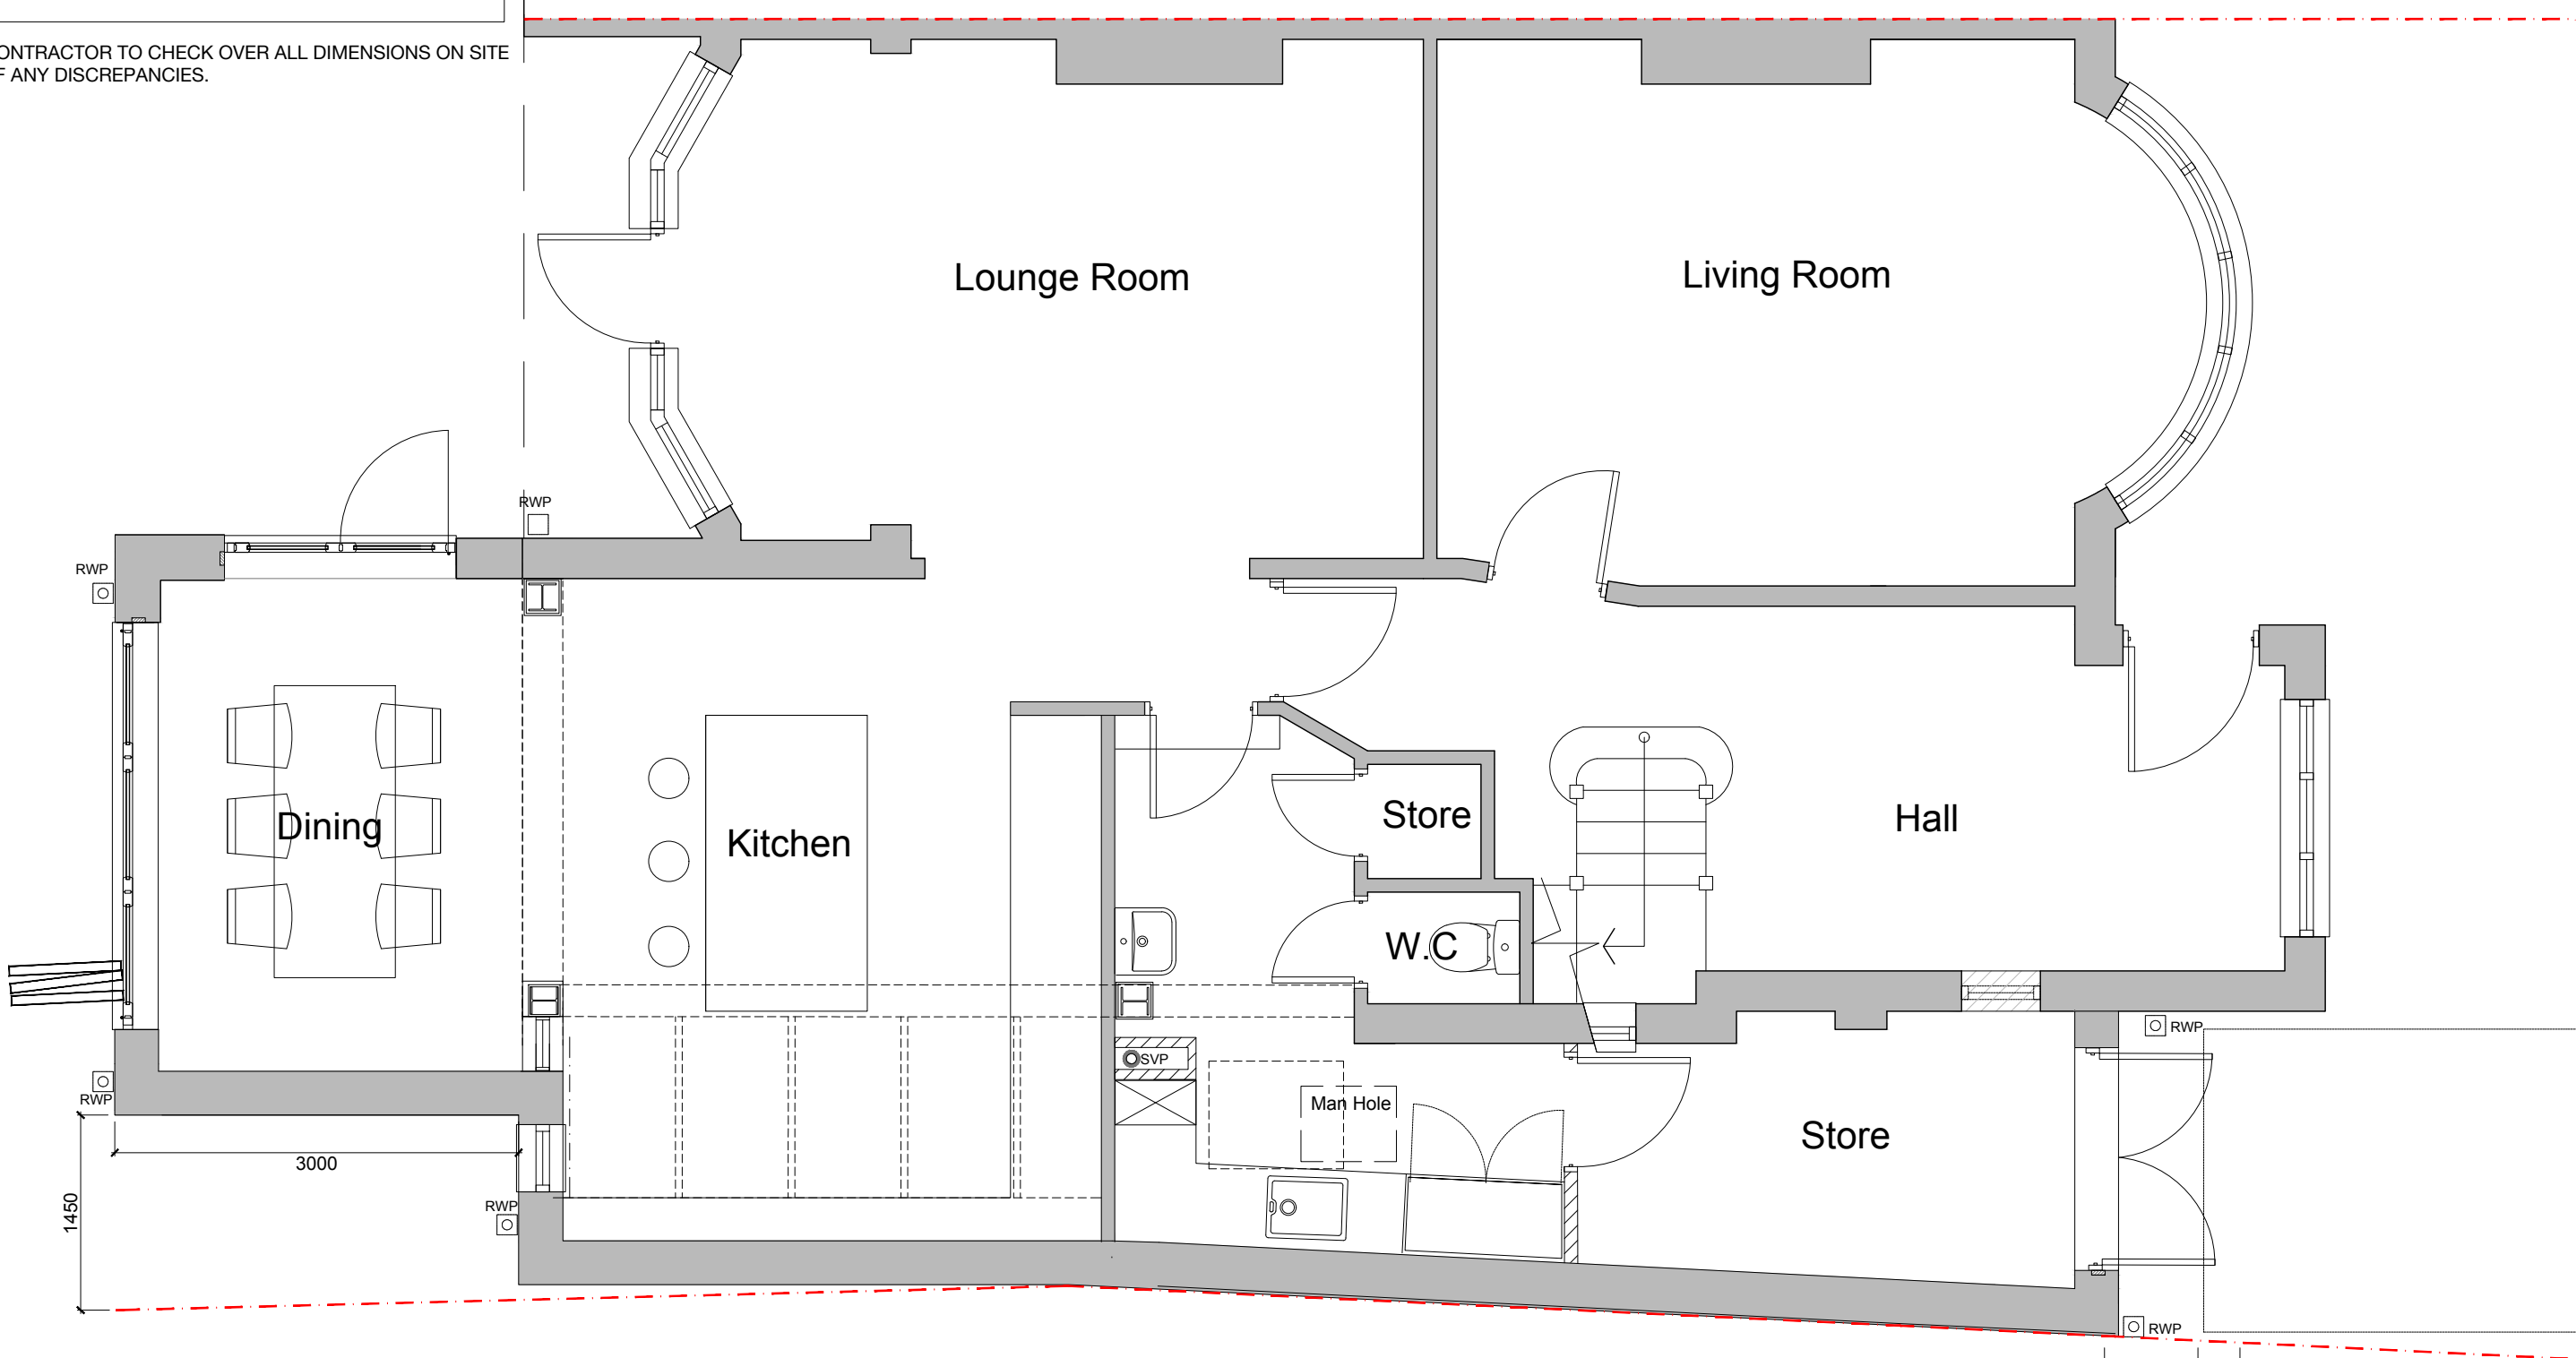

PROPOSED GROUND FLOOR PLAN (NO CHANGE)

 

A	15/03/2023	AS	ISSUE FOR PLANNING
---	------------	----	--------------------

REVISION NOTES

JOB:
25 Grosvenor Road N10 2DR

DRAWING TITLE:
Proposed Ground Floor Plan

SCALE:
1:50 @ A3

DATE:
Mar 2023

DRAWN BY:
AS

CLIENT:
Sally & Don Currie

DRAWING NO:
1063 - 211

AS DESIGN

Architectural Designers
2 carysfort road n8 8rb
t 07855686577 / 02083479971
info@asdesignuk.com / www.asdesignuk.com