



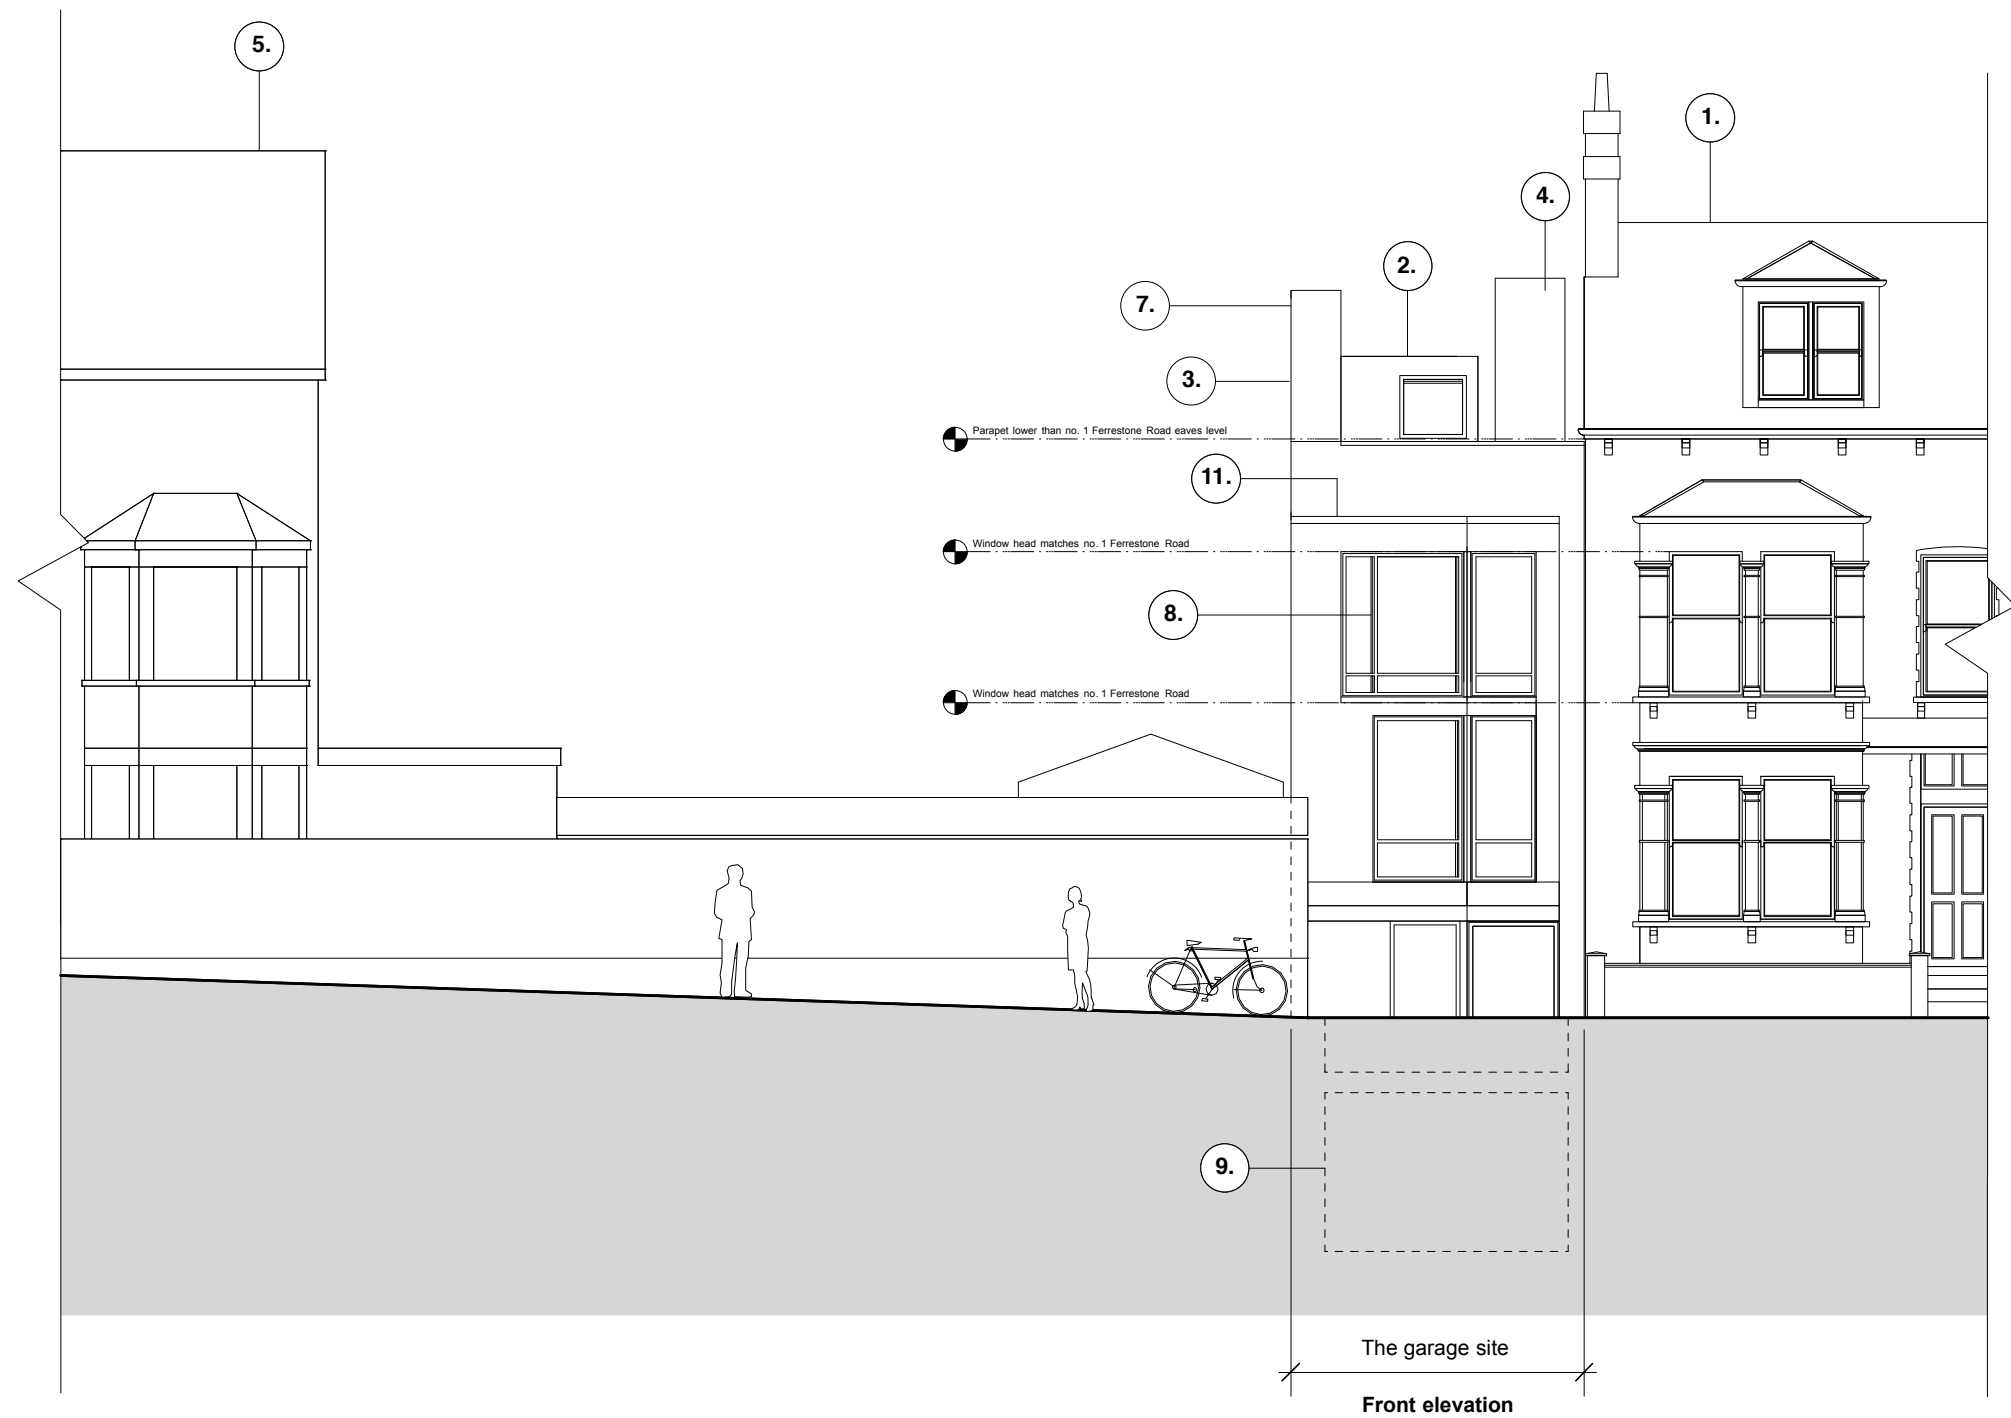

Key:

1. Outline of no. 1 Ferrestone Road
2. Roof light enclosure
3. Air source heat pump enclosure (street elevation simplified following comments from planning officers)
4. Low iron glazed external staircase enclosure
5. Outline of no. 17 Church Lane
6. *not used*
7. Red brick to match existing bricks on Ferrestone Road (simplified brick detailing following comments from planning officers)
8. Powder coated aluminium framed glazing
9. Outline of basement
10. *not used*
11. Cast concrete copings (overhang omitted)

0 1 2 3 4 M

 

Revisions:

- | | | |
|---|------------|--|
| A | 05.07.2022 | Amendments to party wall detail |
| B | 16.08.2022 | Minor amendments |
| C | 19.11.2022 | Amendments to brick and fenestration |
| D | 30.11.2022 | Amendments to brick |
| E | 06.12.2022 | Minor amendments |
| F | 27.02.2023 | Amended following comments from planning officer |

For planning

FER 211	Proposed front elevation
---------	--------------------------

Scale 1:100 @ A3

May 2022

Garage site on Ferrestone Road N8 7BX
--

Appleton Weiner

19 Wallace Road London N1 2PG
Telephone 020 7253 8387

ALL DIMENSIONS TO BE CHECKED ON SITE.
DISCREPANCIES TO BE REFERRED TO APPLETON WEINER.
DO NOT SCALE OFF THIS DRAWING.
ALL DRAWINGS RETAIN APPLETON WEINER COPYRIGHT ©